




St. Edward Street Elevation


A new portland stone portico, complete with columns, fascia, cornice and pediment is to be constructed in front of the existing entrance doors to create a statement entrance to the premises with lead covered pitched roof behind

The existing green corporate sign panel is to be removed and replaced with simple individual silver lettering fixed onto the existing stone fascia with letters backlit to produce green halo effect at night

Existing windows to the ground floor building society branch area are to be removed and openings adapted by lowering the cills to floor level and combining the two outer windows on each end of the facade into two larger openings. New white powder coated aluminium windows are to be installed into altered openings. 4 No. portland stone half columns are to be introduced below existing stone fascia to complete the facade improvements

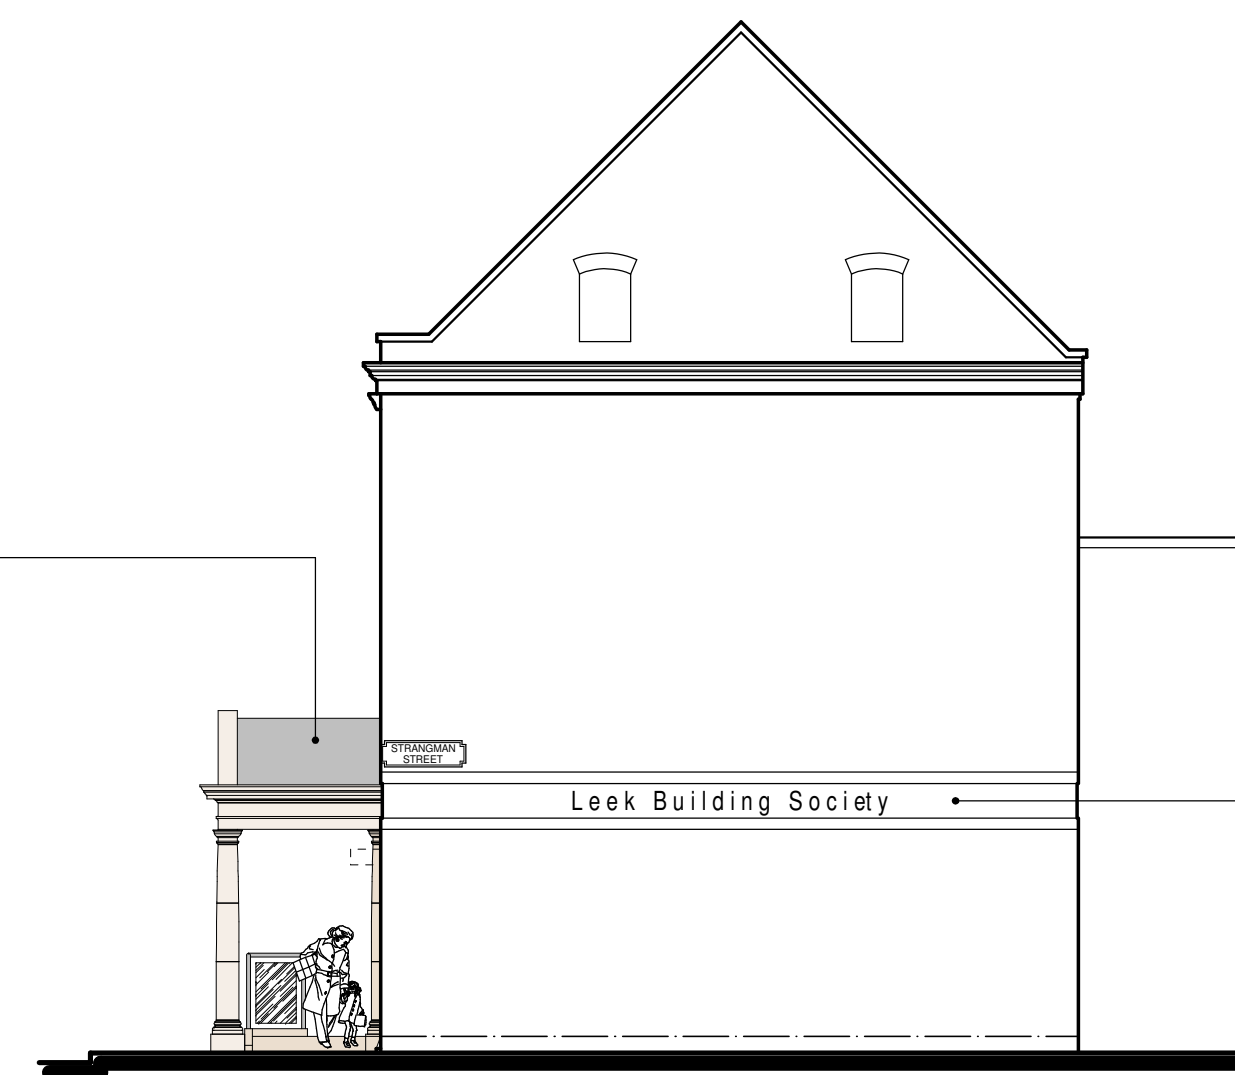

Strangman Street Elevation

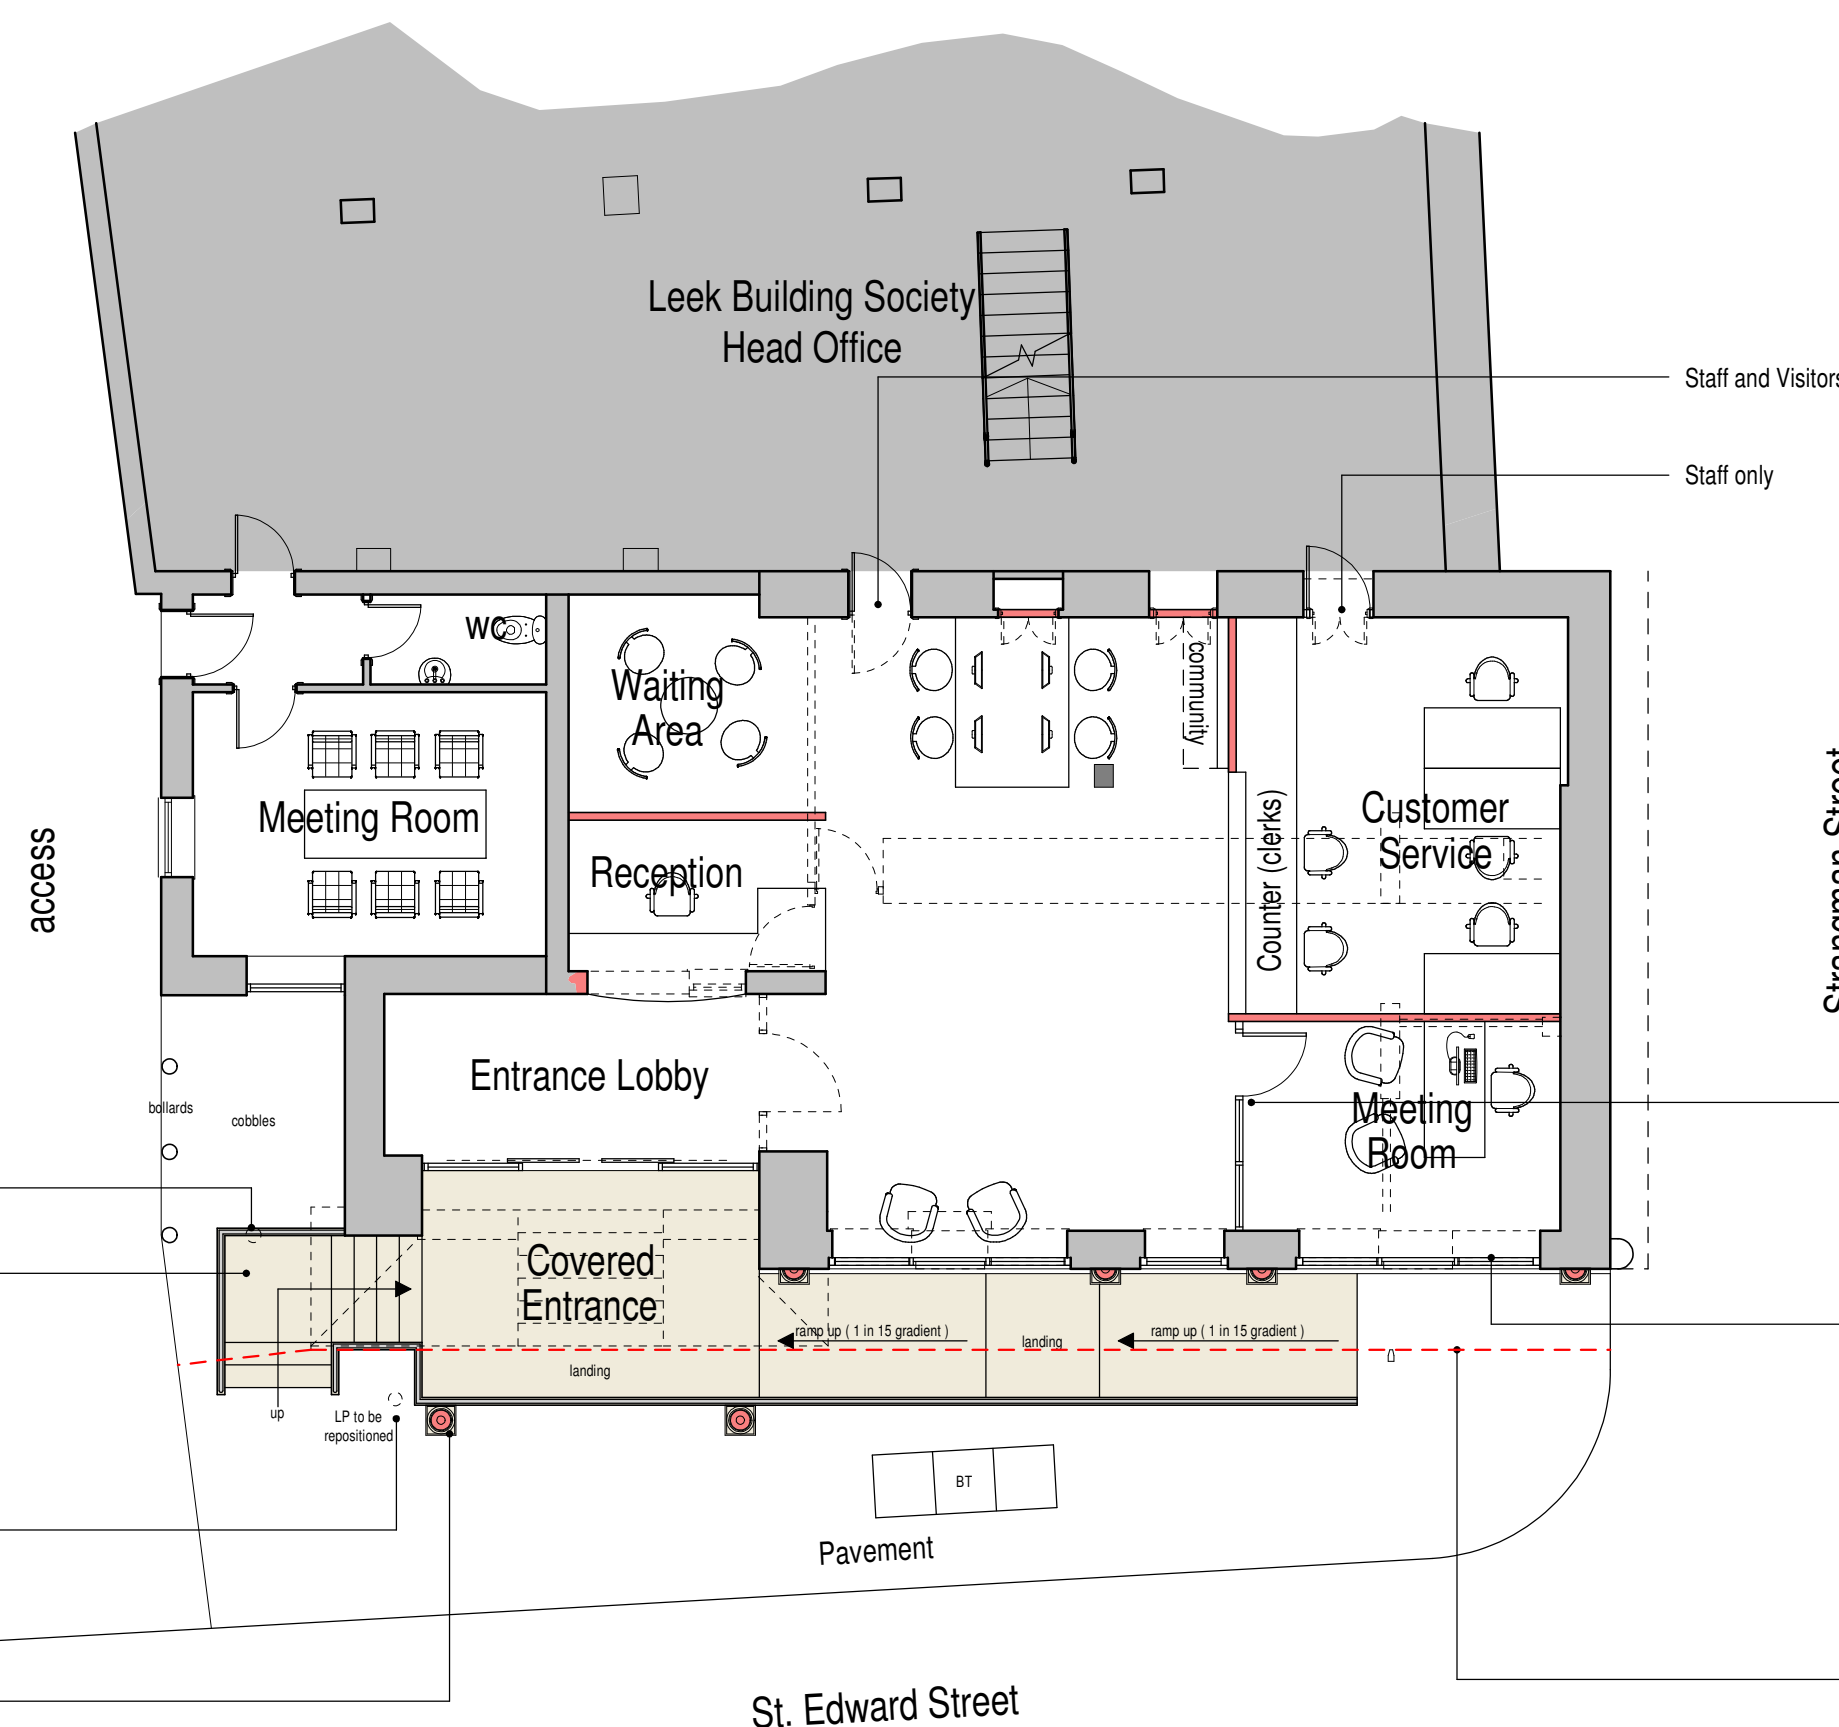

Plan


The existing building society branch internal layout is to be stripped out and refitted to the layout shown

Existing windows to the ground floor building society branch area are to be removed and openings adapted by lowering the cills to floor level and combining the two outer windows on each end of the facade into two larger openings. New white powder coated aluminium windows are to be installed into altered openings. 4 No. portland stone half columns are to be introduced below existing stone fascia to complete the facade improvements

Red dotted line marks the applicants ownership boundary, with the new stepped and ramped approach partly built on Staffs County Council land, but with the exception of the construction period, access will not be stopped for members of the public from using this improved access as part of the pavement



South Elevation

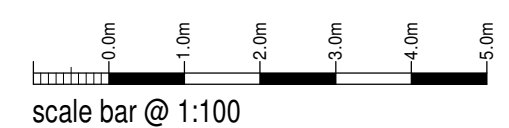

Leek United Building Society

Proposed Alterations to
50, St. Edward Street,
Leek,
Staffordshire,
ST13 5DL

Planning Proposal Plan and Elevations

Date	July 2022	Sheet	A1	Scale	1:100
Dwg No.	2022-2706-07	Rev.	B	Drawn	RG
A - 22/07/2022 - NOTES ADDED FOR PLANNING APPLICATION					
B - 08/08/2022 - SIGNAGE ON PORTICO AMENDED					



10 Cawdry Buildings, Fountain Street, Leek, ST13 6JP
Telephone: 01538 386002
E-mail: info@sammonsltd.co.uk
Web: www.sammonsltd.co.uk

This drawing is copyright.
All dimensions must be checked prior to commencement.