



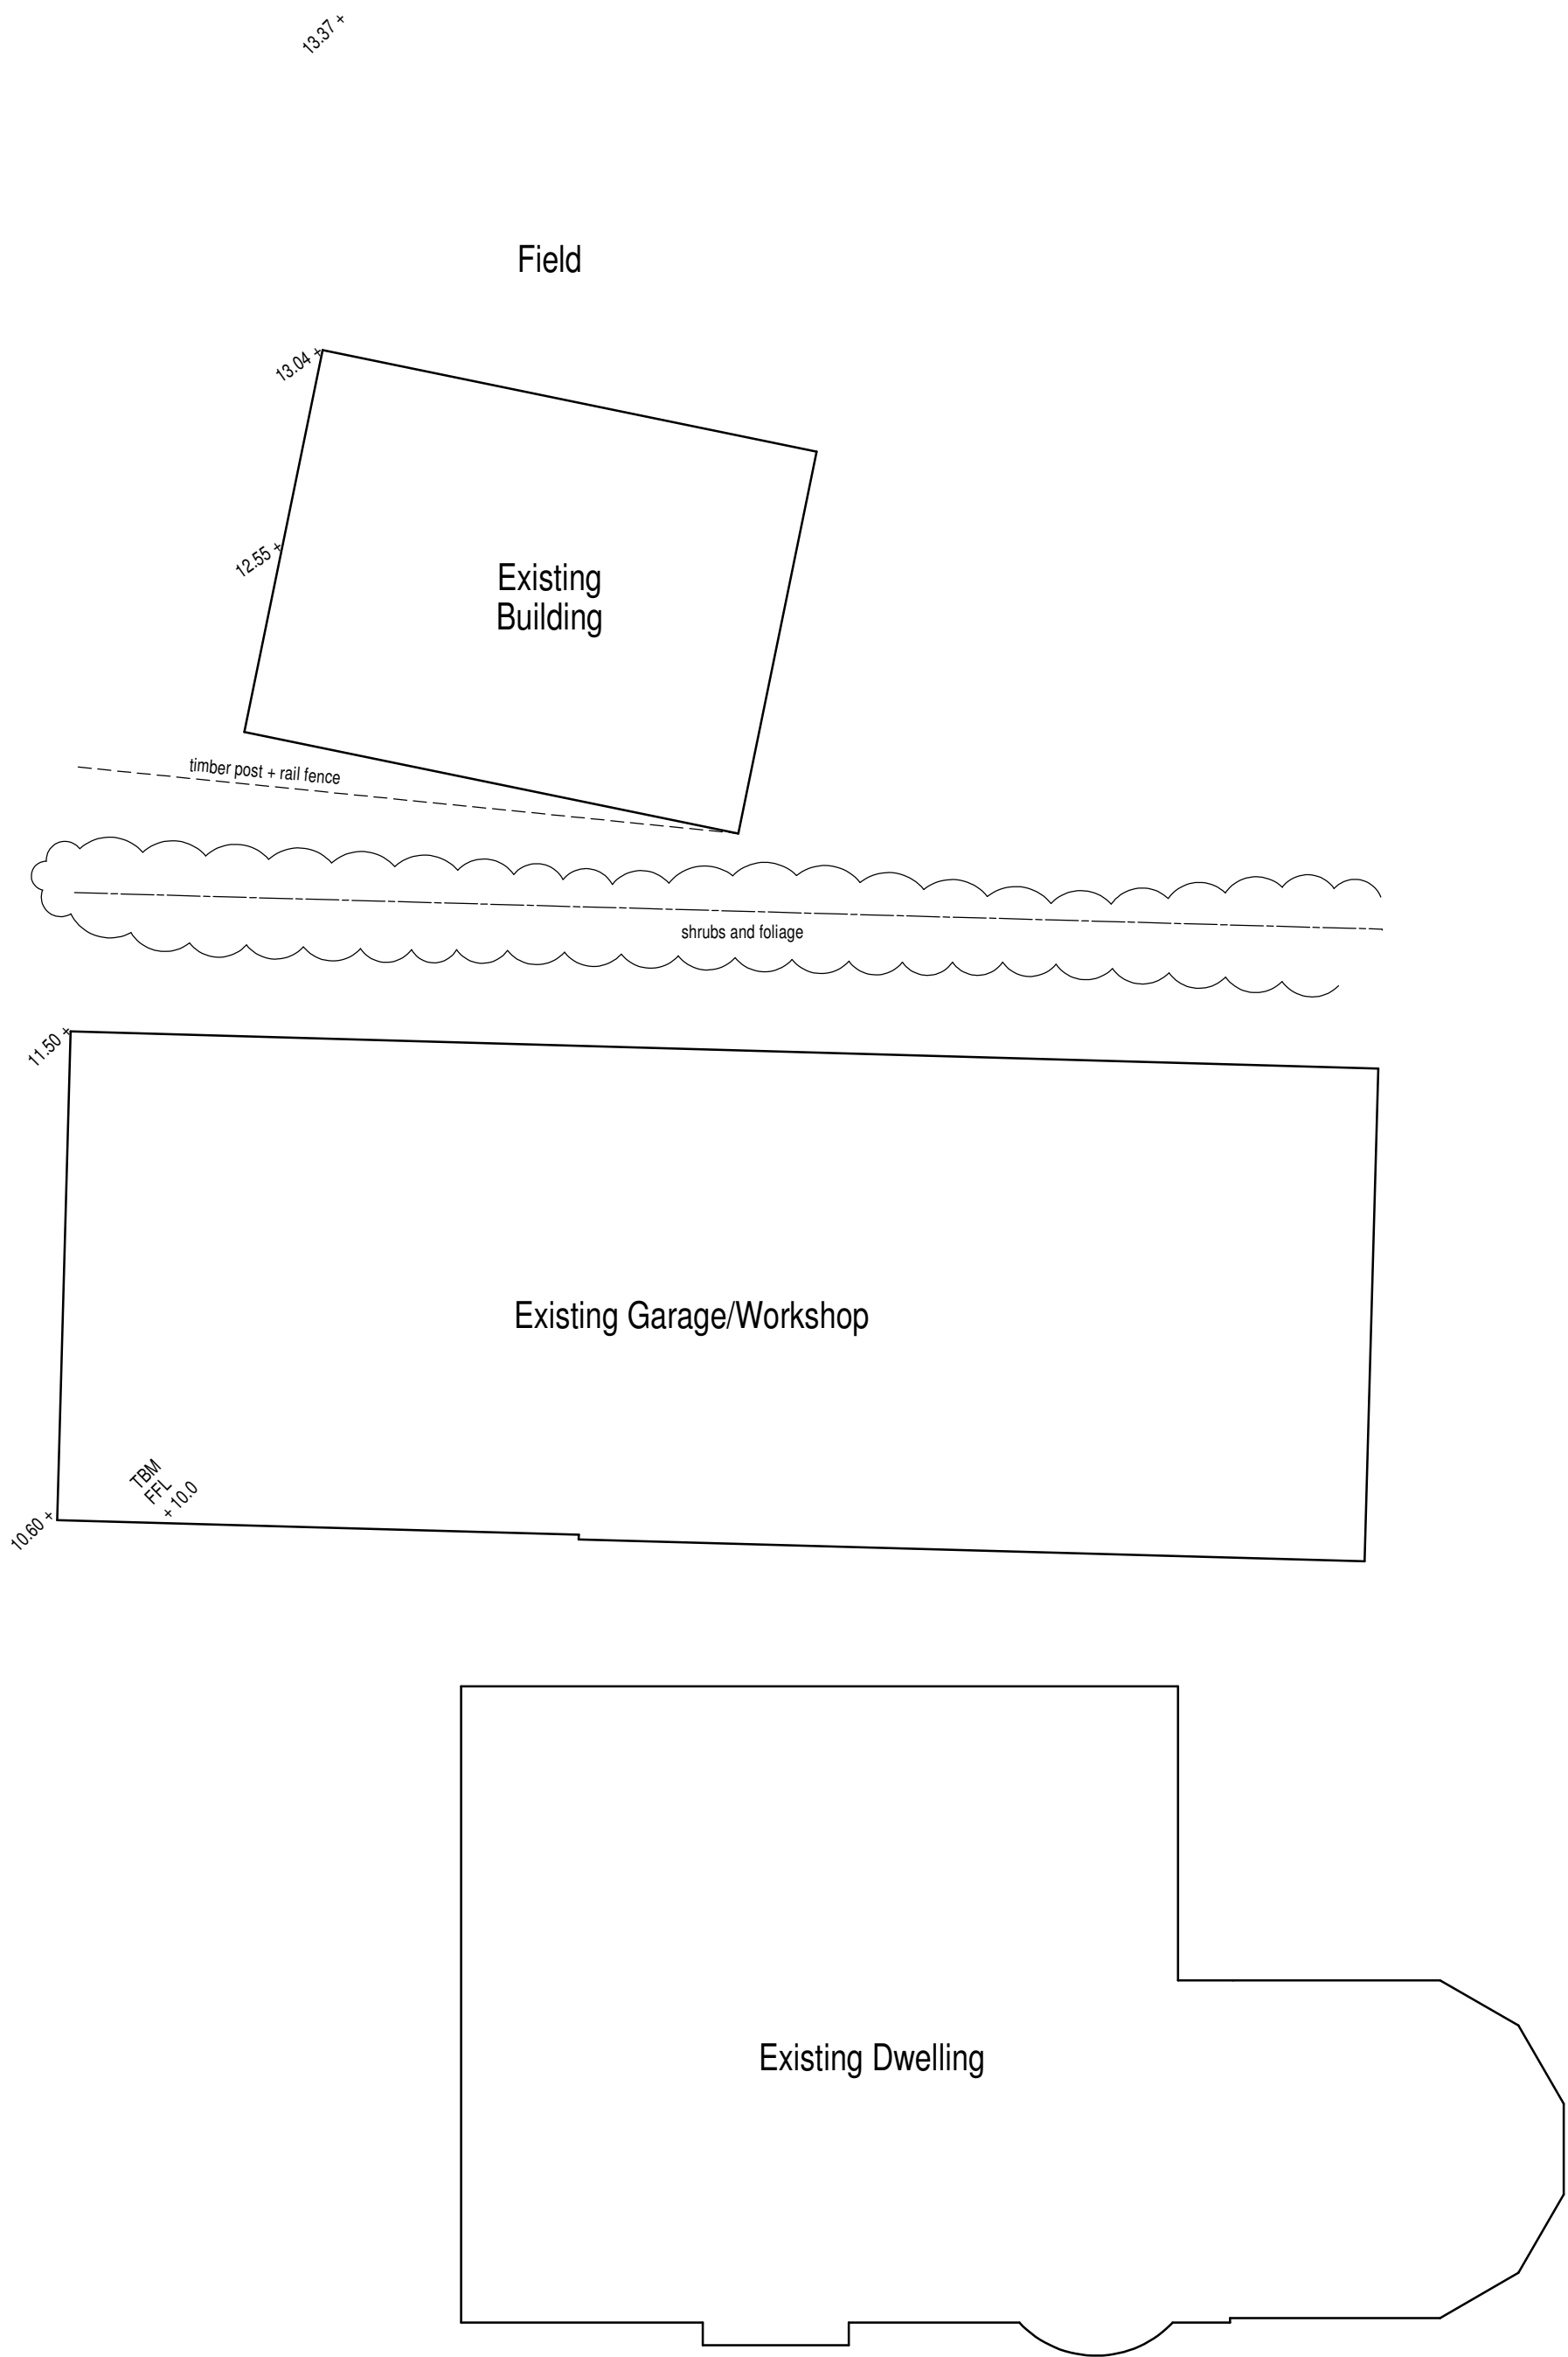


Floor Plan

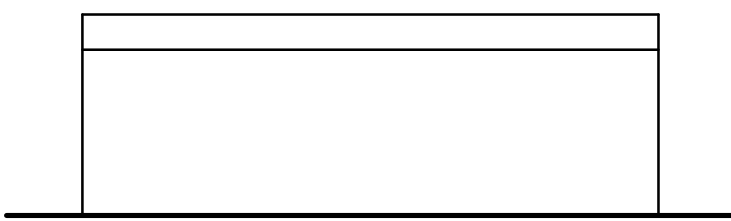


Datum FFL / 10.00

West Elevation

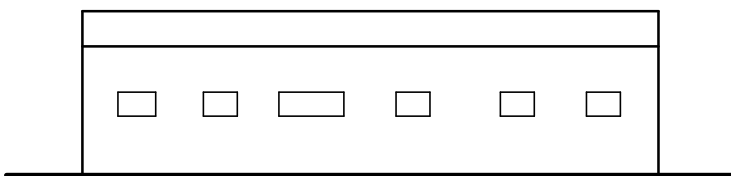


Datum FFL / 10.00

East Elevation

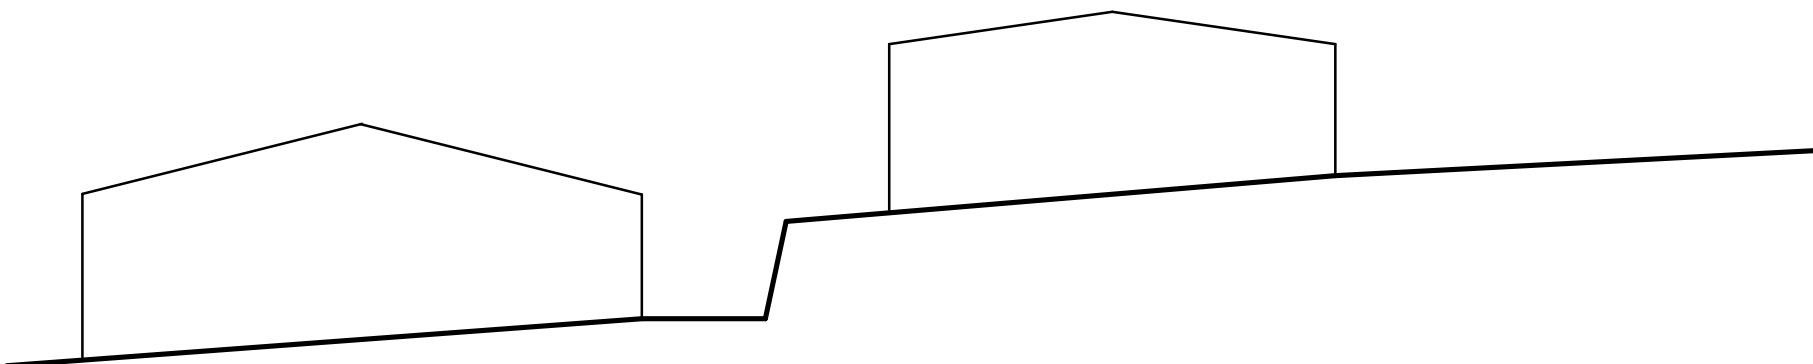


Datum FFL / 10.00

South Elevation

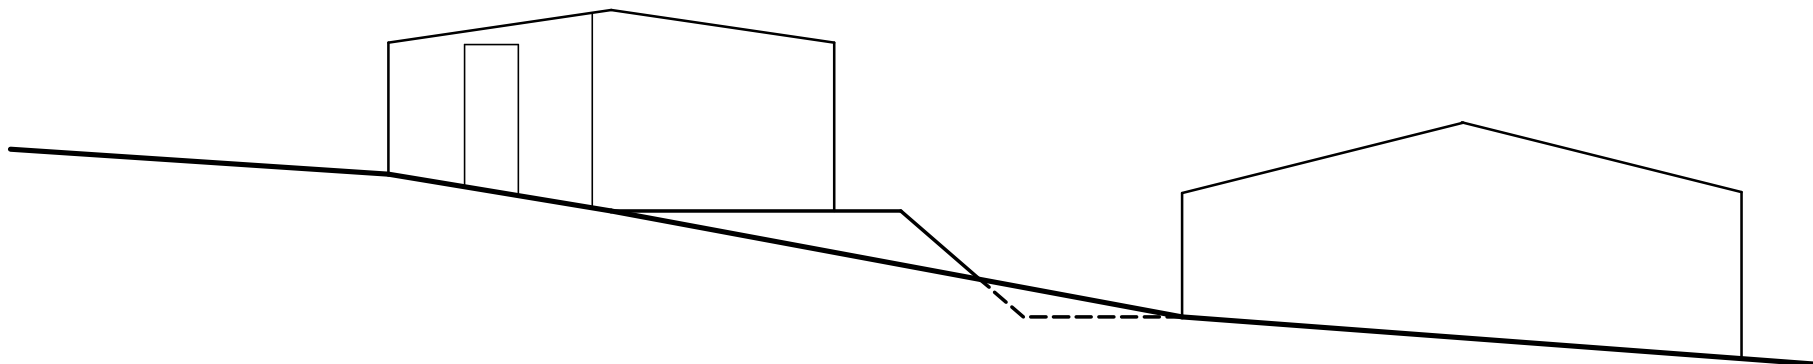

Datum FFL / 10.00

North Elevation

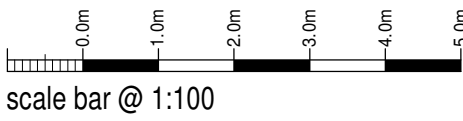

Mr & Mrs E Dale

Proposed Agricultural Building at
Freshwinds,
Stile House Lane,
Thornccliffe, Leek,
ST13 7LS

Existing Conditions
Floor Plan and Elevations

Date	Sheet	Scale
June 2022	A1	1:100
Dwg No.	Rev.	Drawn
2021-2644-07	-	ASR



10 Cawdry Buildings, Fountain Street, Leek, ST13 6JP
Telephone: 01538 386002
E-mail: info@sammonsltd.co.uk
Web: www.sammonsltd.co.uk

This drawing is copyright.
All dimensions must be checked prior to commencement.