

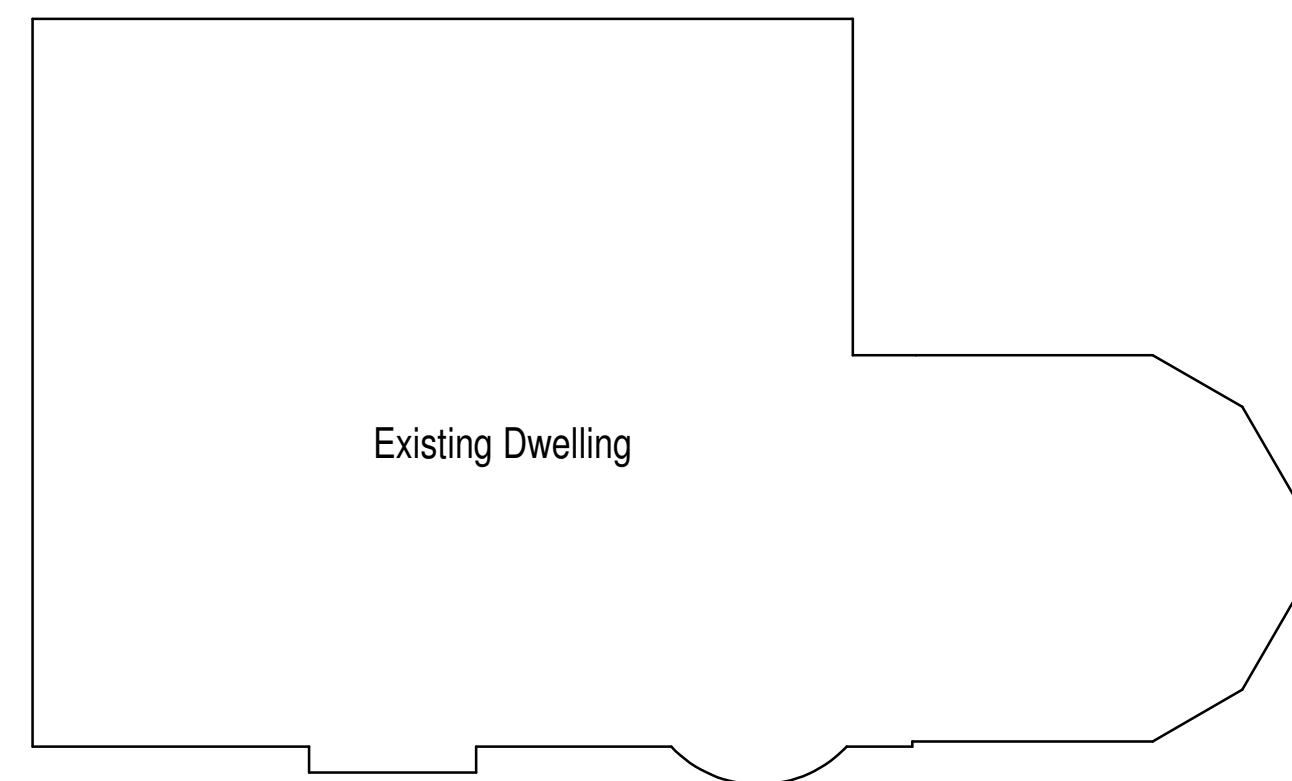


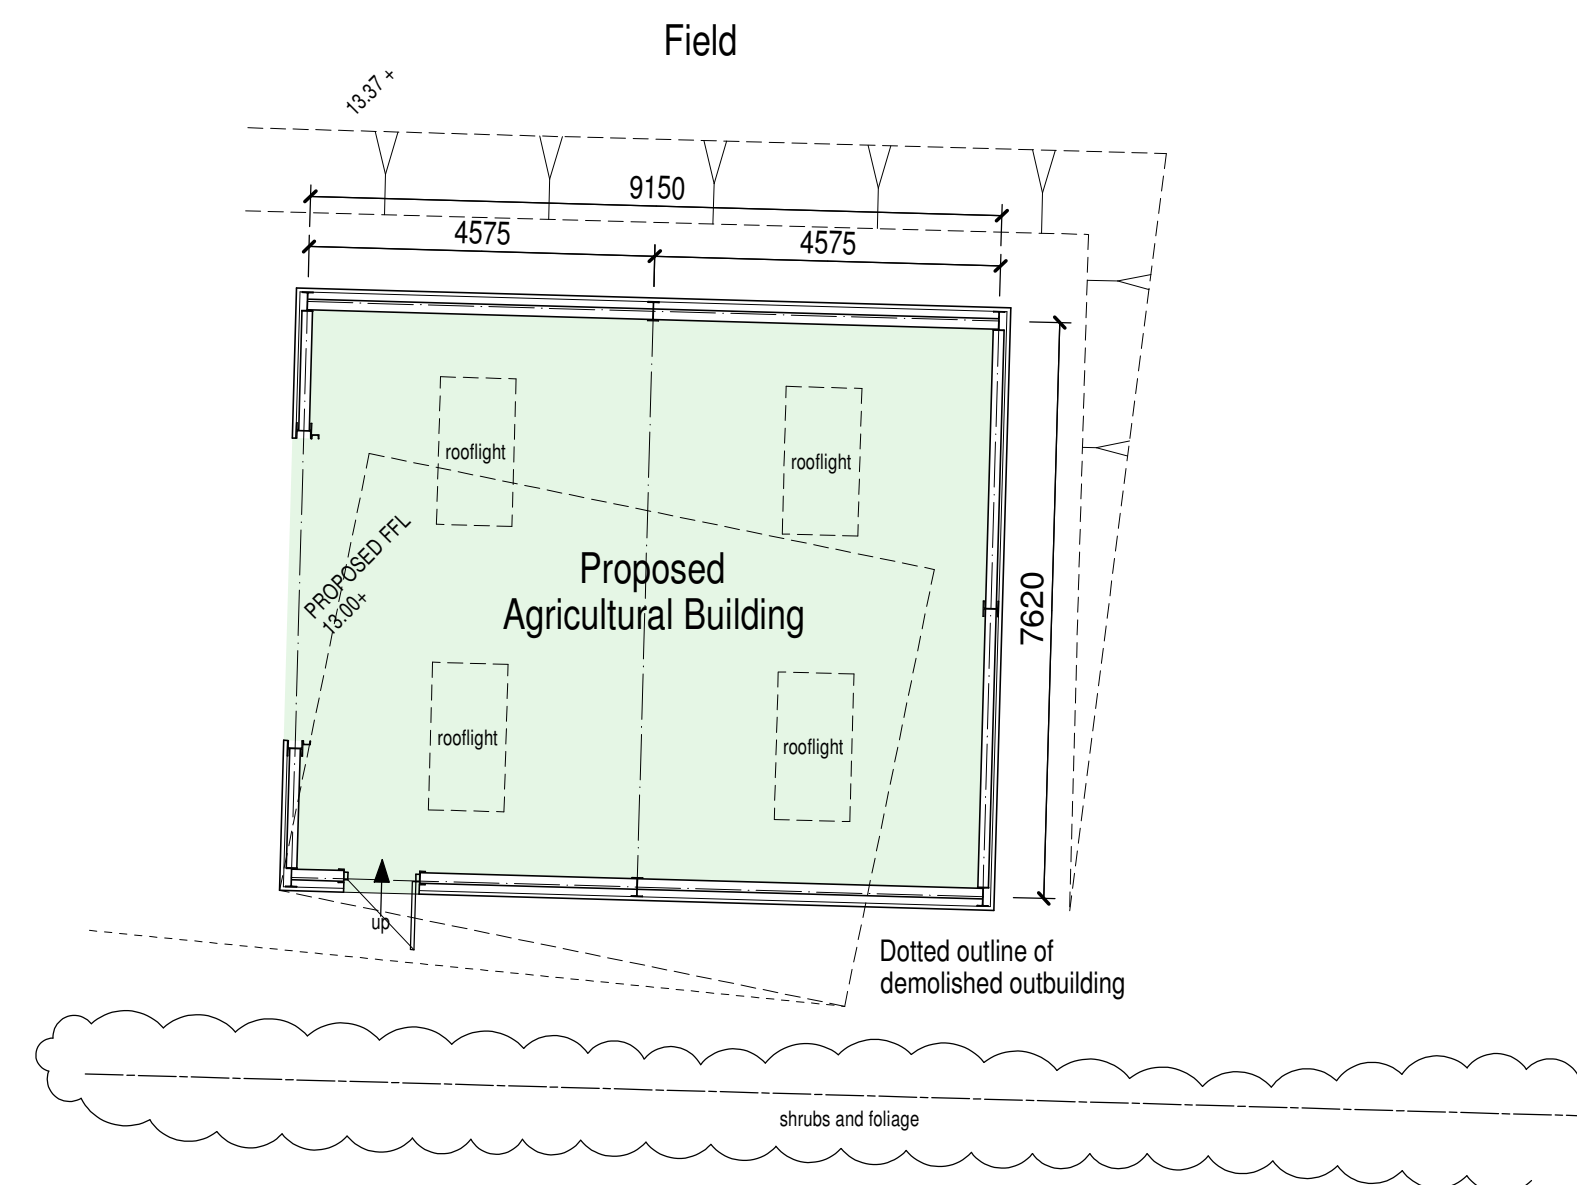


Floor Plan

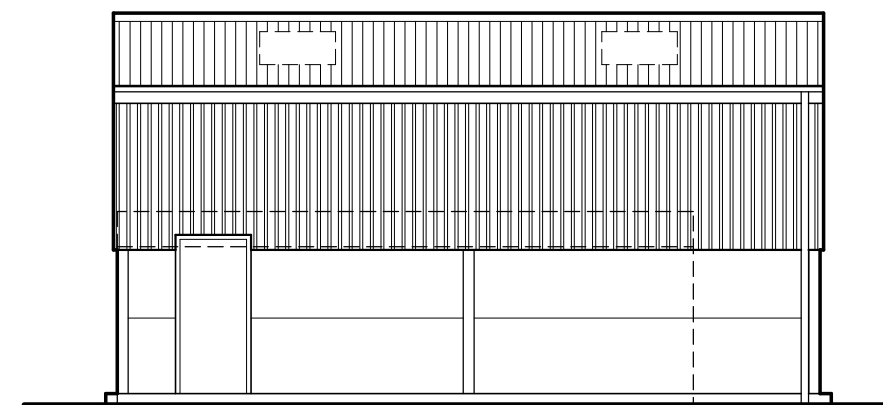


West Elevation

Datum FFL / 10.00

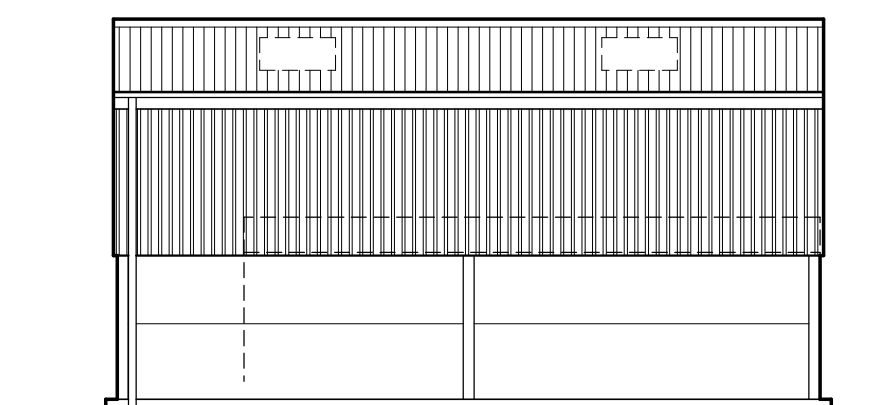


East Elevation

Datum FFL / 10.00

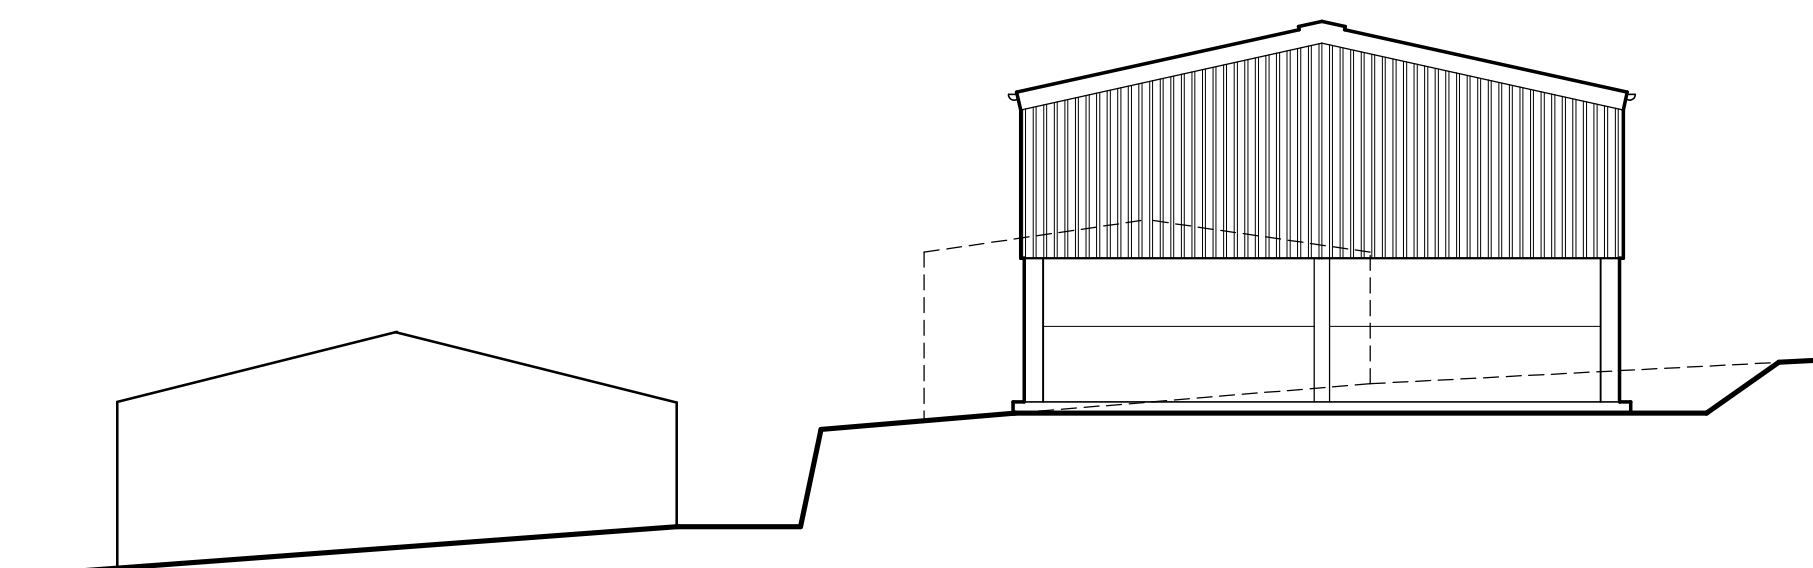


Datum FFL / 10.00

South Elevation

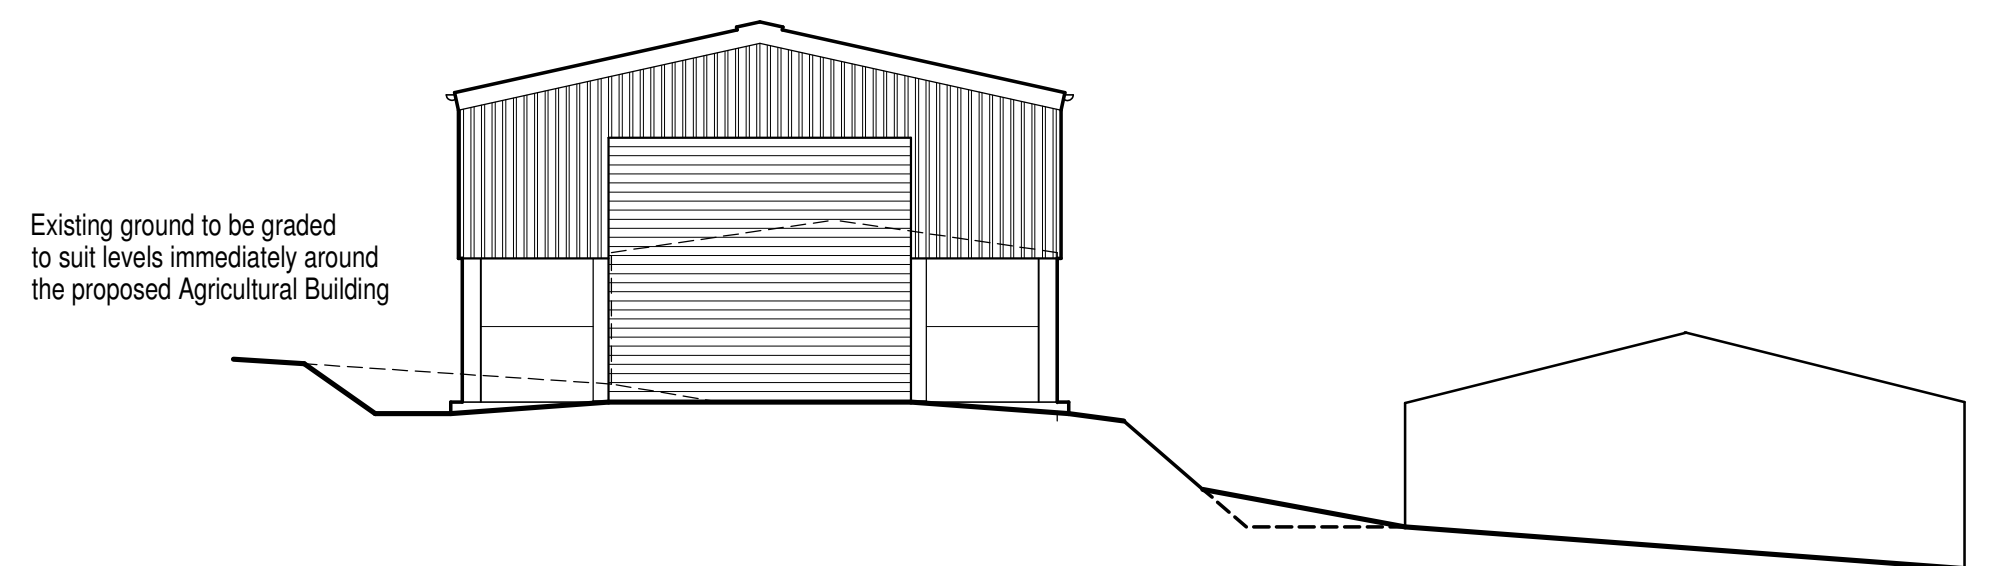

Datum FFL / 10.00

North Elevation

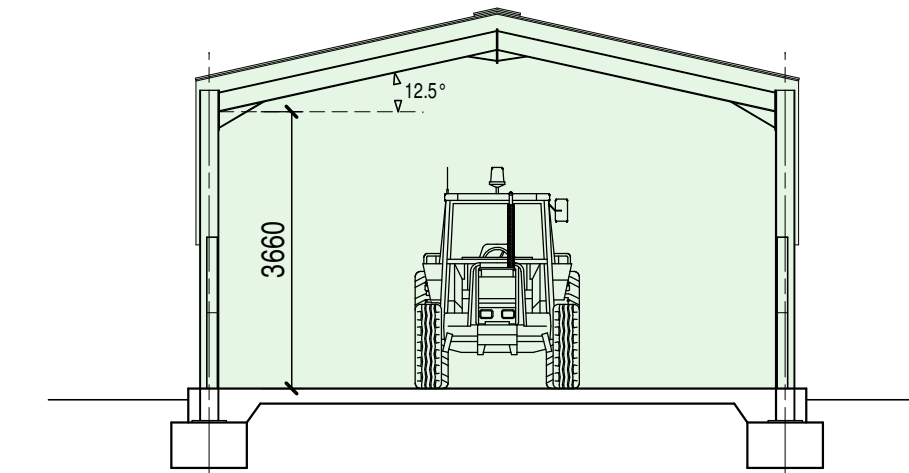

Section

EXTERNAL MATERIALS

Roof :-
Box profile PVC coated steel roof sheeting finished in 'Juniper Green'.
Roof to include 20% profiled translucent sheet rooflights.

Rainwater Goods :-
Black uPVC half-round gutters and circular downpipes.
Fittings and brackets to suit.

Doors :-
Galvanised roller shutter vehicle / implement access door. Steel personnel door finished with grey epoxy paint.

Walls/Sheeting :-
Concrete panels to lower walls with stained hit and miss vertical timber boarding above.

0.0m 1.0m 2.0m 3.0m 4.0m 5.0m
scale bar @ 1:100

Mr & Mrs E Dale

Proposed Agricultural Building at
Freshwinds,
Stile House Lane,
Thornccliffe, Leek,
ST13 7LS

Planning Proposal
Floor Plan and Elevations

Date	Sheet	Scale
June 2022	A1	1:100
Dwg No.	Rev.	Drawn
2021-2644-08	-	NAW

A:



10 Cawdry Buildings, Fountain Street, Leek, ST13 6JP
Telephone: 01538 386002
E-mail: info@sammonsltd.co.uk
Web: www.sammonsltd.co.uk

This drawing is copyright.
All dimensions must be checked prior to commencement.