


This drawing is copyright and must not be copied or reproduced in any form without the written permission of the author. All dimensions and levels are given in metres unless otherwise stated. All contractors must visit the site and be responsible for taking and checking all dimensions and availability of services relative to their work. Any variation between the content of this drawing and stated conditions. This drawing must not be used for construction purposes unless status marked 'Issued For Construction'.



Block Plan scale 1:500 @ A1

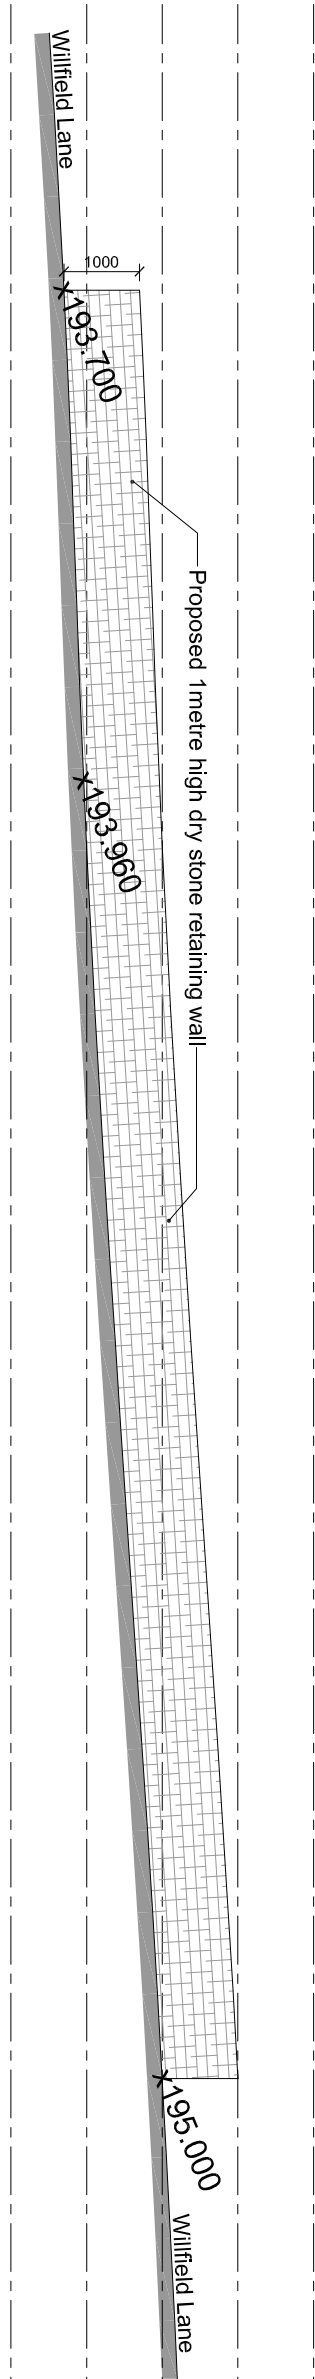

Elevation of Dry Stone Retaining Wall scale 1:100 @ A1



Site Plan scale 1:100 @ A1



Location Plan scale 1:1250 @ A1