
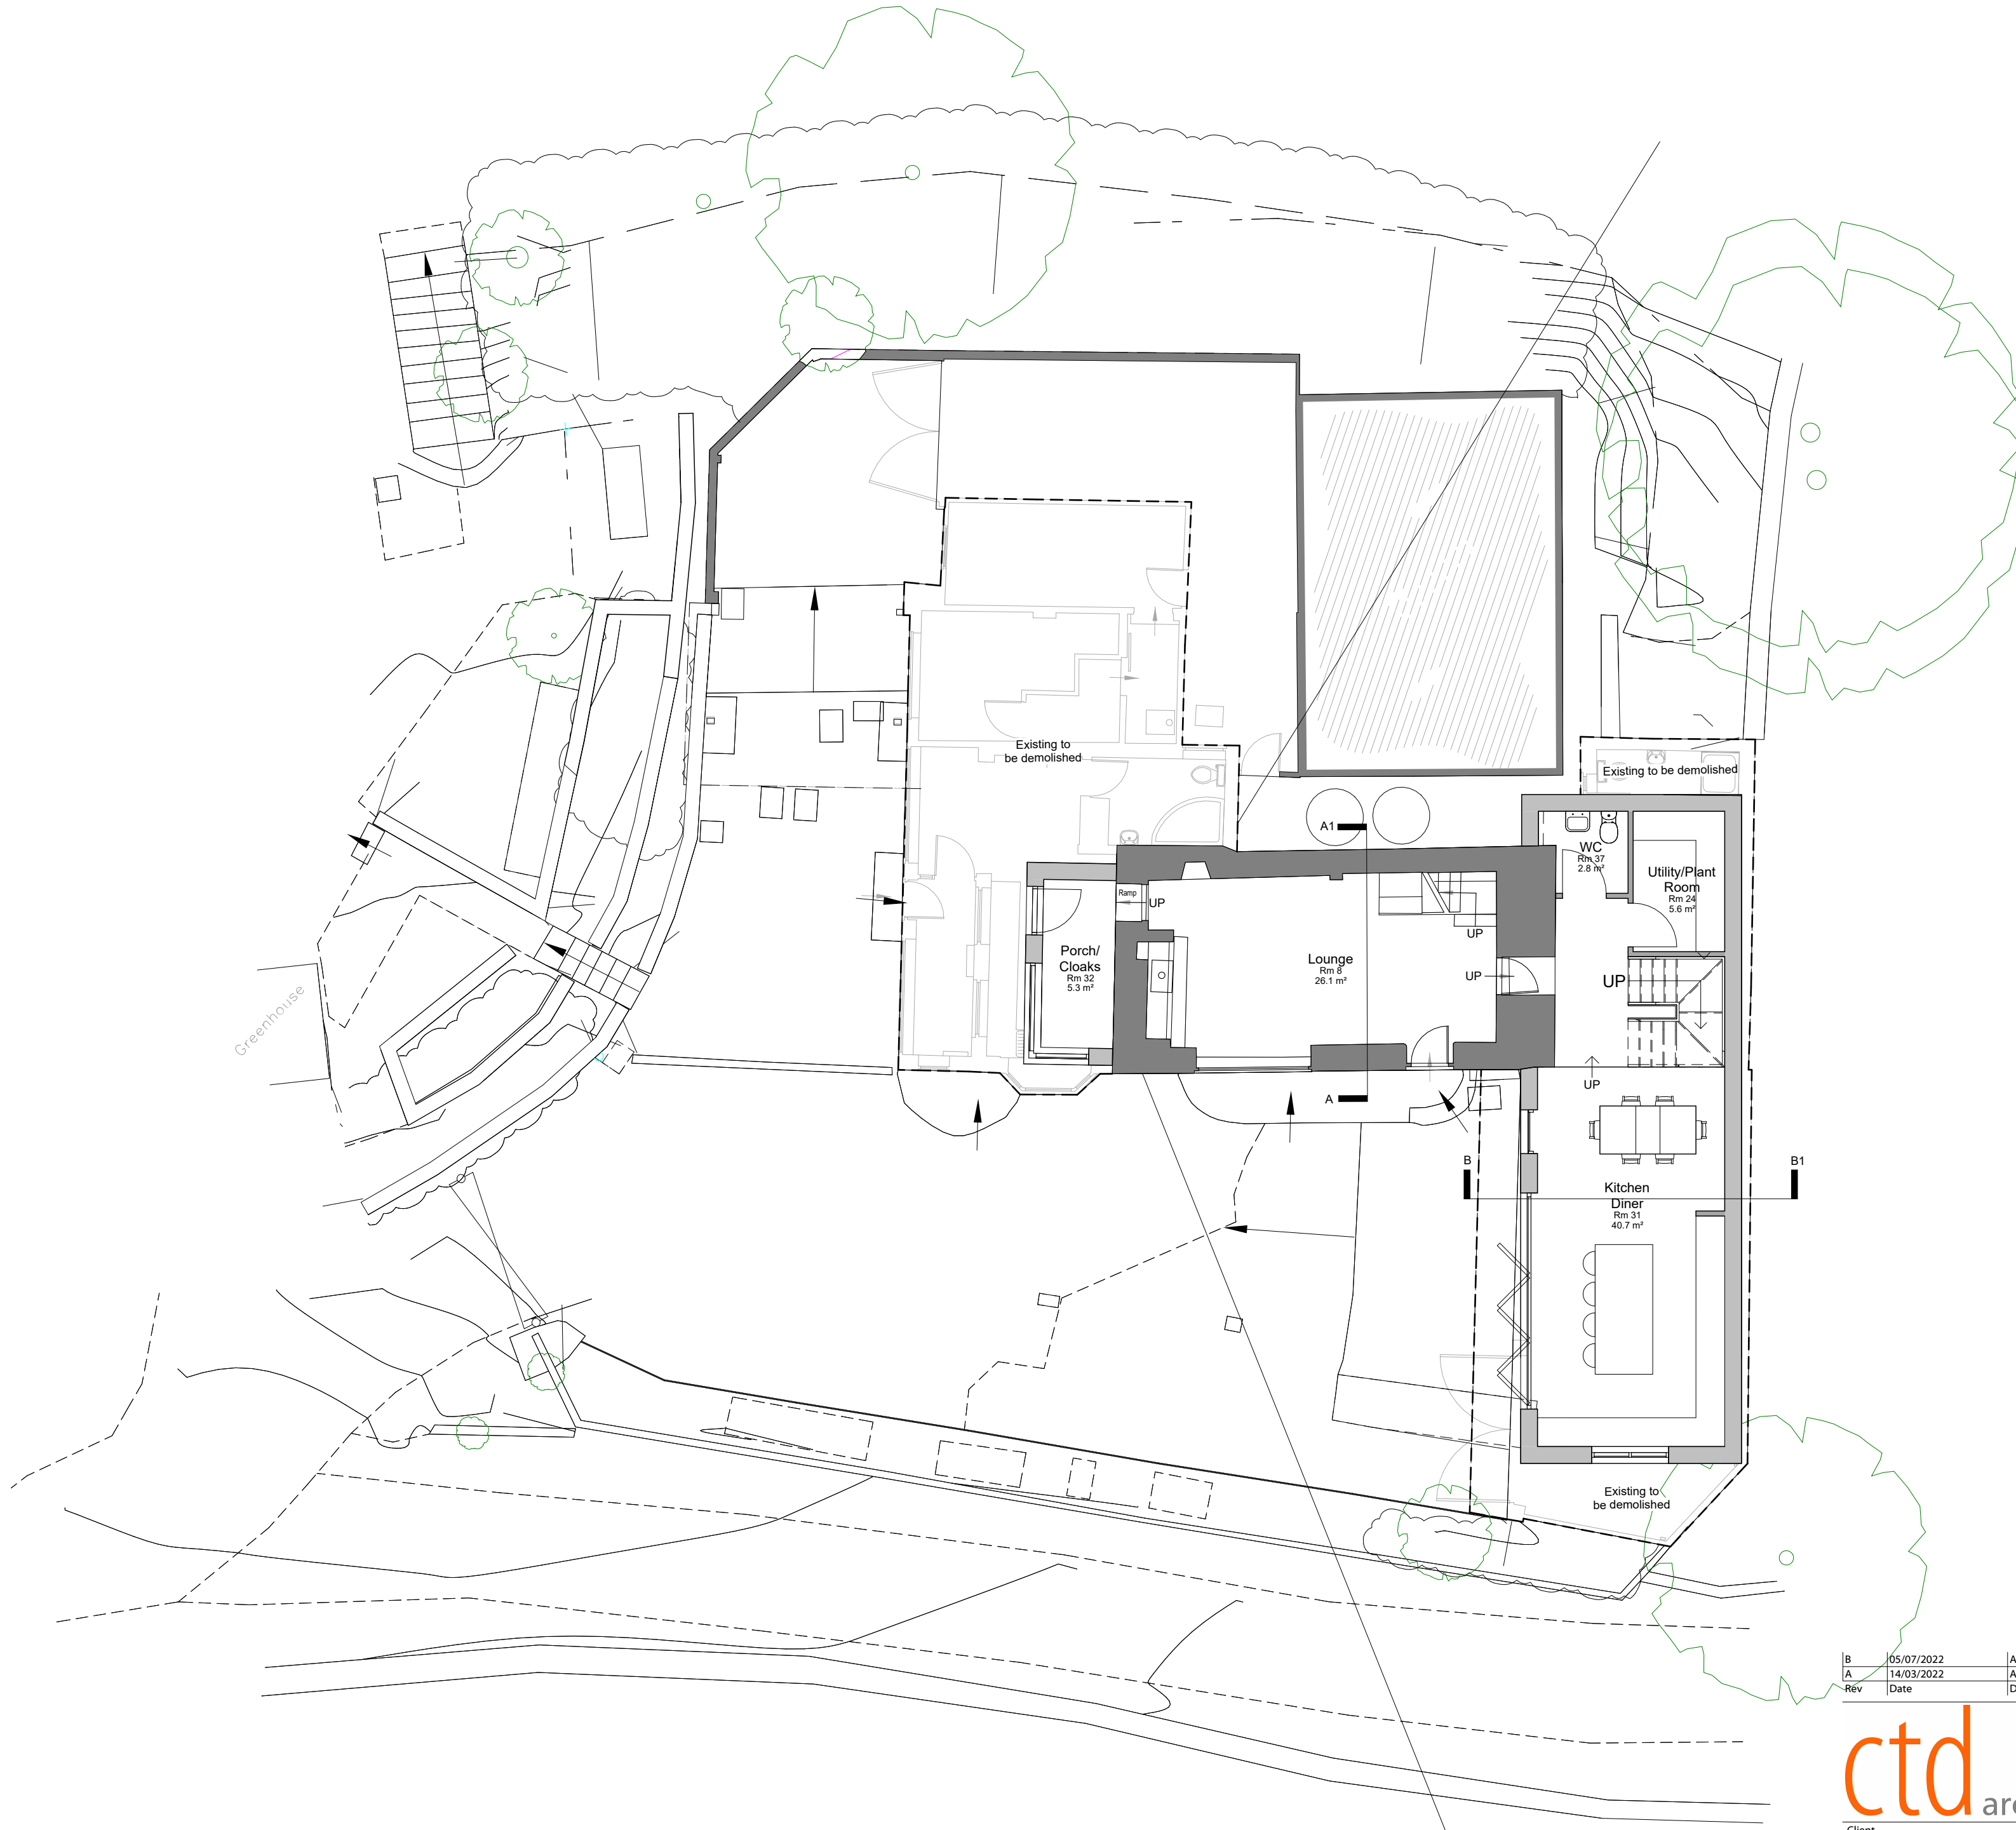


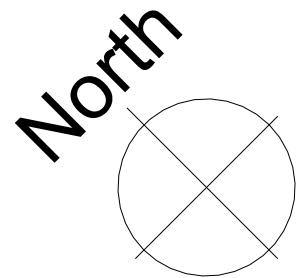

B	05/07/2022	AM	Addition of gable end window to kitchen area
A	14/03/2022	AM	Amends following client meeting
Rev	Date	Drawn	Description

ctd architects		Clerk Bank House Clerk Bank LEEK Staffordshire ST13 5HE		ctd architects © 2021 • This drawing is copyright. • All dimensions to be checked on site before proceeding. • Contractor must notify the architect of any discrepancies before proceeding. • Contractor to check/adjust dimensions of new work to suit existing conditions. Do not assume existing structure or details are plumb, square or level. • All drawings to be read in conjunction with all other consultants drawings and specs.	
		t : 01538 373477 e : info@ctdarchitects.co.uk f : 01538 386503 w : www.ctdarchitects.co.uk			
Client		Project Morridge Side House Cook's Lane, Bradnop, ST13 7HA		Scale	1 : 100
Mr & Mrs P Cooper		Title Site Plan as proposed		Size	A2
				Drawn	AM
				Chk'd	CH
				Date	22/02/22
				Status	PLANNING
		Job No.	2205	Drawing No.	AL05
				Rev.	B