
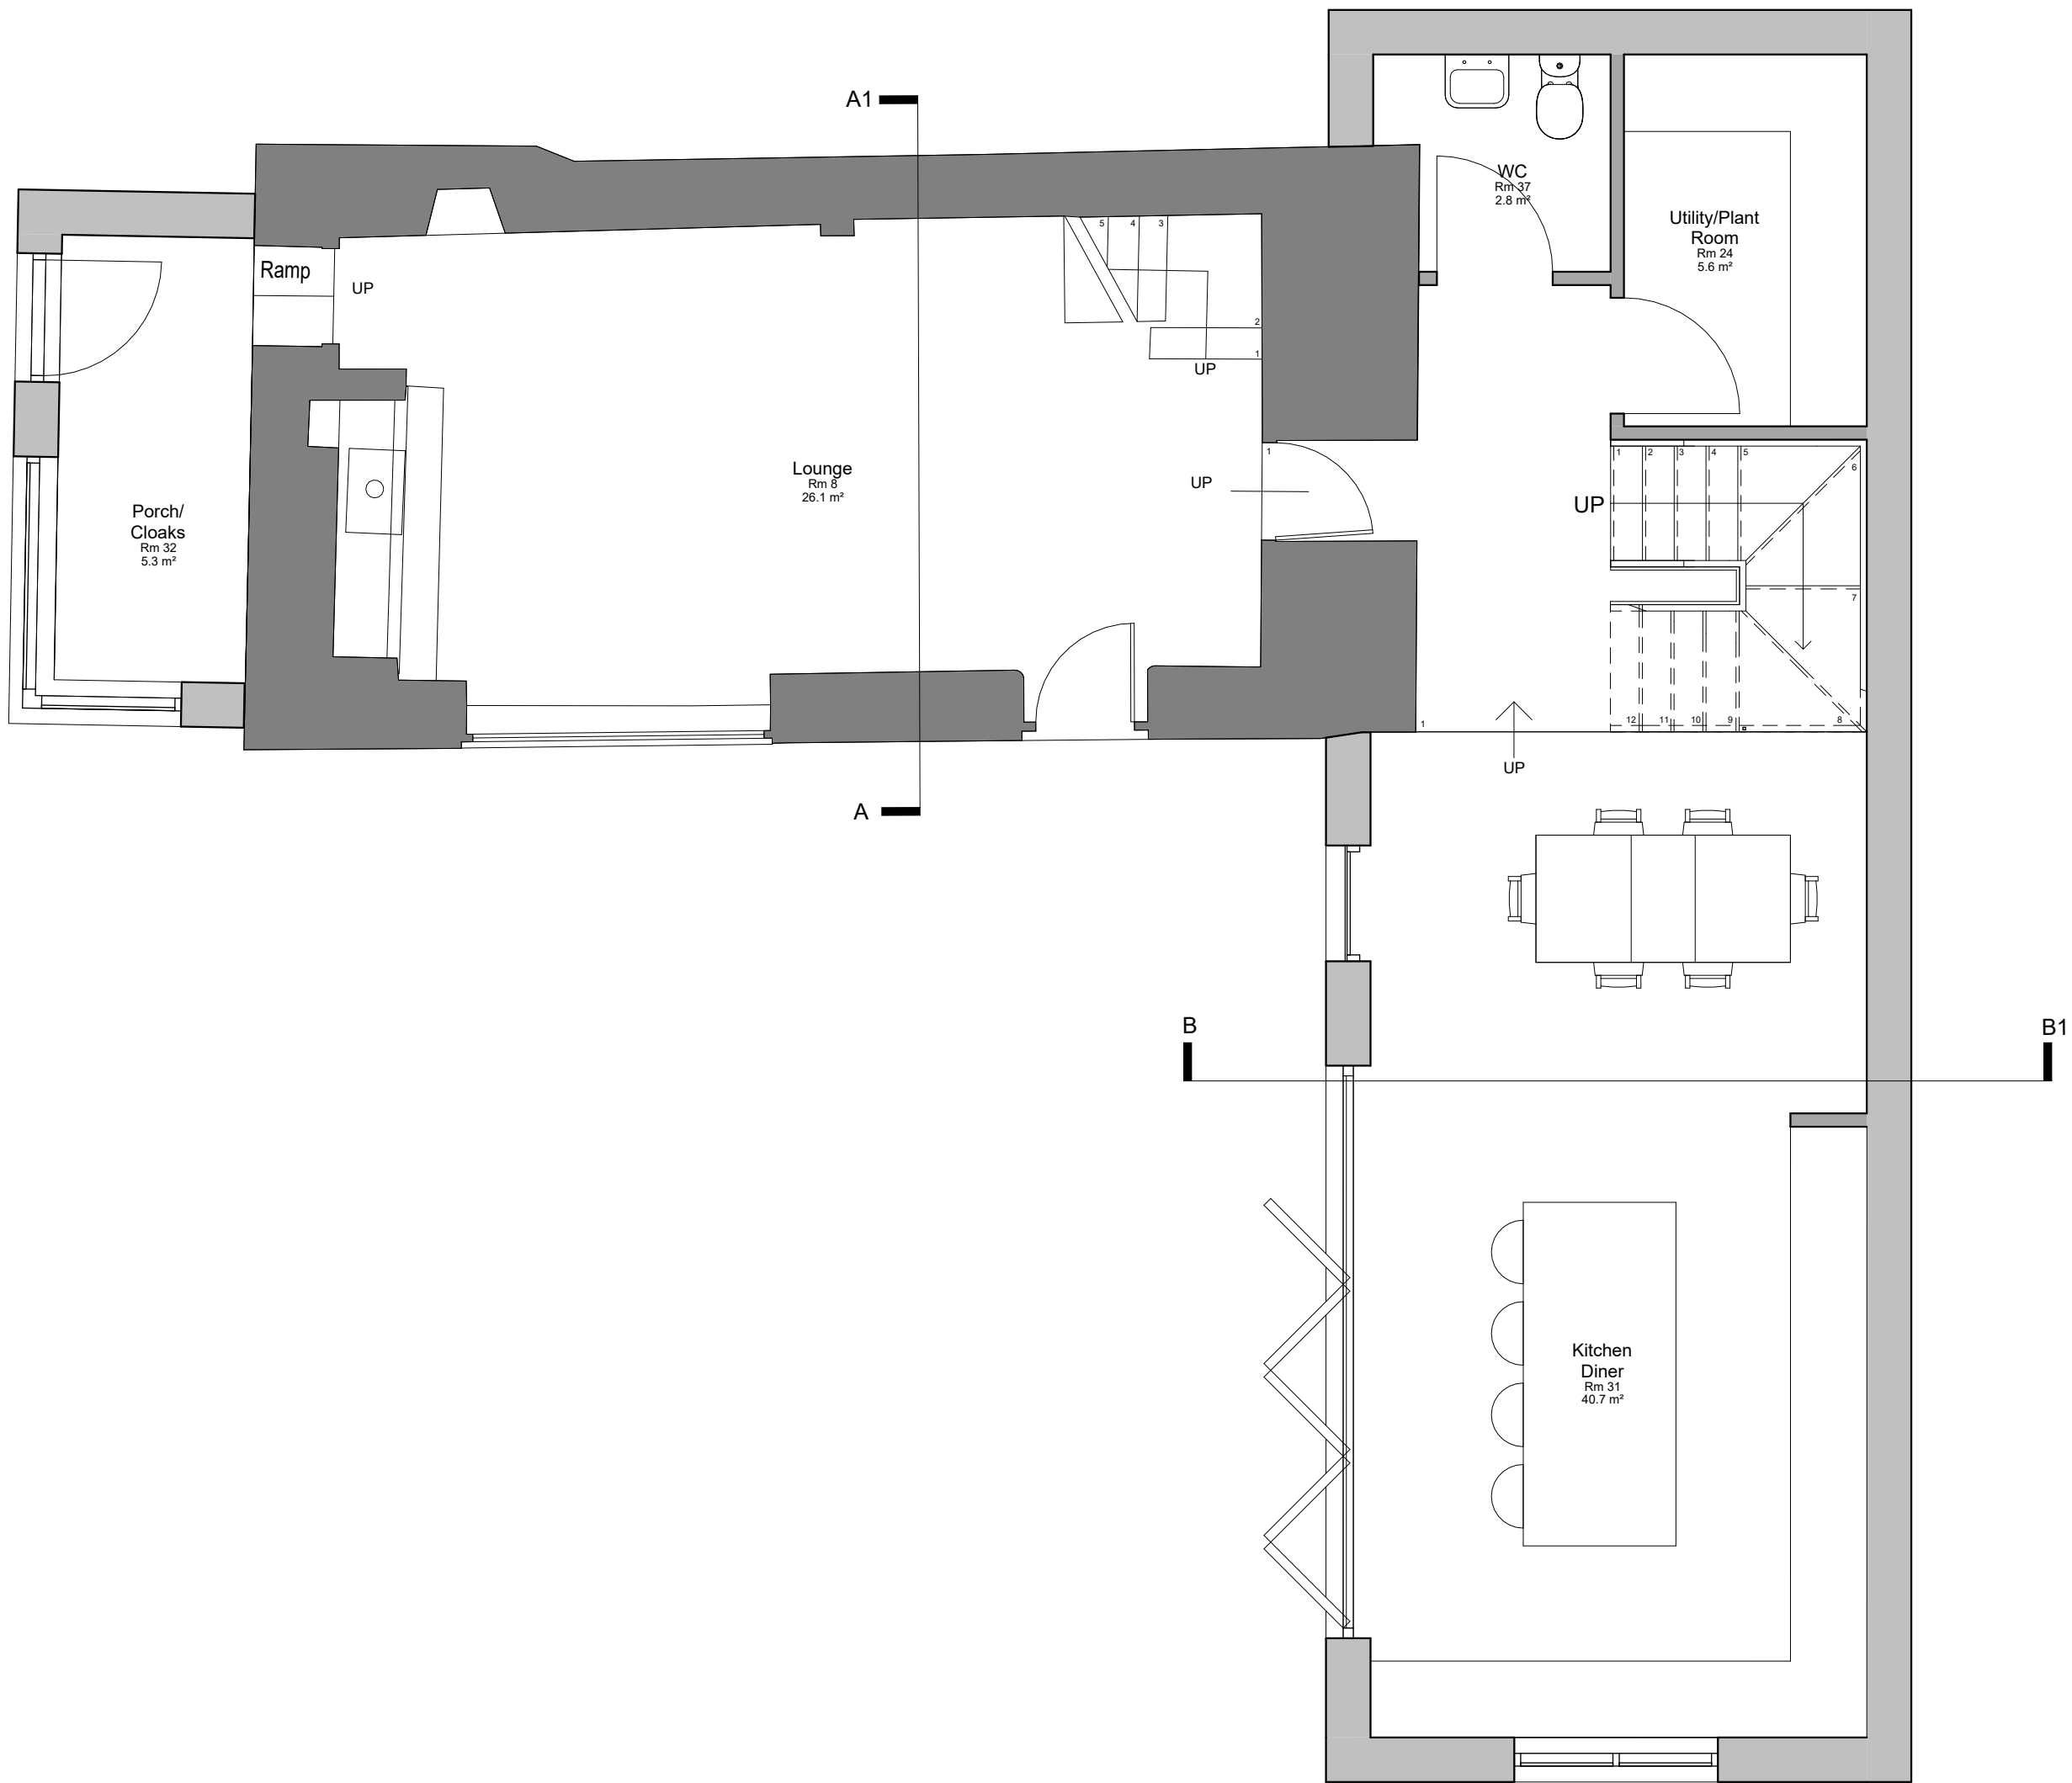


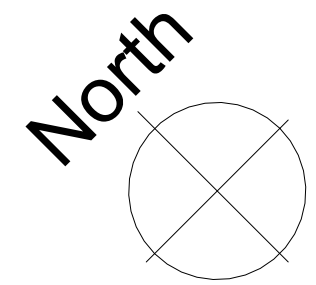

B	05/07/2022	AM	Addition of gable end window to kitchen area		
A	14/03/2022	AM	Amends following client meeting		
Rev	Date	Drawn	Description		
			ctd architects © 2021		
			Clerk Bank House		
			Clerk Bank		
			LEEK		
			Staffordshire		
			ST13 5HE		
			t : 01538 373477 e : info@ctdarchitects.co.uk		
			f : 01538 386503 w : www.ctdarchitects.co.uk		
			This drawing is copyright.		
			All dimensions to be checked on site before proceeding.		
			Contractor must notify the architect of any discrepancies before proceeding.		
			Contractor to check/adjust dimensions of new work to suit existing conditions. Do not assume existing structure or details are plumb, square or level.		
			All drawings to be read in conjunction with all other consultants drawings and specs.		
Client		Project		Scale	1:50
Mr & Mrs P Cooper		Morridge Side House		Size	A2
		Cook's Lane, Bradnop, ST13 7HA		Drawn	AM
		Title		Chk'd	CH
		Ground Floor Plan as proposed		Date	21/02/22
		Status		PLANNING	
		Job No.	2205	Drawing No.	AL06
				Rev.	B

ground floor as proposed
1:50