




Existing North Elevation




Existing West gable




Existing South Elevation

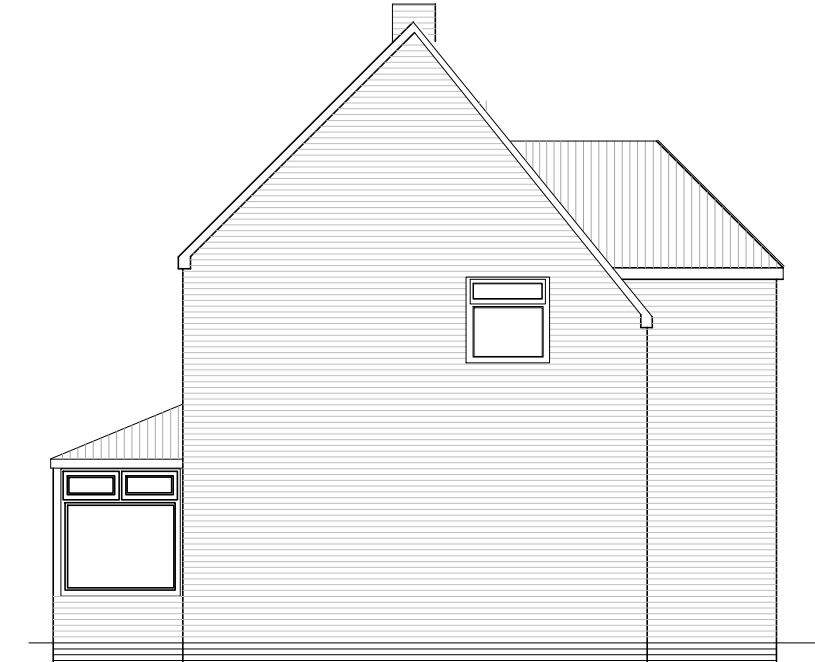

Existing East gable

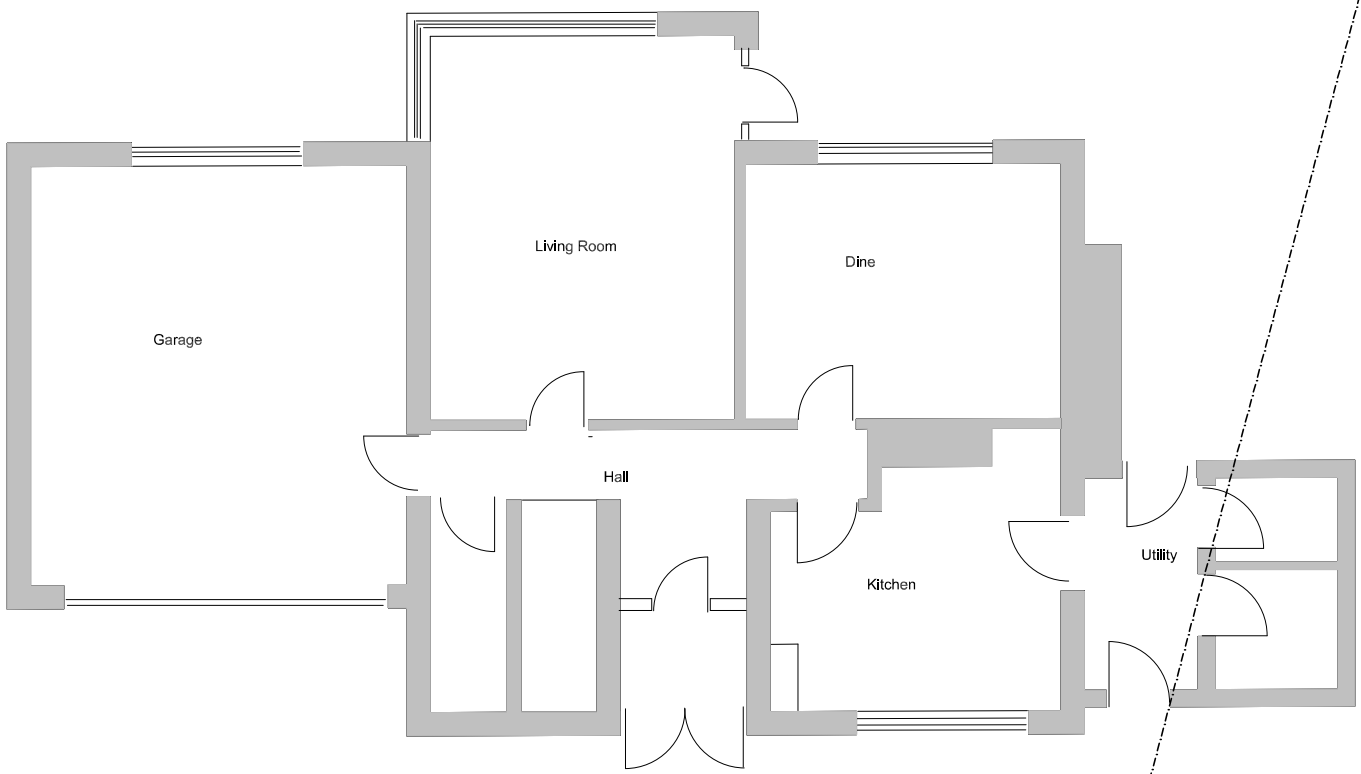


Existing Ground Floor plan

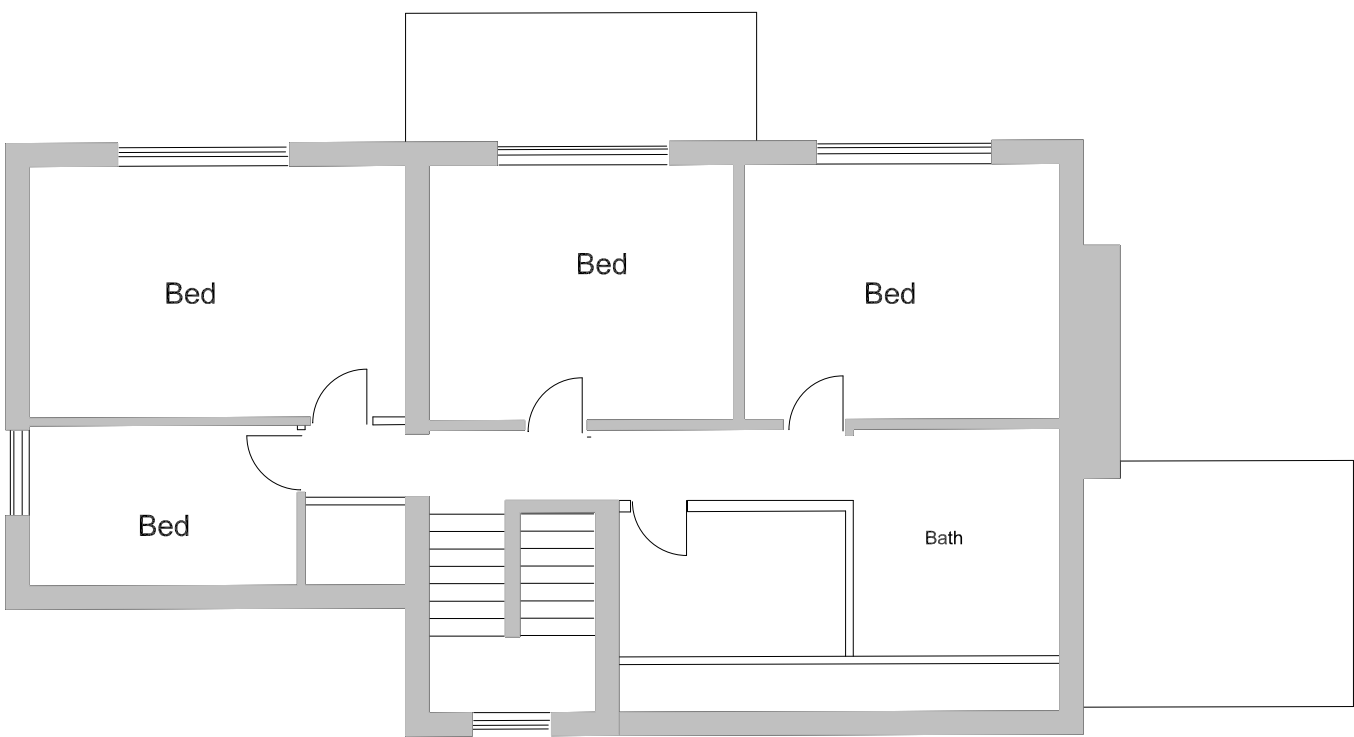

Existing First Floor Plan



Proposed South Elevation

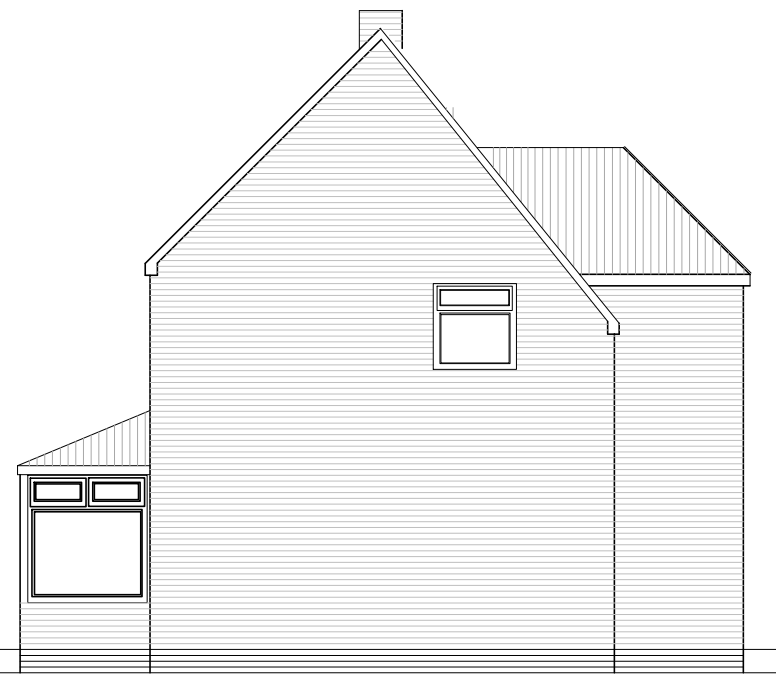


Existing East gable




Proposed North Elevation




Proposed West Gable

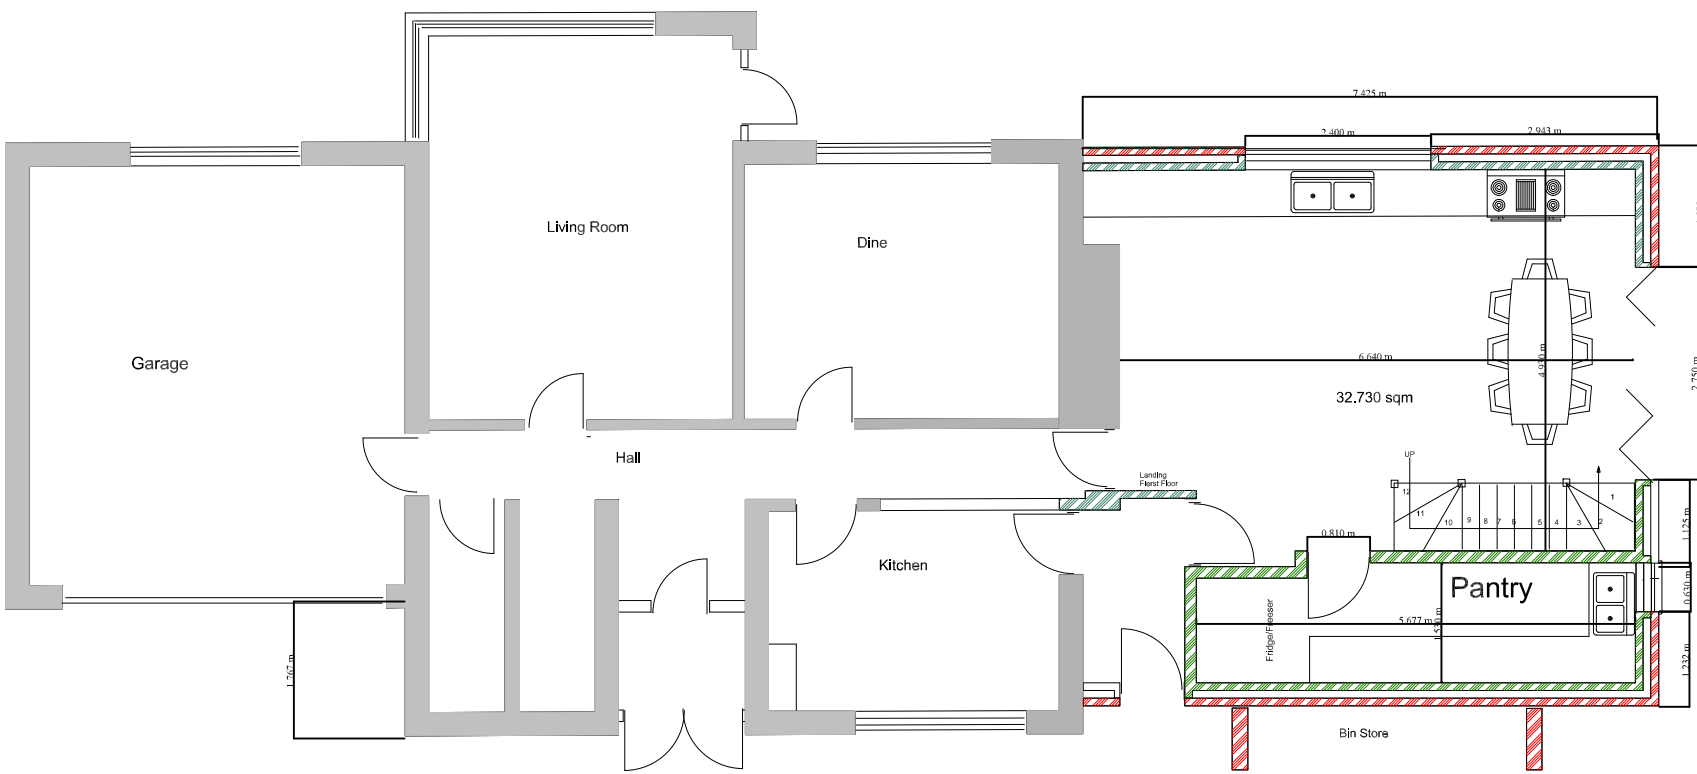

Proposed Ground Floor Plan

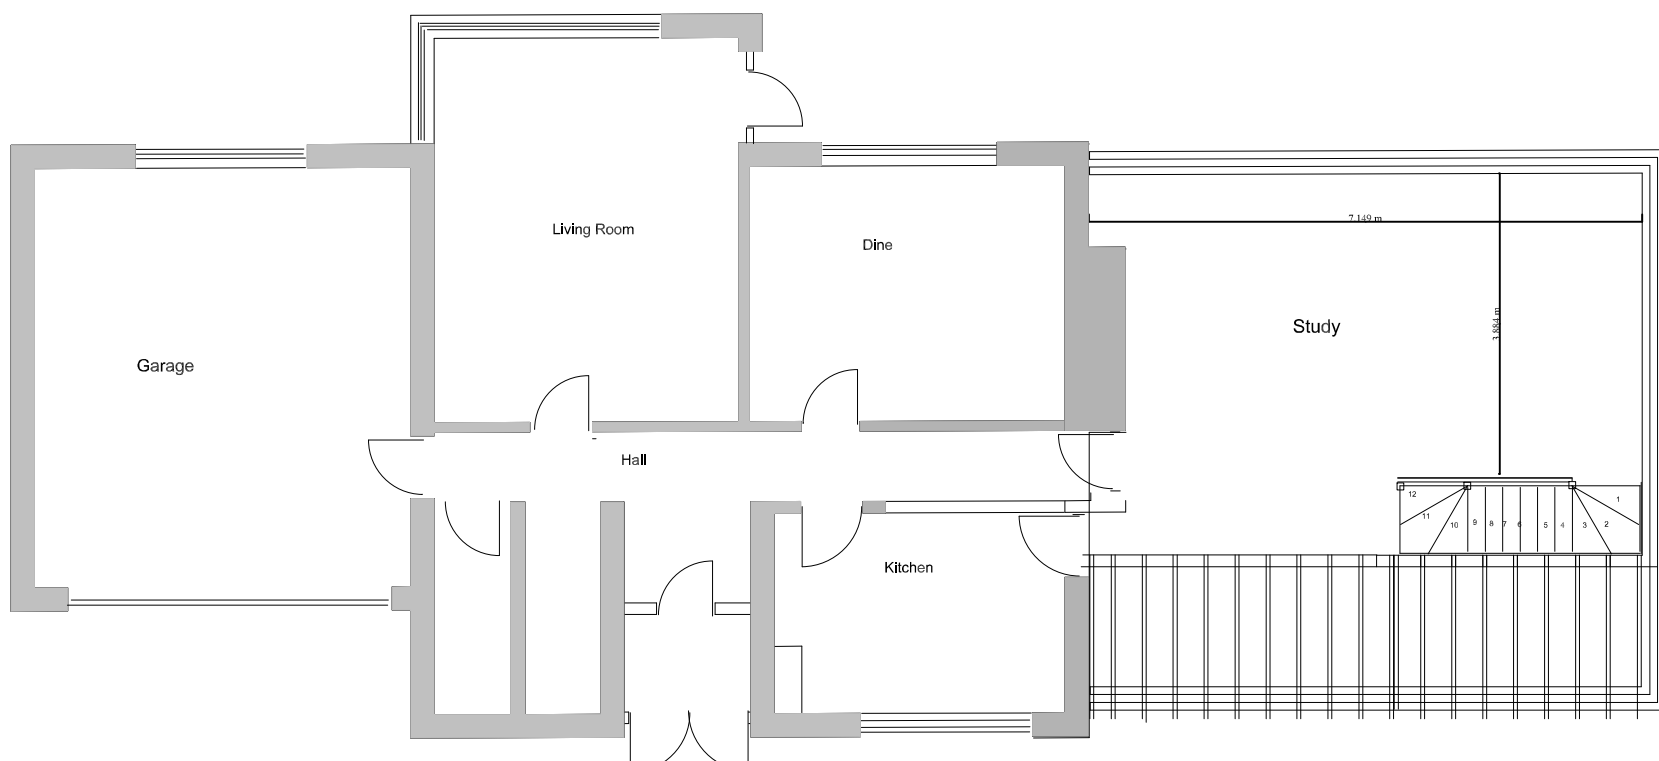

Proposed Roof Void Plan

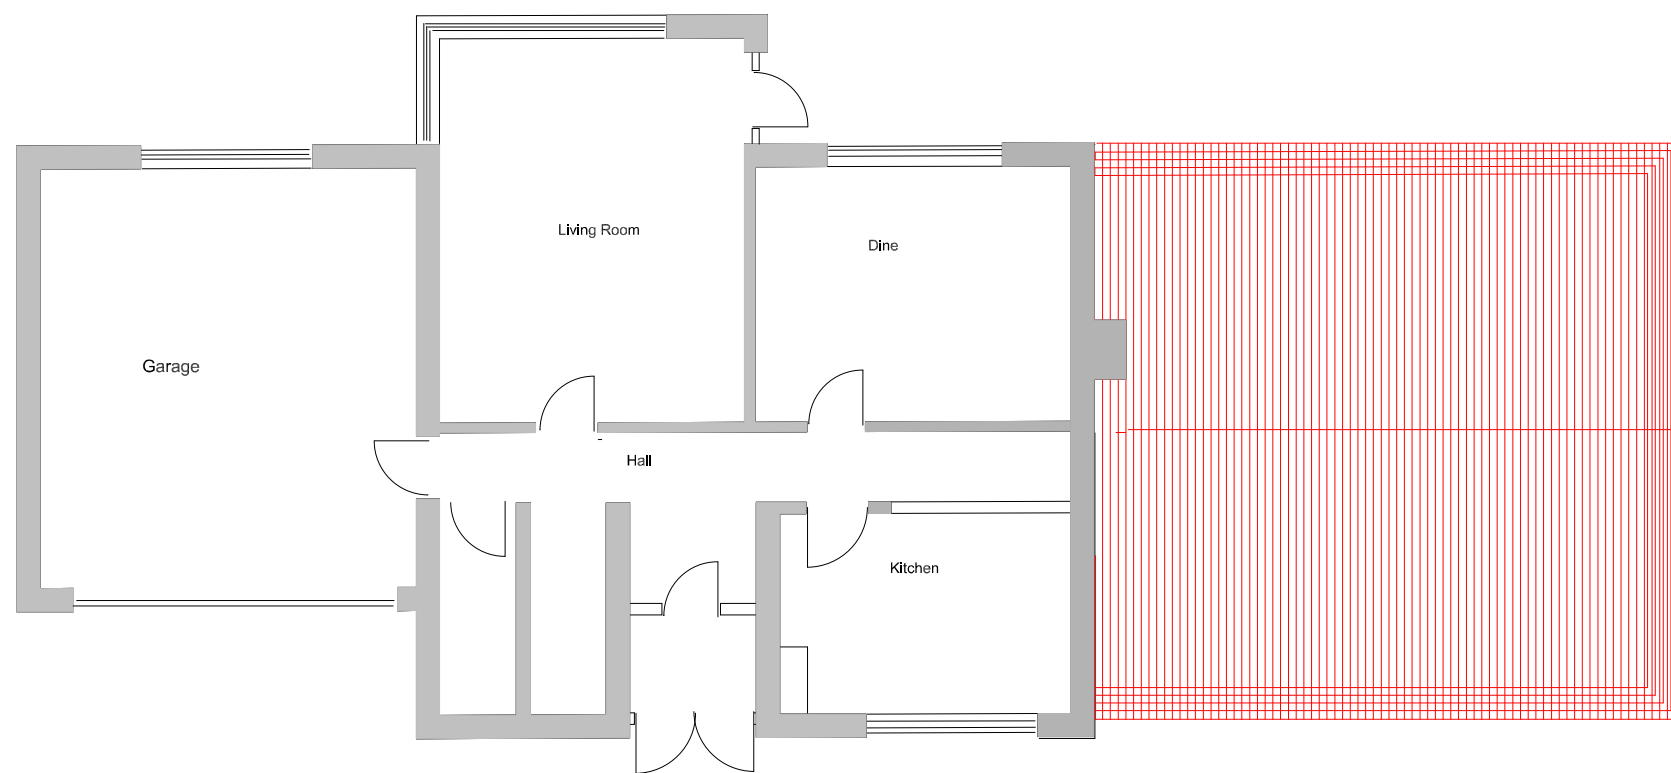

Roof Plan

AH Heywood 45 Highton Street Milton Stoke-on-Trent ST2 7BA Mobile 07922258241 e-mail anthony6848@yahoo.co.uk	Client Mr & Mrs Tallentire 2 Hillwood Close Enson ST99BS Mobile 07921212119		
	Title Single Story Extension To West Gable		
	SIZE A1	DWG NO 001/A revised	REV
	Scale 1:100	SHEET	