


The Builder is to check and verify all buildings and site dimensions, levels and sewer invert levels prior to commencement of work.

This drawing must be read and checked with all structural and relevant specialist drawings.
The Builder is to comply in all respects with the current Building Regulations and latest Codes of Practice.
Copyright of this drawing and of work executed from it remain the property of Ritchie & Ritchie Architects LLP



Typical Window Detail

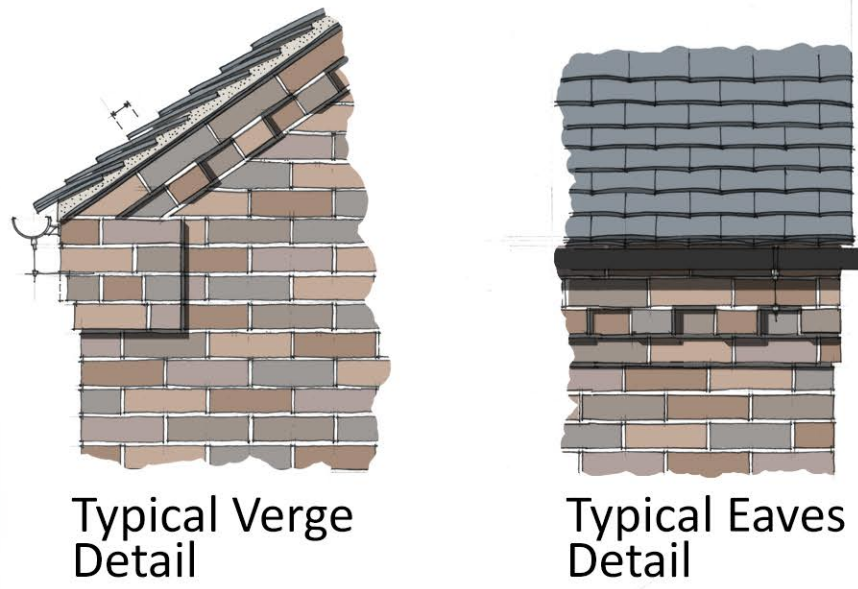

Typical Gable End Detail

Indicative Details
[Scale 1:20]

Revisions

No.	Description	Date

CBC Ltd.
Fole Dairy, Uttoxeter

New Residential Development



Ritchie & Ritchie Architects LLP

The Manor House, Lichfield Street, Tamworth,
Staffordshire, B79 7QF

+44 (0)1827 62251

www.randrarchitects.co.uk

Proposed Floor Plans & Elevations
[House Type C+D]


Scale	Date	Drawn	Job	Drawing
1:50 @A1	Sep 2022	BTE/MG	7796	268




Proposed Front Elevation [House Type C + D]
[Scale 1:50]



Proposed Side Elevation [House Type C]
[Scale 1:50]

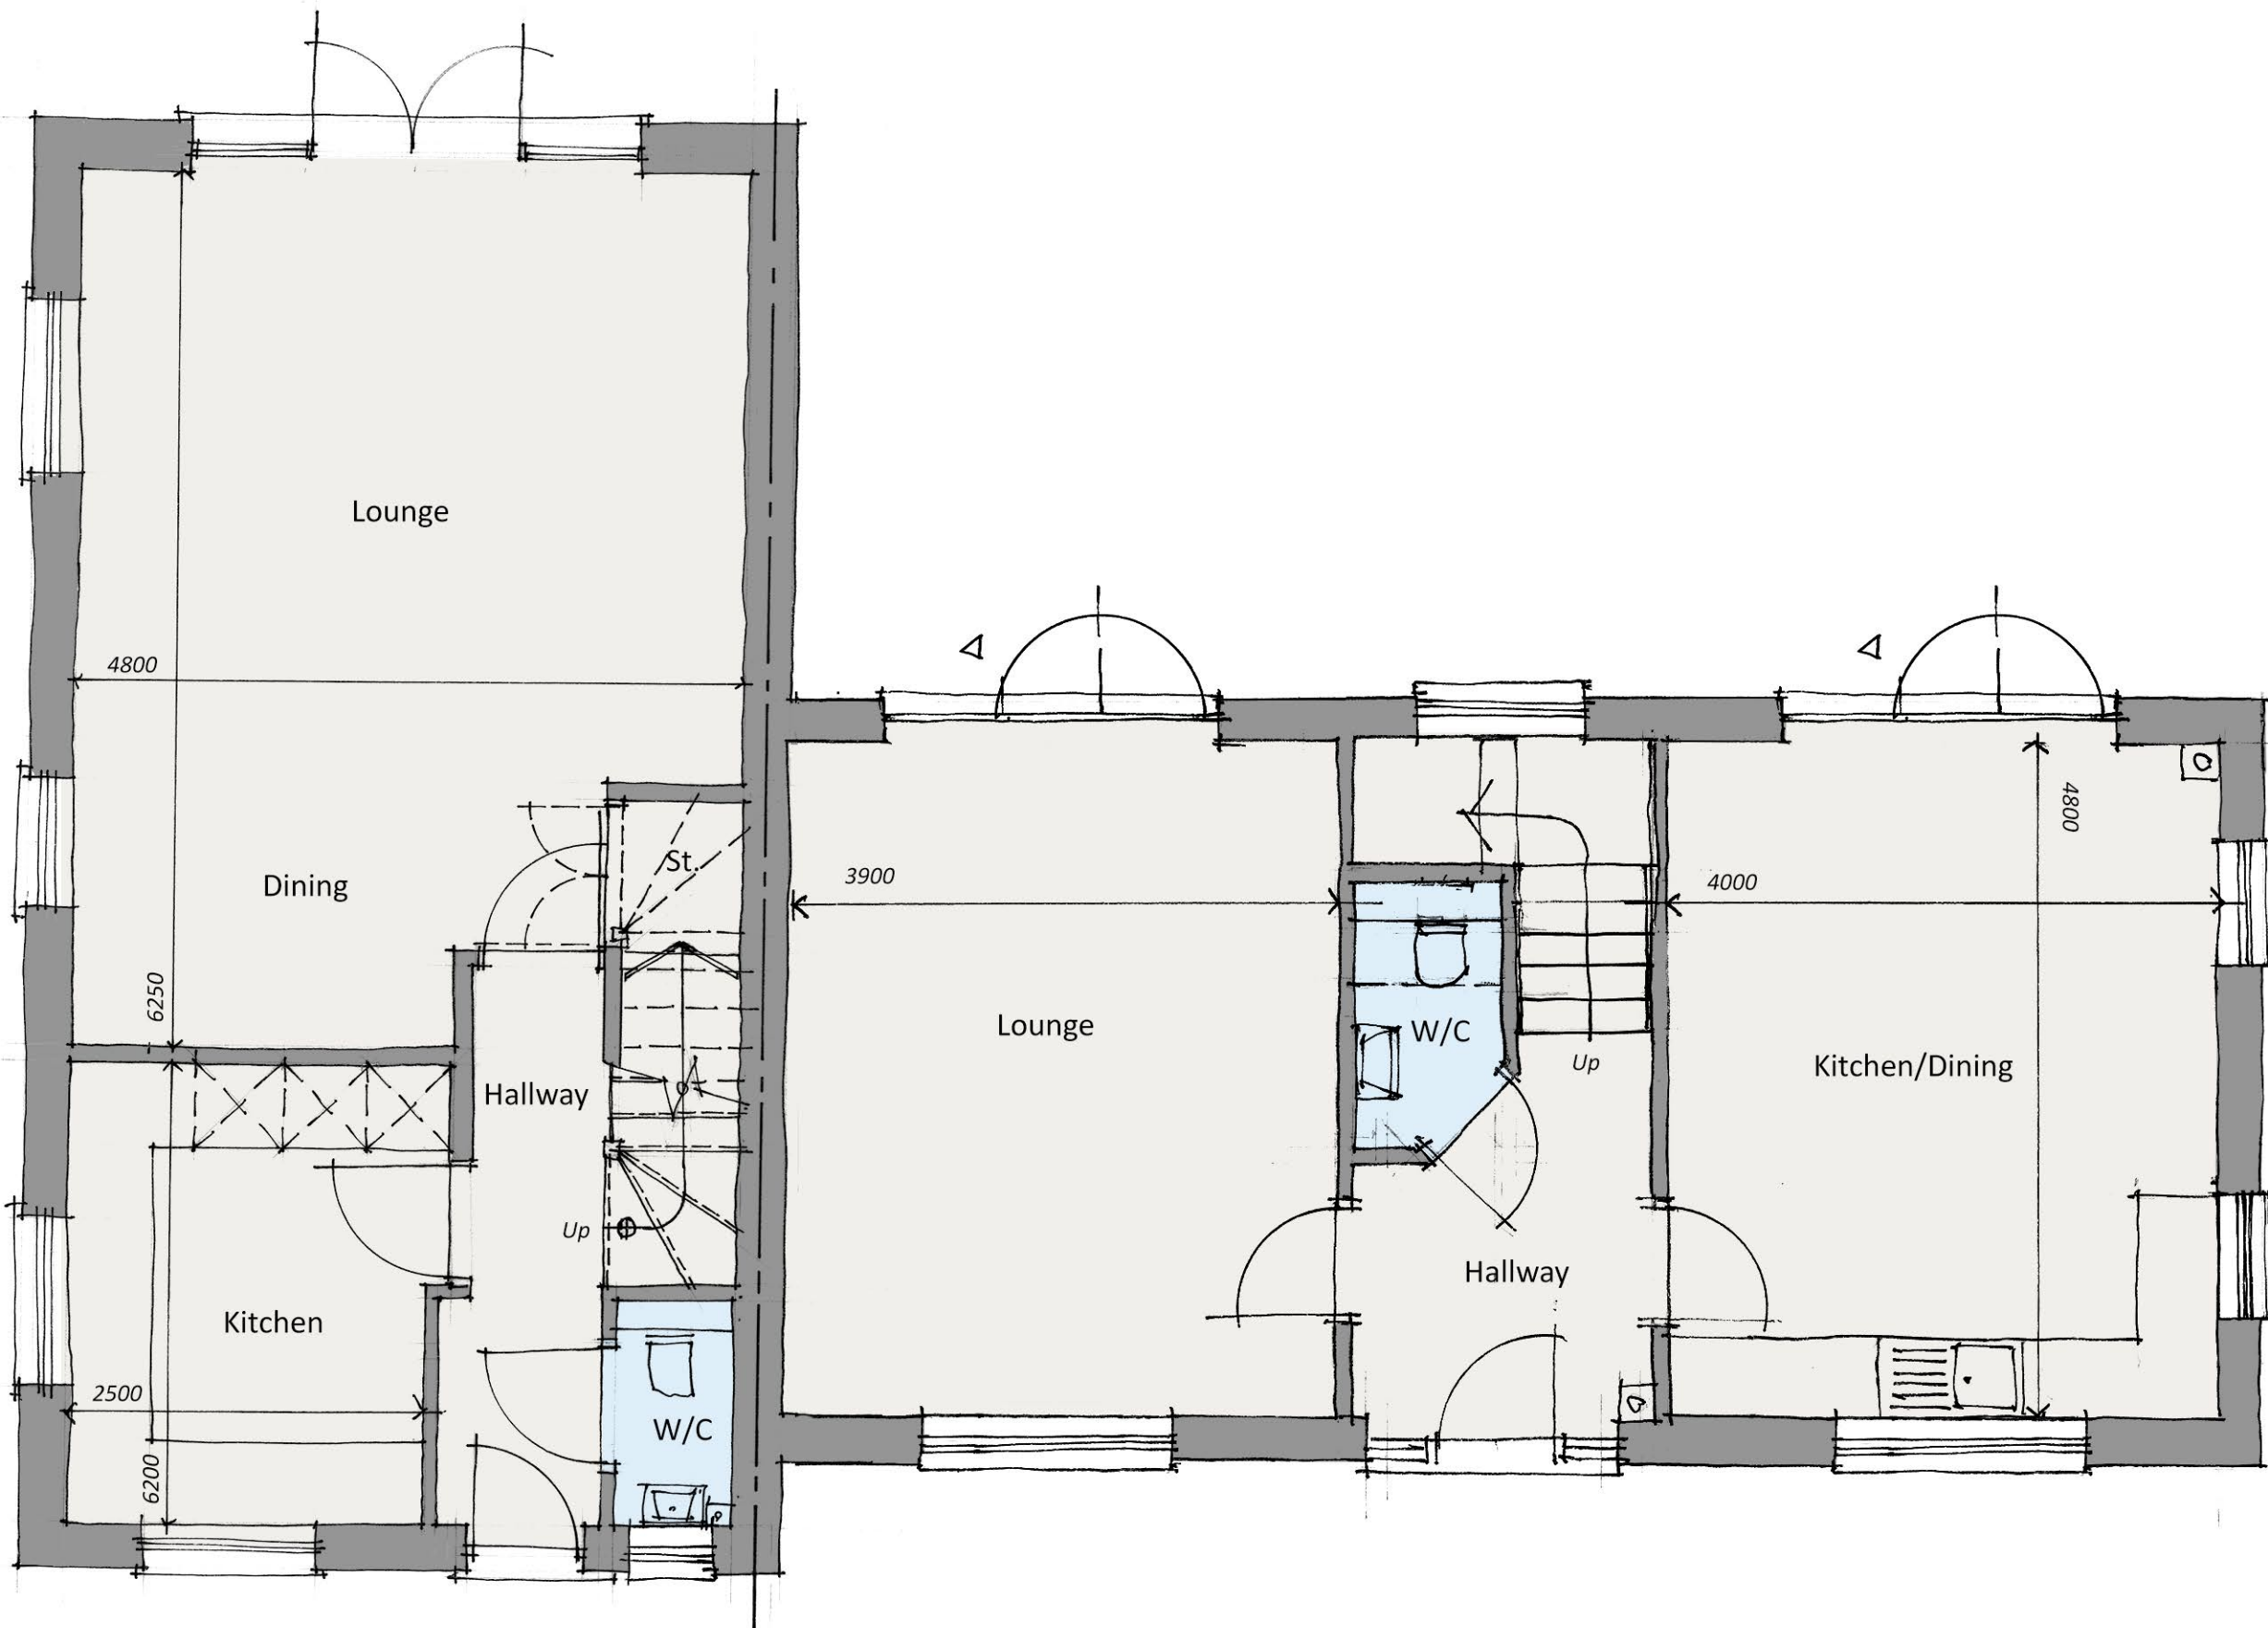

Proposed Gound Floor Plan [House Type C + D]
[Scale 1:50]

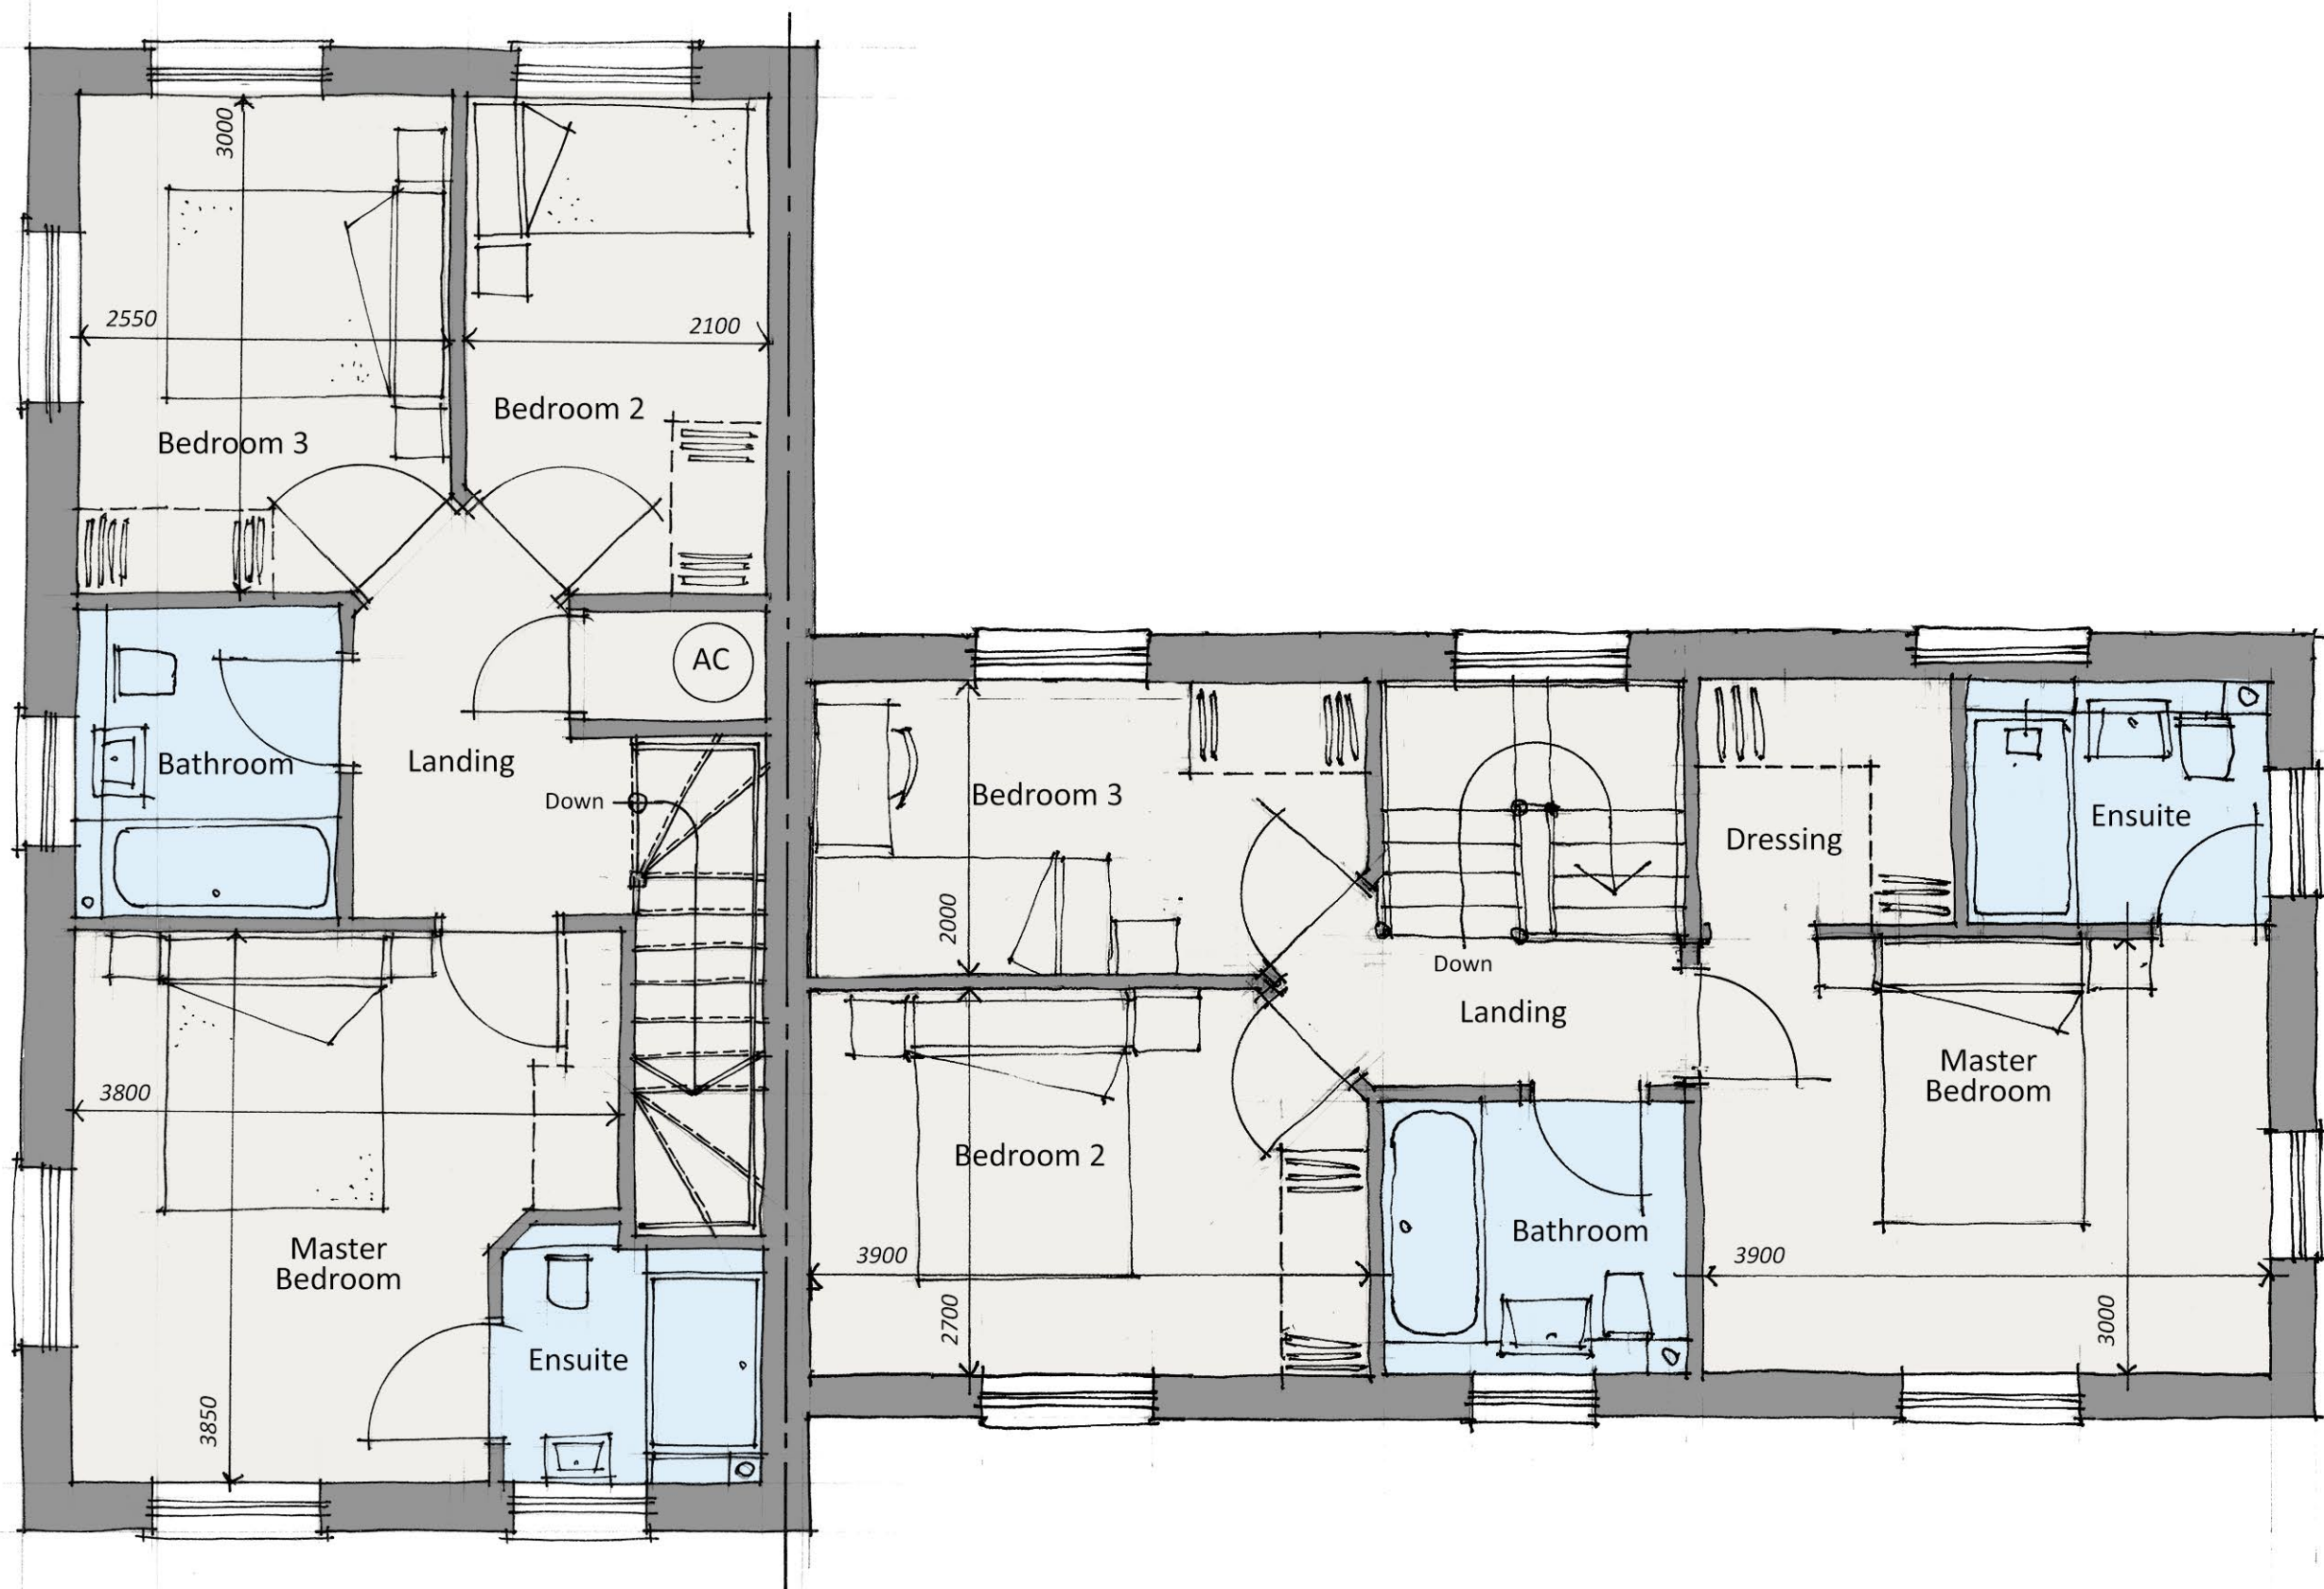

Proposed First Floor Plan [House Type C+ D]
[Scale 1:50]



Floor Area: [House Type C] 1038sq/ft
Floor Area: [House Type D] 1068sq/ft