





01 North East Elevation as proposed
1 : 100



03 South West Elevation as proposed
1 : 100

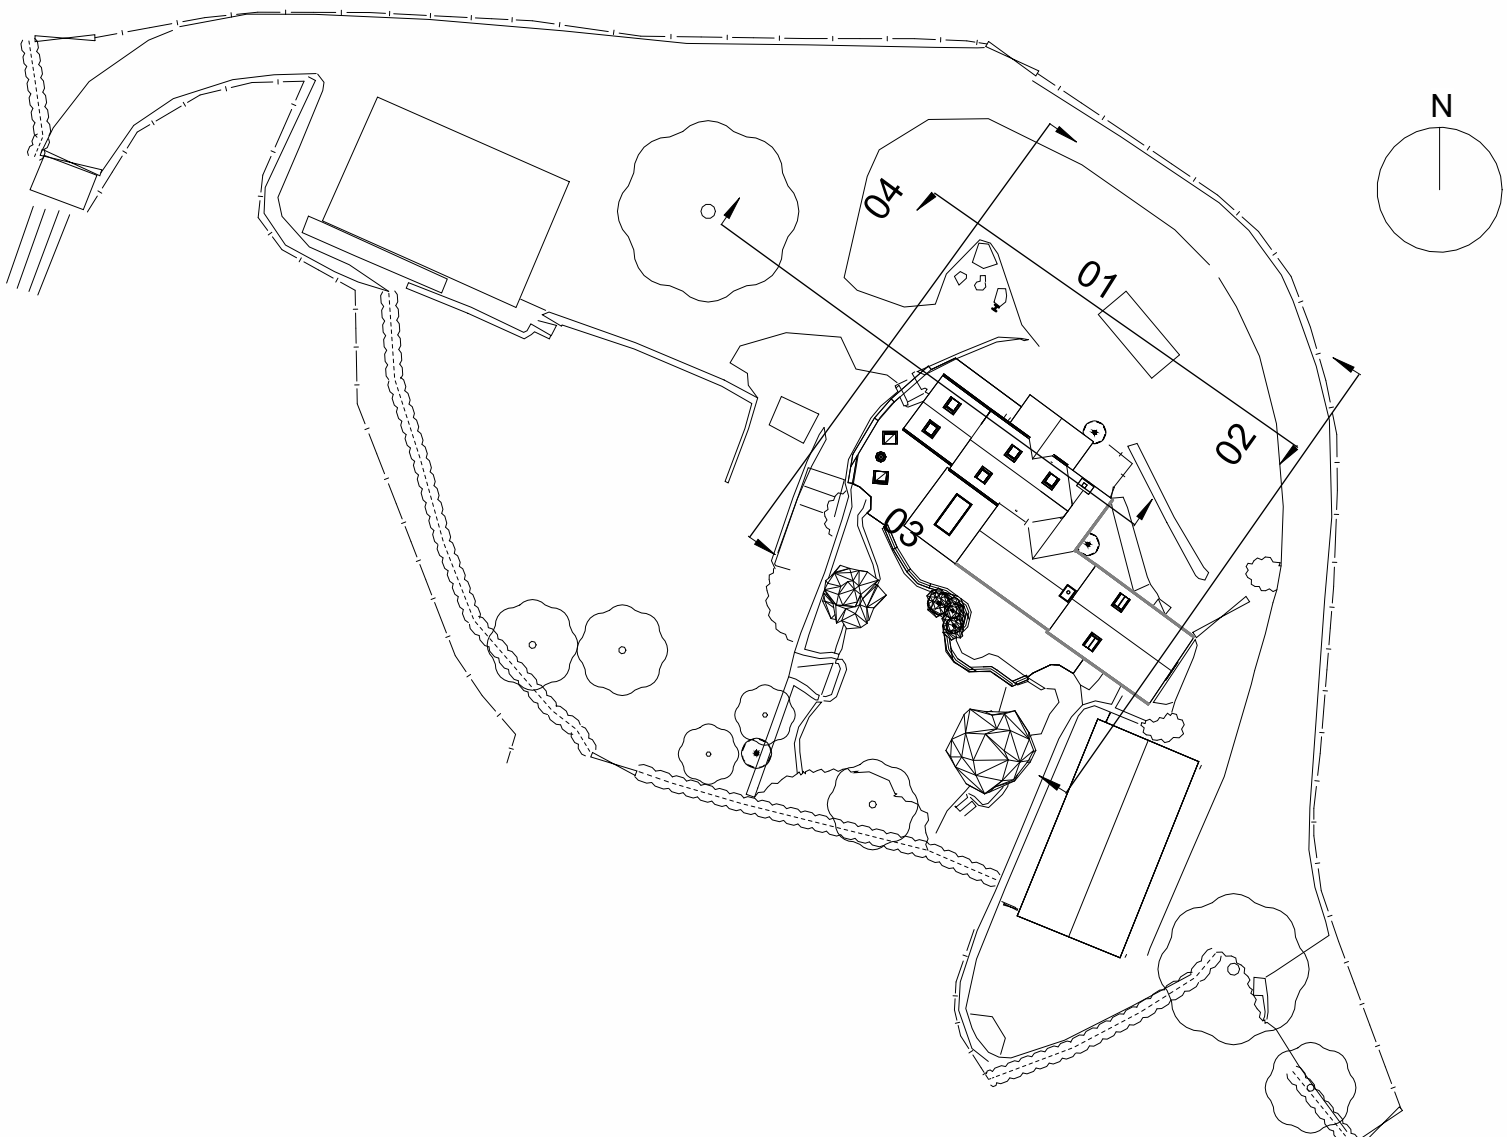


Key site plan as proposed | 1:500

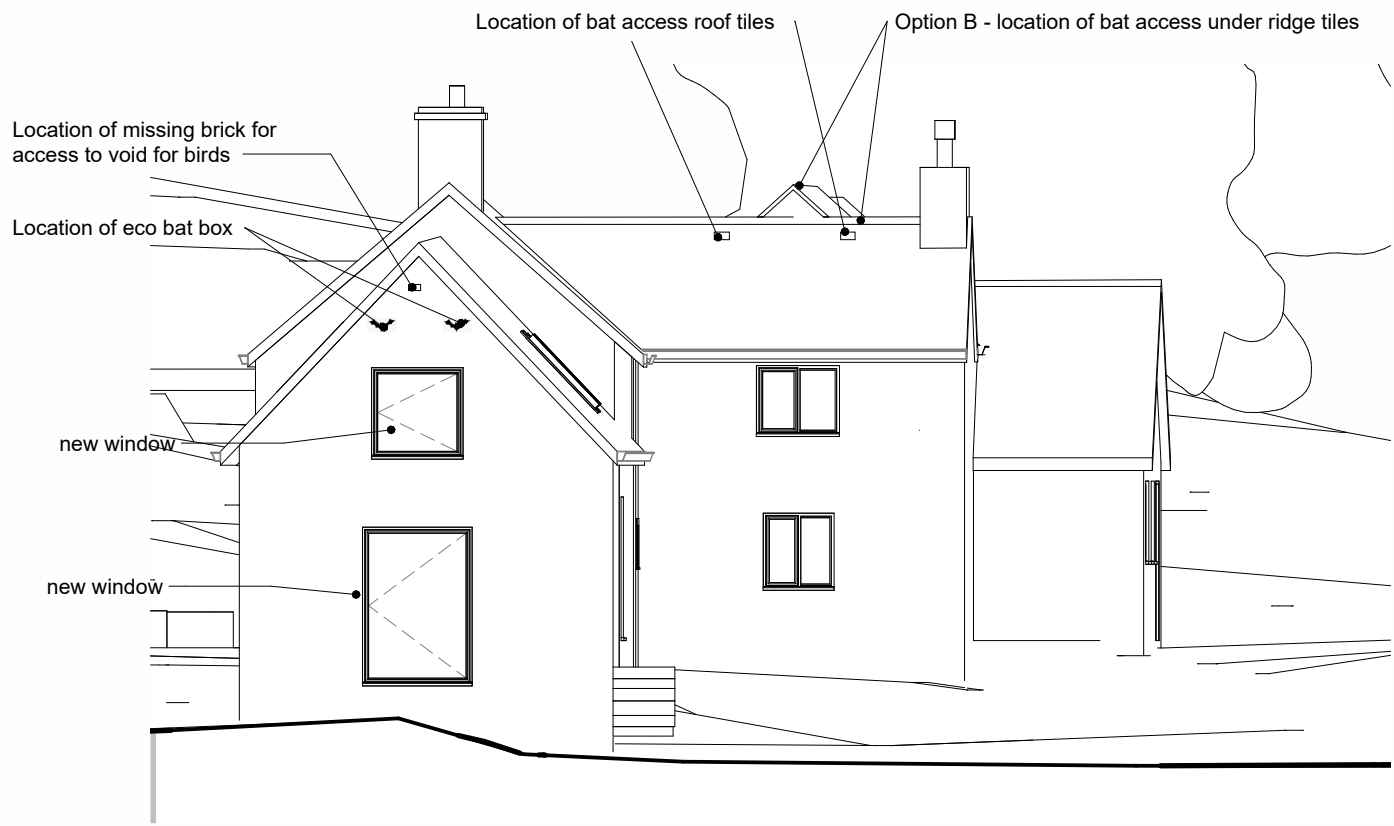


02 South East Elevation as proposed
1 : 100



04 West Elevation as proposed
1 : 100

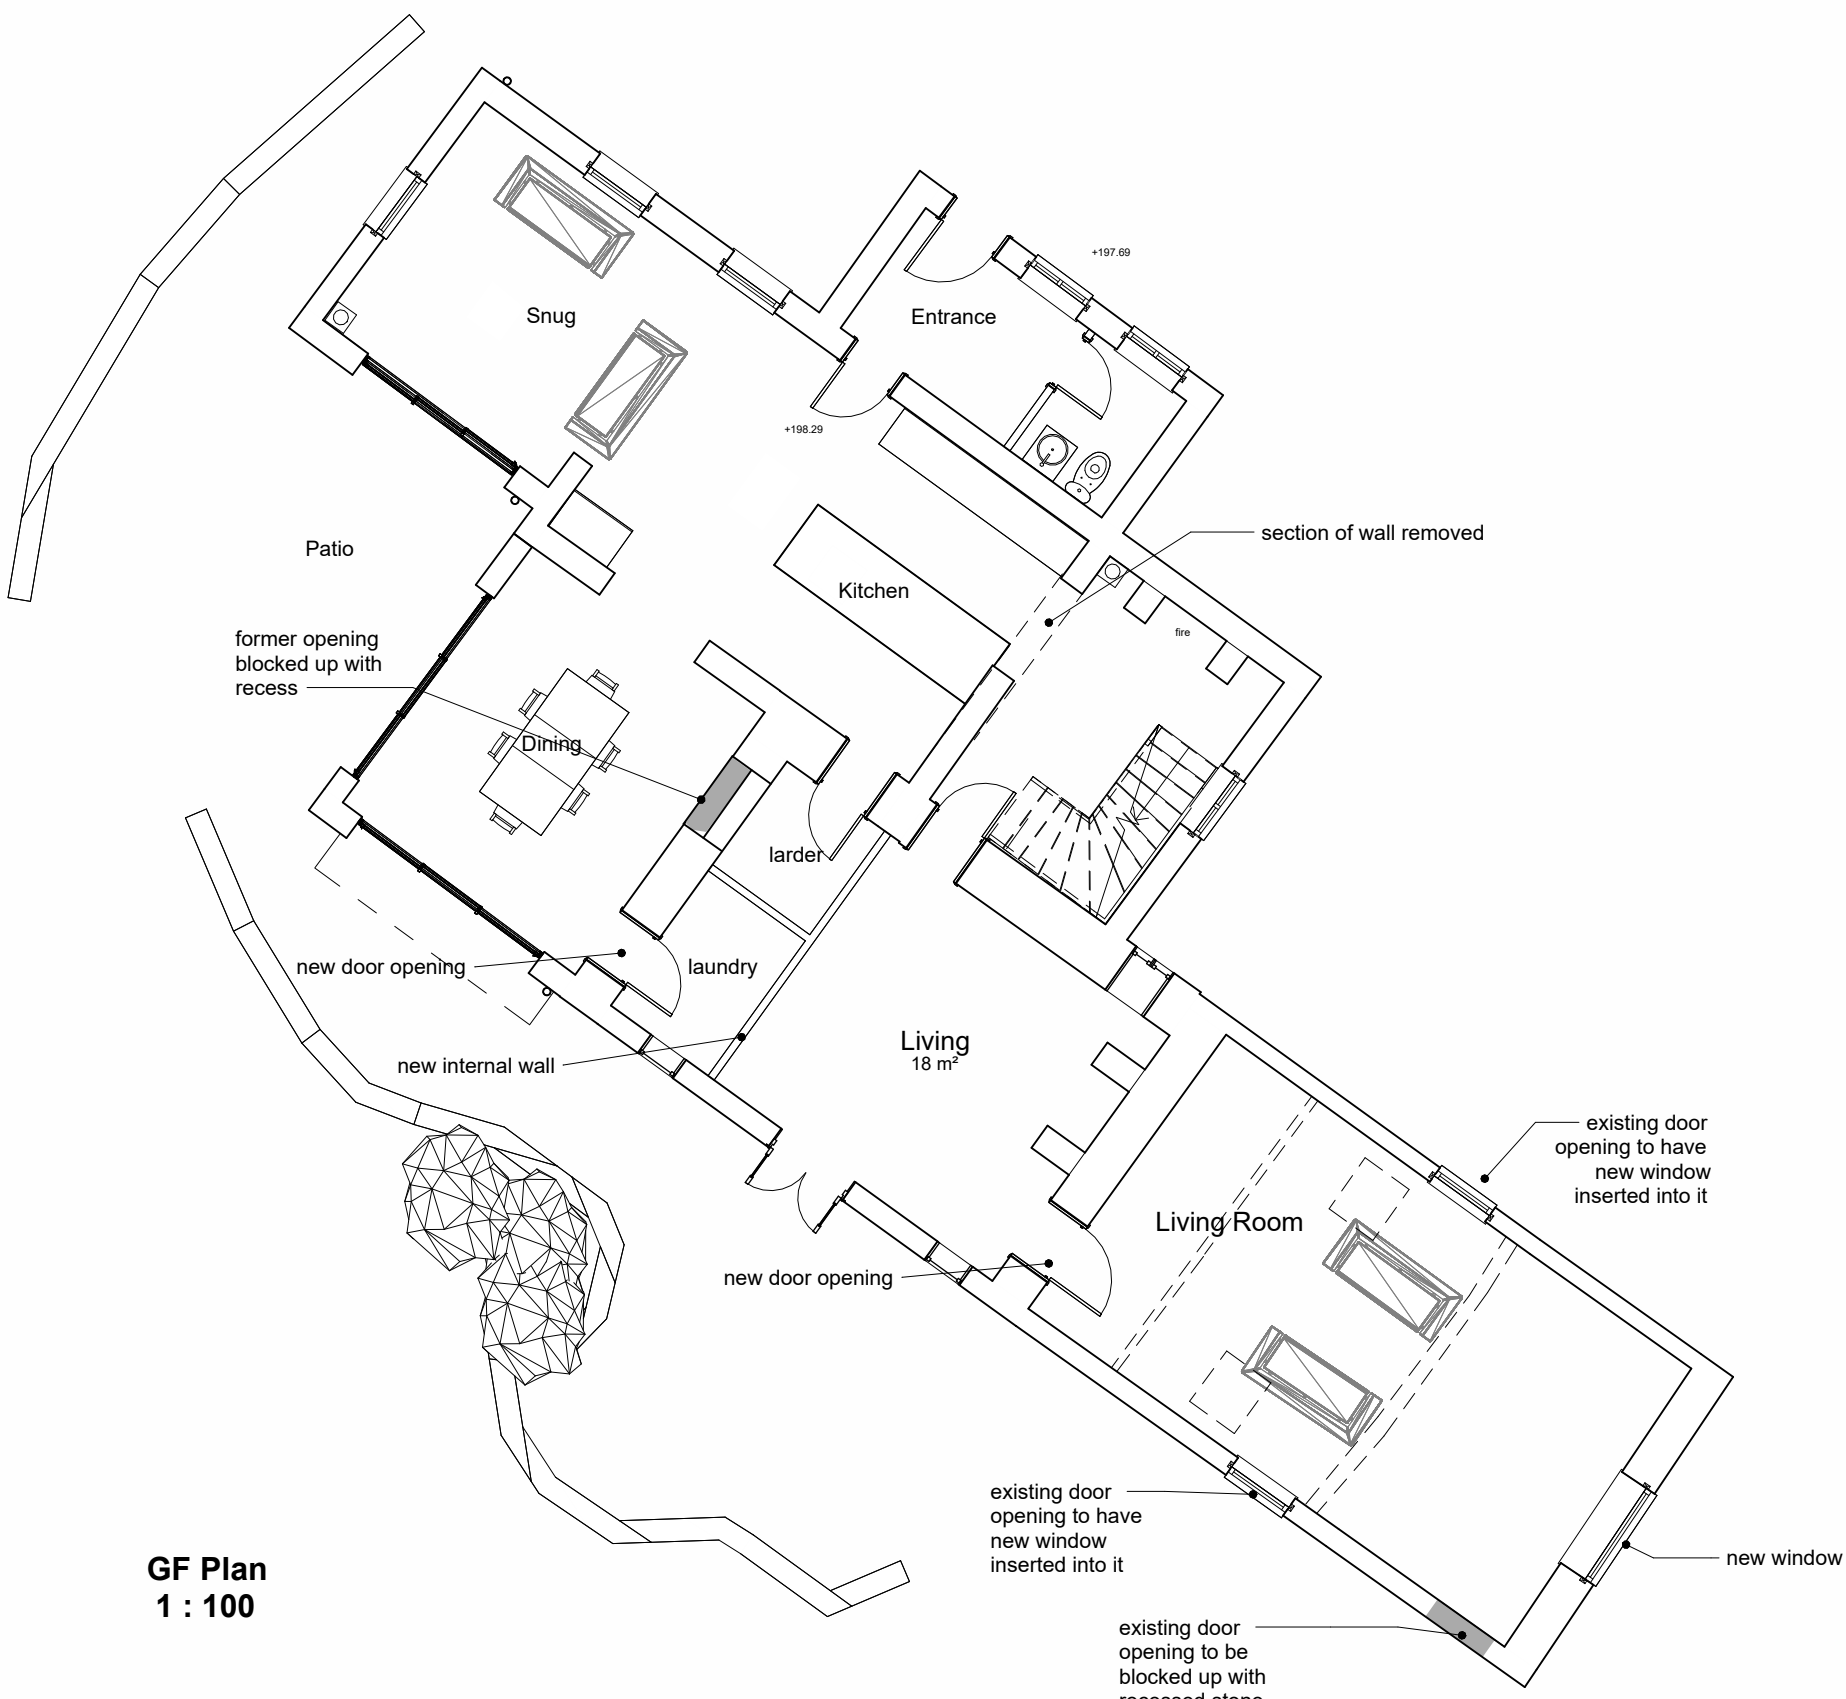

GF Plan
1 : 100

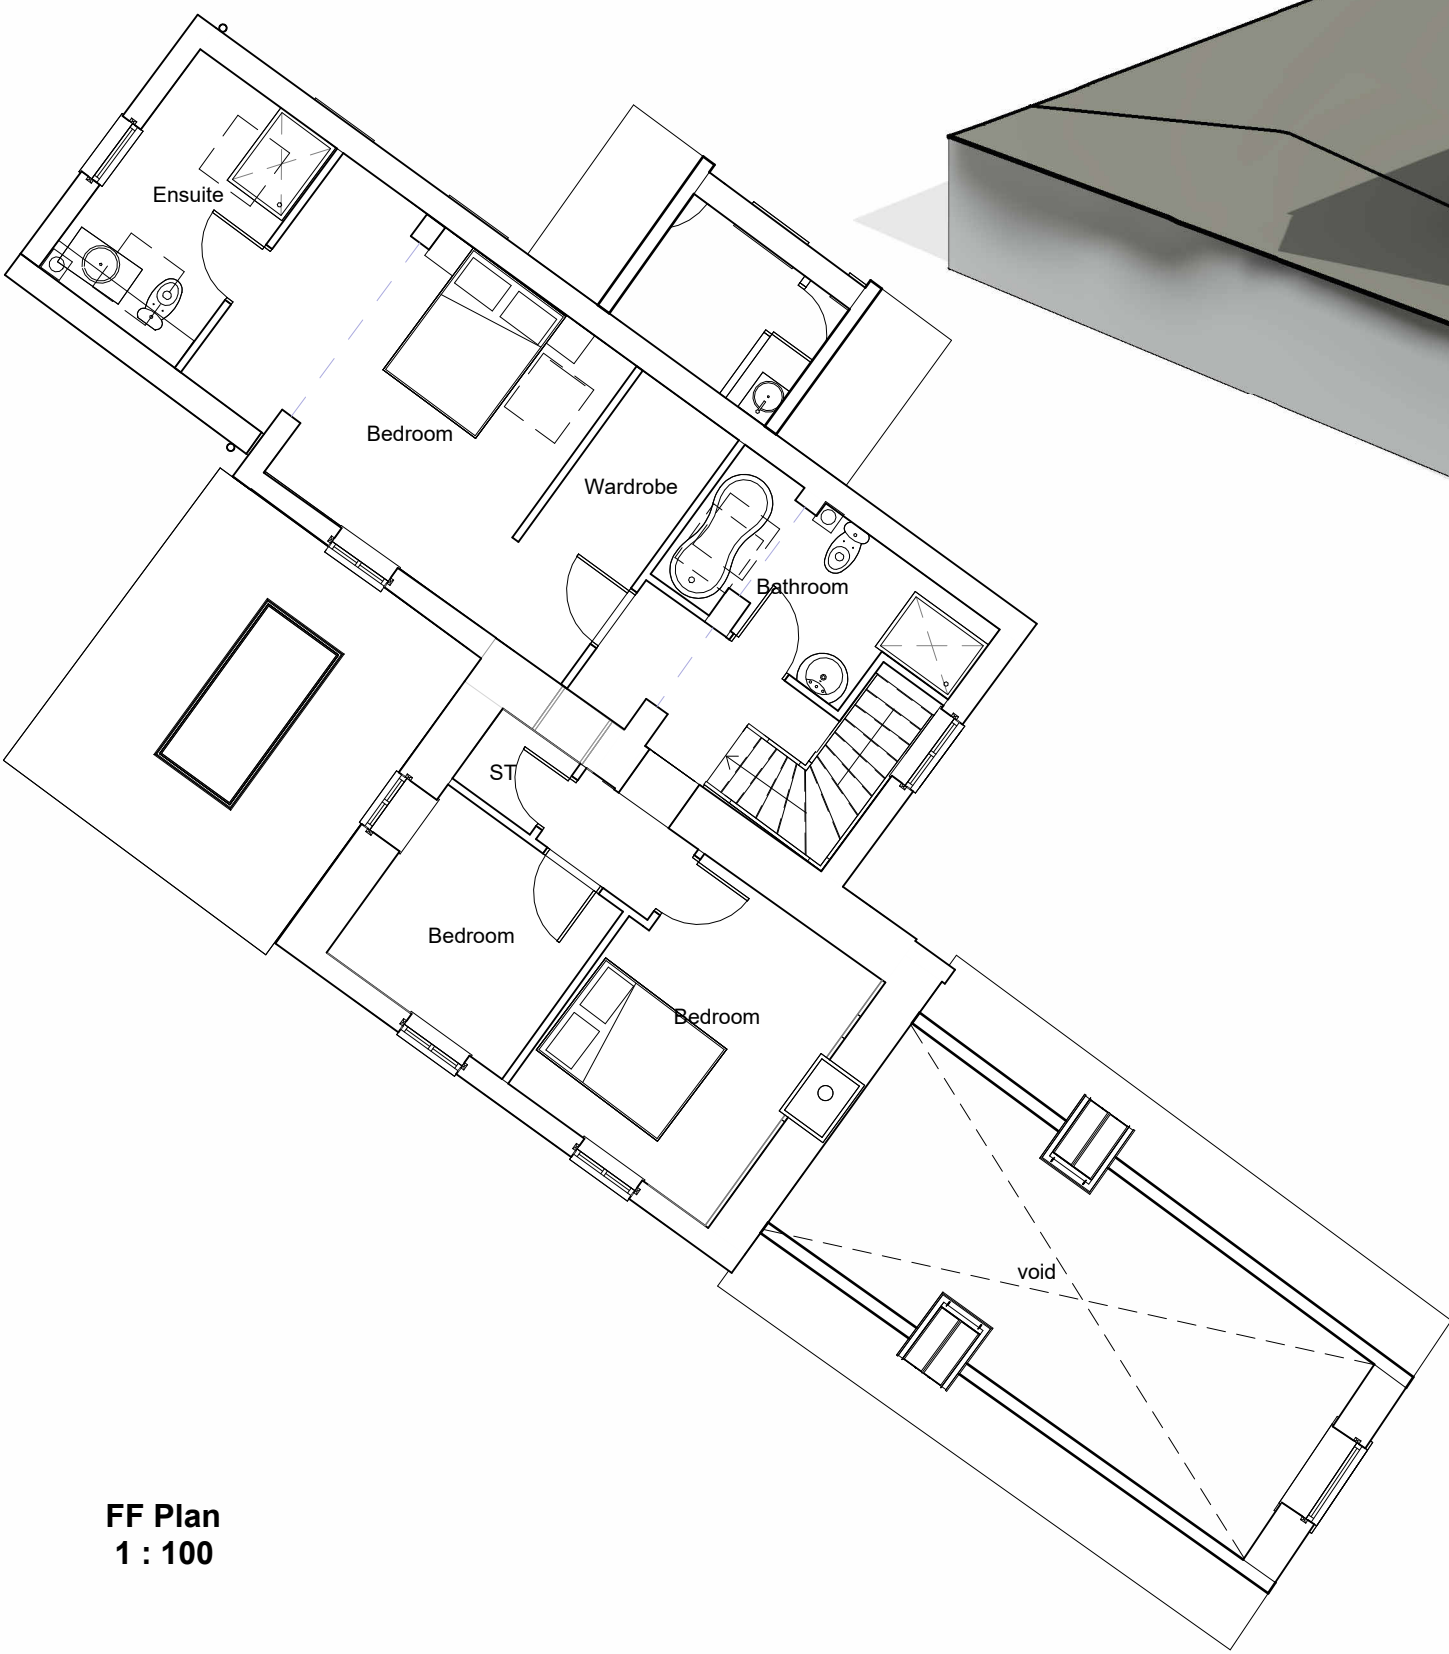

FF Plan
1 : 100



Second Floor, Suite 3
Woburn House
Vernon Gate
Derby
DE1 1UL

Tel: 01332 347 371
Fax: 01332 347 555
E-mail:
info@planningdesign.co.uk

CLIENT:
Chris and Karen Harrison

STATUS:
PLANNING

PROJECT DESCRIPTION:
Extensions and alterations of Threapwood
Farm, Newton Lane, Cheadle, ST10 4RB

DRAWING TITLE:
Elevations and plans as proposed

DRAWN BY:
TH

CHECKED BY:
LC

DRAWING NUMBER:
006

REVISION:
F

SCALE:
As indicated

DATE:
September 2020

DRAWING REF:
2422- - 006 F

© COPYRIGHT EXISTS ON THE DESIGNS AND INFORMATION SHOWN ON THIS DRAWING.
The Contractor must verify all dimensions on site before making shop drawings
or commencing work of any kind.
Architect to be notified of any discrepancies in dimensions immediately