



Rev.	Drawn	Comments	Date
------	-------	----------	------

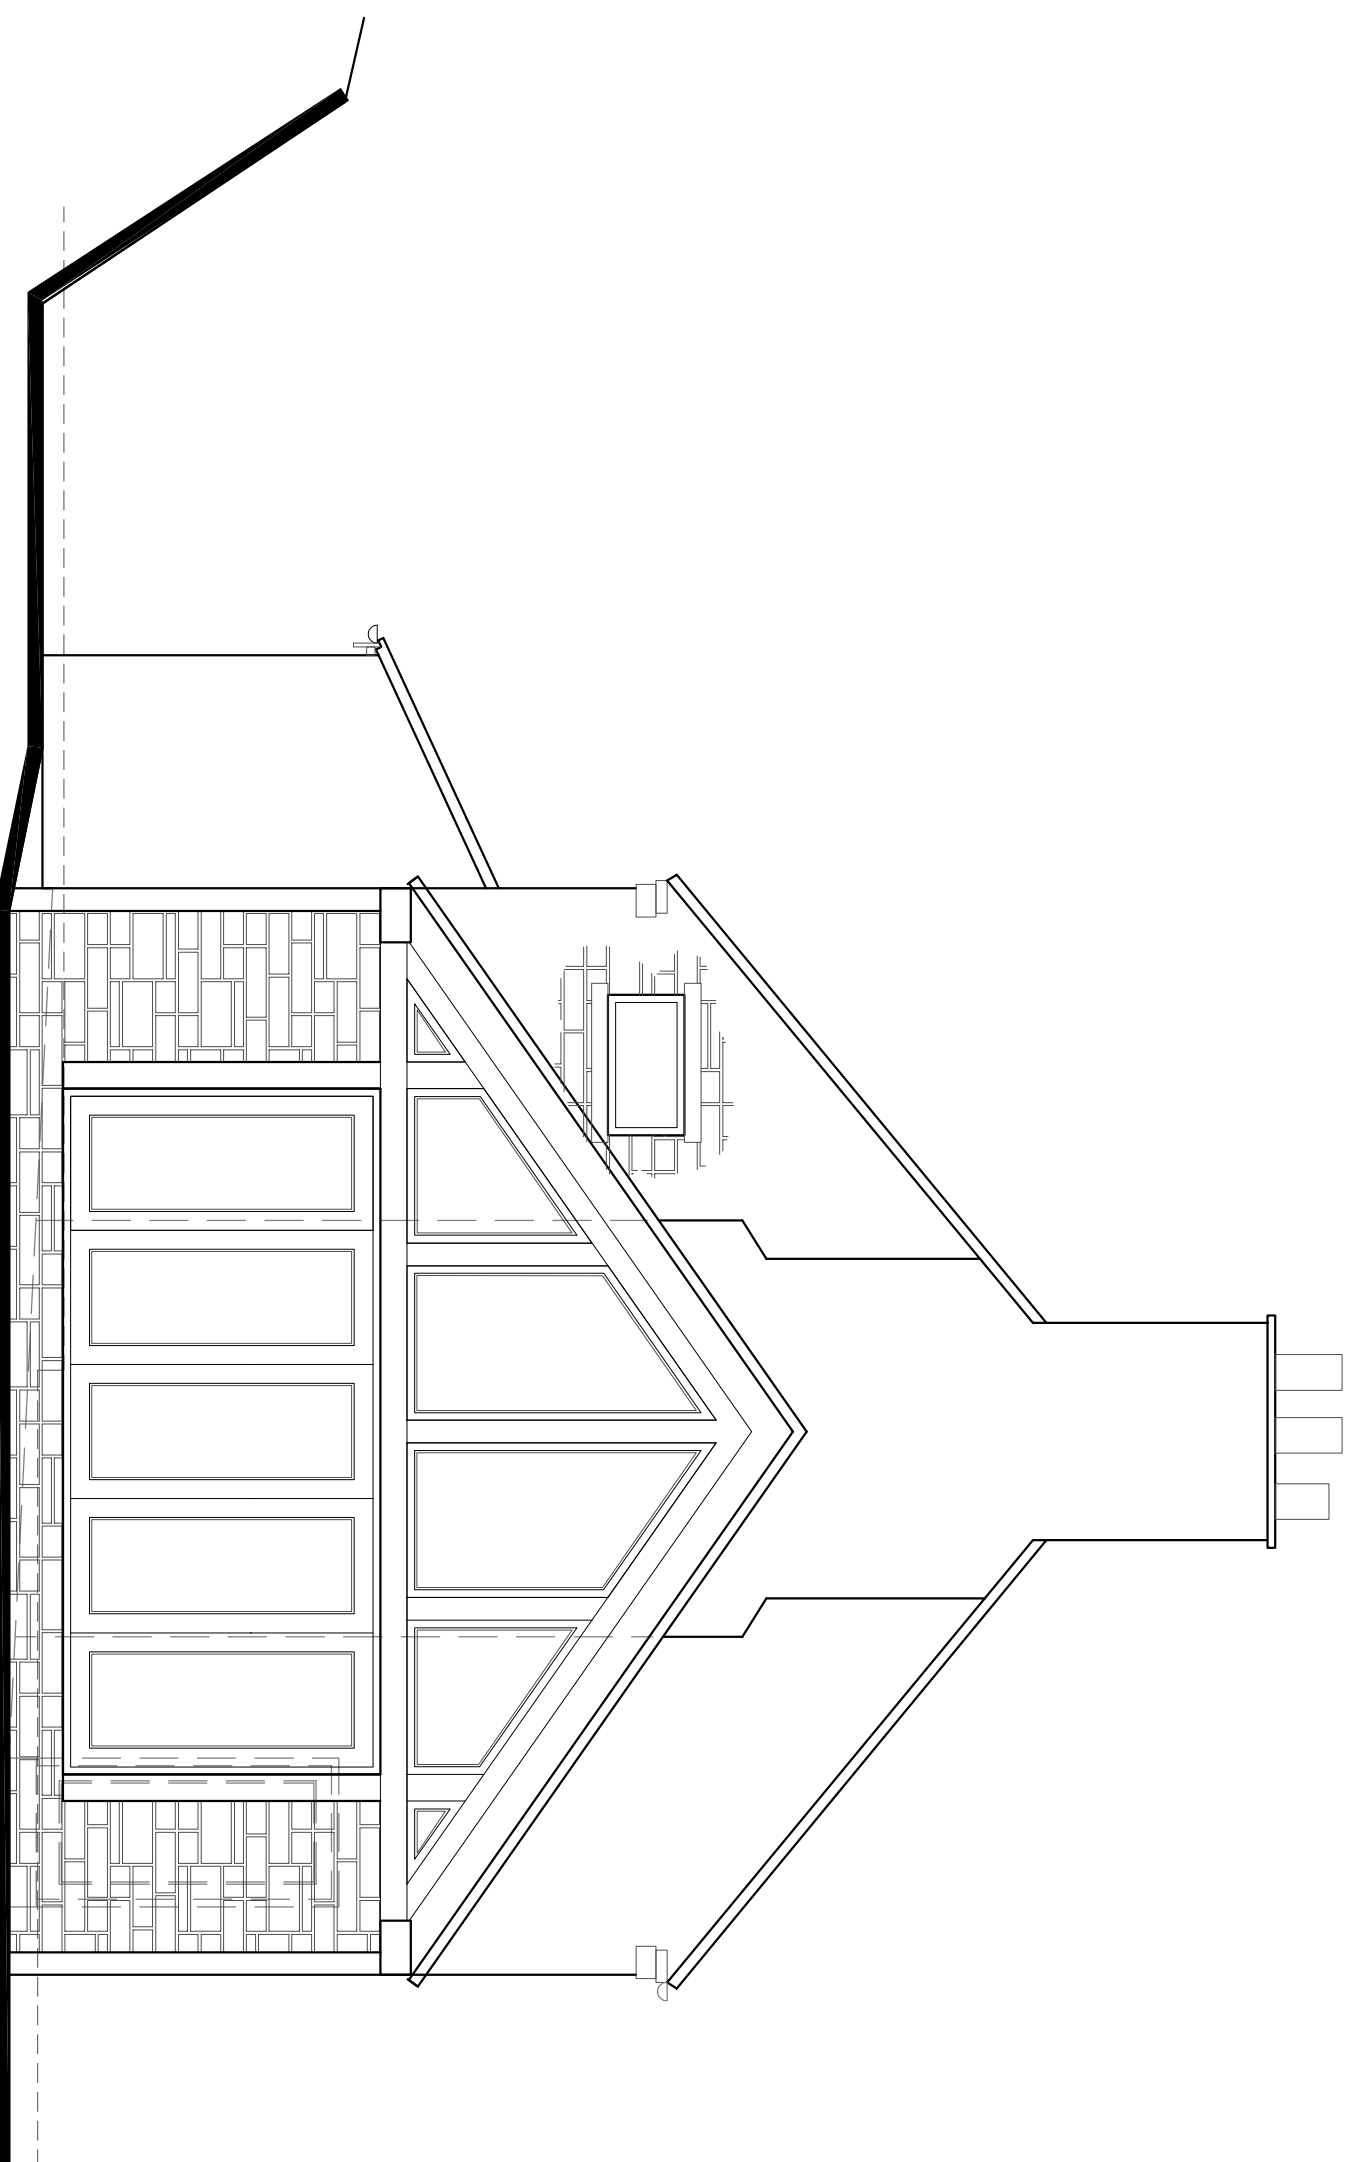

This architectural floor plan shows a building layout with a central corridor. On the left side, there are two sets of four rectangular rooms, each set separated by a dashed line. On the right side, there is a large rectangular room with a smaller rectangular room attached to its right side. The top of the plan features a series of vertical lines, possibly representing a wall or a different material. The bottom of the plan shows a series of horizontal lines, possibly representing a wall or a different material. The overall layout is symmetrical around the central corridor.

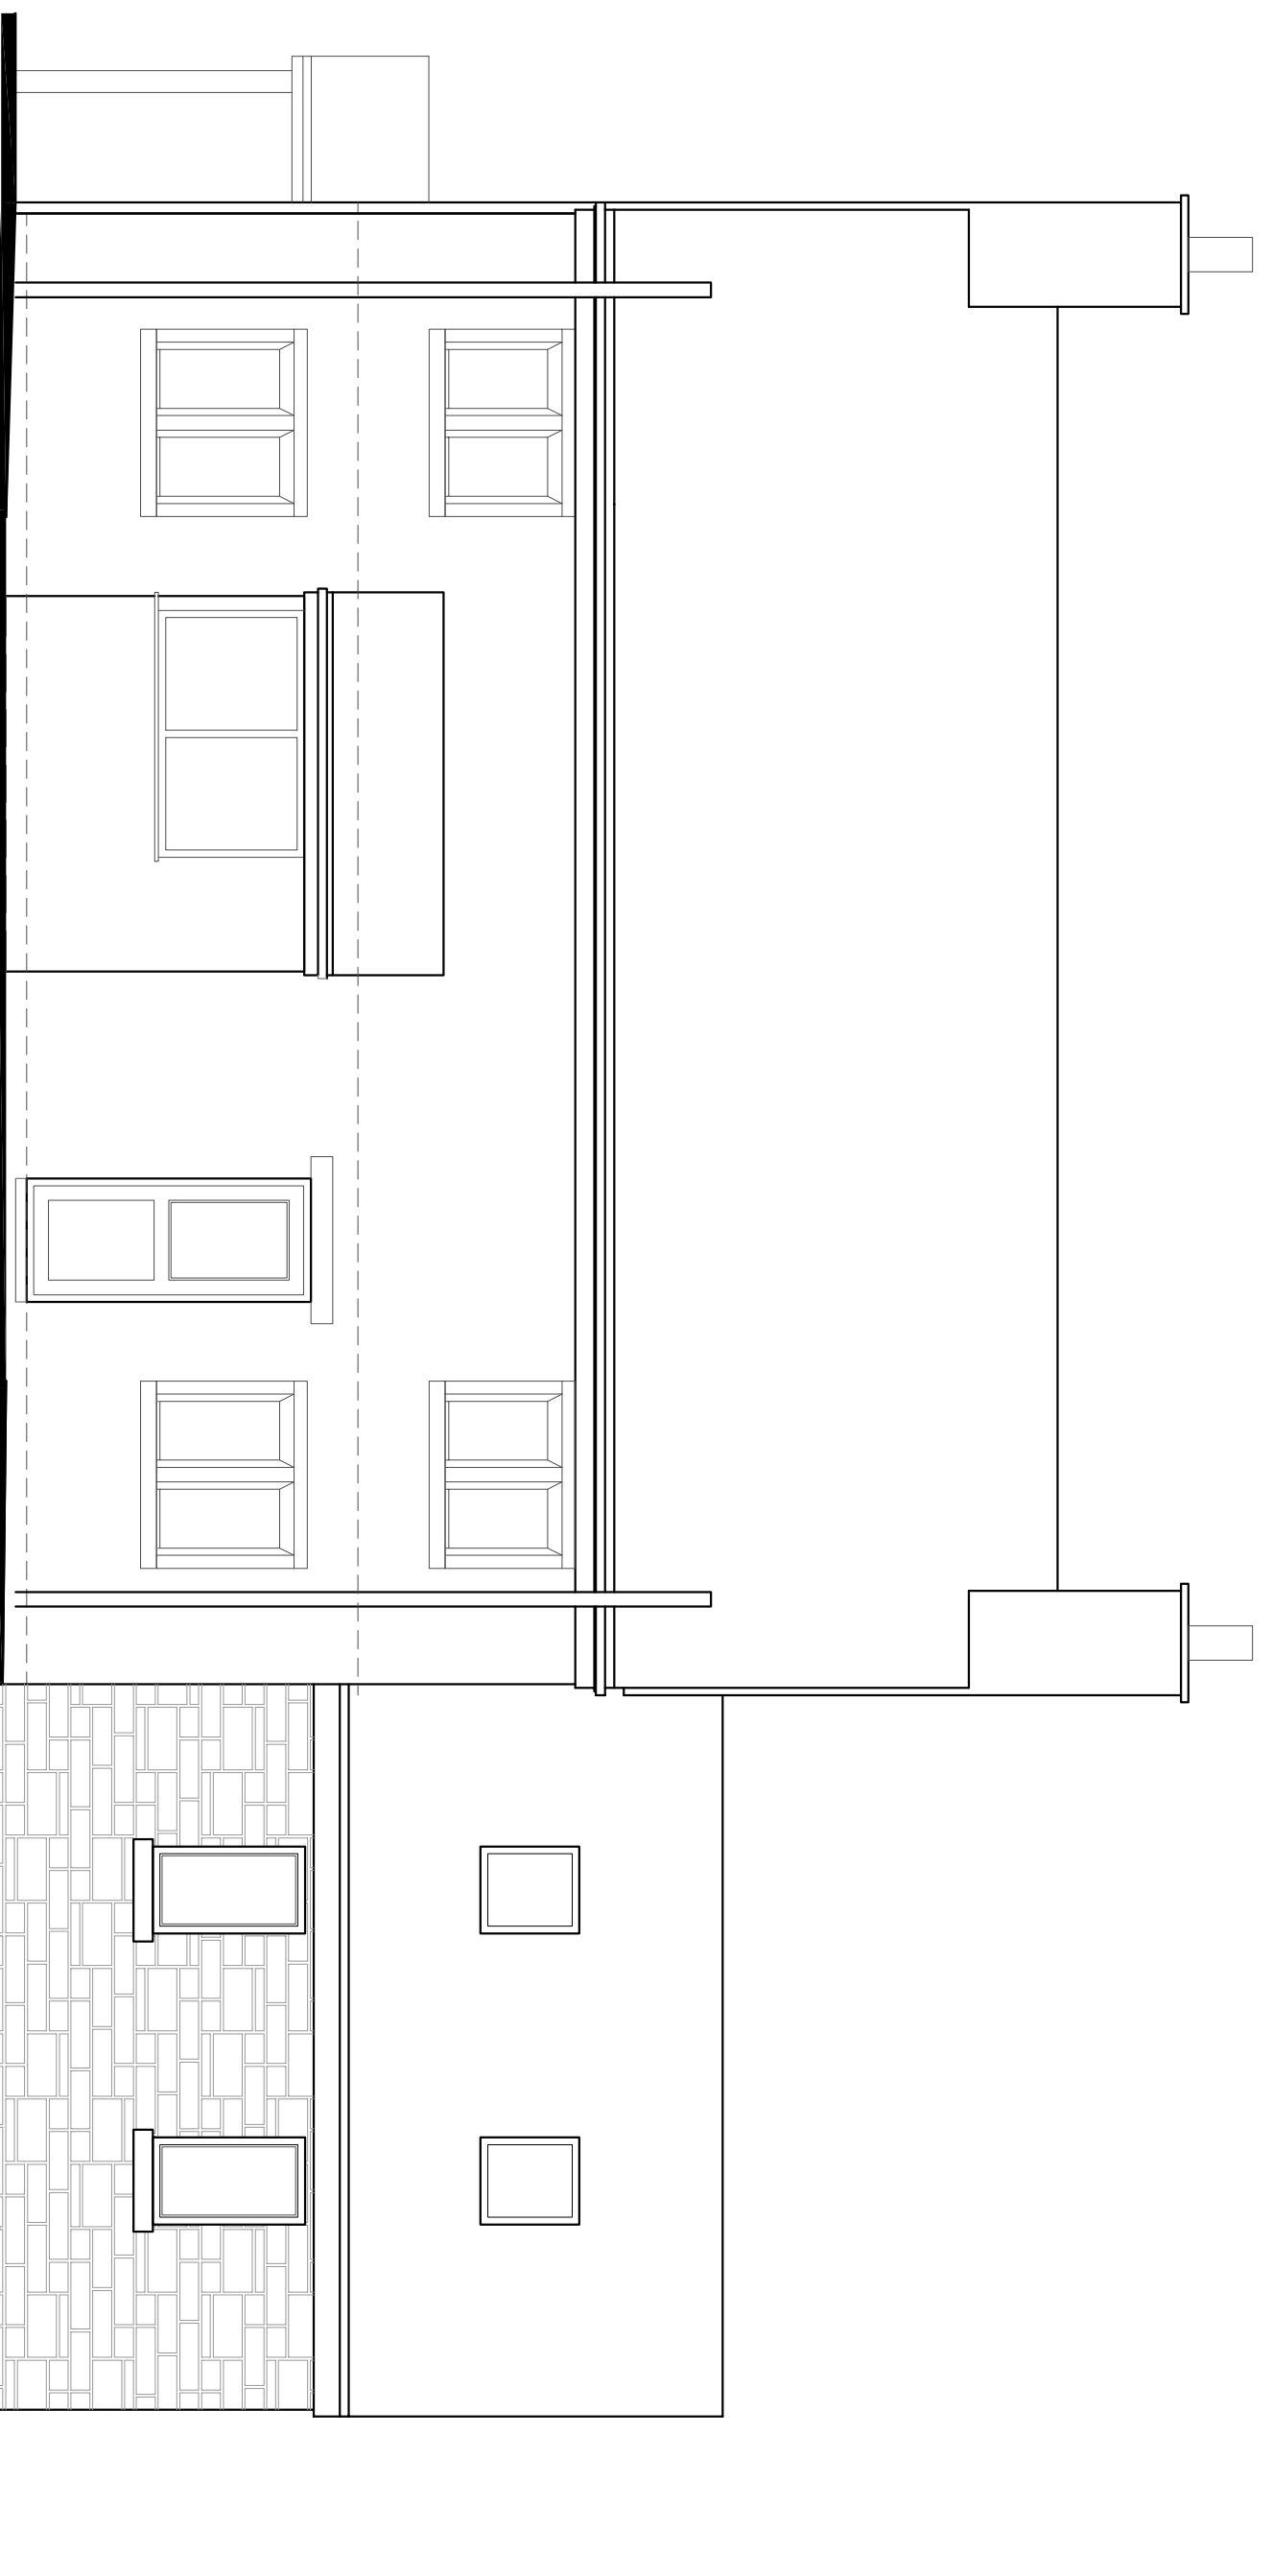

The floor plan shows a two-story house. The first floor (top) includes a large living area with a fireplace, a dining area with a table and chairs, and a kitchen with a sink and stove. The second floor (bottom) features a bedroom with a bed, a bathroom, and a closet. A central hallway connects the rooms.

Client
Mr and Mrs S Clarke

Elevations as Proposed

Date Nov 2021

Scale $\otimes$ AI As Noted

Project No. Drawing No.
01118 AL(0)04

D
Rev

PLANNING