


Chick Rearing Unit, Hermitage Farm: Existing Plans and Elevations


Front, South East Elevation




North East Elevation

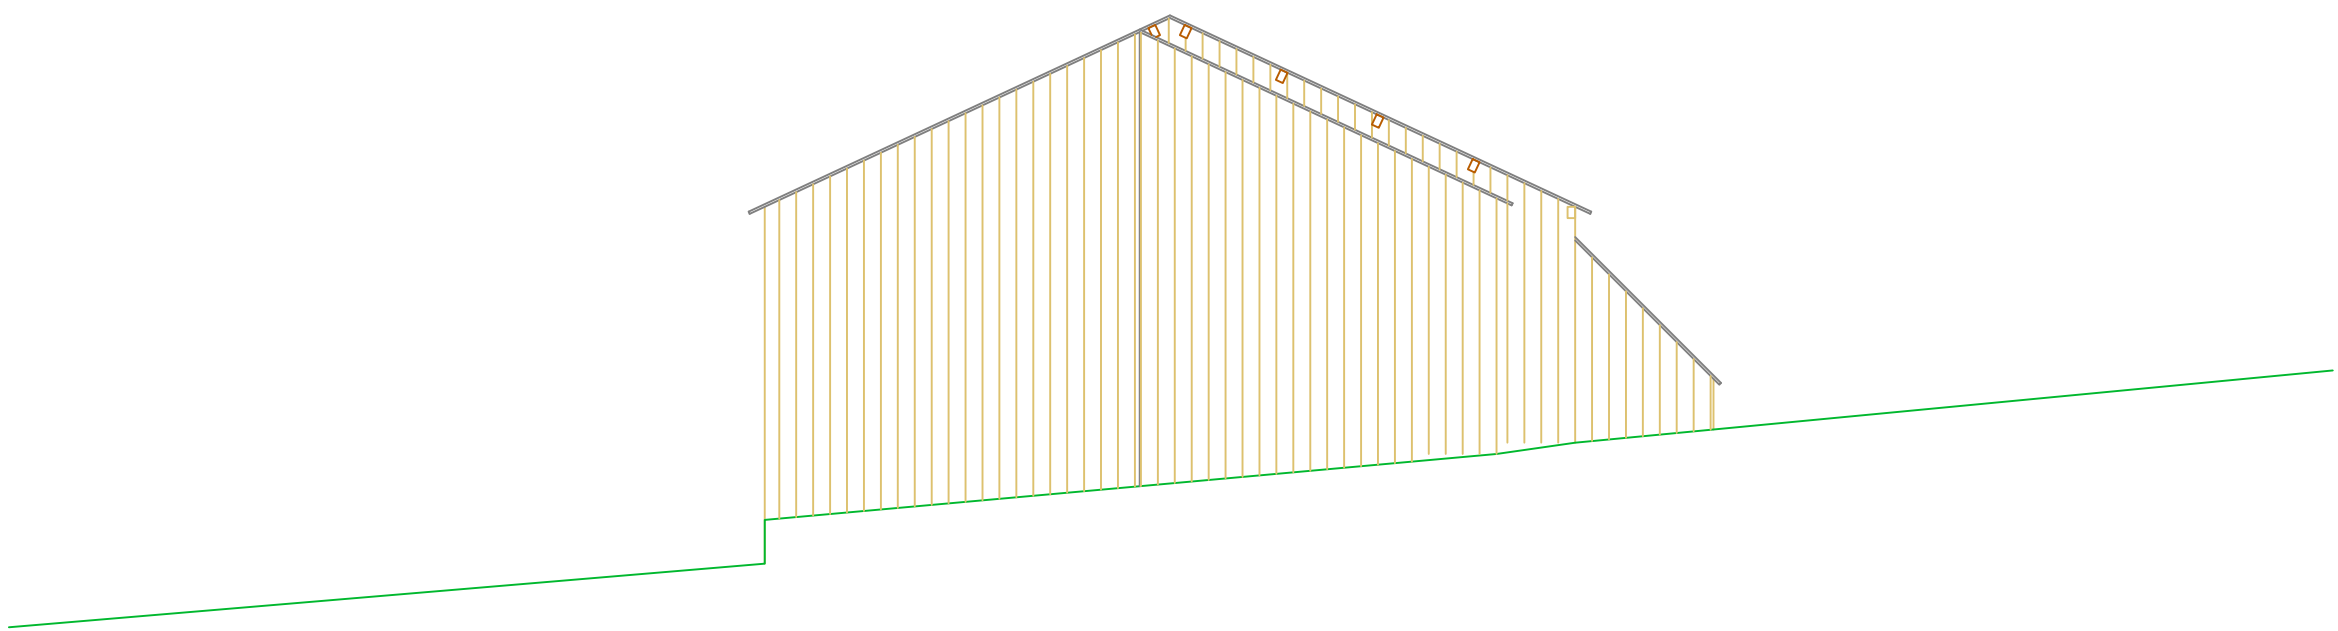


Rear North West Elevation

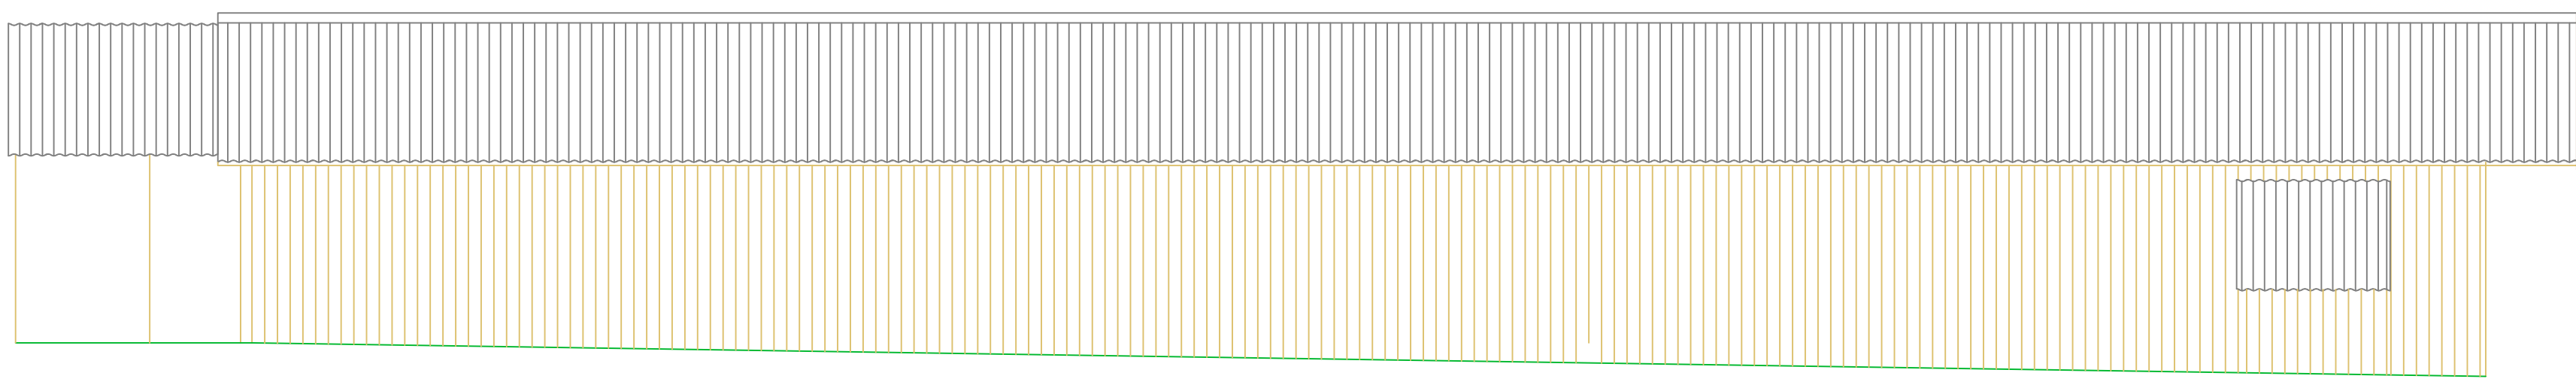




South West Elevation

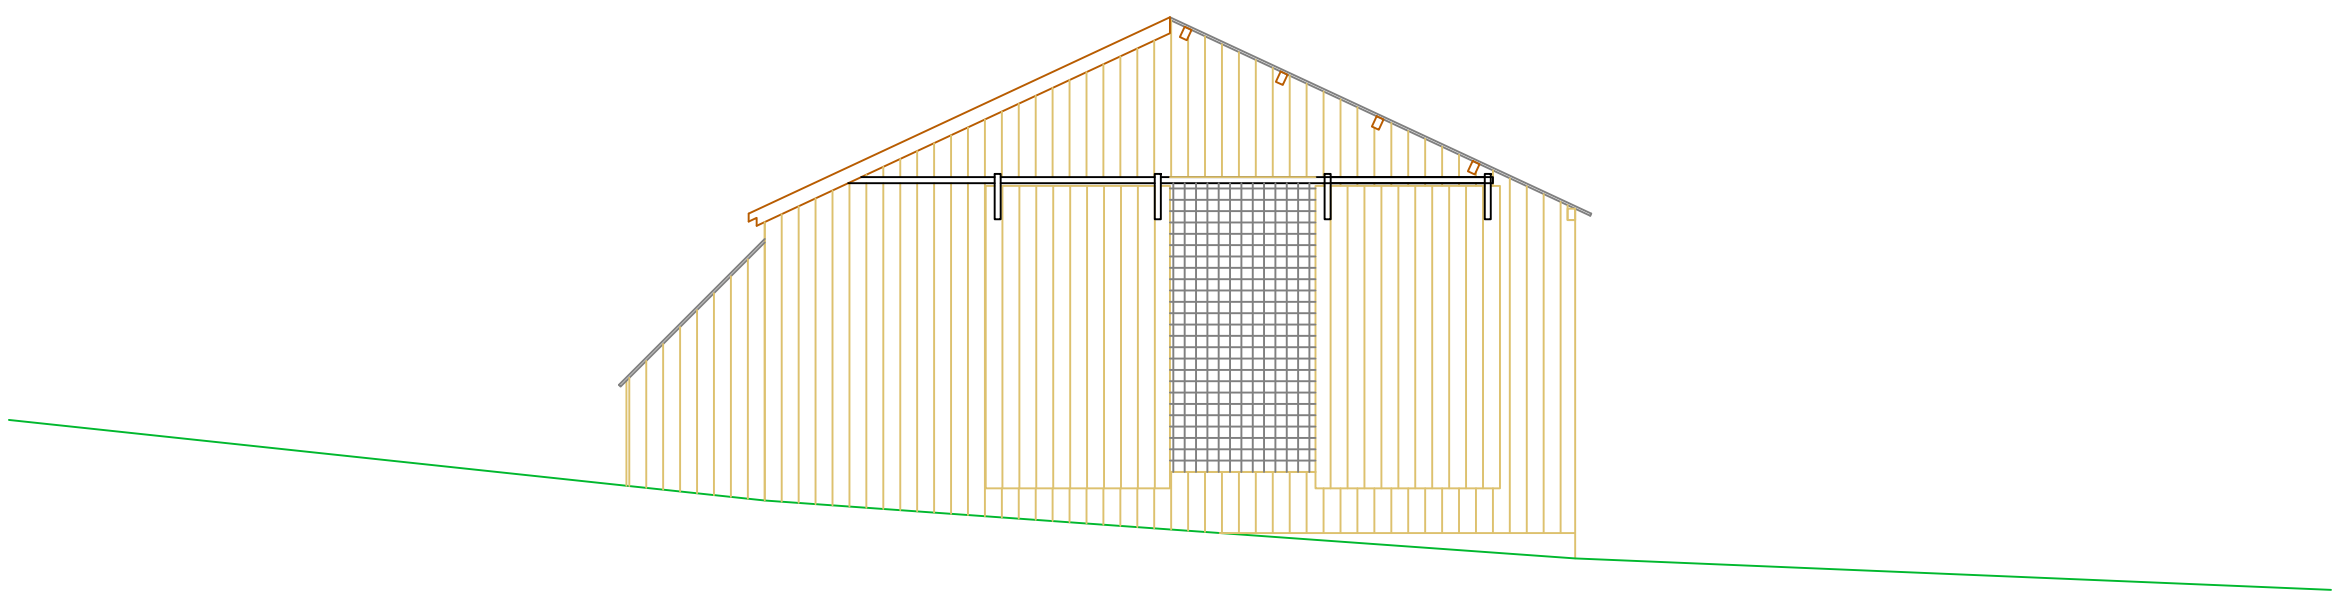

Floor Plan

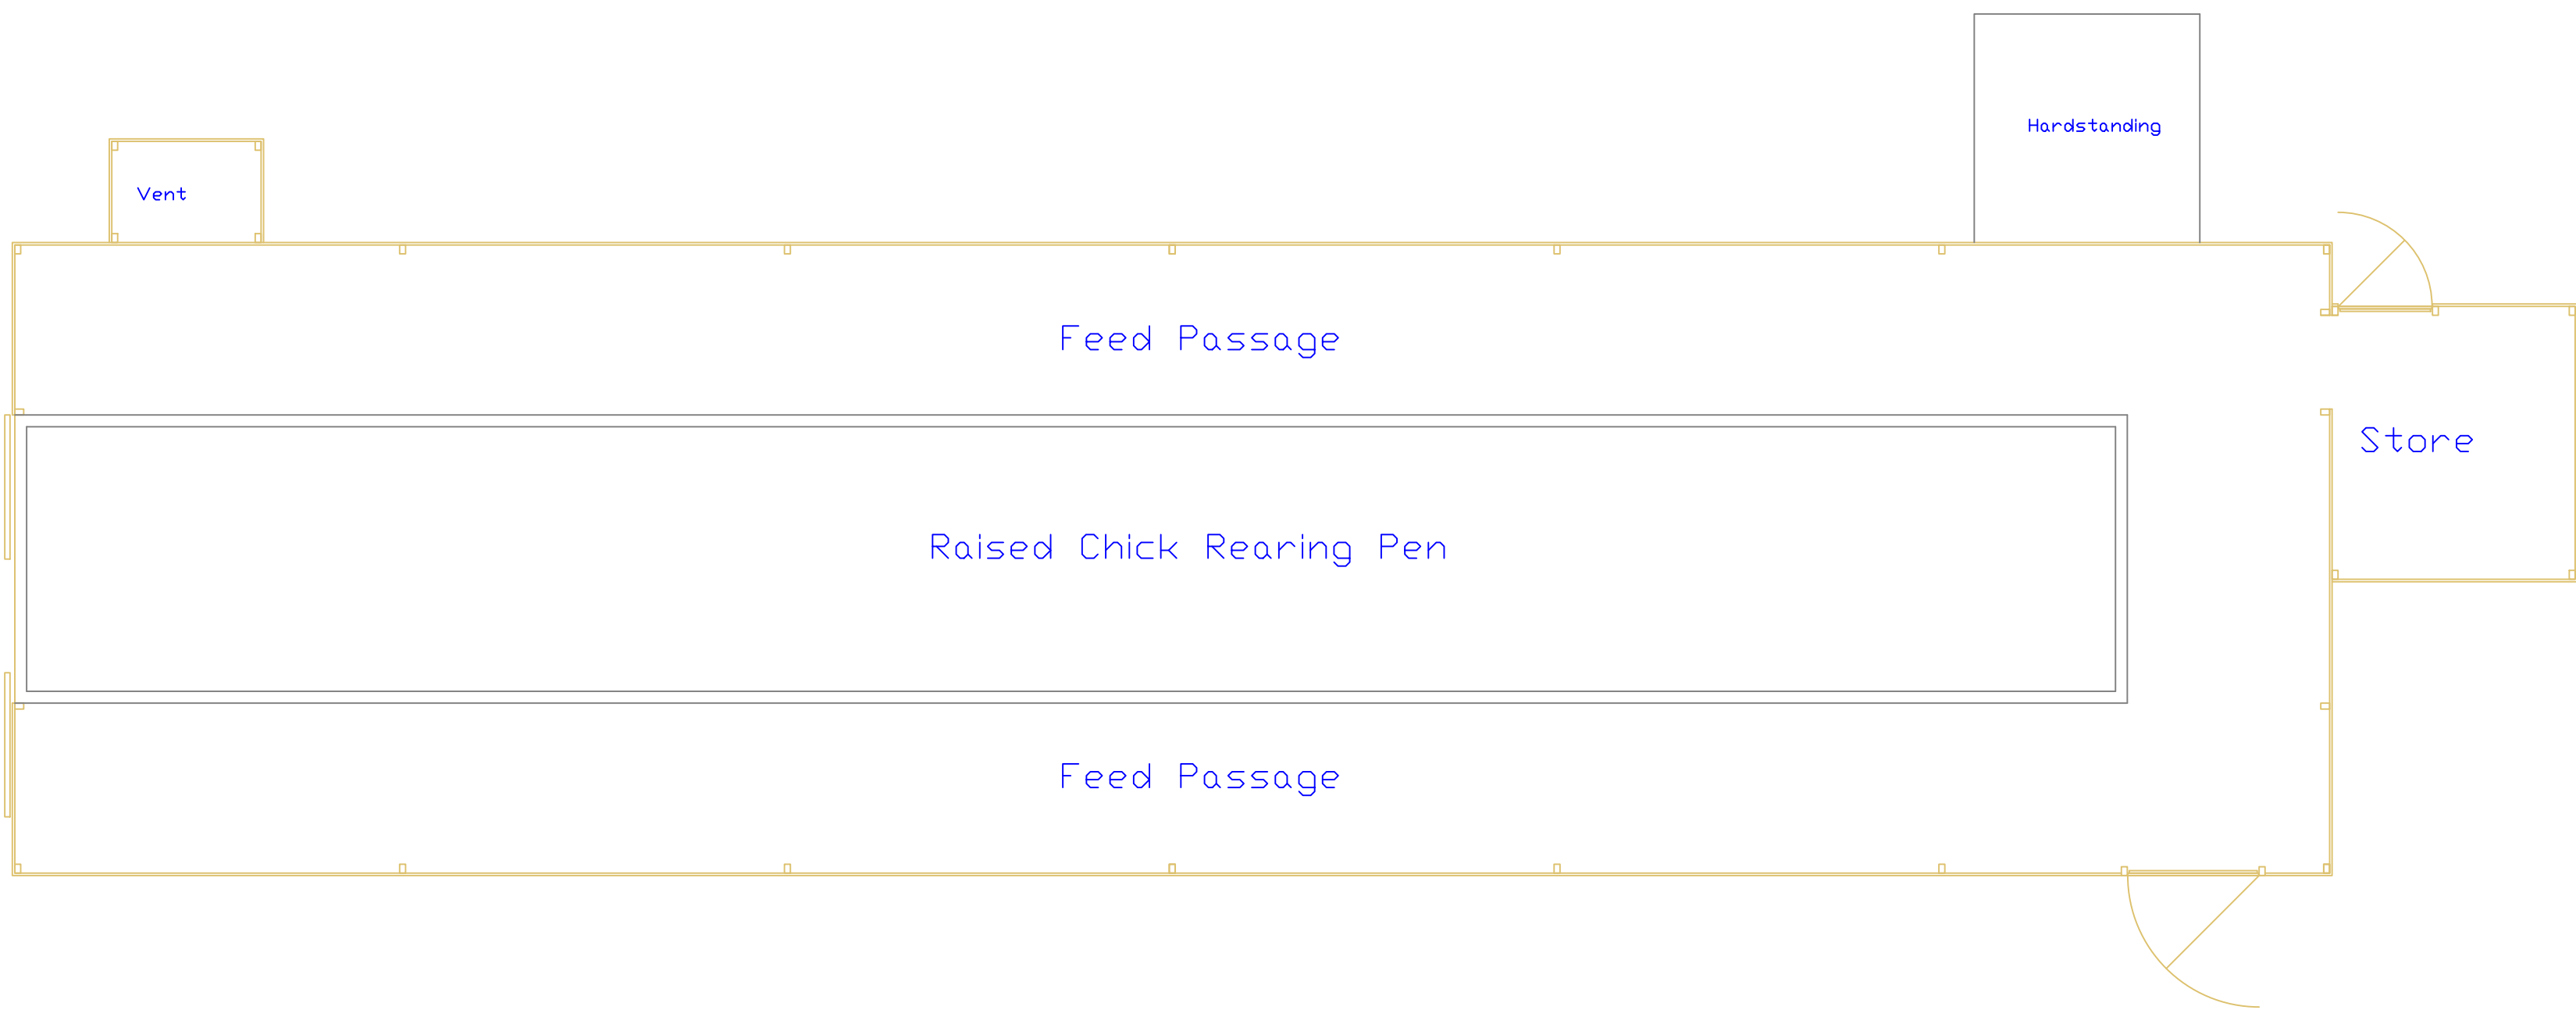

Roof Plan

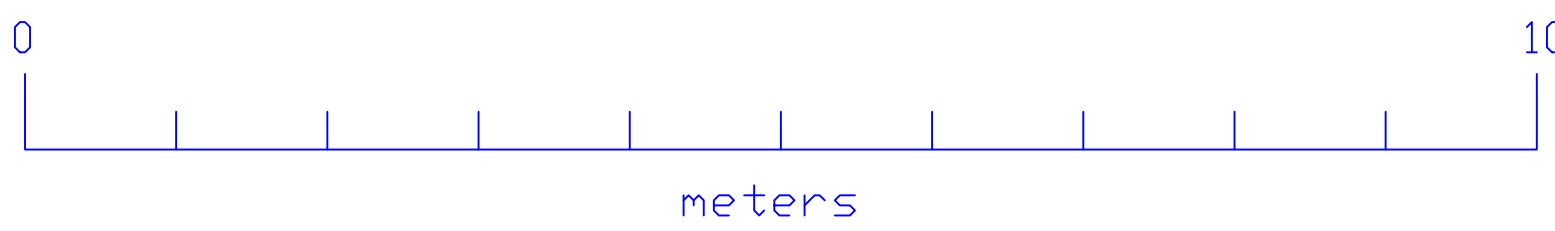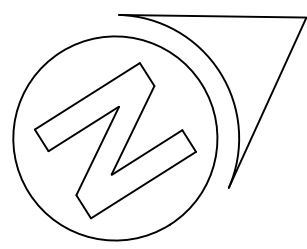 

Document Scope: Planning

Itemref	Quantity	Title/Name, designation, material, dimension etc			Article No./Reference	
Designed by A W Newby	Checked by C Cook	Approved by - date C Cook 19/07/2022	Filename Existing.dwg	Date 21/06/2022	Scale 1:50	
PME Planning Services				Existing Plans and Elevations		
				4	Sheet 1/1	