


MATERIALS to proposed extension

Roof - plain clay tiles to match existing, with black half round rainwater guttering and downpipes.

Walls - to main extension, facing brickwork plinth (450mm height) utilising reclaimed bricks from demolished outbuilding, with horizontal cladding comprising cedar shiplap boarding to rear (east elevation) extension, one coat through colour white render.

Doors and Windows - upvc fittings to match existing profiles, finish and colour.

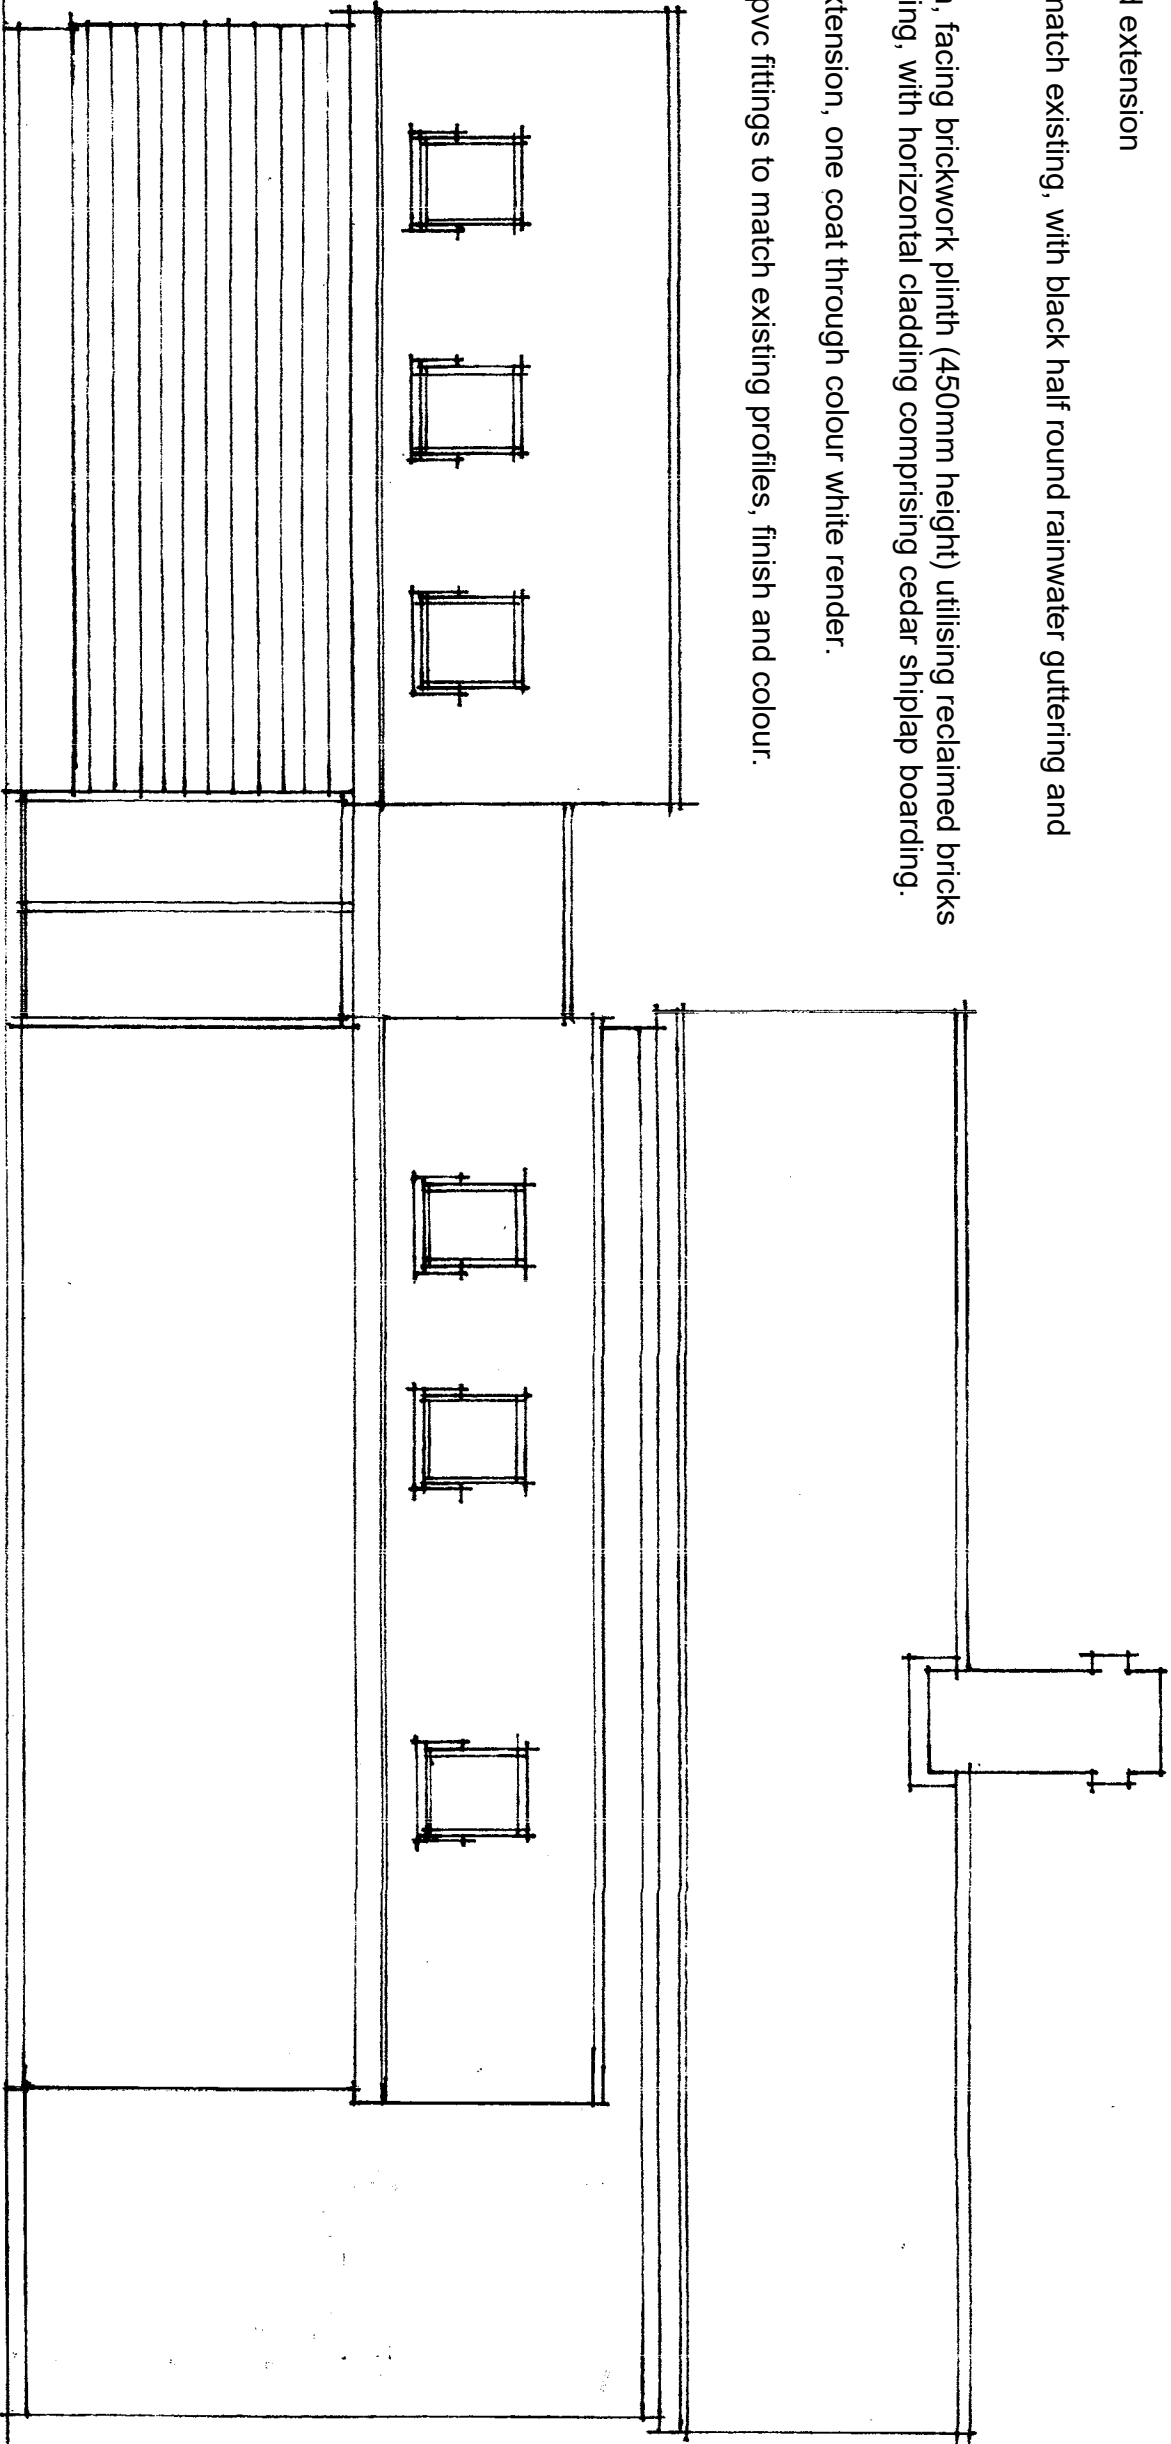

East elevation facing adjoining farmland

Proposed Extension

9 High Street, Caverswall, ST11 1 9EF

Proposed East Elevation

Dwg. No. HS.06 Scale 1:50 @ A3