
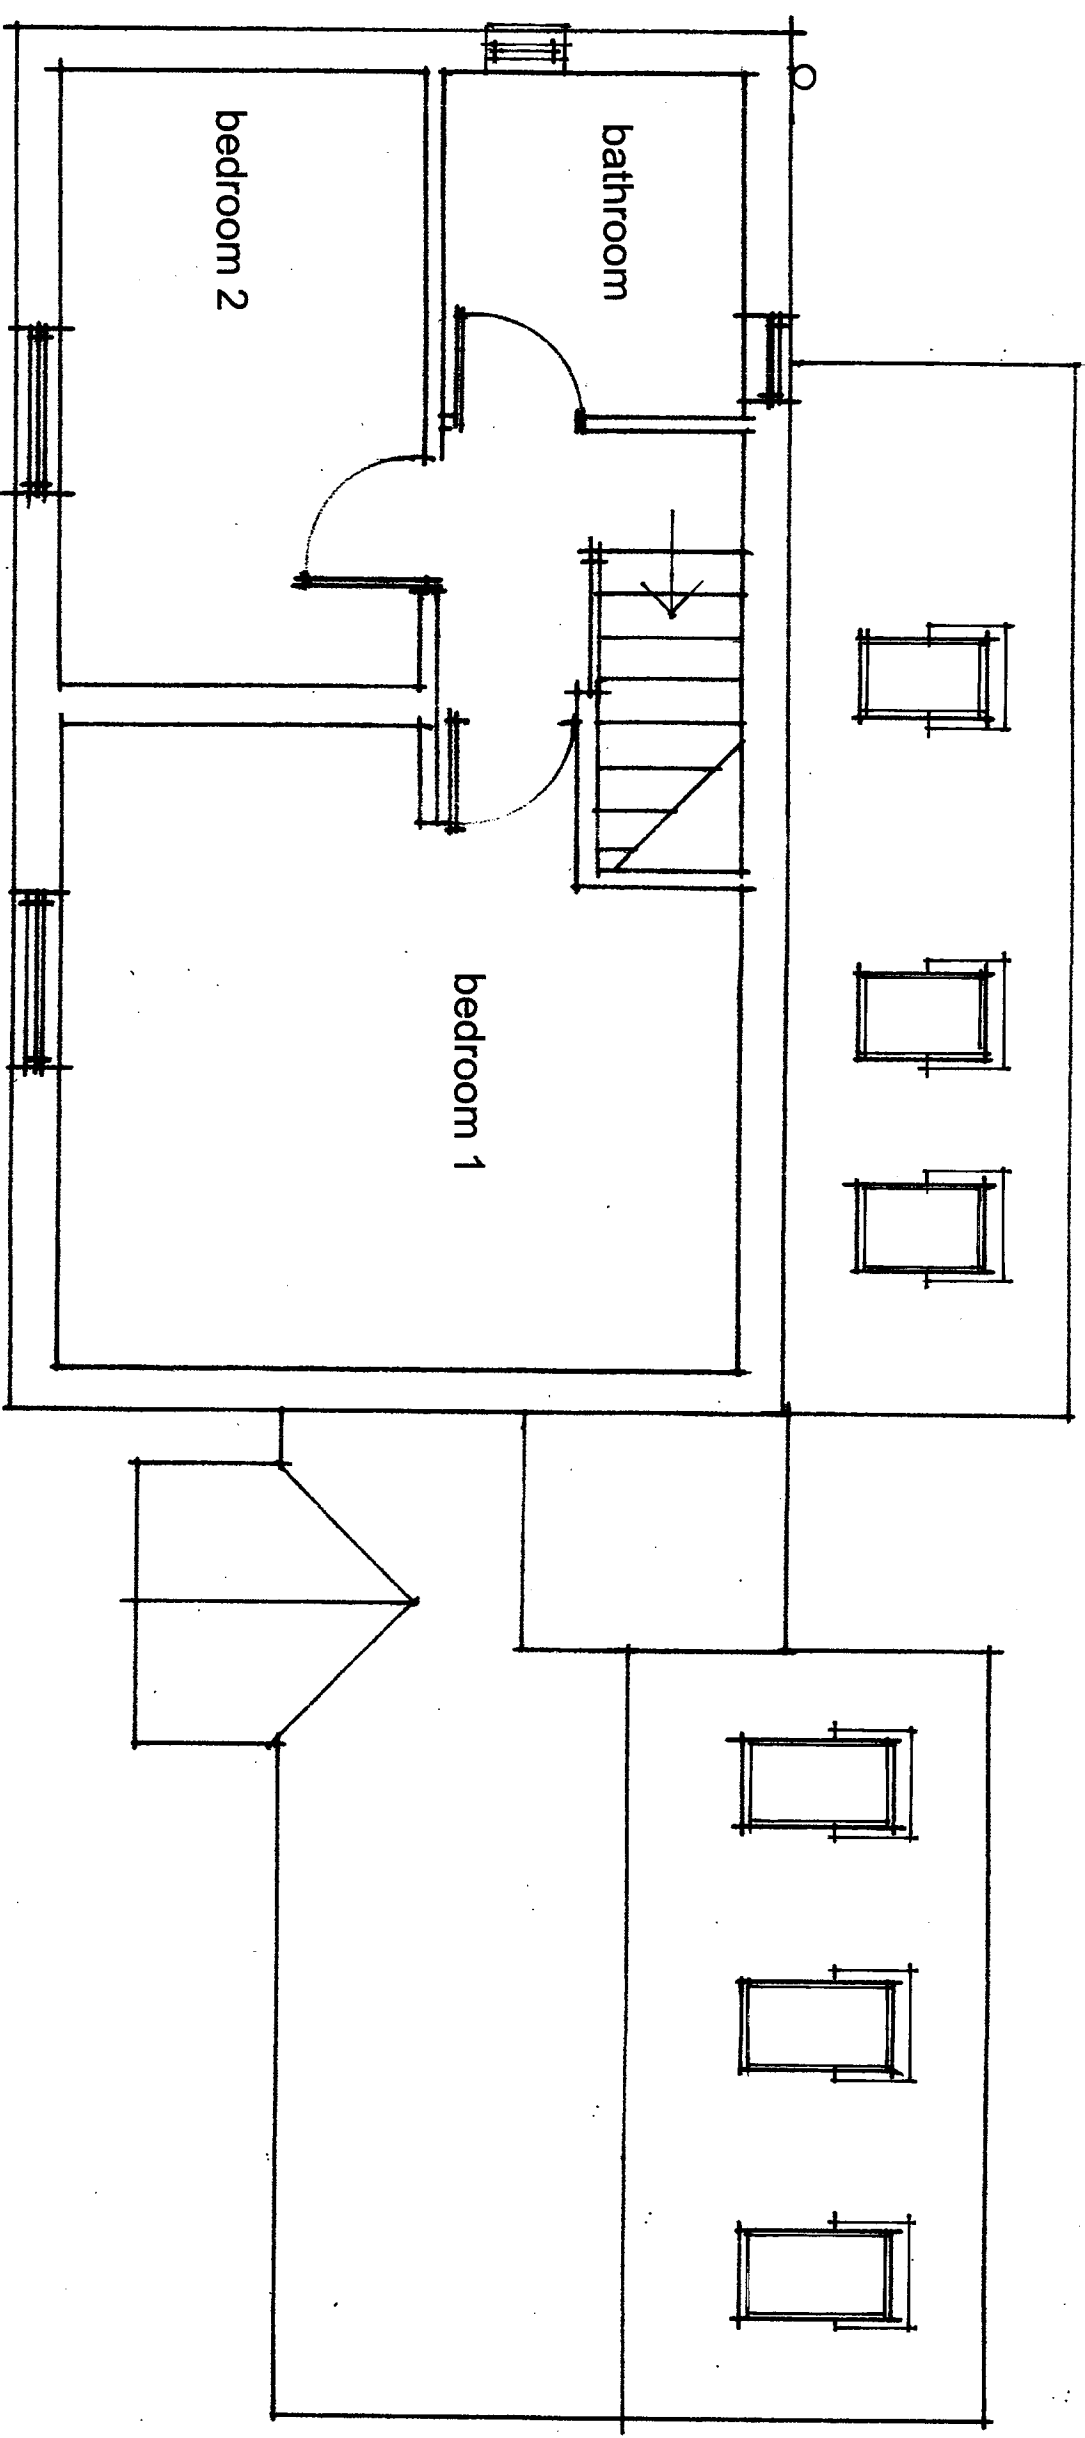


scale 1:50 @ A3

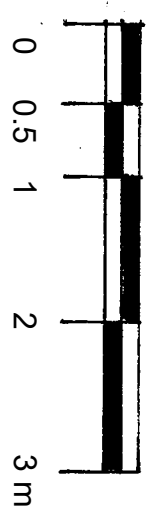

Proposed First Floor Plan

9 High Street. Caverswall. ST11 9EF

Dwg HS. 04. Scale 1:50 @ A3