

GENERAL NOTES

The contents of this sheet, all drawings and documents are to be used in accordance with the specific conditions set out in the planning application prior to commencing construction works. All building work is to conform with the 2010 Building Regulations and all subsequent revised documents and to the satisfaction of the Building Control Officer.


Works to be completed in accordance with all project specific details and specifications as shown on the drawings and 2015.

It remains the duty of the client and contractor to establish all legal boundaries on site.


This drawing and its contents remain the copyright of Epoch Architecture Ltd.

KEY


- F.C. - Floor, QRT Height
- C.H. - Ceiling Height
- D.H. - Door Head Height
- 2.50 - Floor, Ceiling Height
- 2.50 - Existing Surface Water Inspection Chamber
- E.S.W.I.C.# - Existing Surface Water Inspection Chamber
- E.C.W.I.C.# - Existing Combined Water Inspection Chamber
- E.F.W.M.H.# - Existing Full Water Mainhole
- E.C.W.M.H.# - Existing Combined Water Mainhole
- SYP - Sub-Stack
- S.S. - Soil Vent Pipe
- BIG. - Back Inlet Gully
- M.L. - Movement Joint

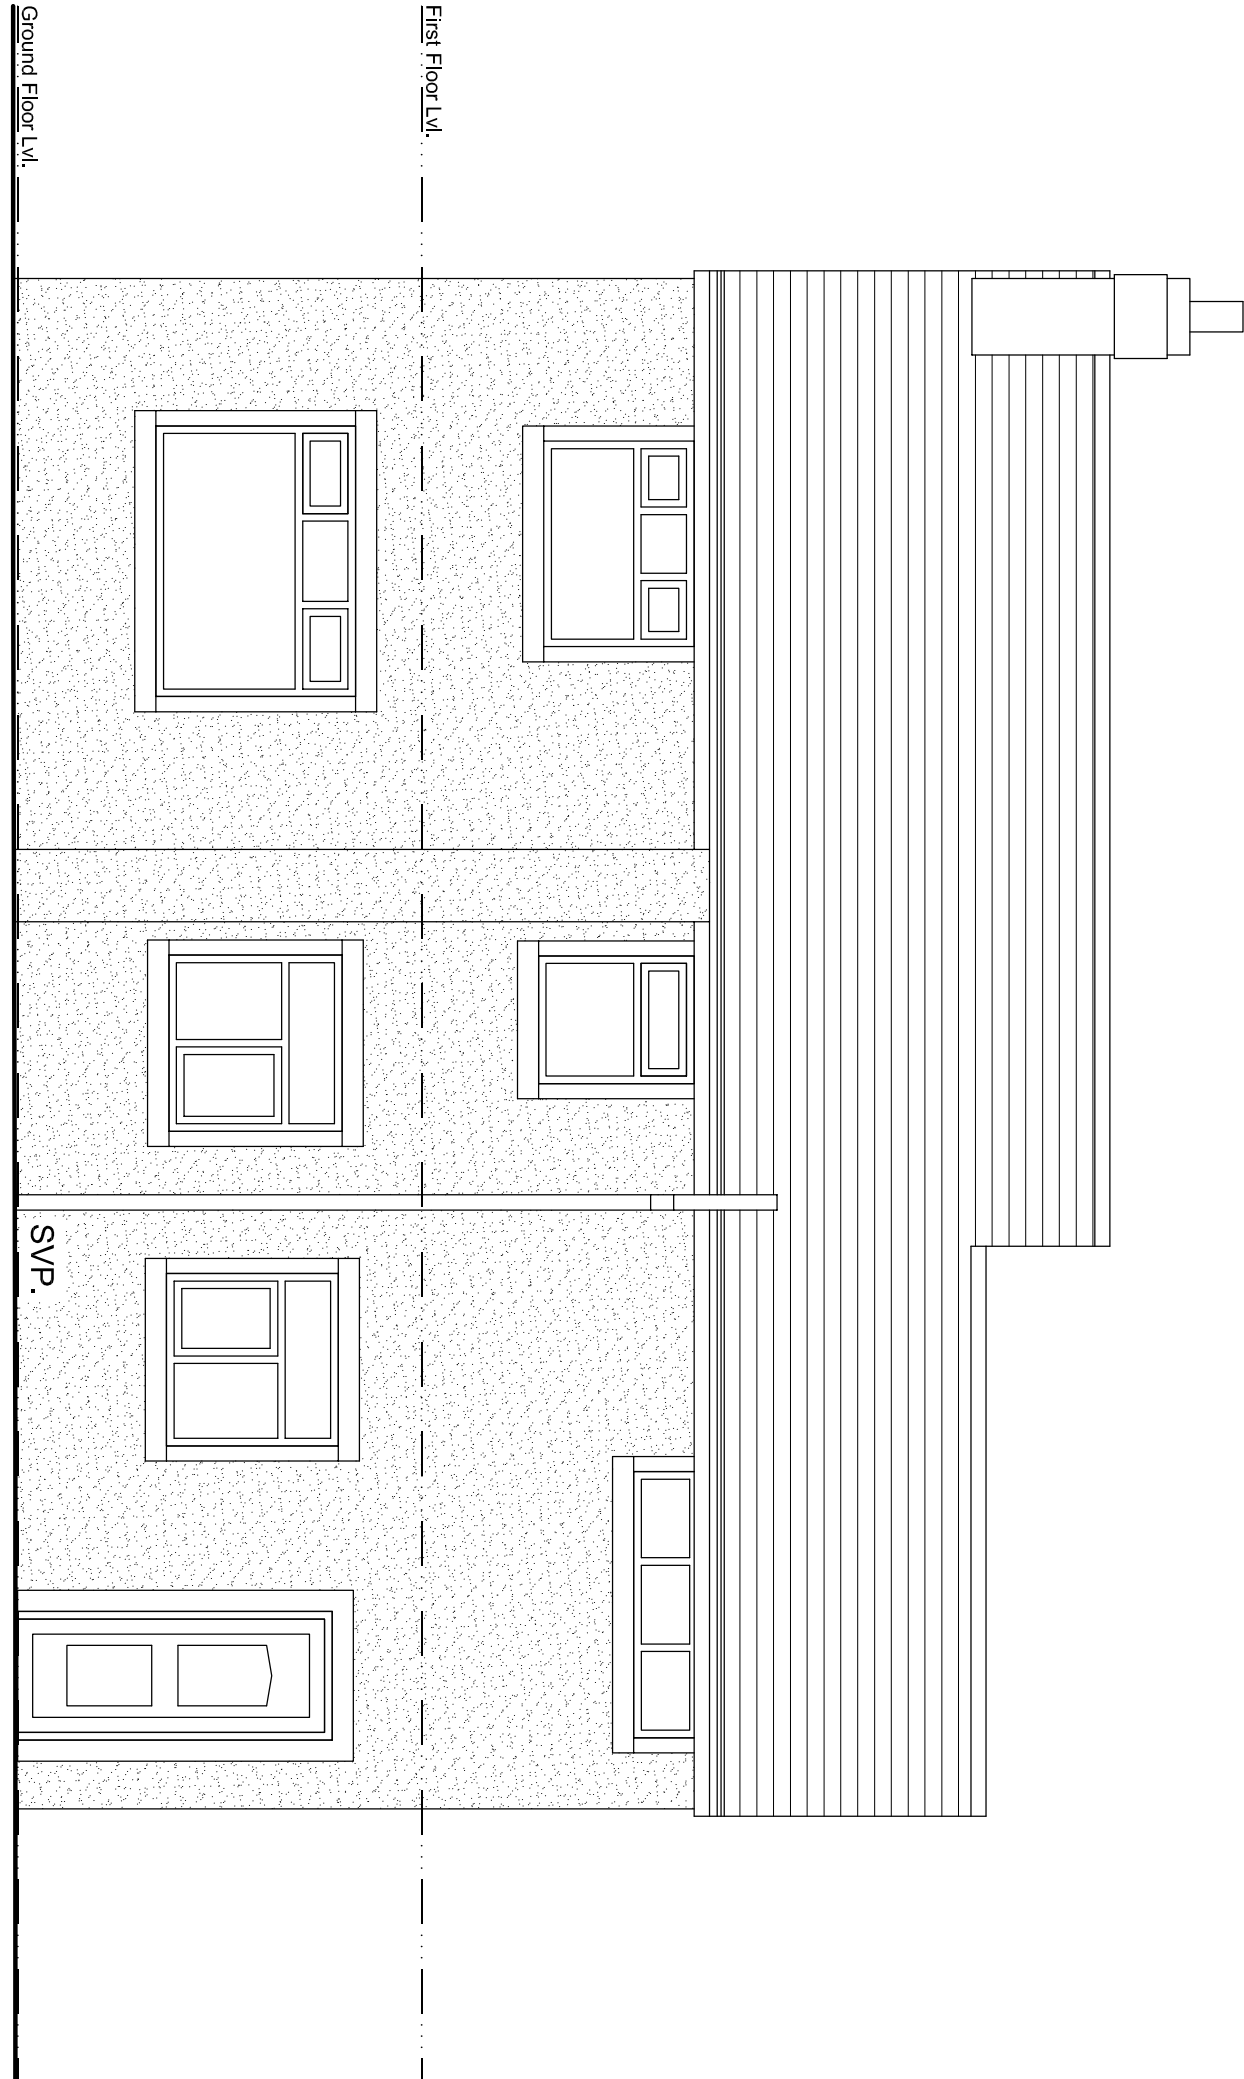


Existing Front Elevation (West Facing)

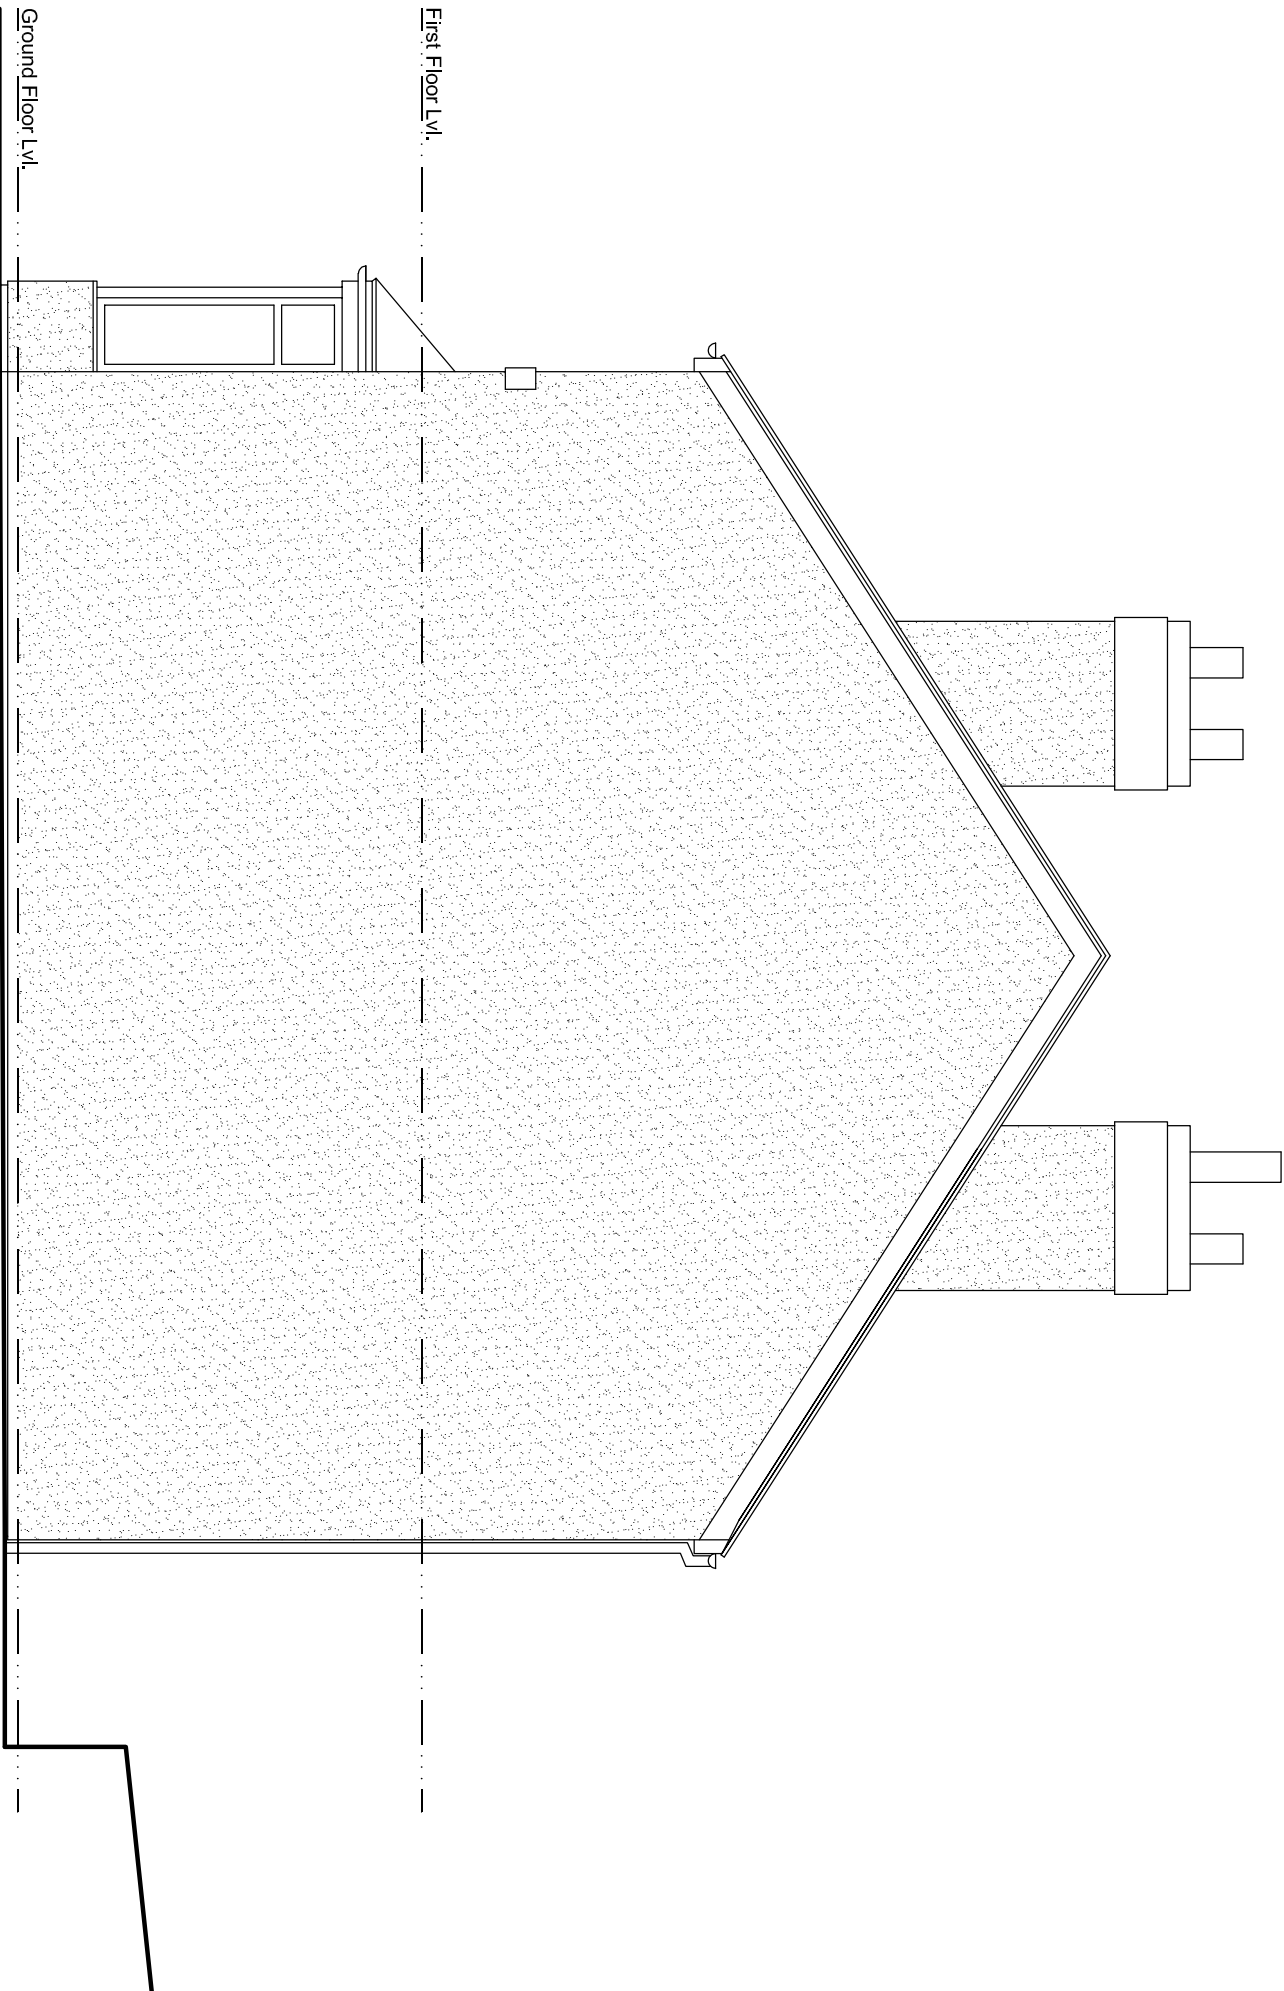

Existing Side Elevation (North Facing)

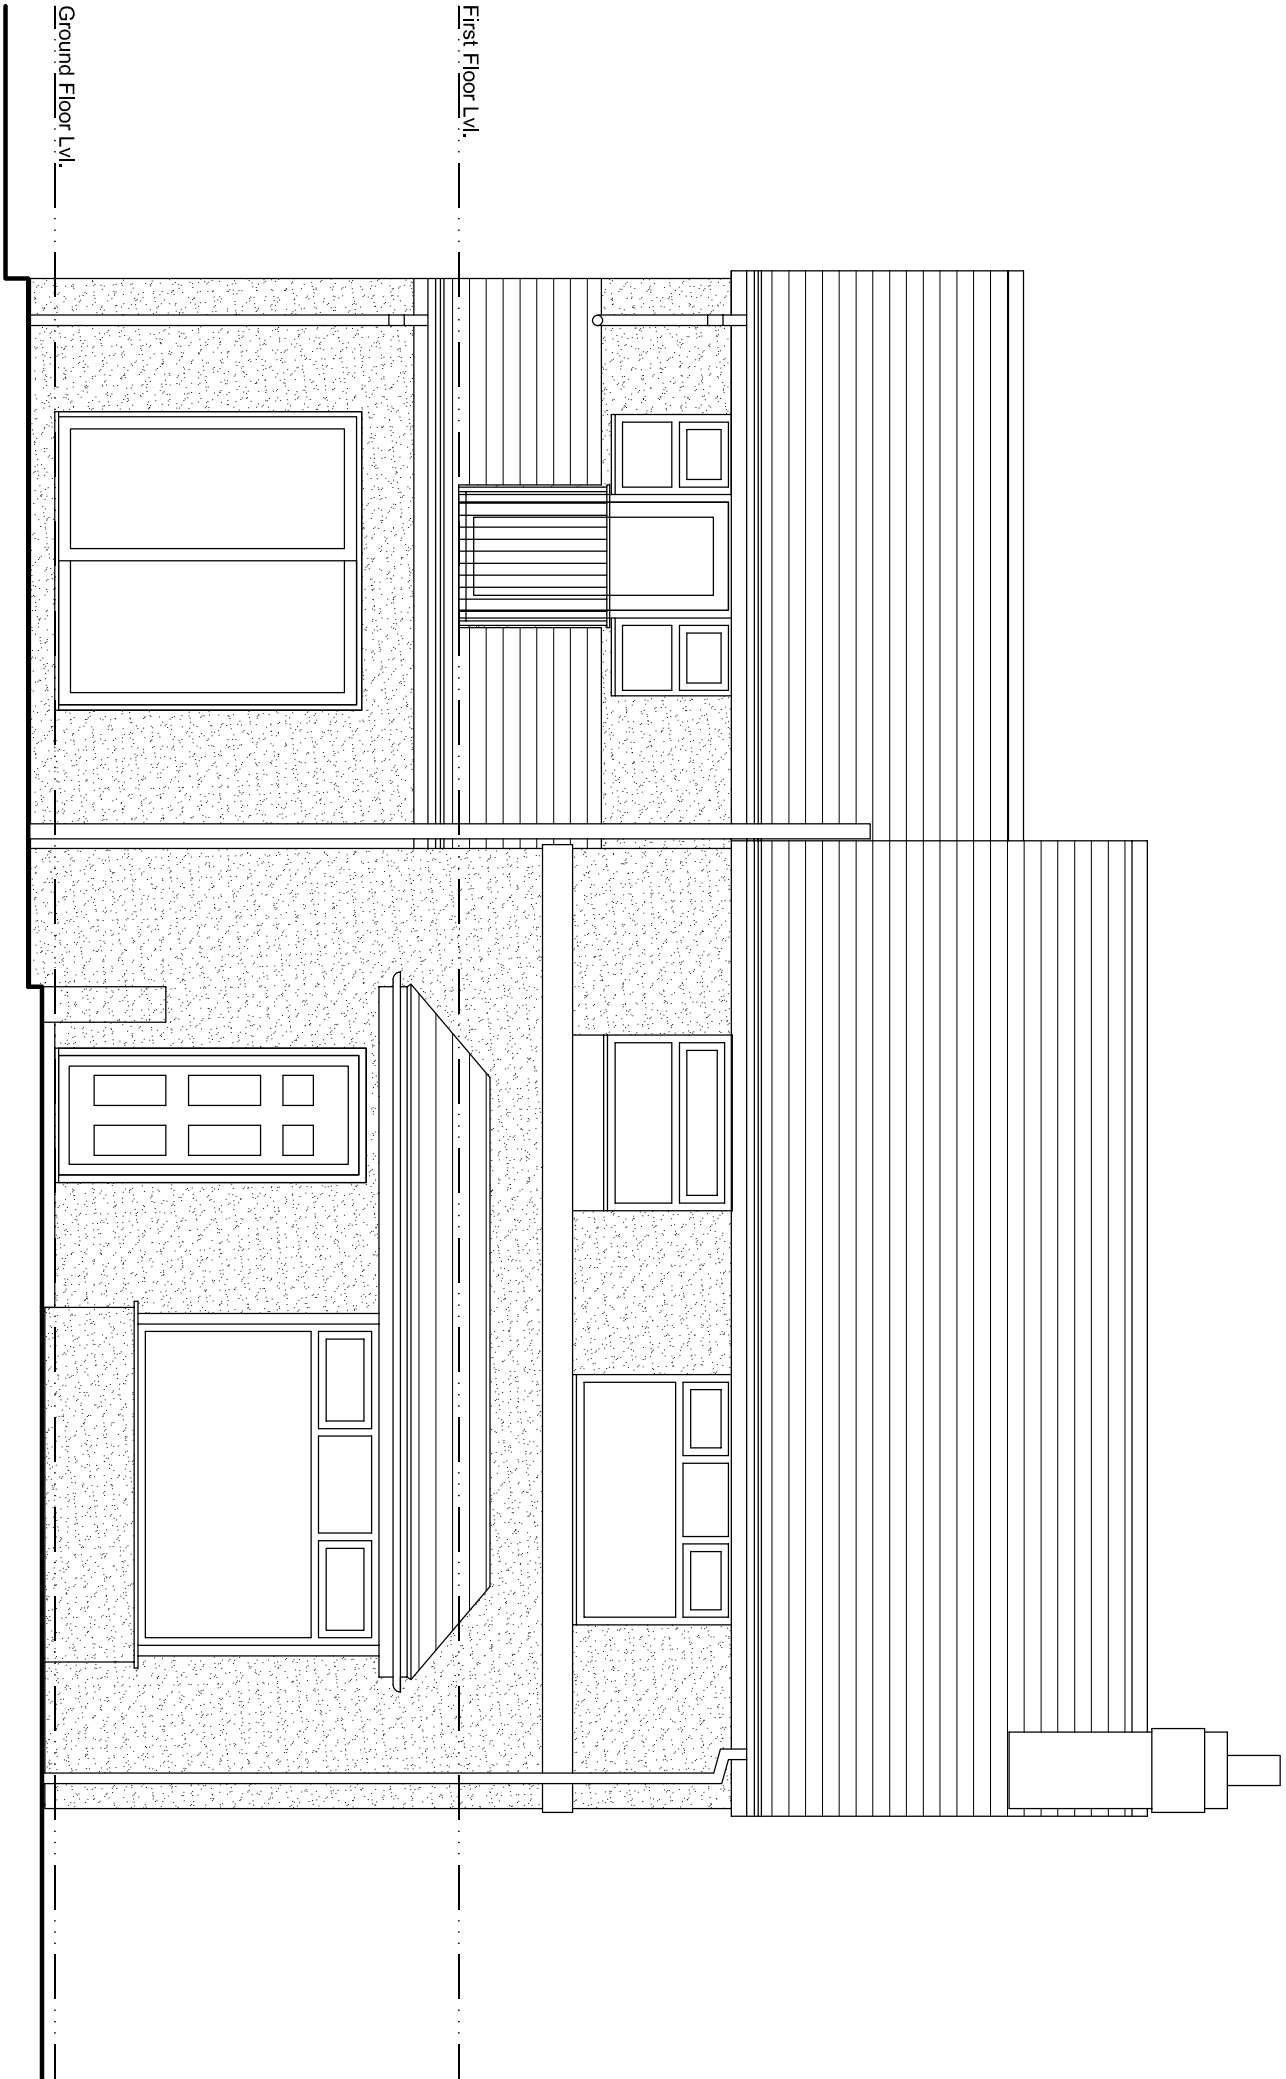

Existing Front Elevation (East Facing)

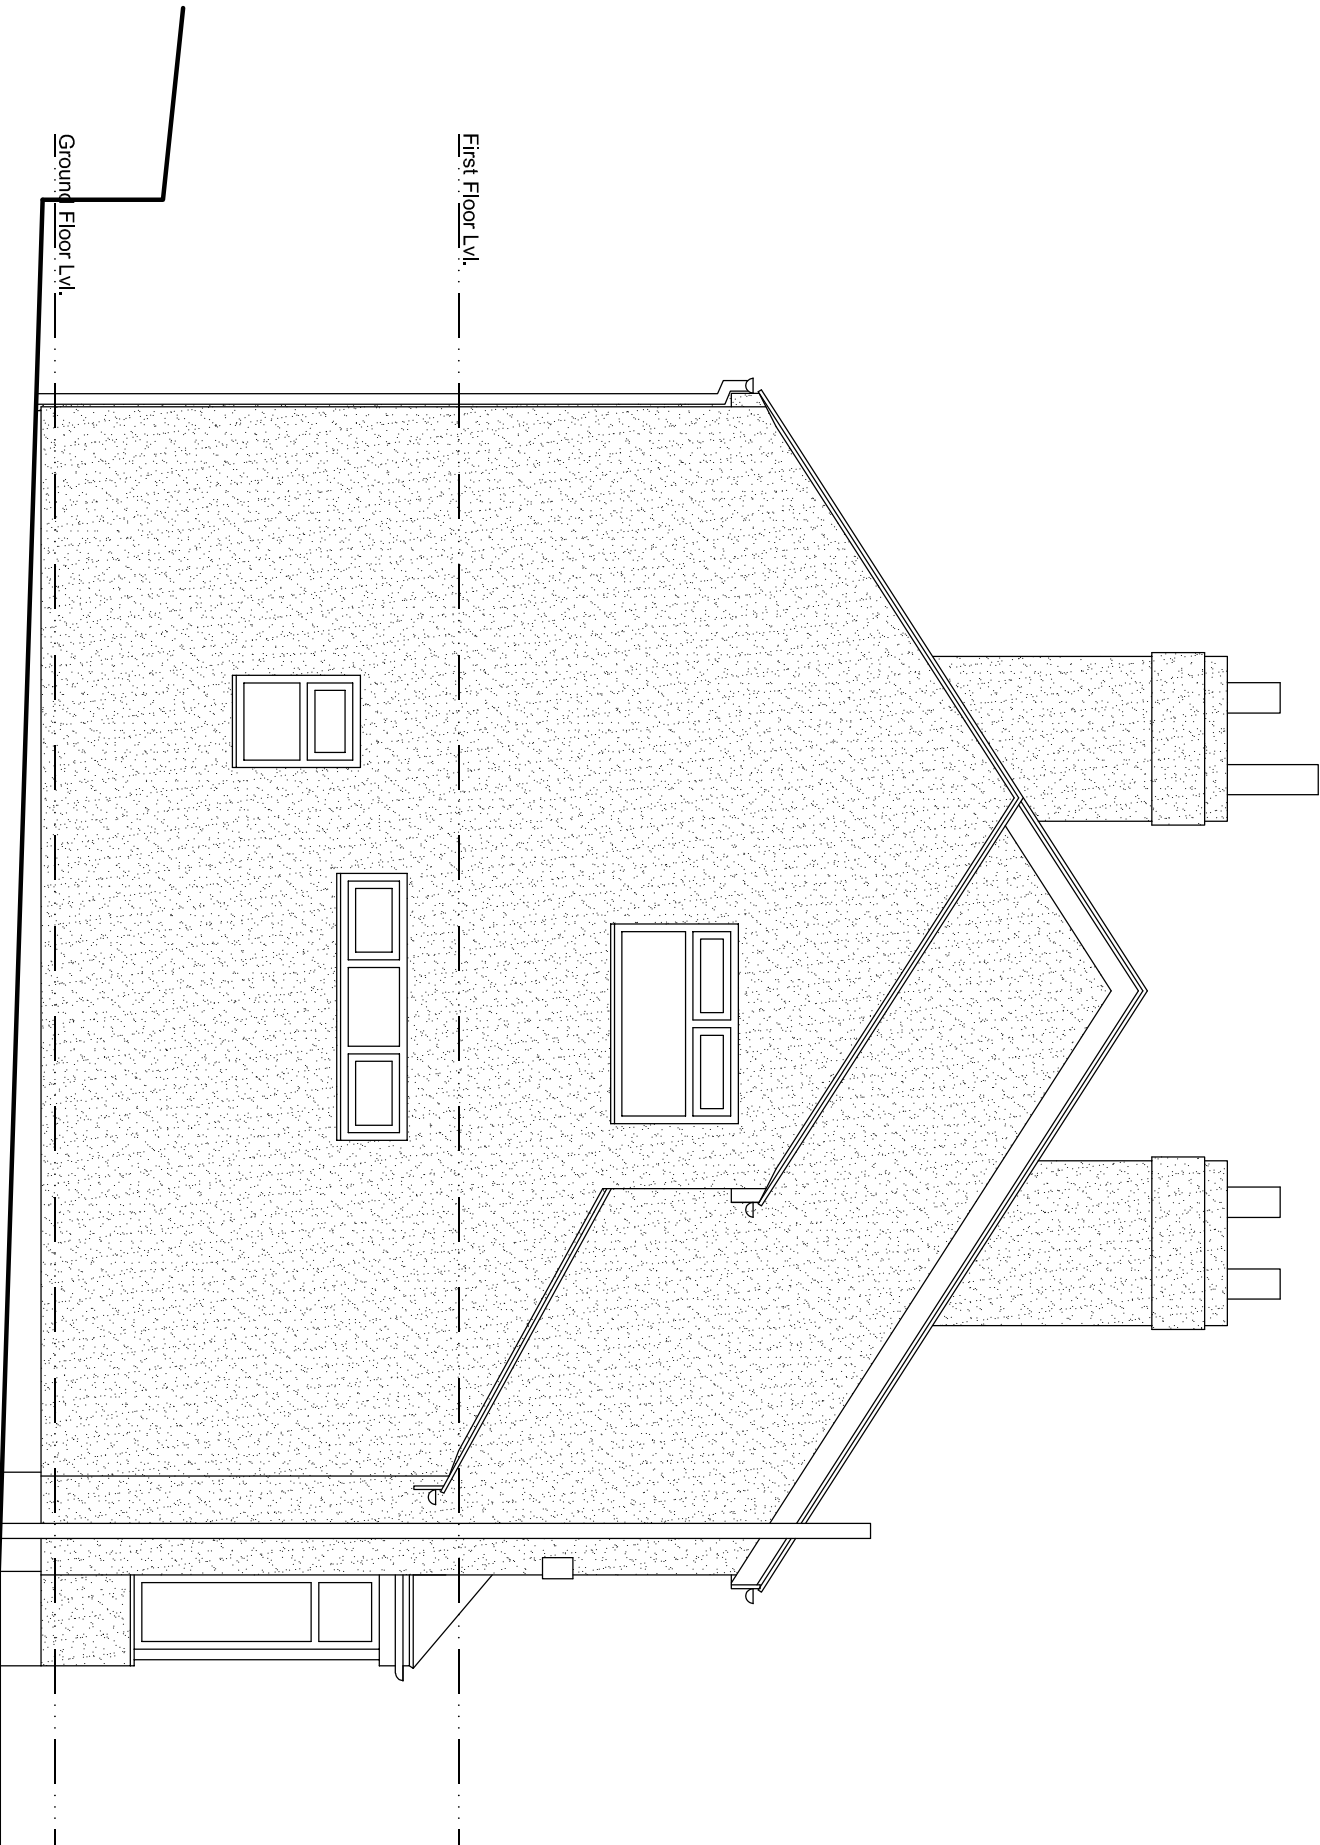

Existing Side Elevation (South Facing)

Revision	Description	Date
1	Mr & Mrs Jones	
Project		
Roanersley Park Lane, Cheddleton Extension & Alterations		
Drawing Title		
Existing Elevations		
Drawing Ref.	P257 - 201	Rev.
Date	10/09/21	Scale
Feasibility	Blog, Regs	Size
Planning	Tender	Contract
		Construction

