


- NOTES
- 01 Existing wall to be demolished
 - 02 Existing kitchen and bathroom to be removed
- External works
- 03 Large flat roof to be removed
 - 04 Window shutters to be removed
 - 05 New opening through existing wall with lintol over
 - 06 Plastic gutters to be replaced with aluminium gutters
 - 07 Plastic down pipes and svps to be removed
- Proposed demolition works

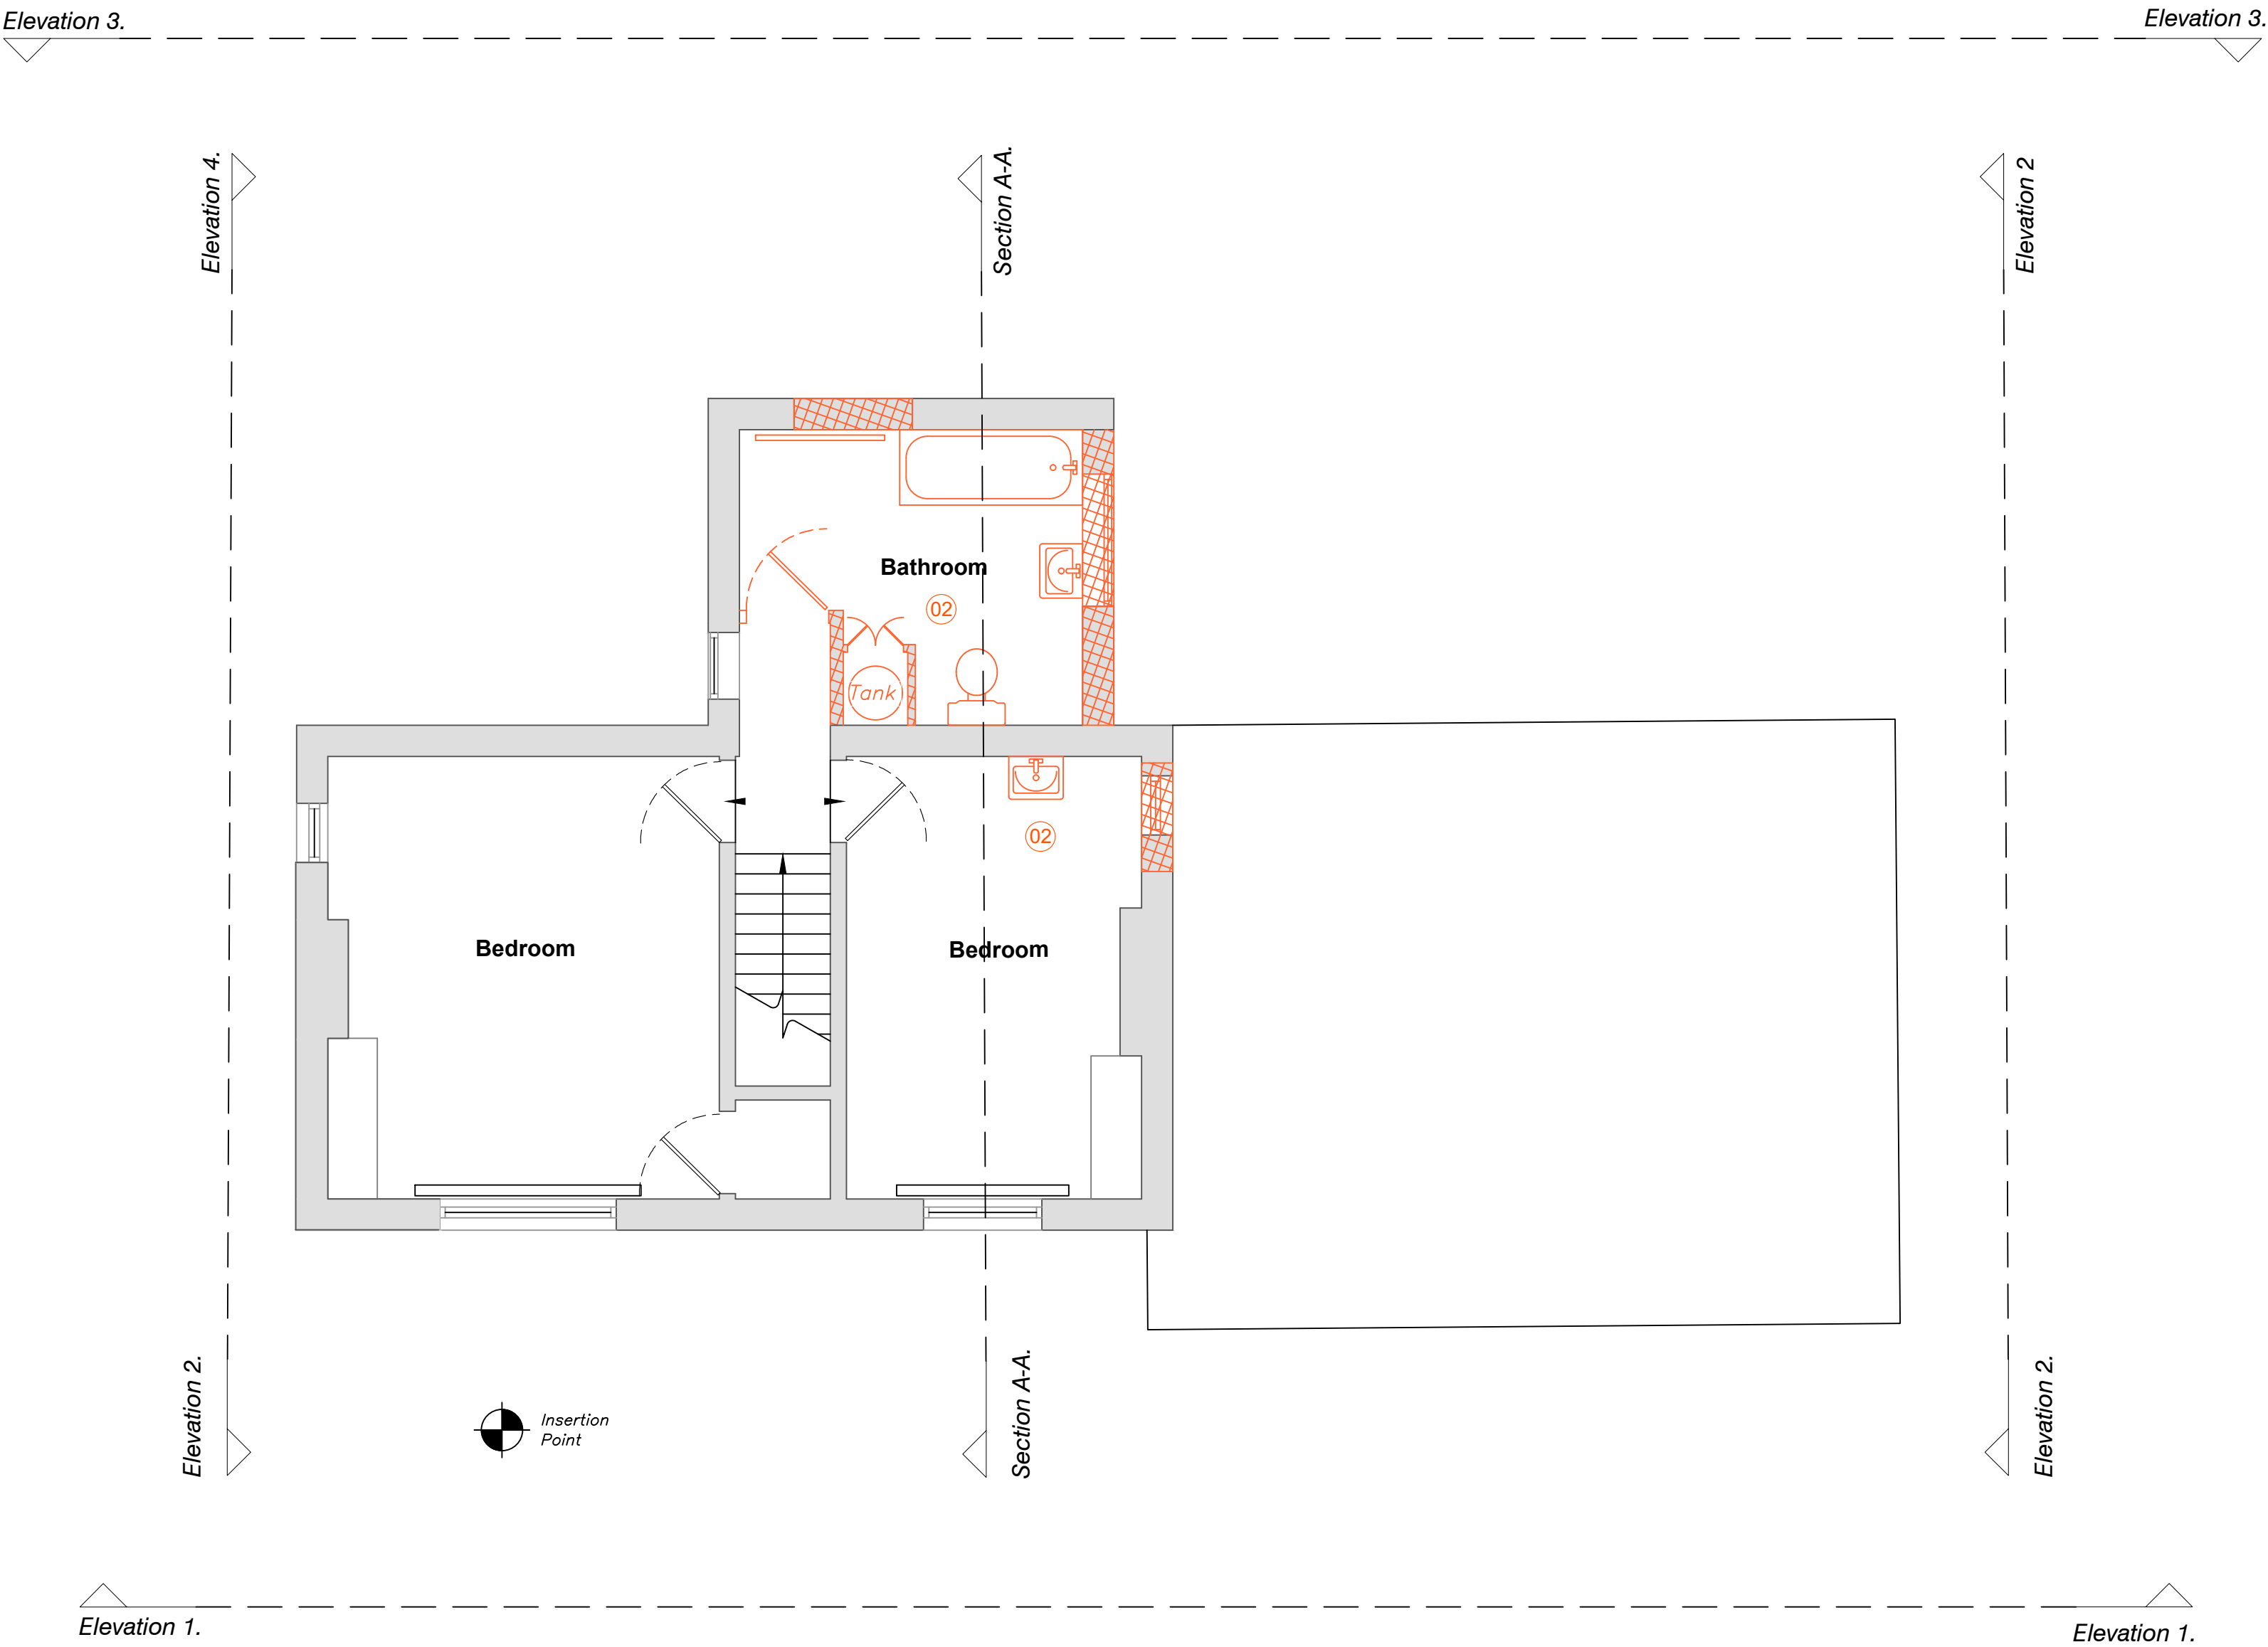

02
Existing First Floor Plan 1:50

REV -	15.12.2021
REVISION	DATE

ROSEBANK

EXISTING FIRST FLOOR PLAN
1690.13_110_02

STATUS: issued for Tender
DATE: December 2021
SCALE: 1:50 @ A1

DRAWN: AG
CHECKED: AC

CLIENT:
daylesford
ORGANIC FARM, STAFFORDSHIRE

Longshore Lane, Farley, Staffordshire ST10 3BQ