


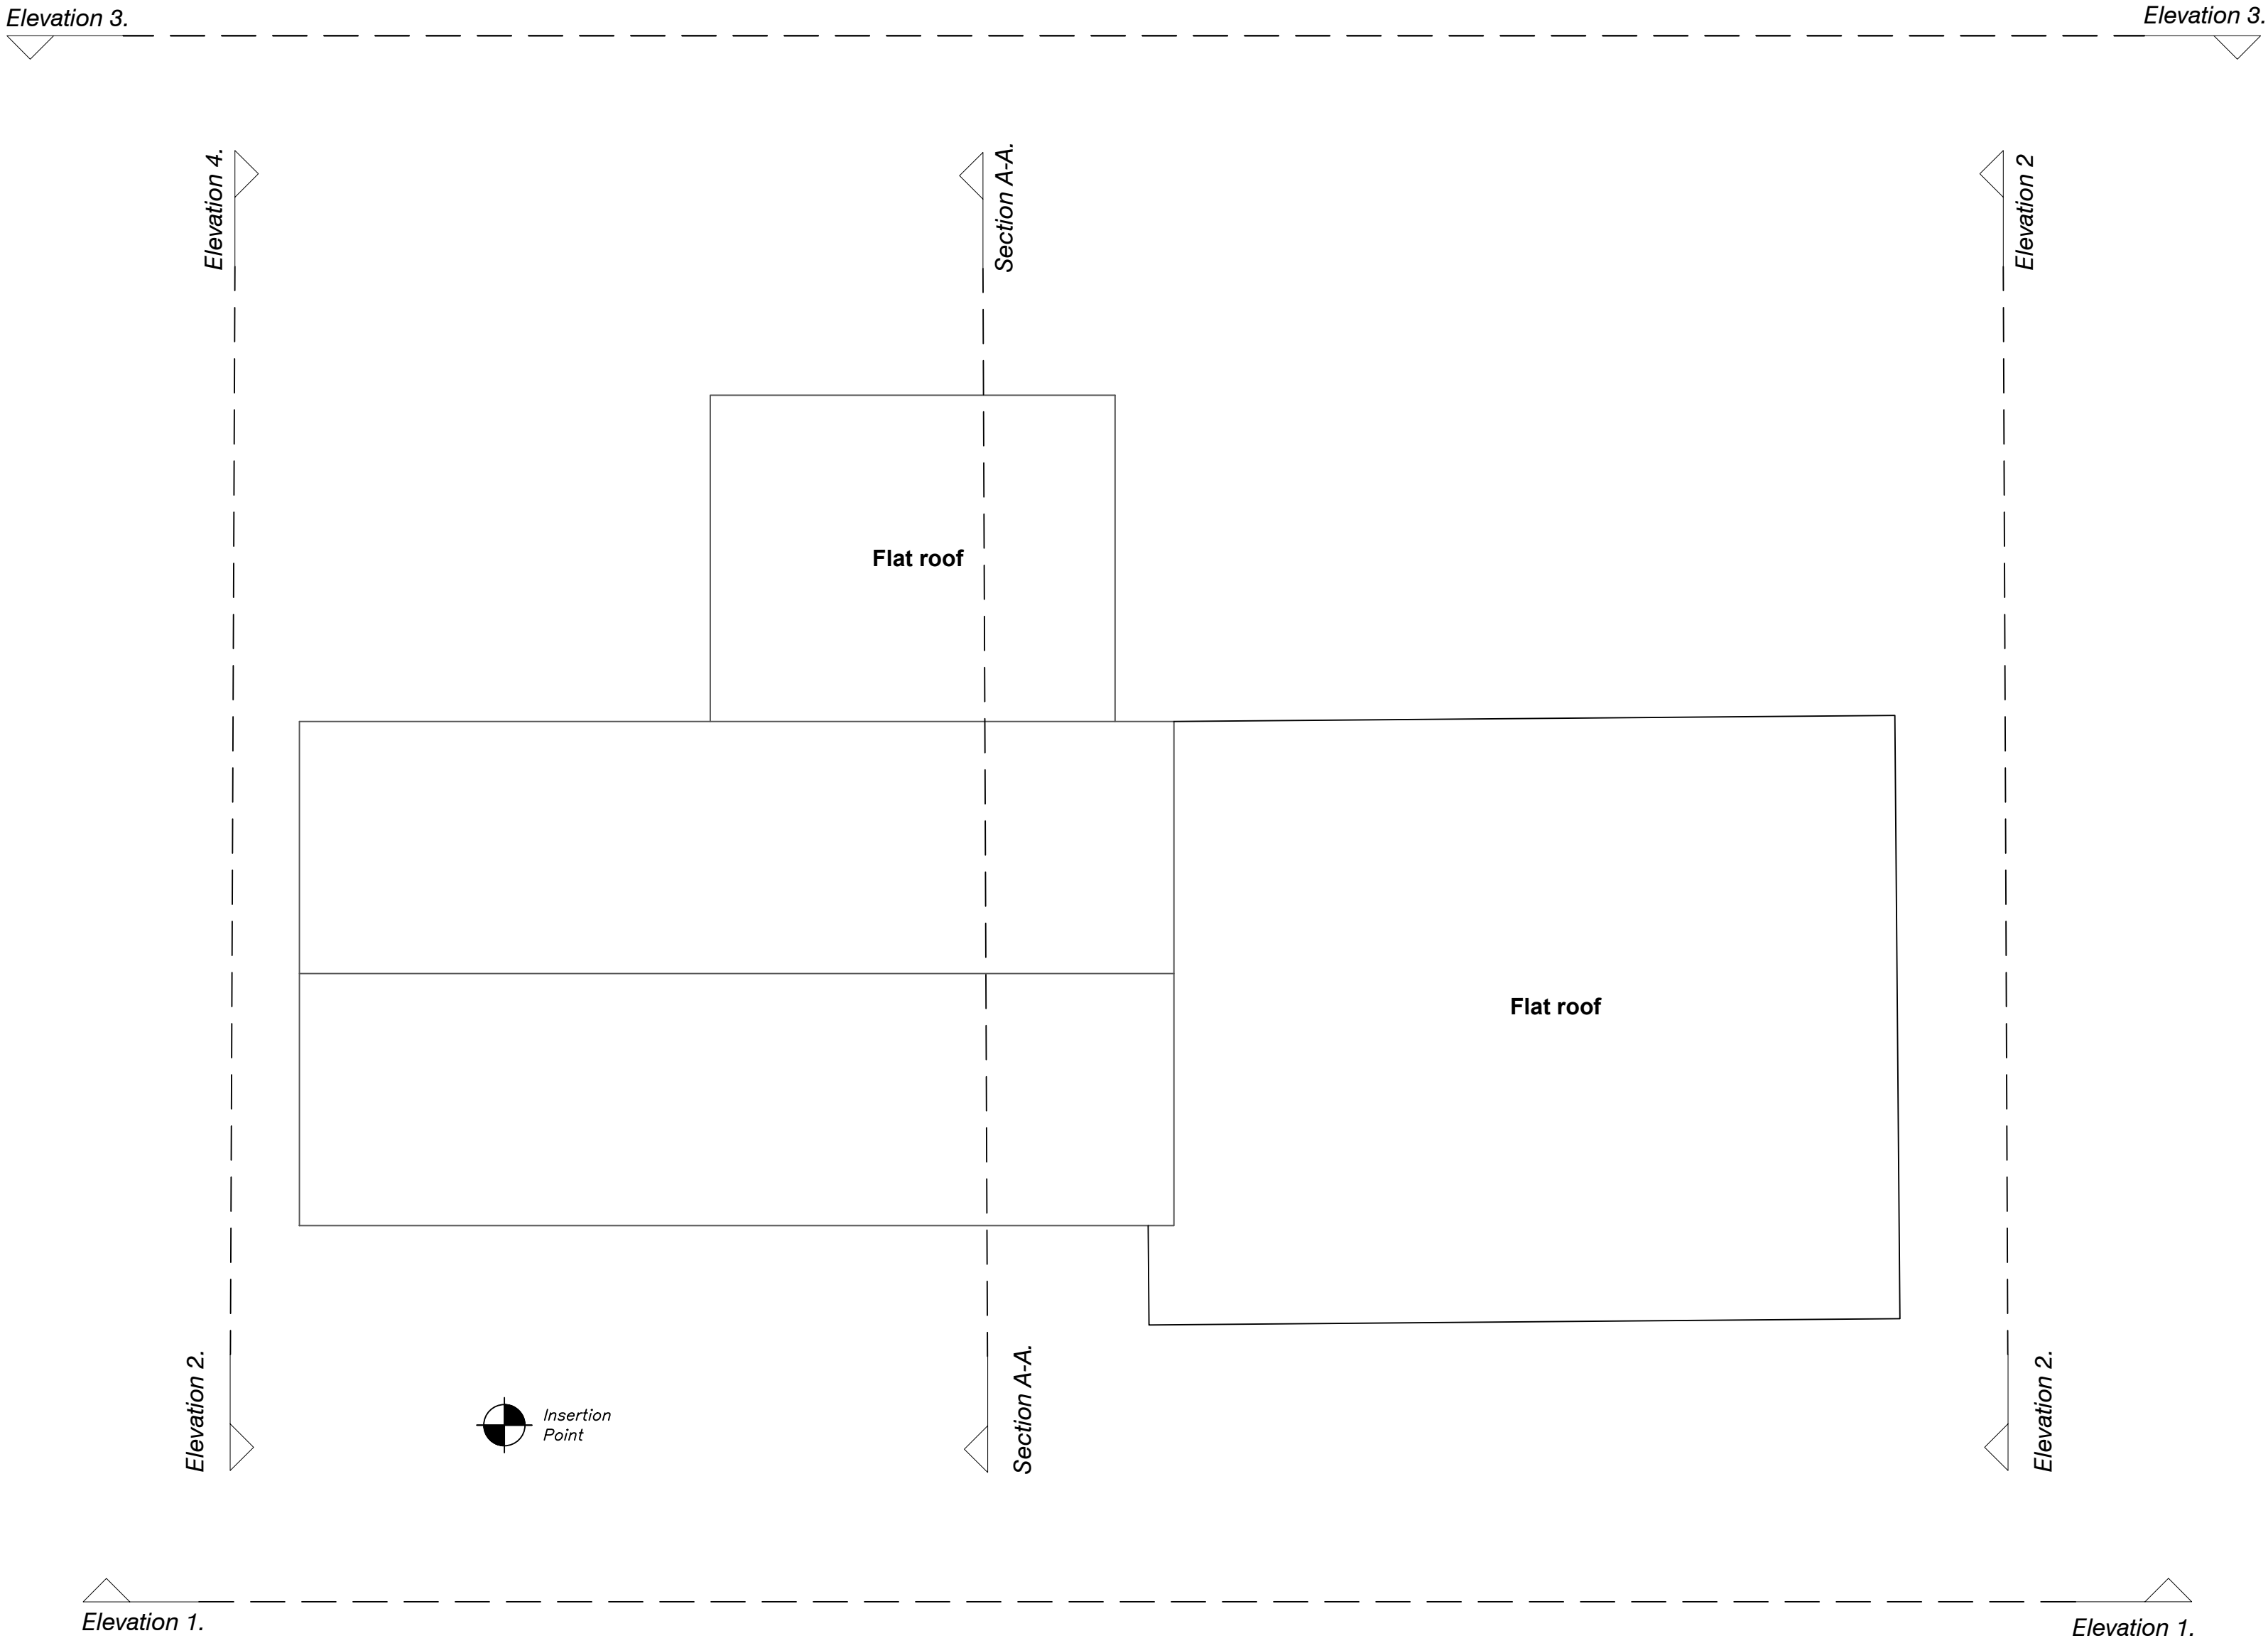

- NOTES
- 01 Existing wall to be demolished
 - 02 Existing kitchen and bathroom to be removed
- External works
- 03 Large flat roof to be removed
 - 04 Window shutters to be removed
 - 05 New opening through existing wall with lintol over
 - 06 Plastic gutters to be replaced with aluminium gutters
 - 07 Plastic down pipes and syps to be removed
- Proposed demolition works

REV -	15.12.2021
REVISION	DATE

EXISTING ROOF PLAN 1690.13_110_03	ROSEBANK
STATUS: issued for Tender DATE: December 2021 SCALE: 1:50 @ A1	CLIENT: daylesford ORGANIC FARM, STAFFORDSHIRE
DRAWN: AG CHECKED: AC	Longshore Lane, Farley, Staffordshire ST10 3BQ