




PROPOSED SIDE ELEVATION (NORTH EAST)




PROPOSED REAR ELEVATION


PROPOSED SIDE
ELEVATION
(SOUTH WEST)

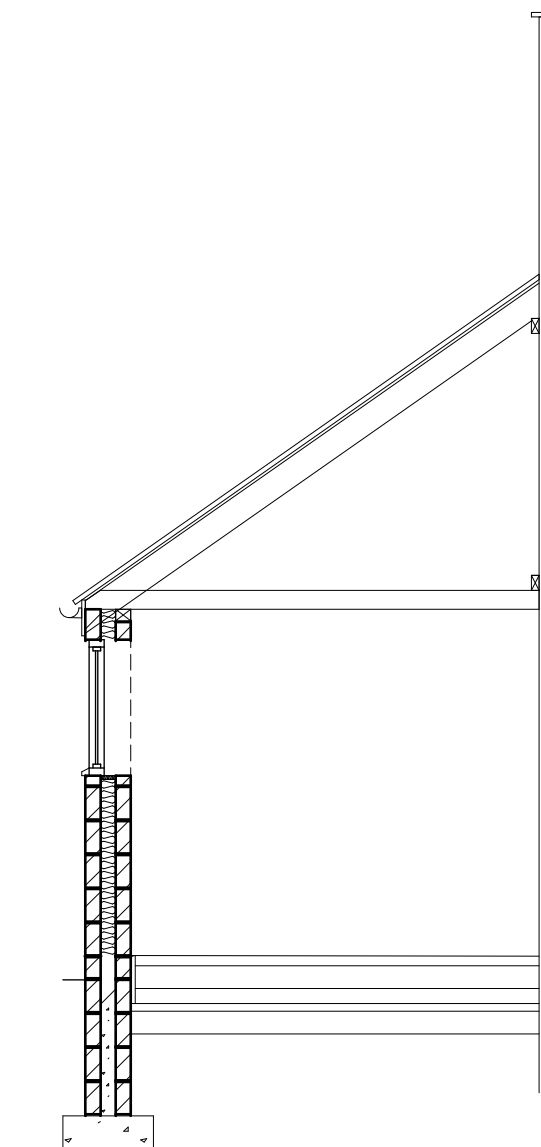


SECTION A - A

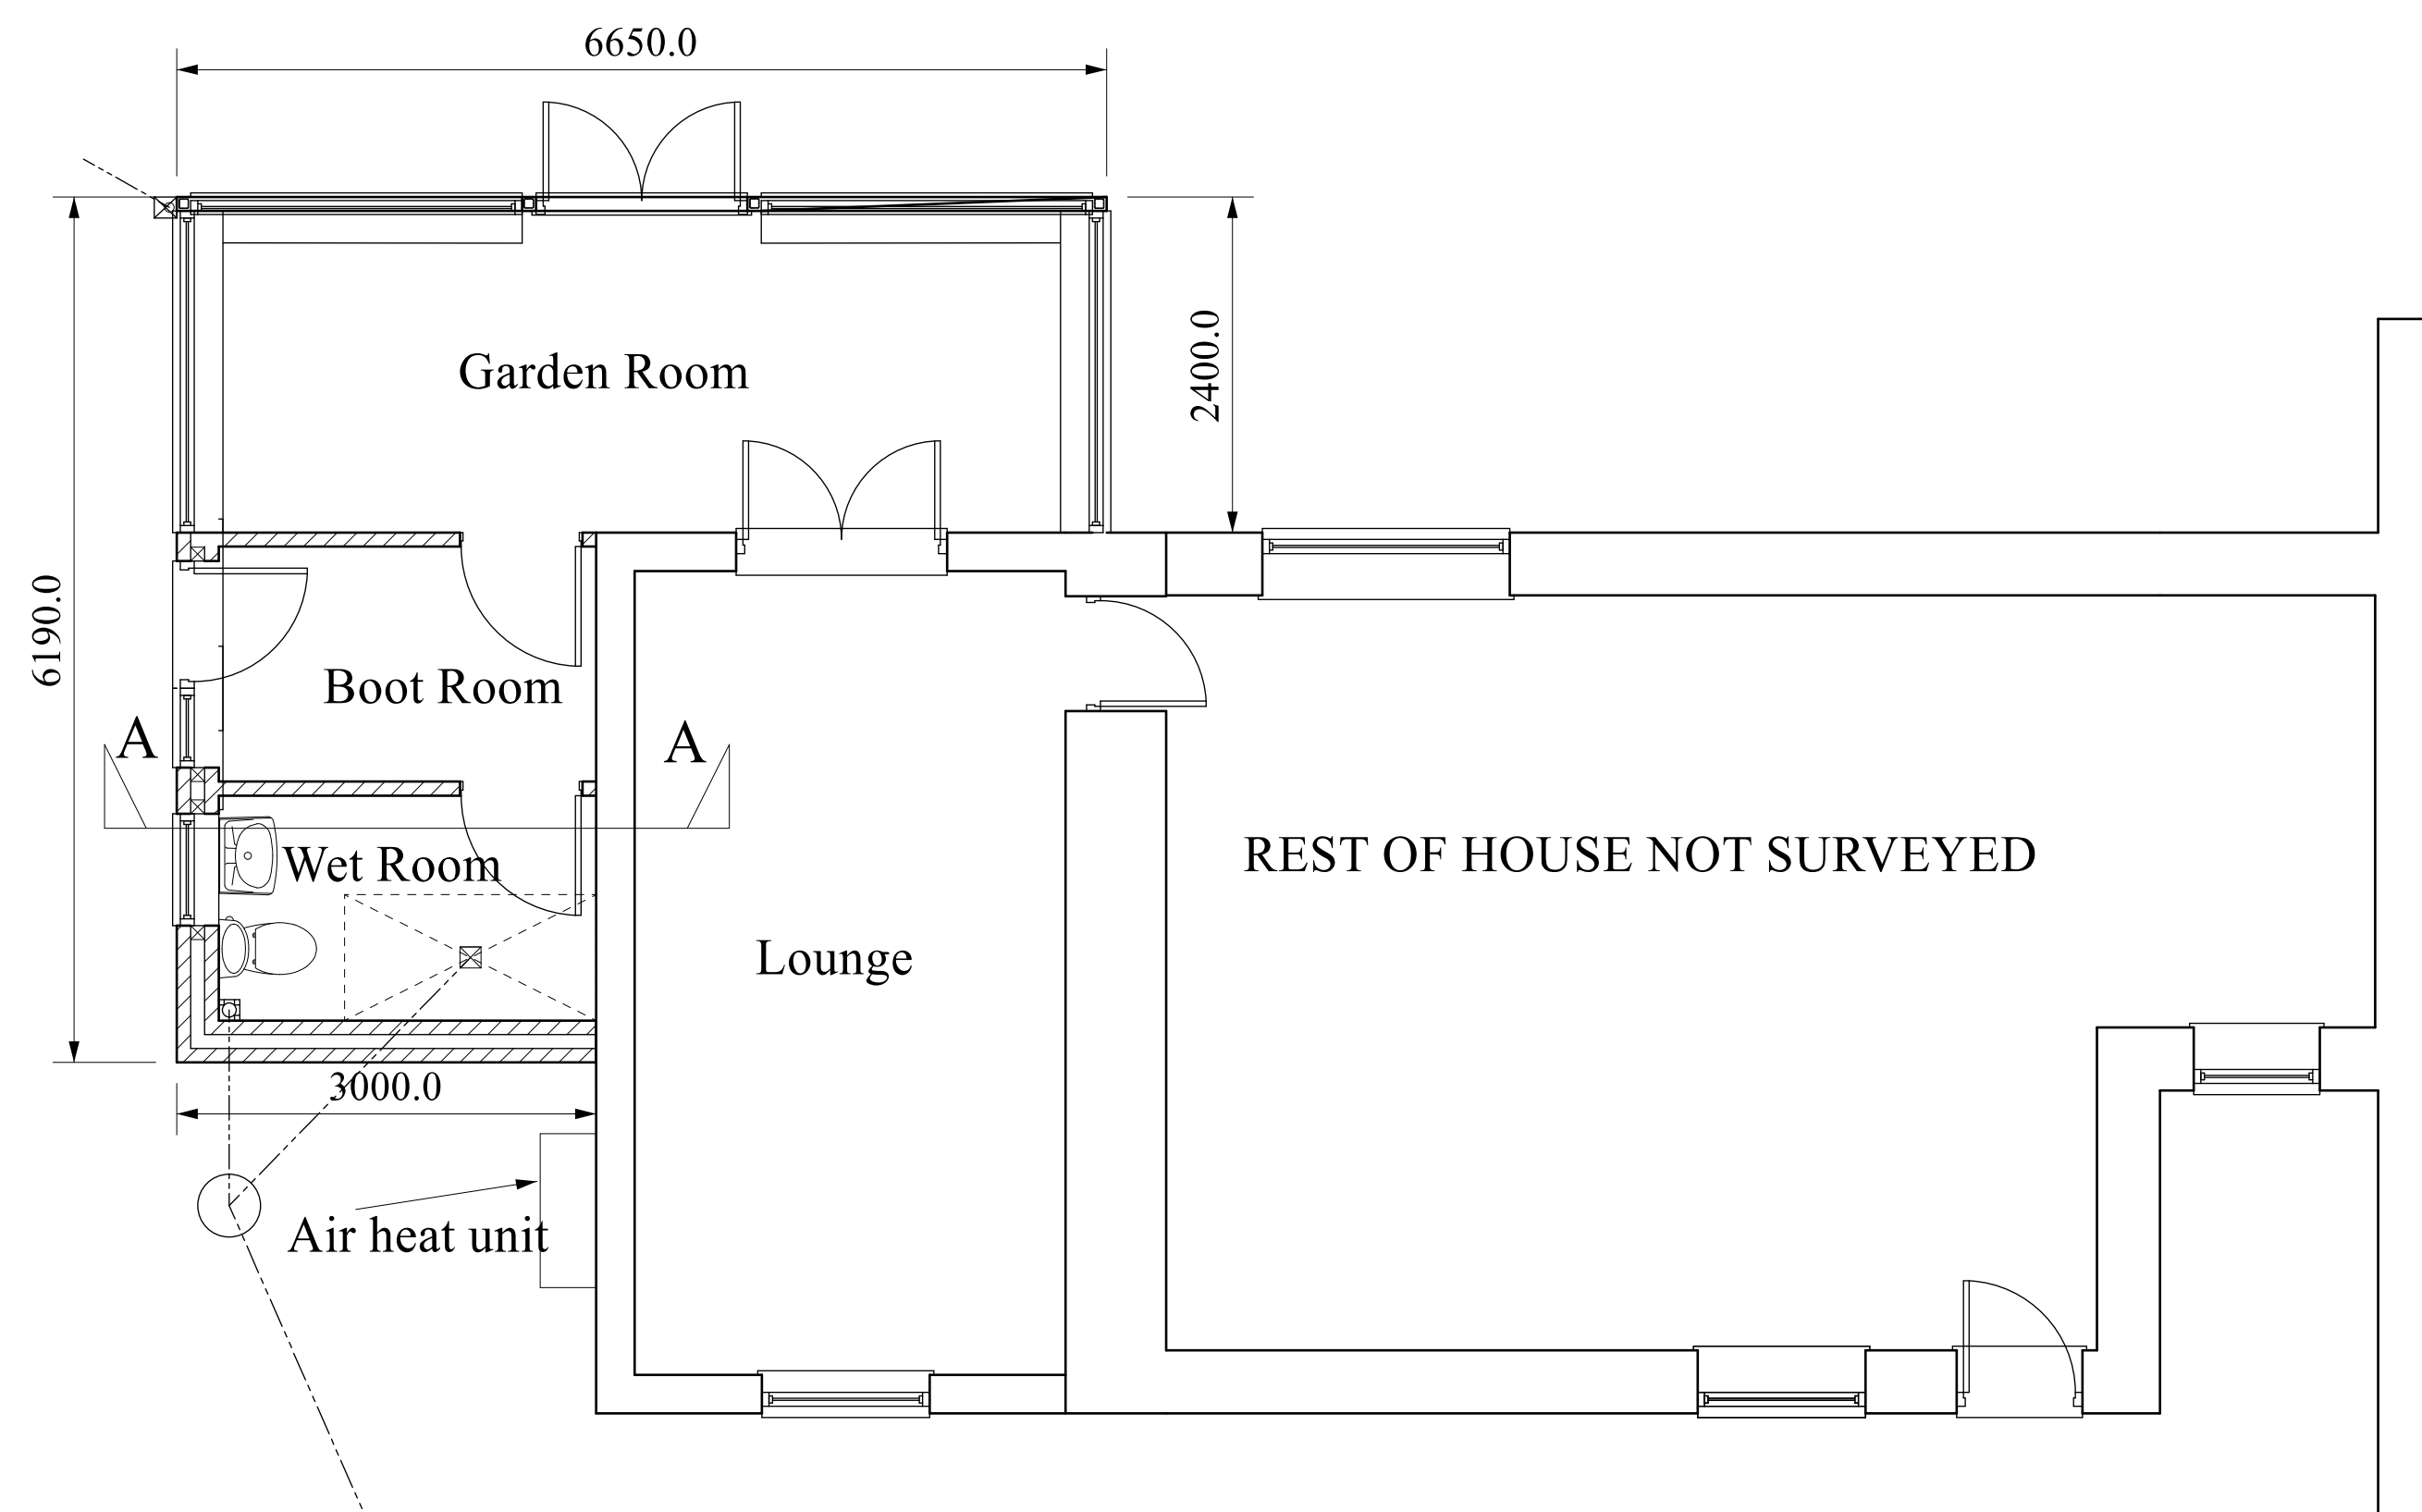

PROPOSED GROUND FLOOR PLAN

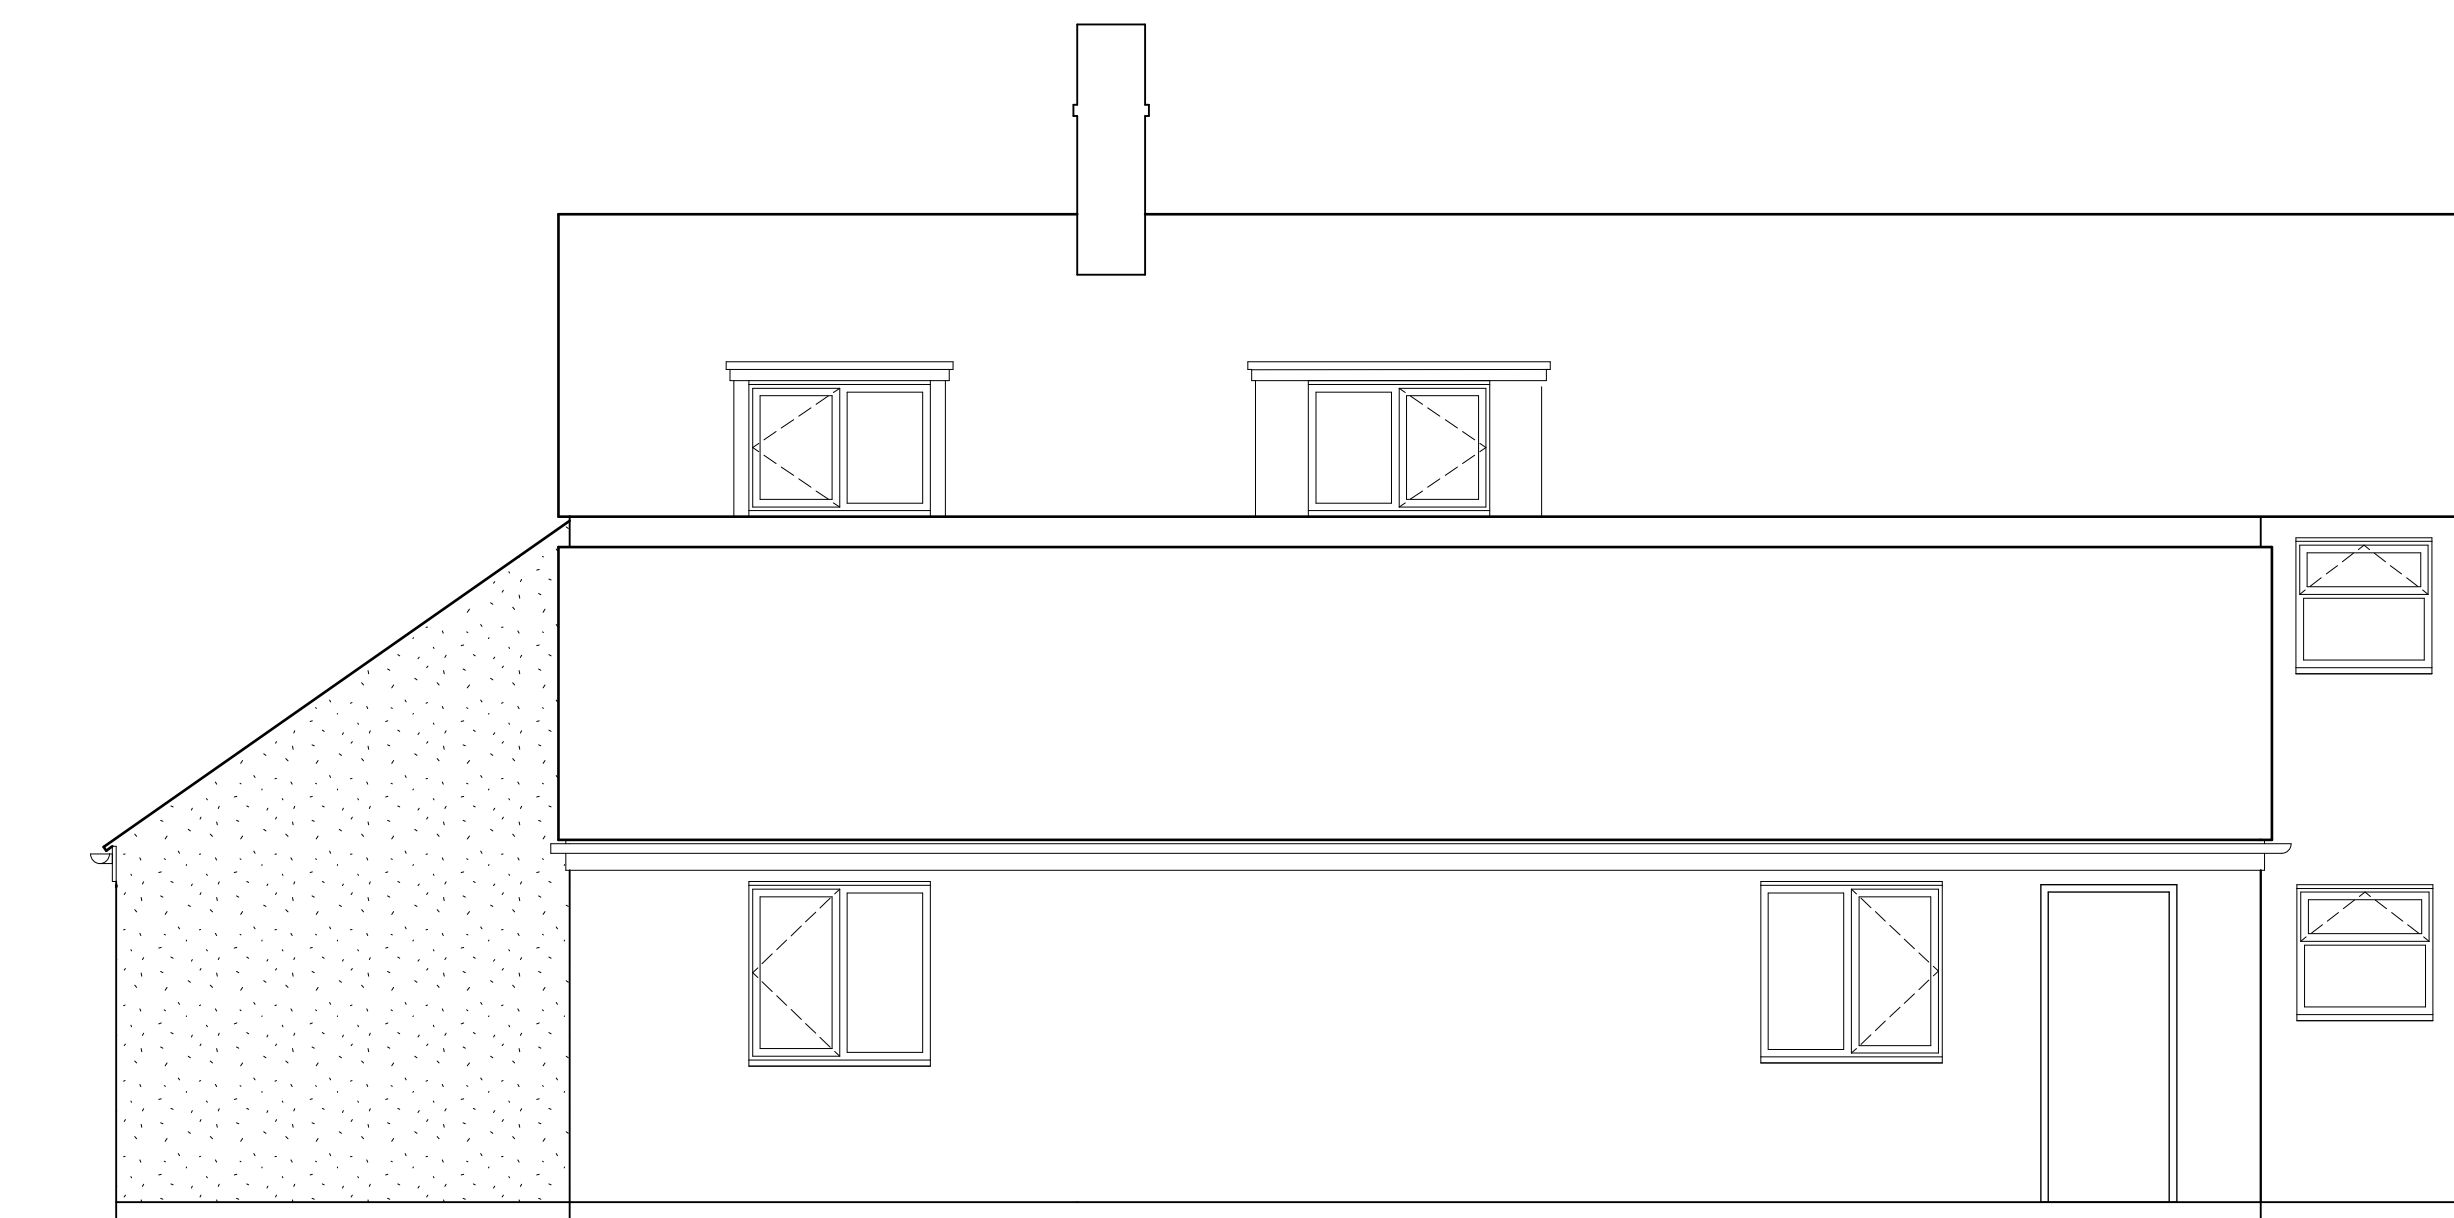

PROPOSED FRONT ELEVATION

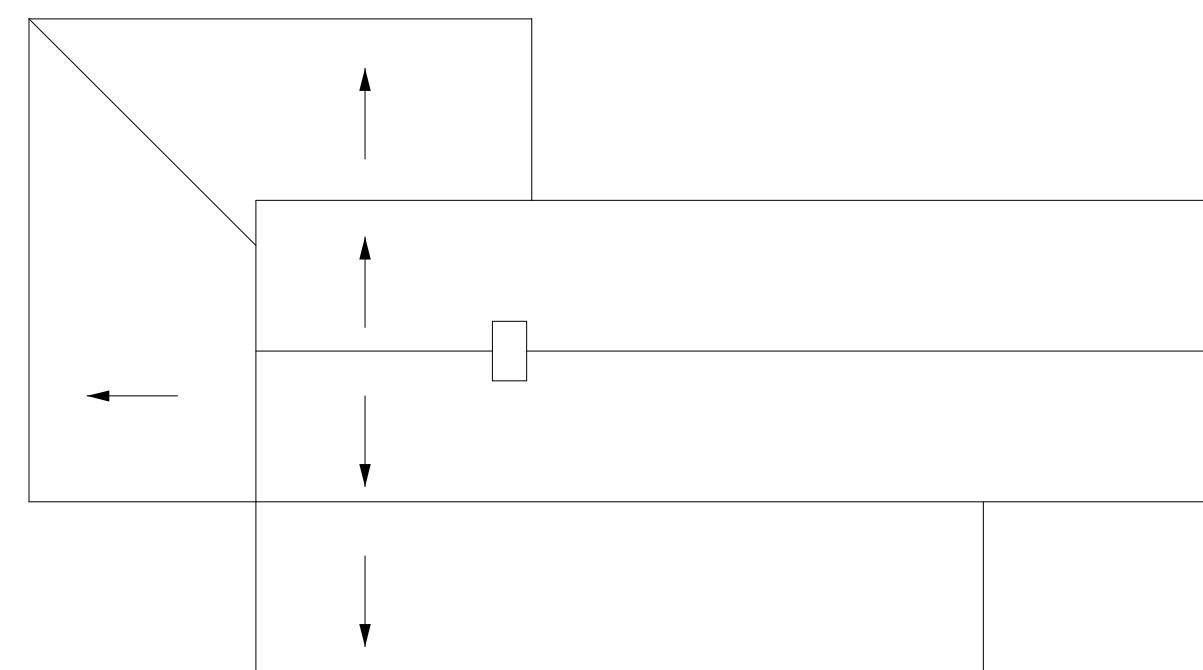

ROOF PLAN

Amendments:
A 08-08-2022 Windows to Garden room amended.
B 11-08-2022 Minor amendments after meeting on 10-08-2022

MR. & MRS. G. BURGESS-PARKER

DATE JULY 2022

PROPOSED EXTENSION

AT
"PARK VIEW",
FOXT ROAD,
FOXT,
STOKE-ON-TRENT,
ST10 2HR

SCALES (at A1):
GROUND FLOOR PLAN 1:50
ROOF PLAN 1:100
SECTION 1:50
ELEVATIONS 1:50

DRAWN BY:

MALCOLM SALES
QUANTITY SURVEYORS, DESIGNERS
& BUILDING COST CONSULTANTS
CHURCHILL SUITE,
LULWORTH HOUSE,
51, HIGH STREET,
CHEADLE, STOKE-ON-TRENT,
STAFFS. ST10 1AR
TEL: 01538 757233
MOB: 07889 225437
E-MAIL: Malcolm.sales@salesqs.co.uk

AS PROPOSED

FOR PLANNING & BUILDING
REGULATIONS APPLICATIONS

DRAWING NR. 2206/02/02/B