


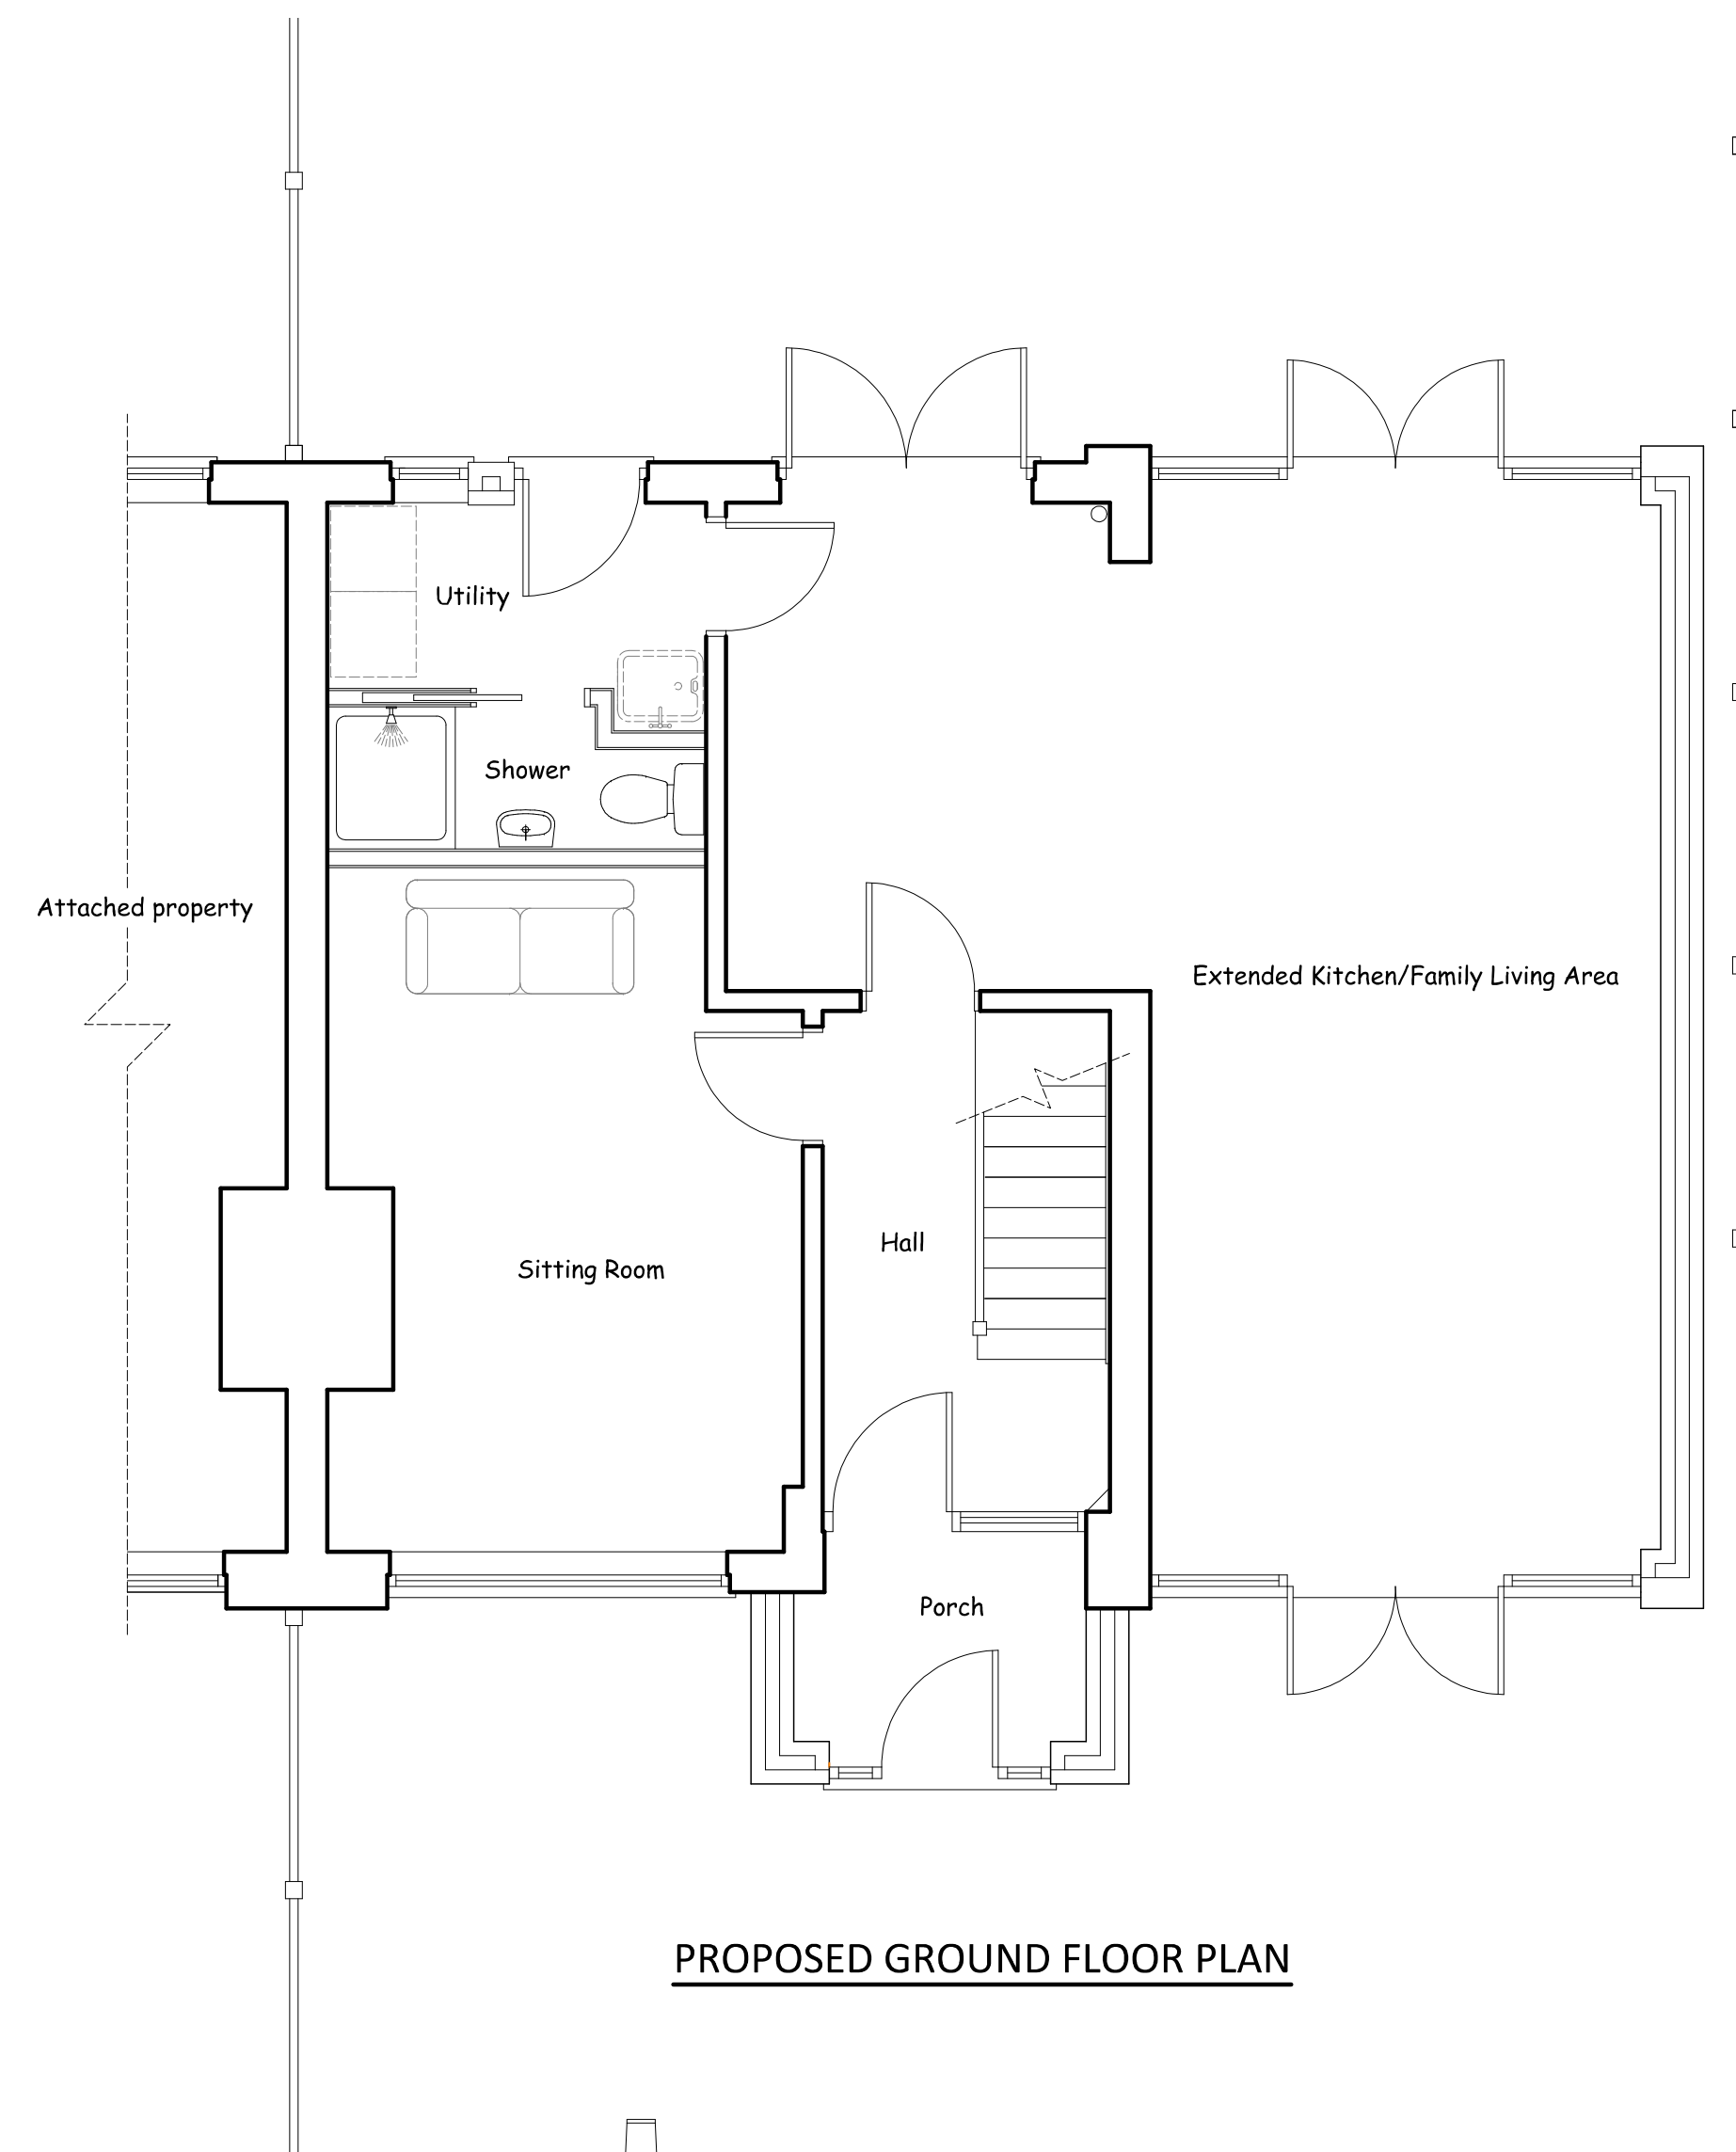


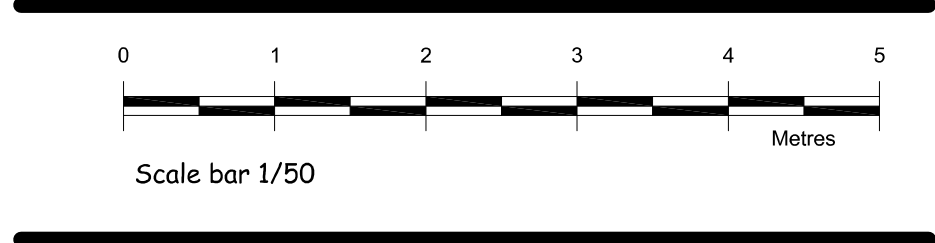

PROPOSED GROUND FLOOR PLAN

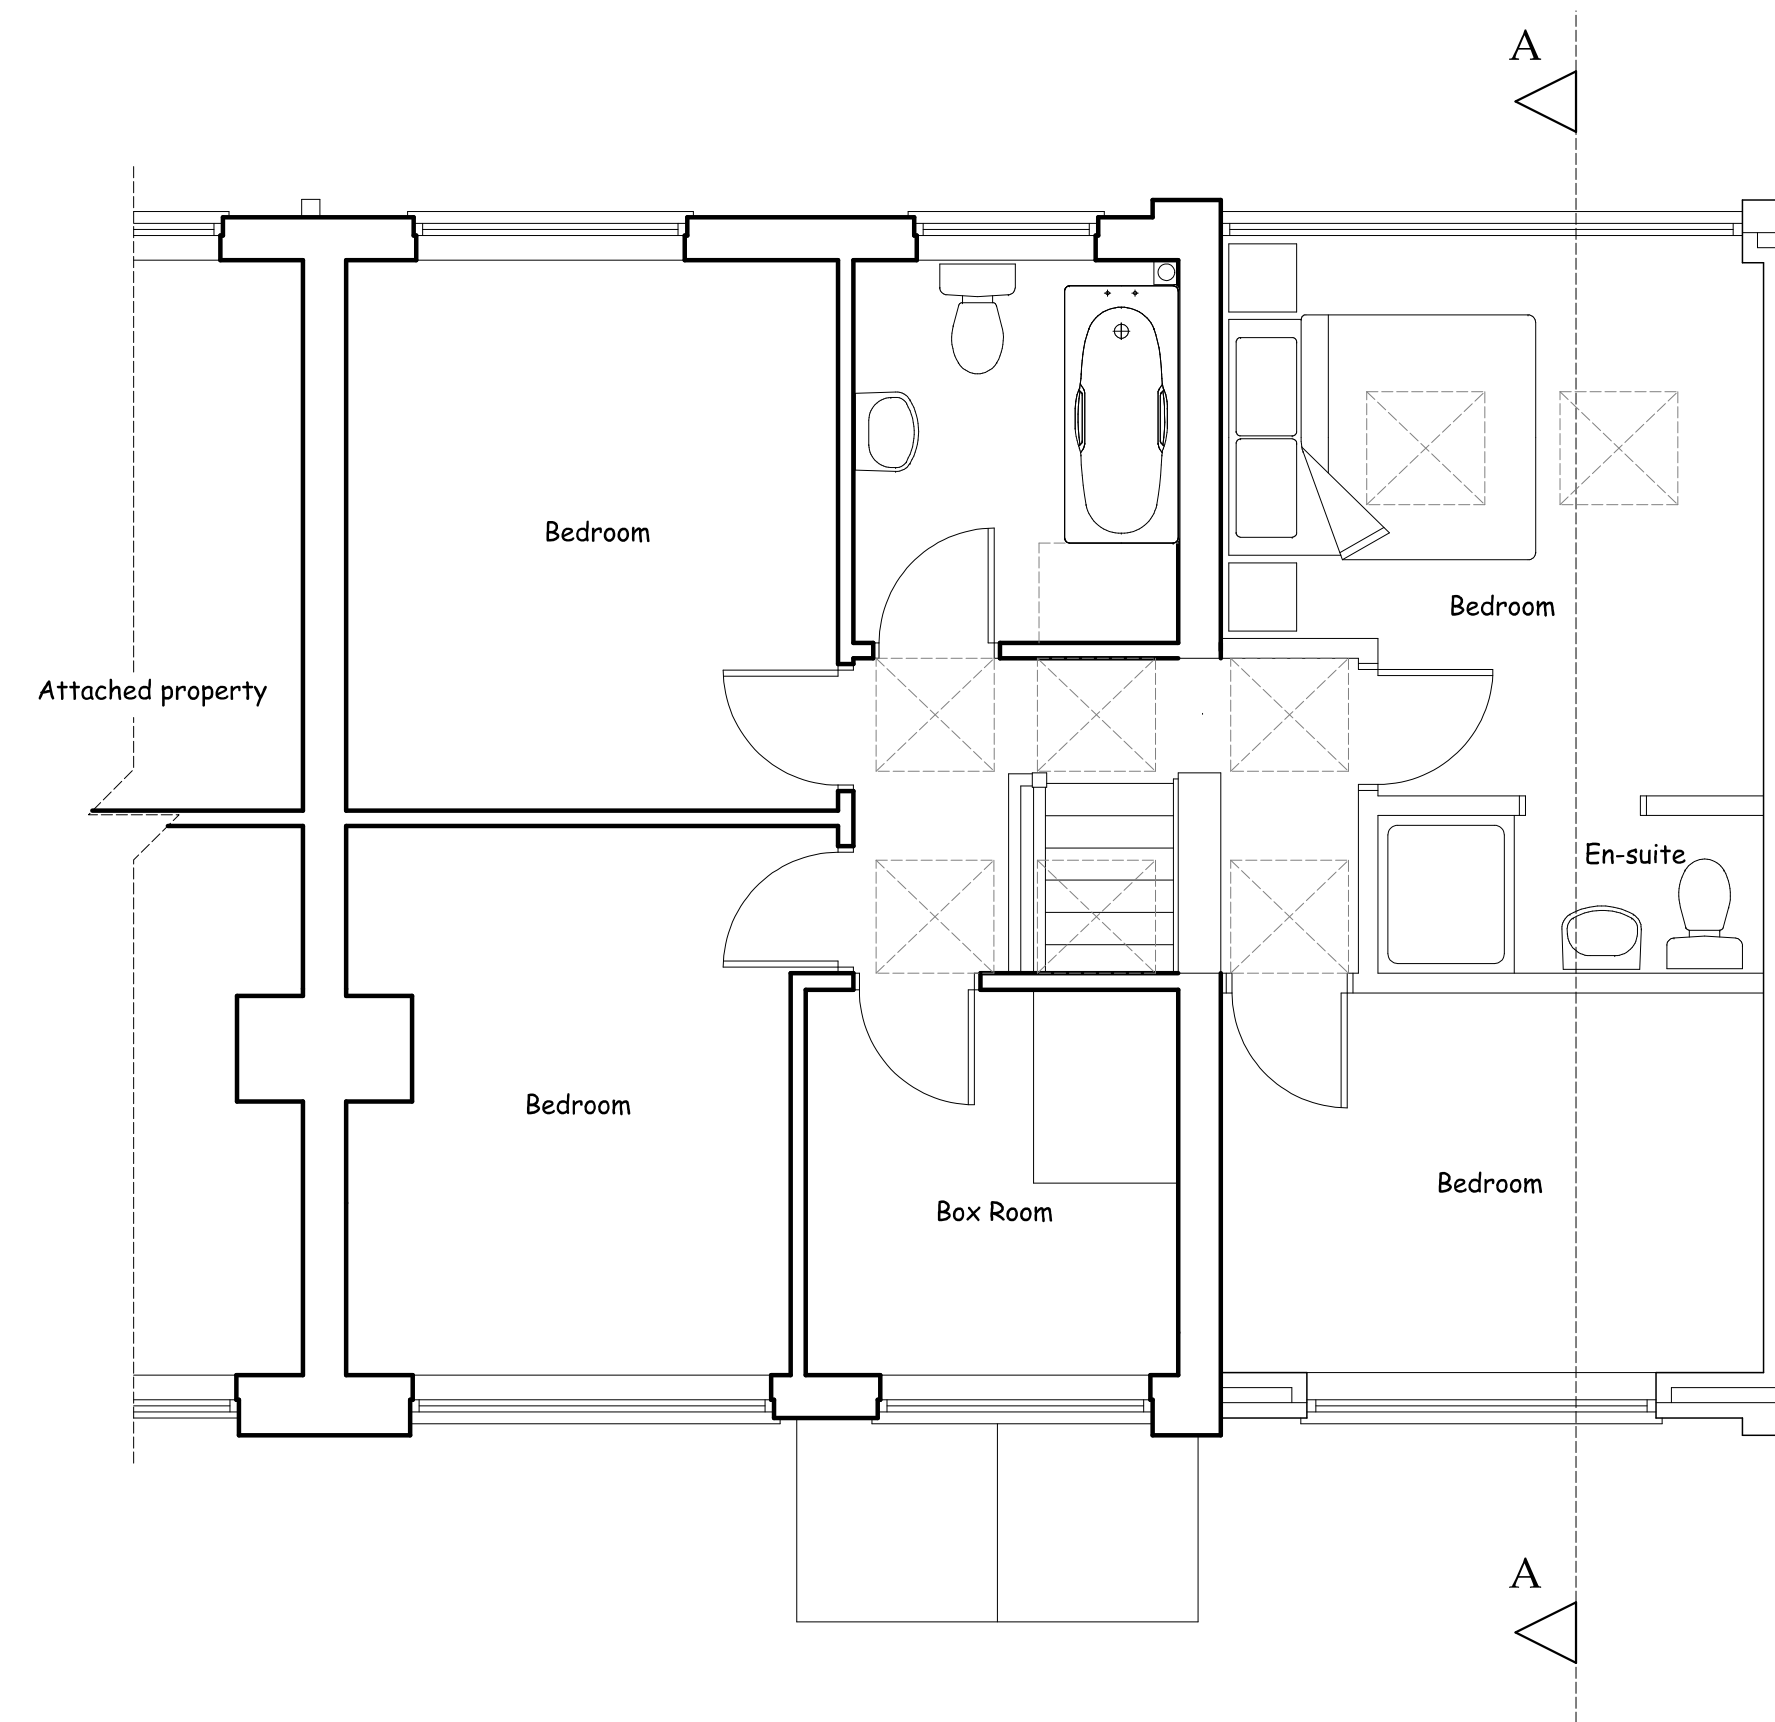

PROPOSED FIRST FLOOR PLAN

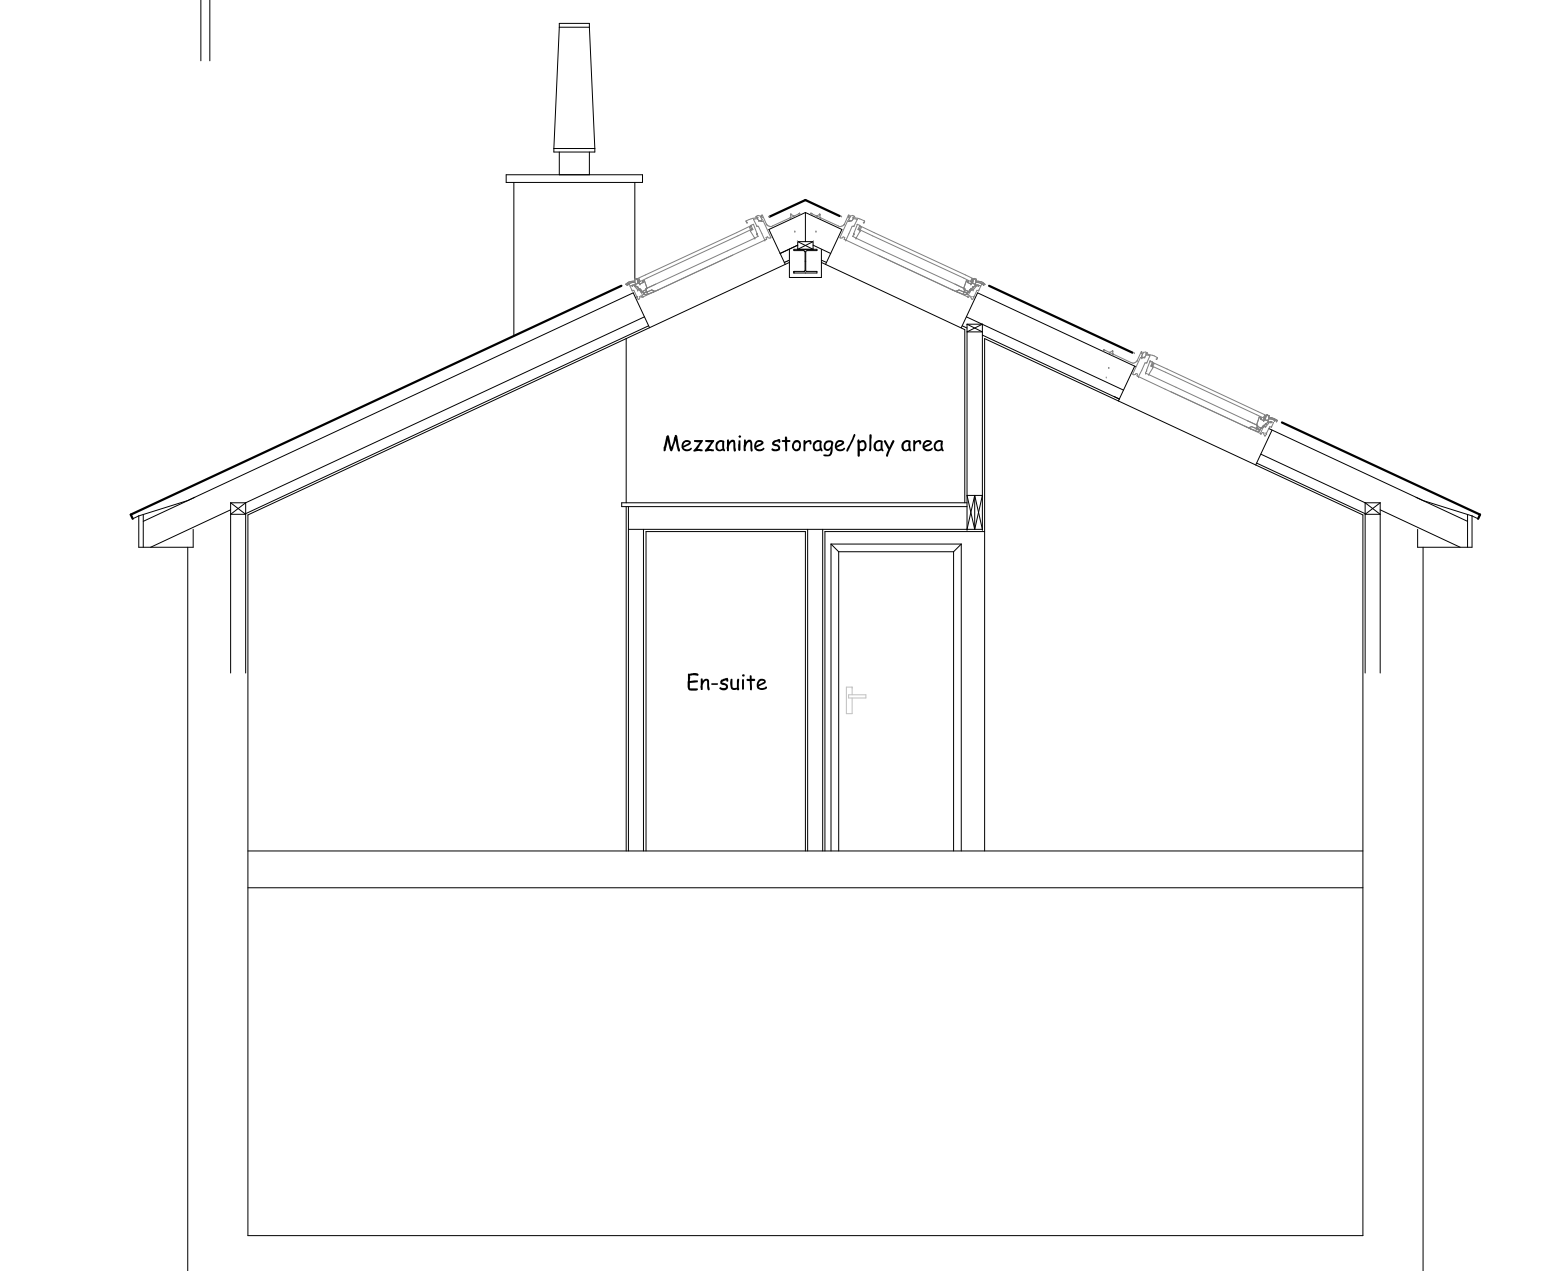

SECTION A/A

Drawing Status: Planning


Nigel Forrester MCIOS
Building Design Services
ILETT HOUSE, SMITHY BANK, ALTON, STAFFS, ST10 4AD
TEL 01538 702164
www.nigelforrester.co.uk www.sap-calc.co.uk

CLIENT

Mr and Mrs K Wint

PROJECT

Proposed extension to enlarge kitchen and provide additional bedrooms at
10 Ullswater Drive
Cheadle
Stoke-on-Trent
ST10 1SU

DRAWING NUMBER 22/607/04

Proposed floor plans

SCALES 1/50 @ A1