






©Crown Copyright and database rights 2022 OS Licence no. AC0000849896

LOCATION PLAN Scale 1/1250

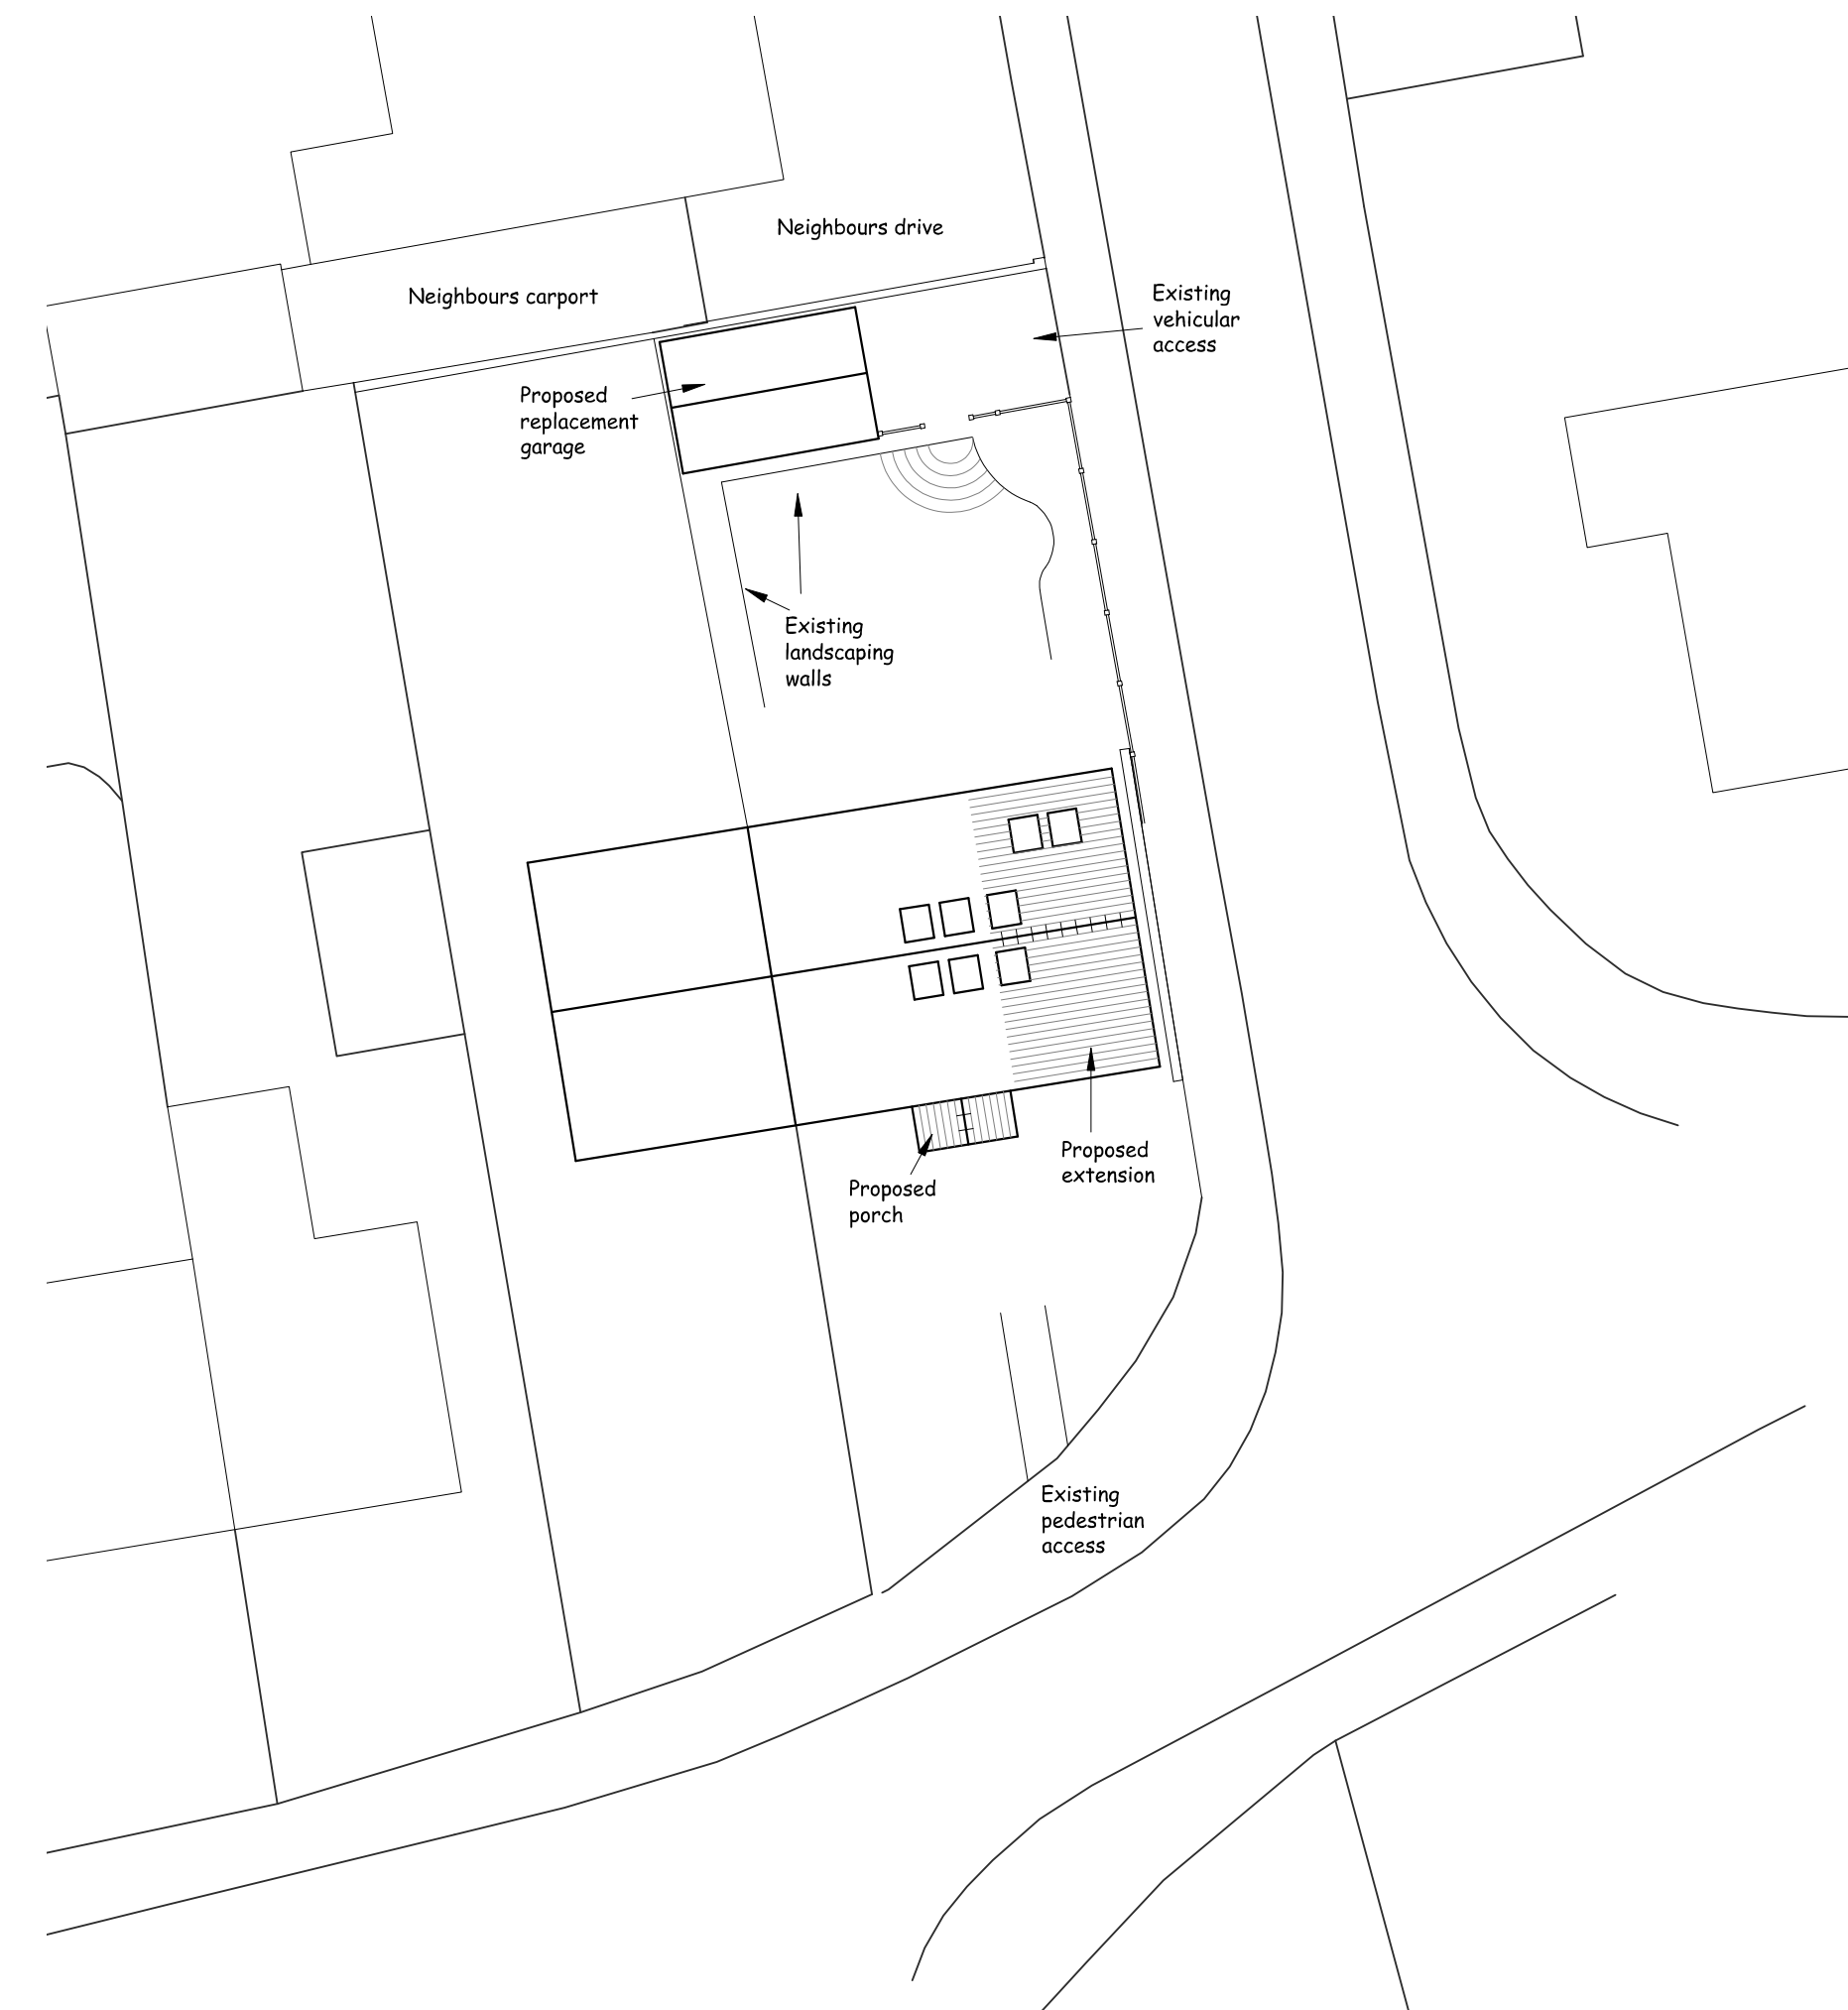

SITE/ROOF PLAN Scale 1/200

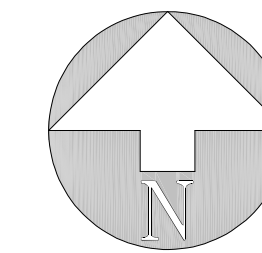

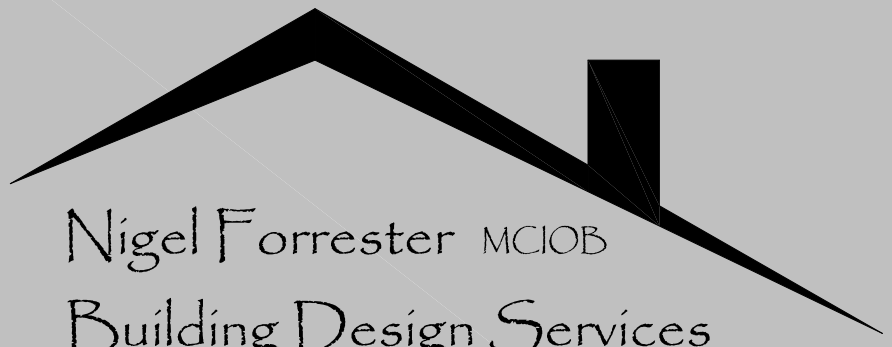
Nigel Forrester MCIOS
Building Design Services

ILETT HOUSE, SMITHY BANK, ALTON, STAFFS, ST10 4AD
TEL 01538 702164
www.nigelforrester.co.uk www.sap-calc.co.uk

CLIENT

Mr and Mrs K Wint

PROJECT

Proposed extension to enlarge kitchen and provide additional bedrooms at
10 Ullswater Drive
Cheadle
Stoke-on-Trent
ST10 1SU

DRAWING NUMBER 22/607/05

Location & site/roof plan

SCALES 1/1250 & 1/200 @ A1