



North Elevation

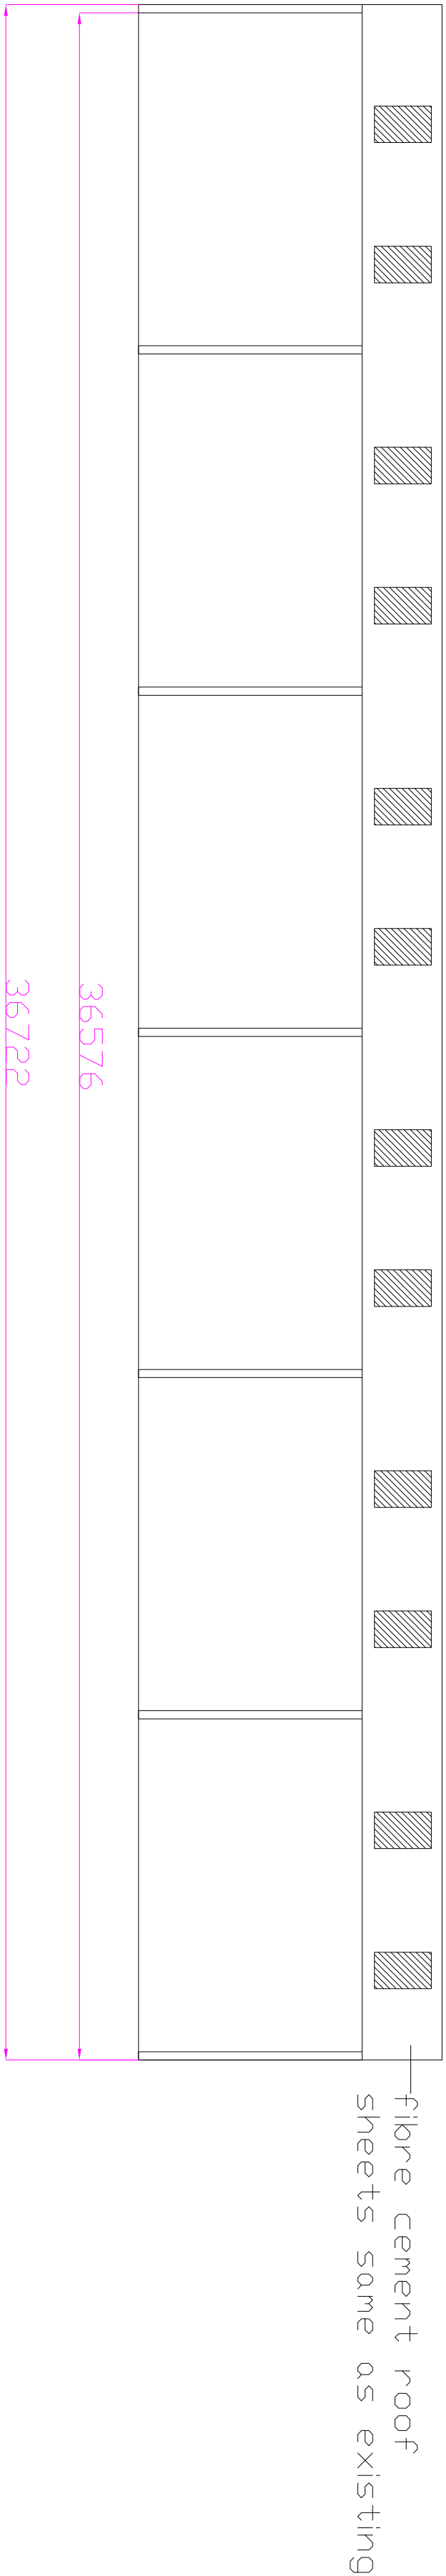

South Elevation

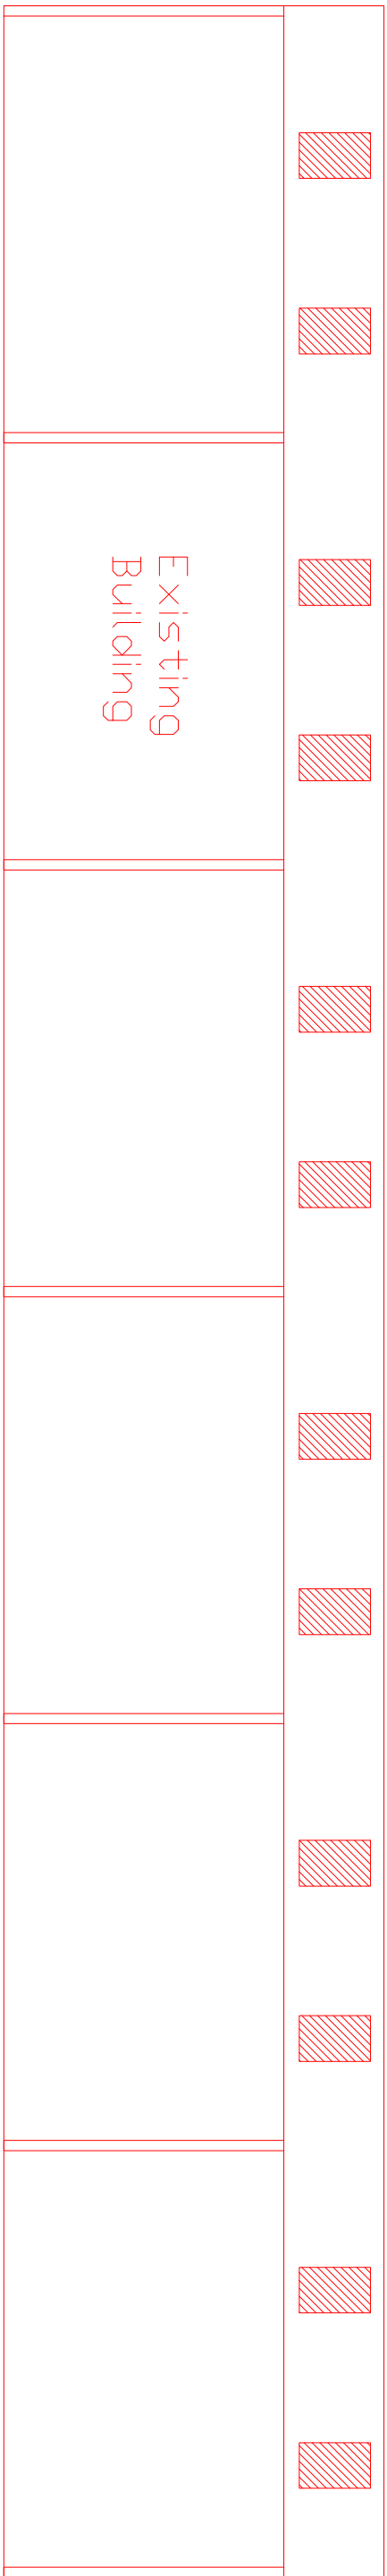

Mr R Phillips, Benty Grange Farm, Winkhill

Ian Harvey Fabrications Ltd			All measurements in mm	
Scale: A1 1:100	Drawing No.	Date: 08.09.22	REH	