



Roof Plan

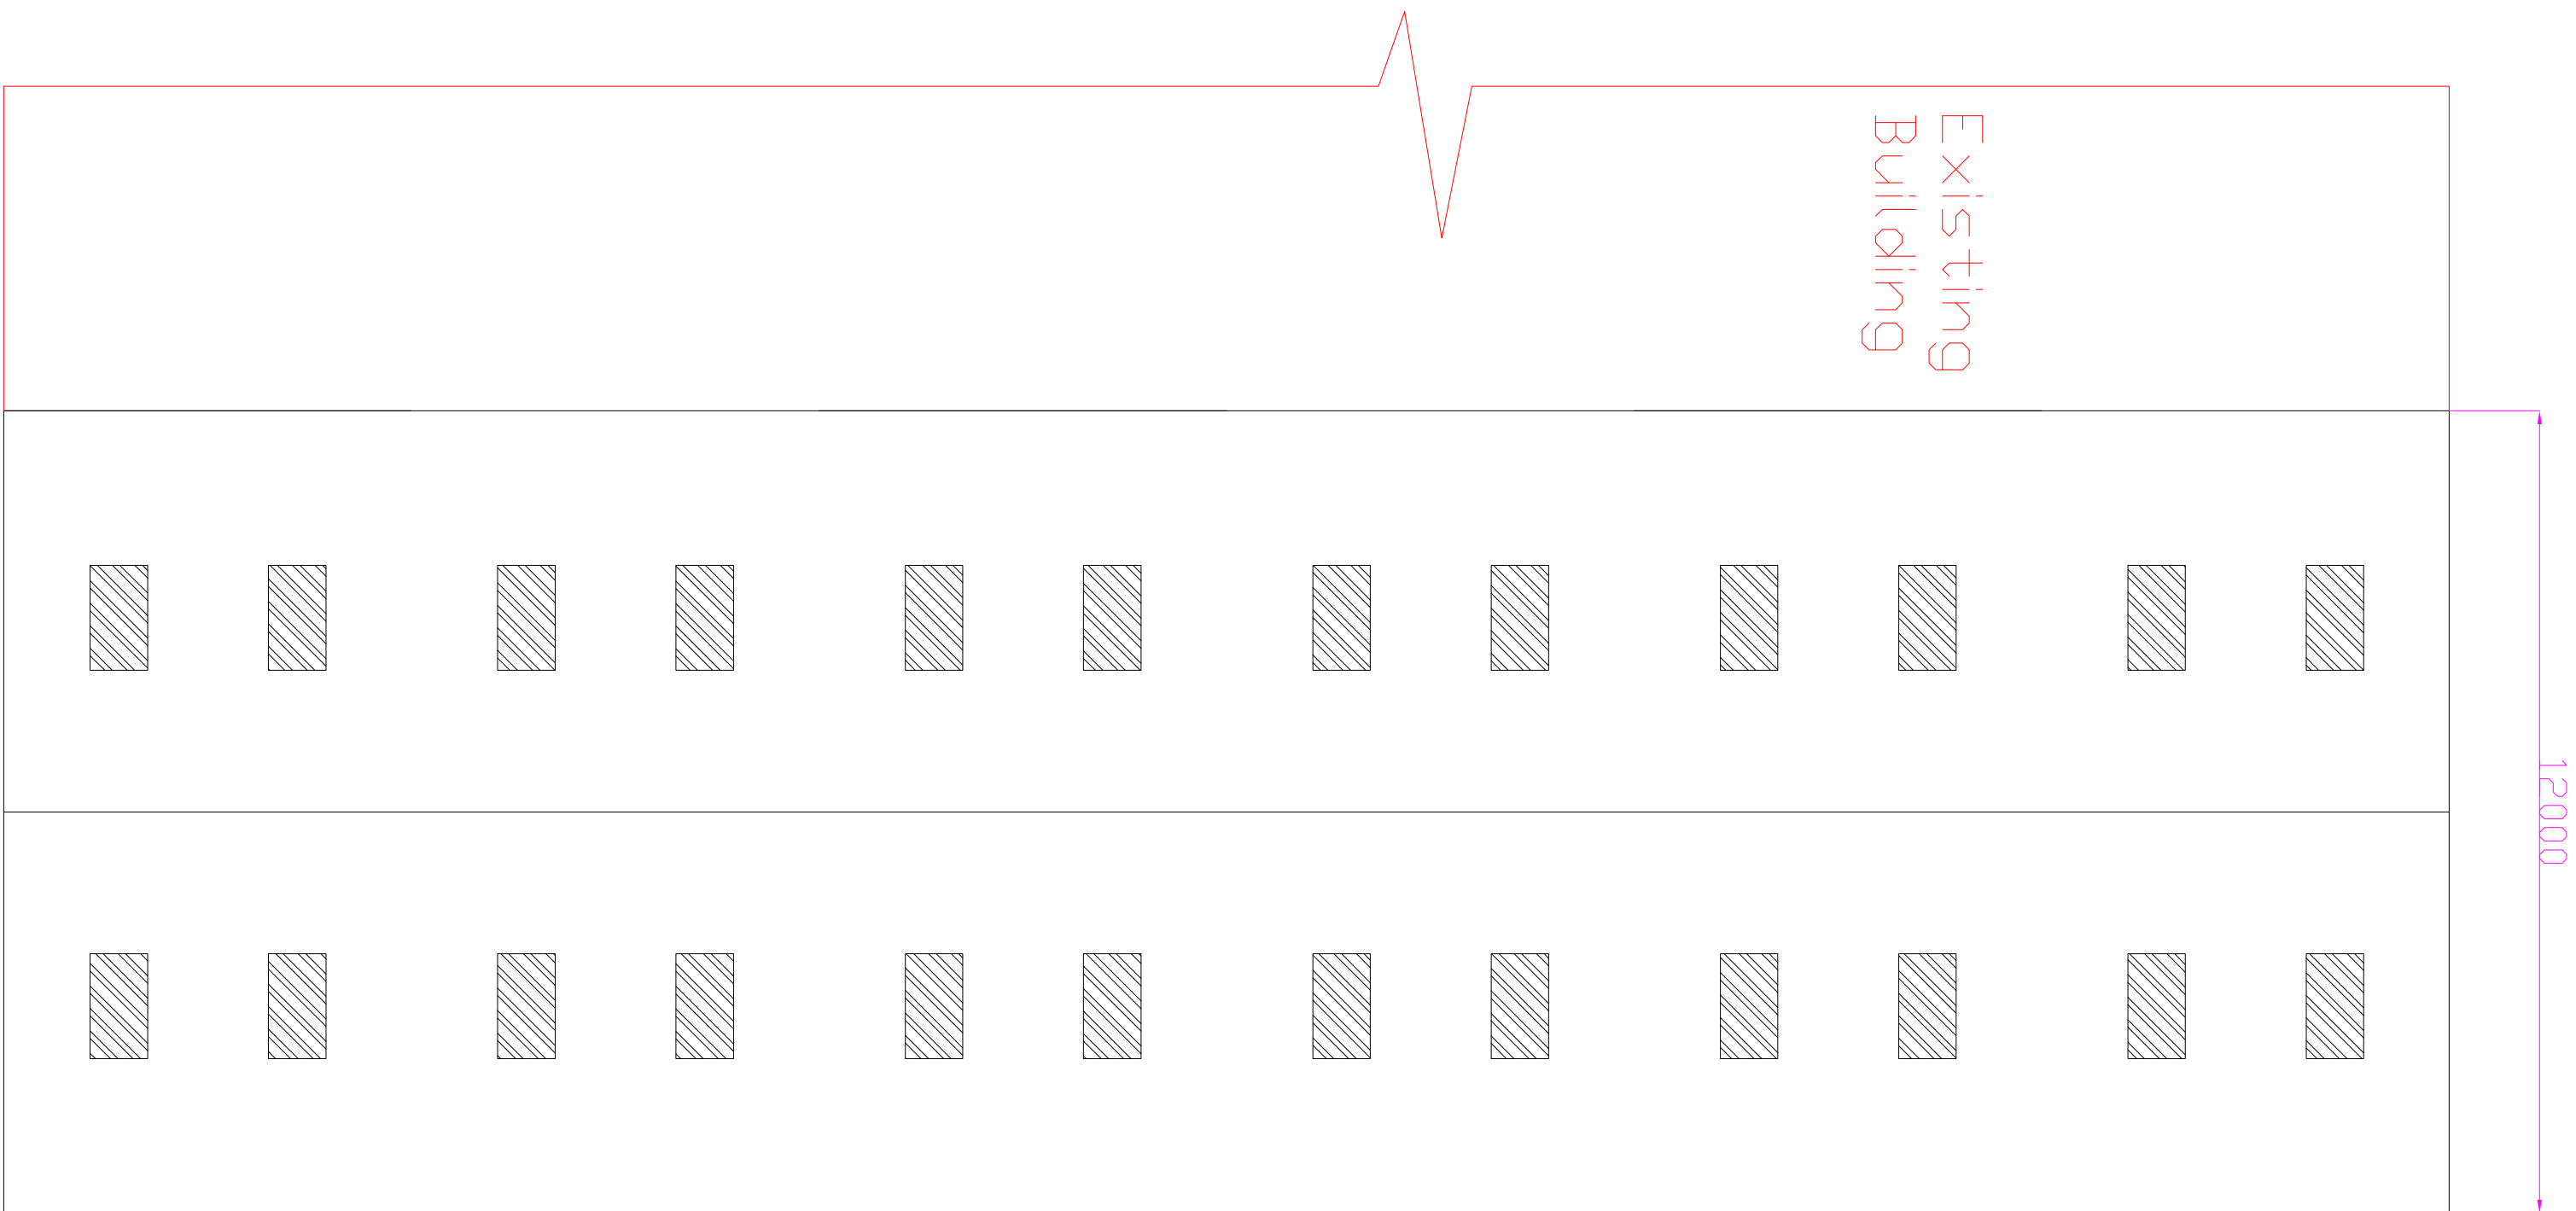

Floor Plan

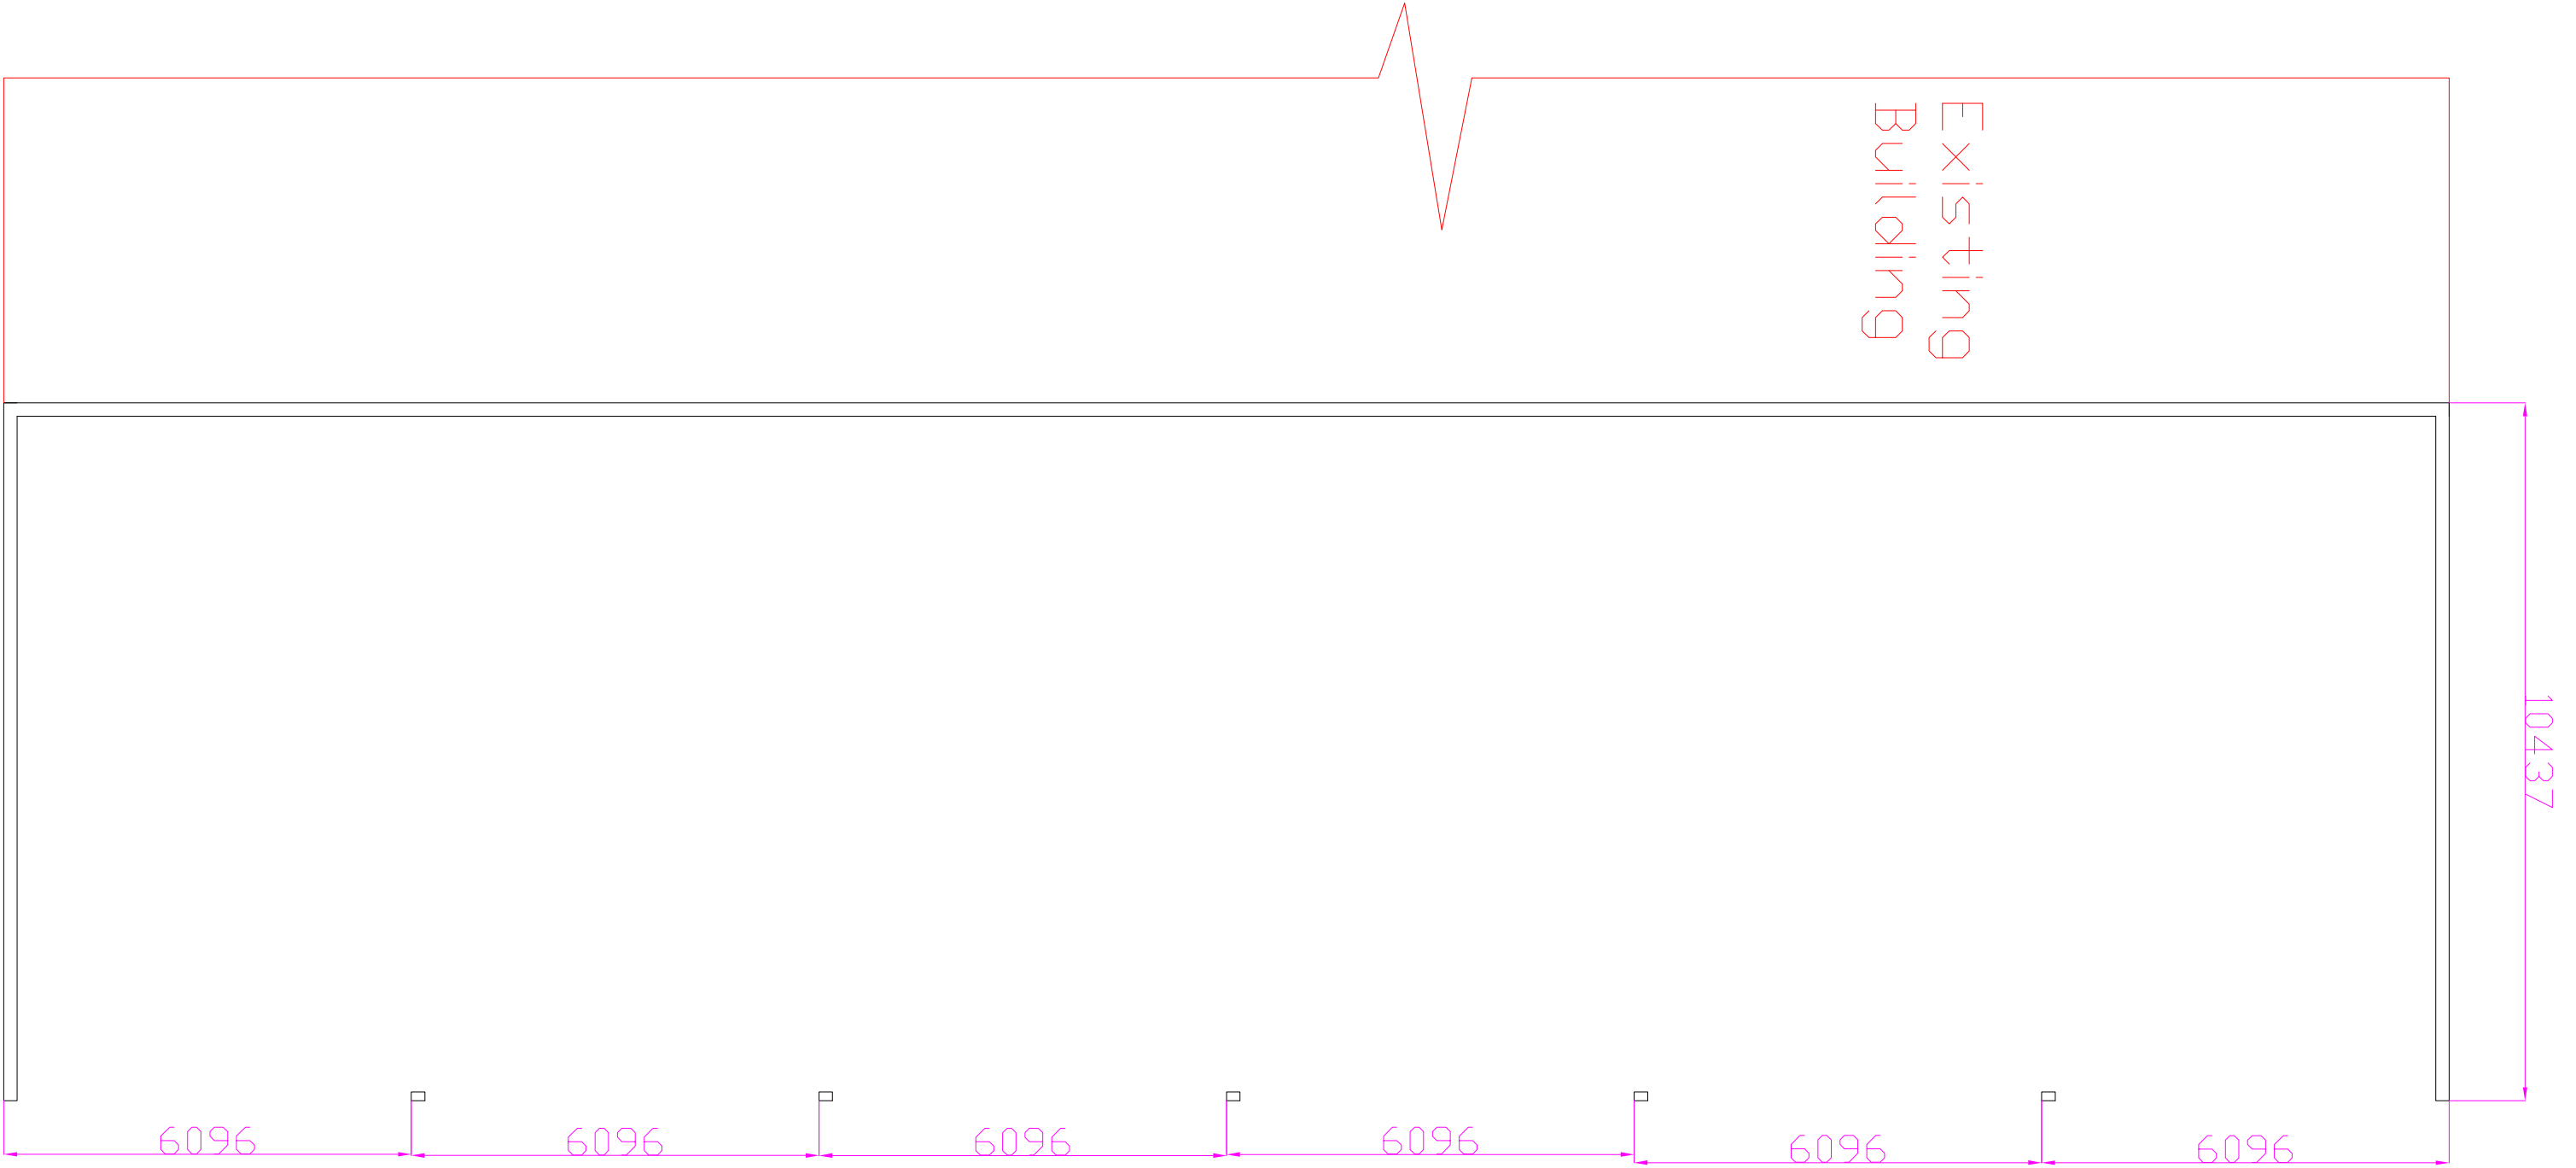

Mr R Phillips, Benty Grange Farm, Winkhill

Ian Harvey Fabrications Ltd

All measurements in mm

Scale: A1 1:100

Drawing No.

Date: 08.09.22

REH