



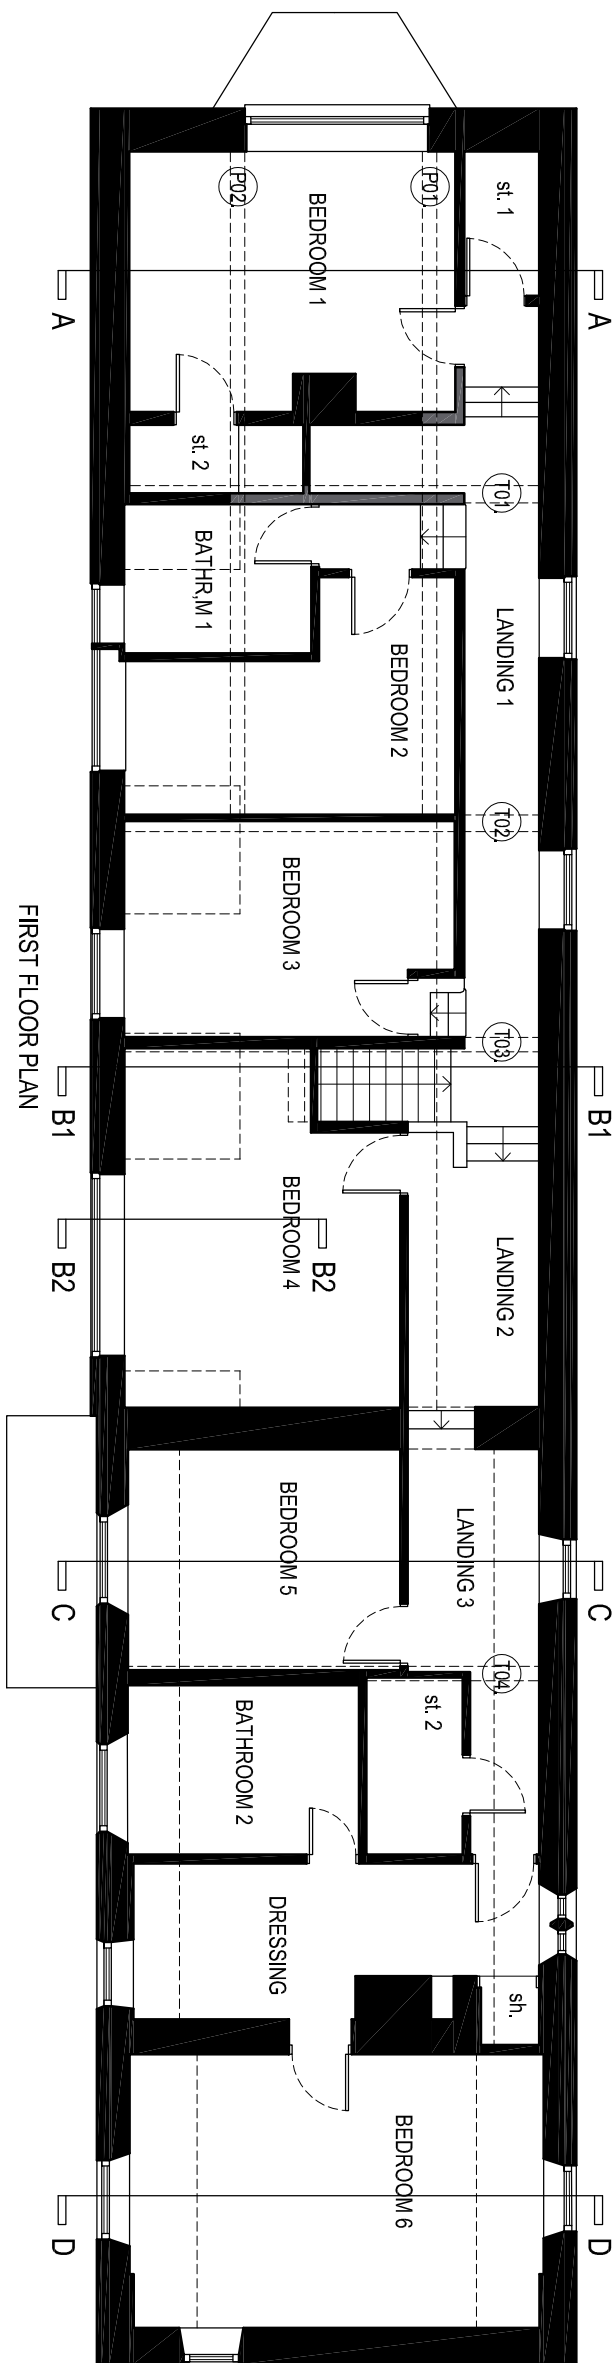


FIRST FLOOR PLAN

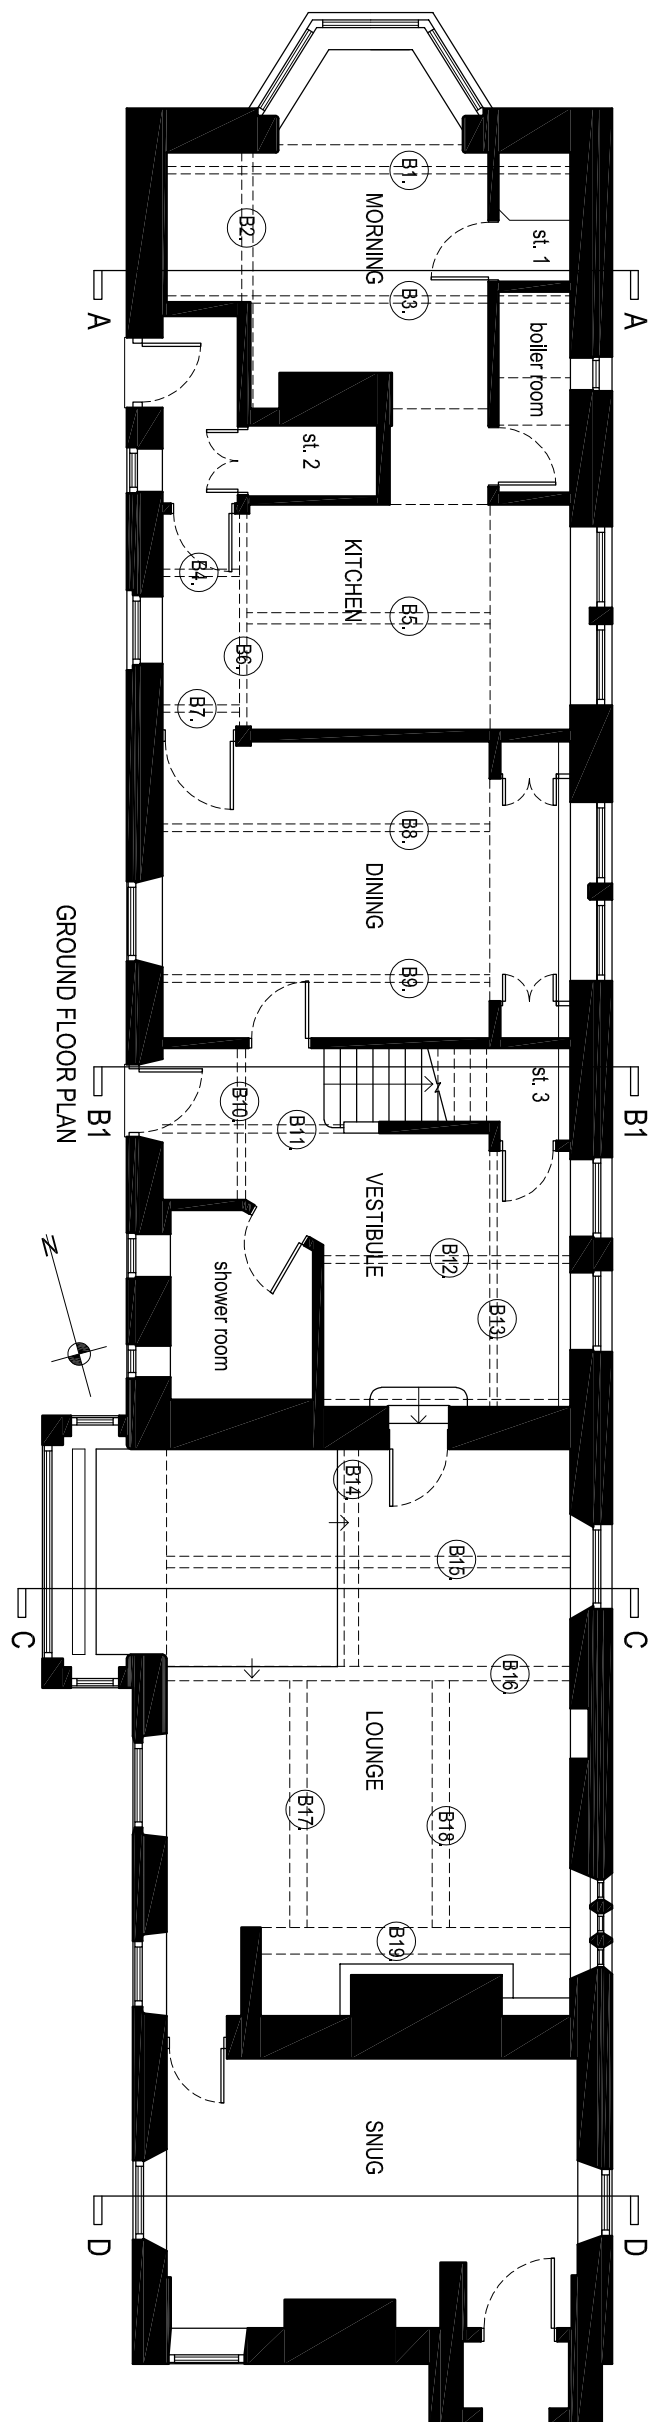


GROUND FLOOR PLAN




WEST ELEVATION

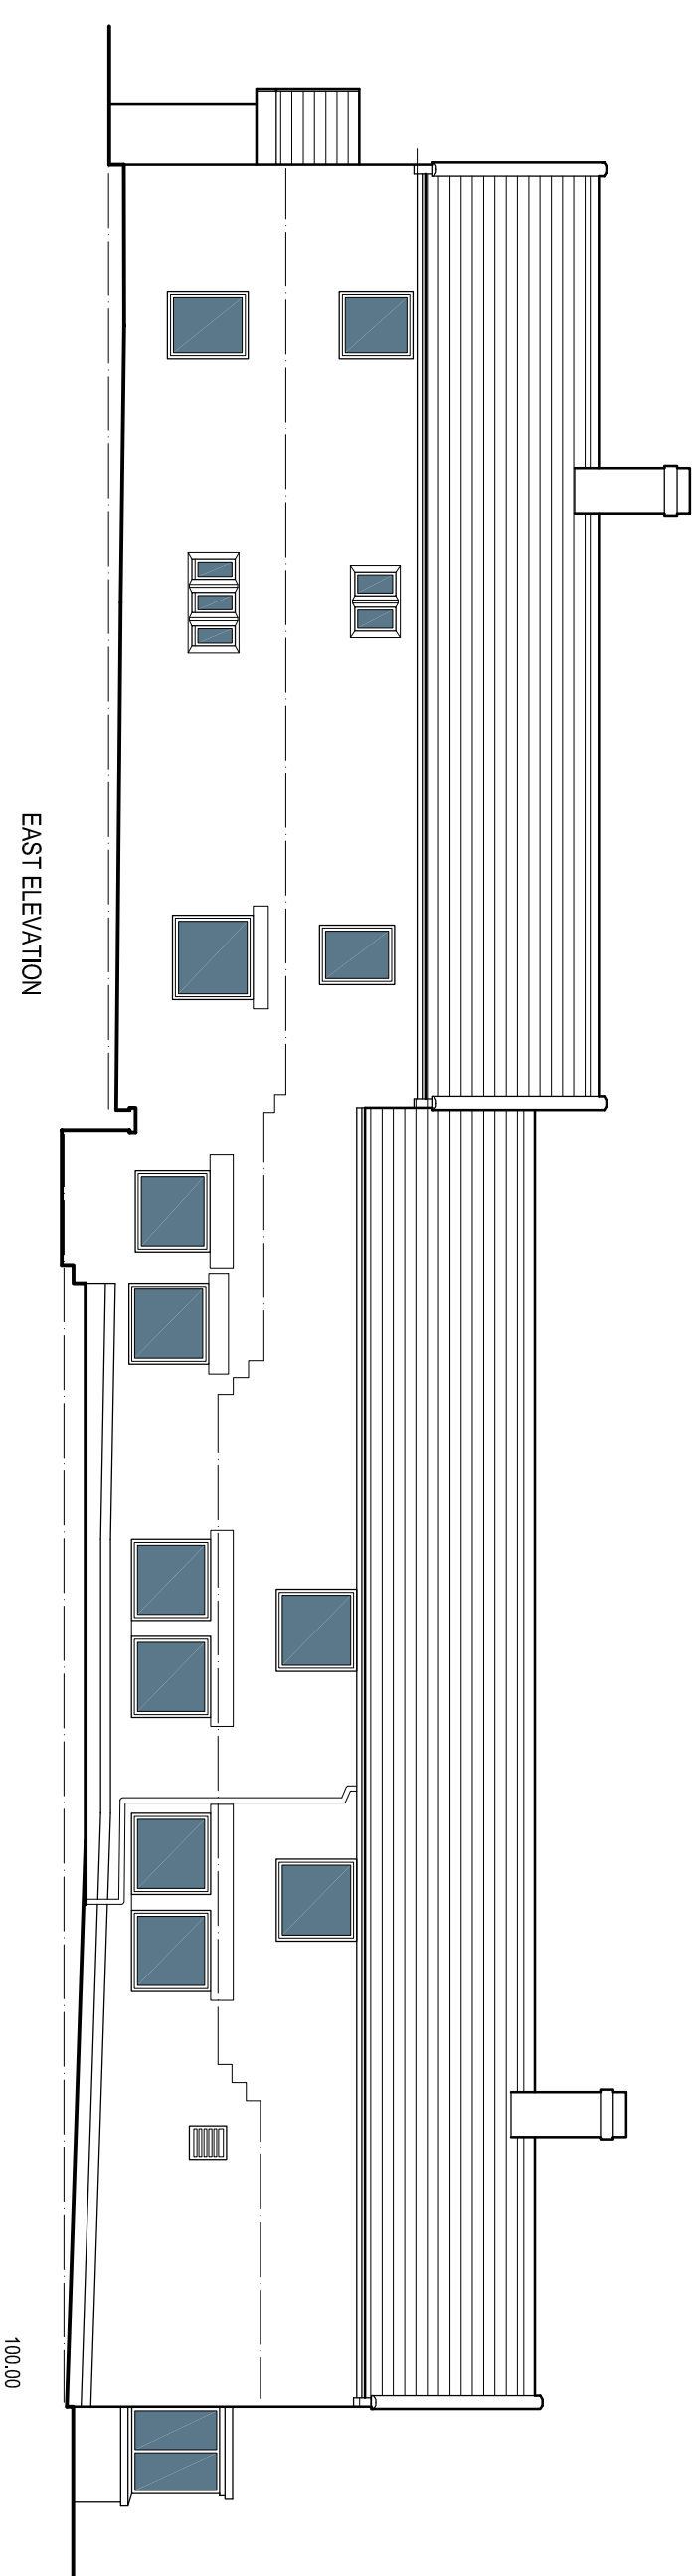


EAST ELEVATION

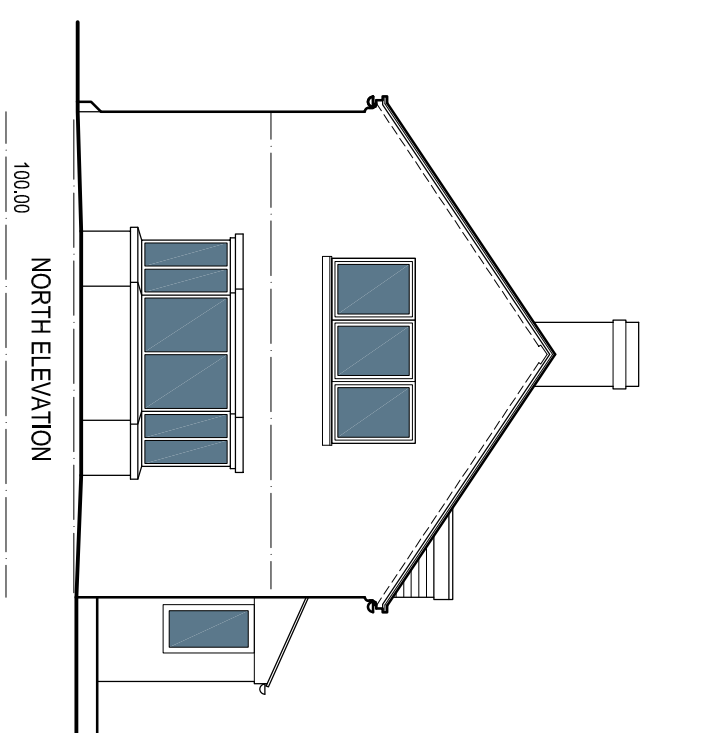


NORTH ELEVATION

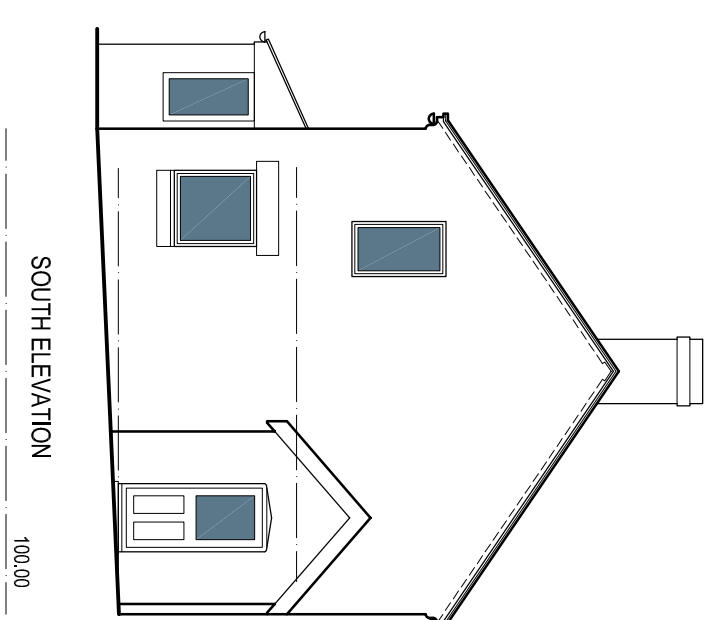


SOUTH ELEVATION

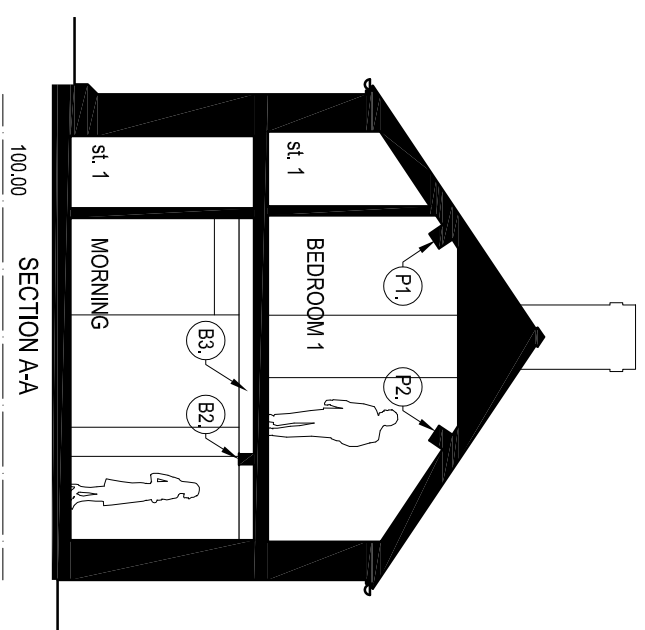


SECTION A-A

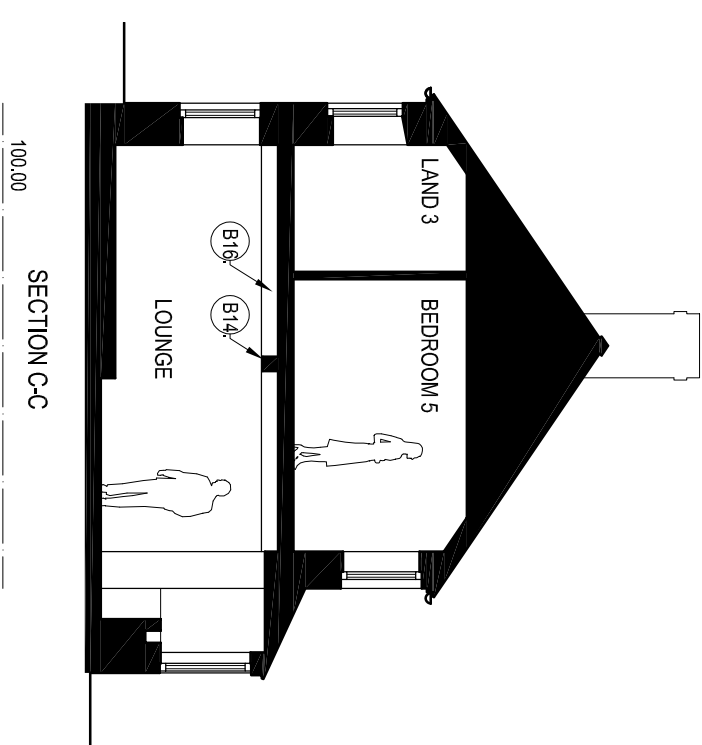


SECTION C-C

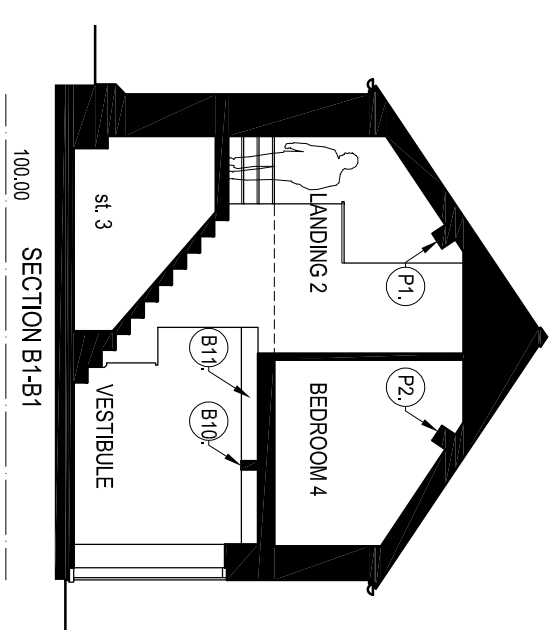

SECTION B1-B1

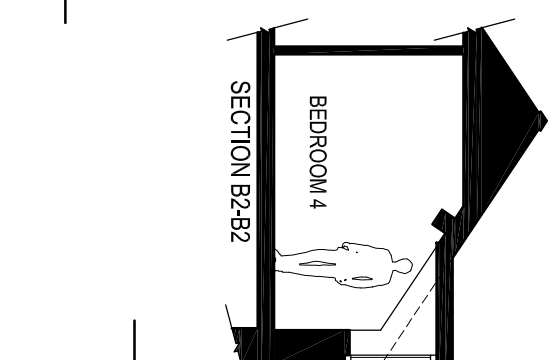

SECTION B2-B2

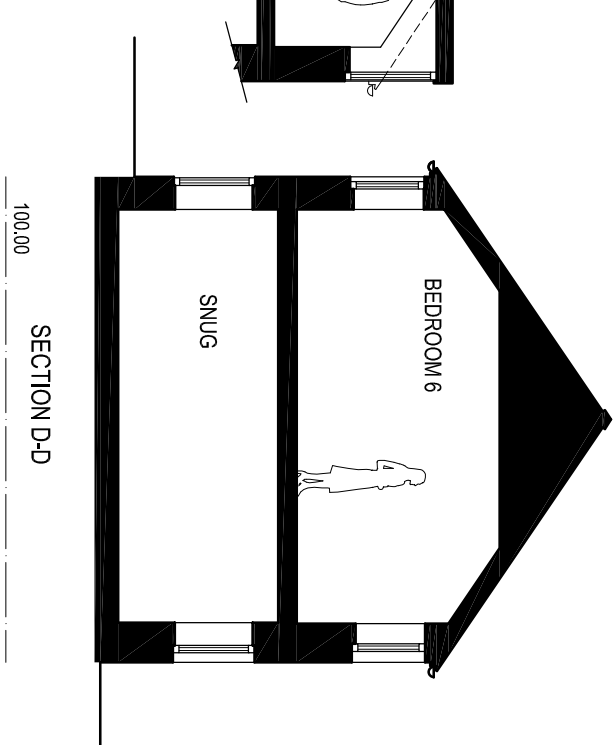


SECTION D-D

MATERIALS KEY

External walls: painted (white) stone
Roofing: Staffordshire blue clay tile
Windows: DG units in timber flush casements and frames
White plastic rainwater goods and waste pipes
Doors: as labelled

0 1 2 3 4 5m

Revisions

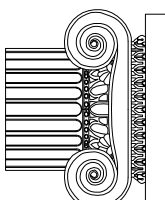Job	Cloud Park Farm, Dial Lane, Congleton			
	Division of Dwelling			
Title	Floor Plans, Sections and Elevations as Existing			
date	scale	drawn by	dwg. no.	rev.
30.03.22	1/100 @ A2	RA	CPH-01	.
				
Ian Ankers architects				
Building and Design Consultants				
Ryecroft Farm, Rushton Spencer, Macclesfield, SK11 0RP				
t 01260 546944				
e ross@ianankers.co.uk				
w www.ianankers.co.uk				