



SOUTH ELEVATION
(AS EXISTING)

END ELEVATION - EAST
(AS EXISTING)

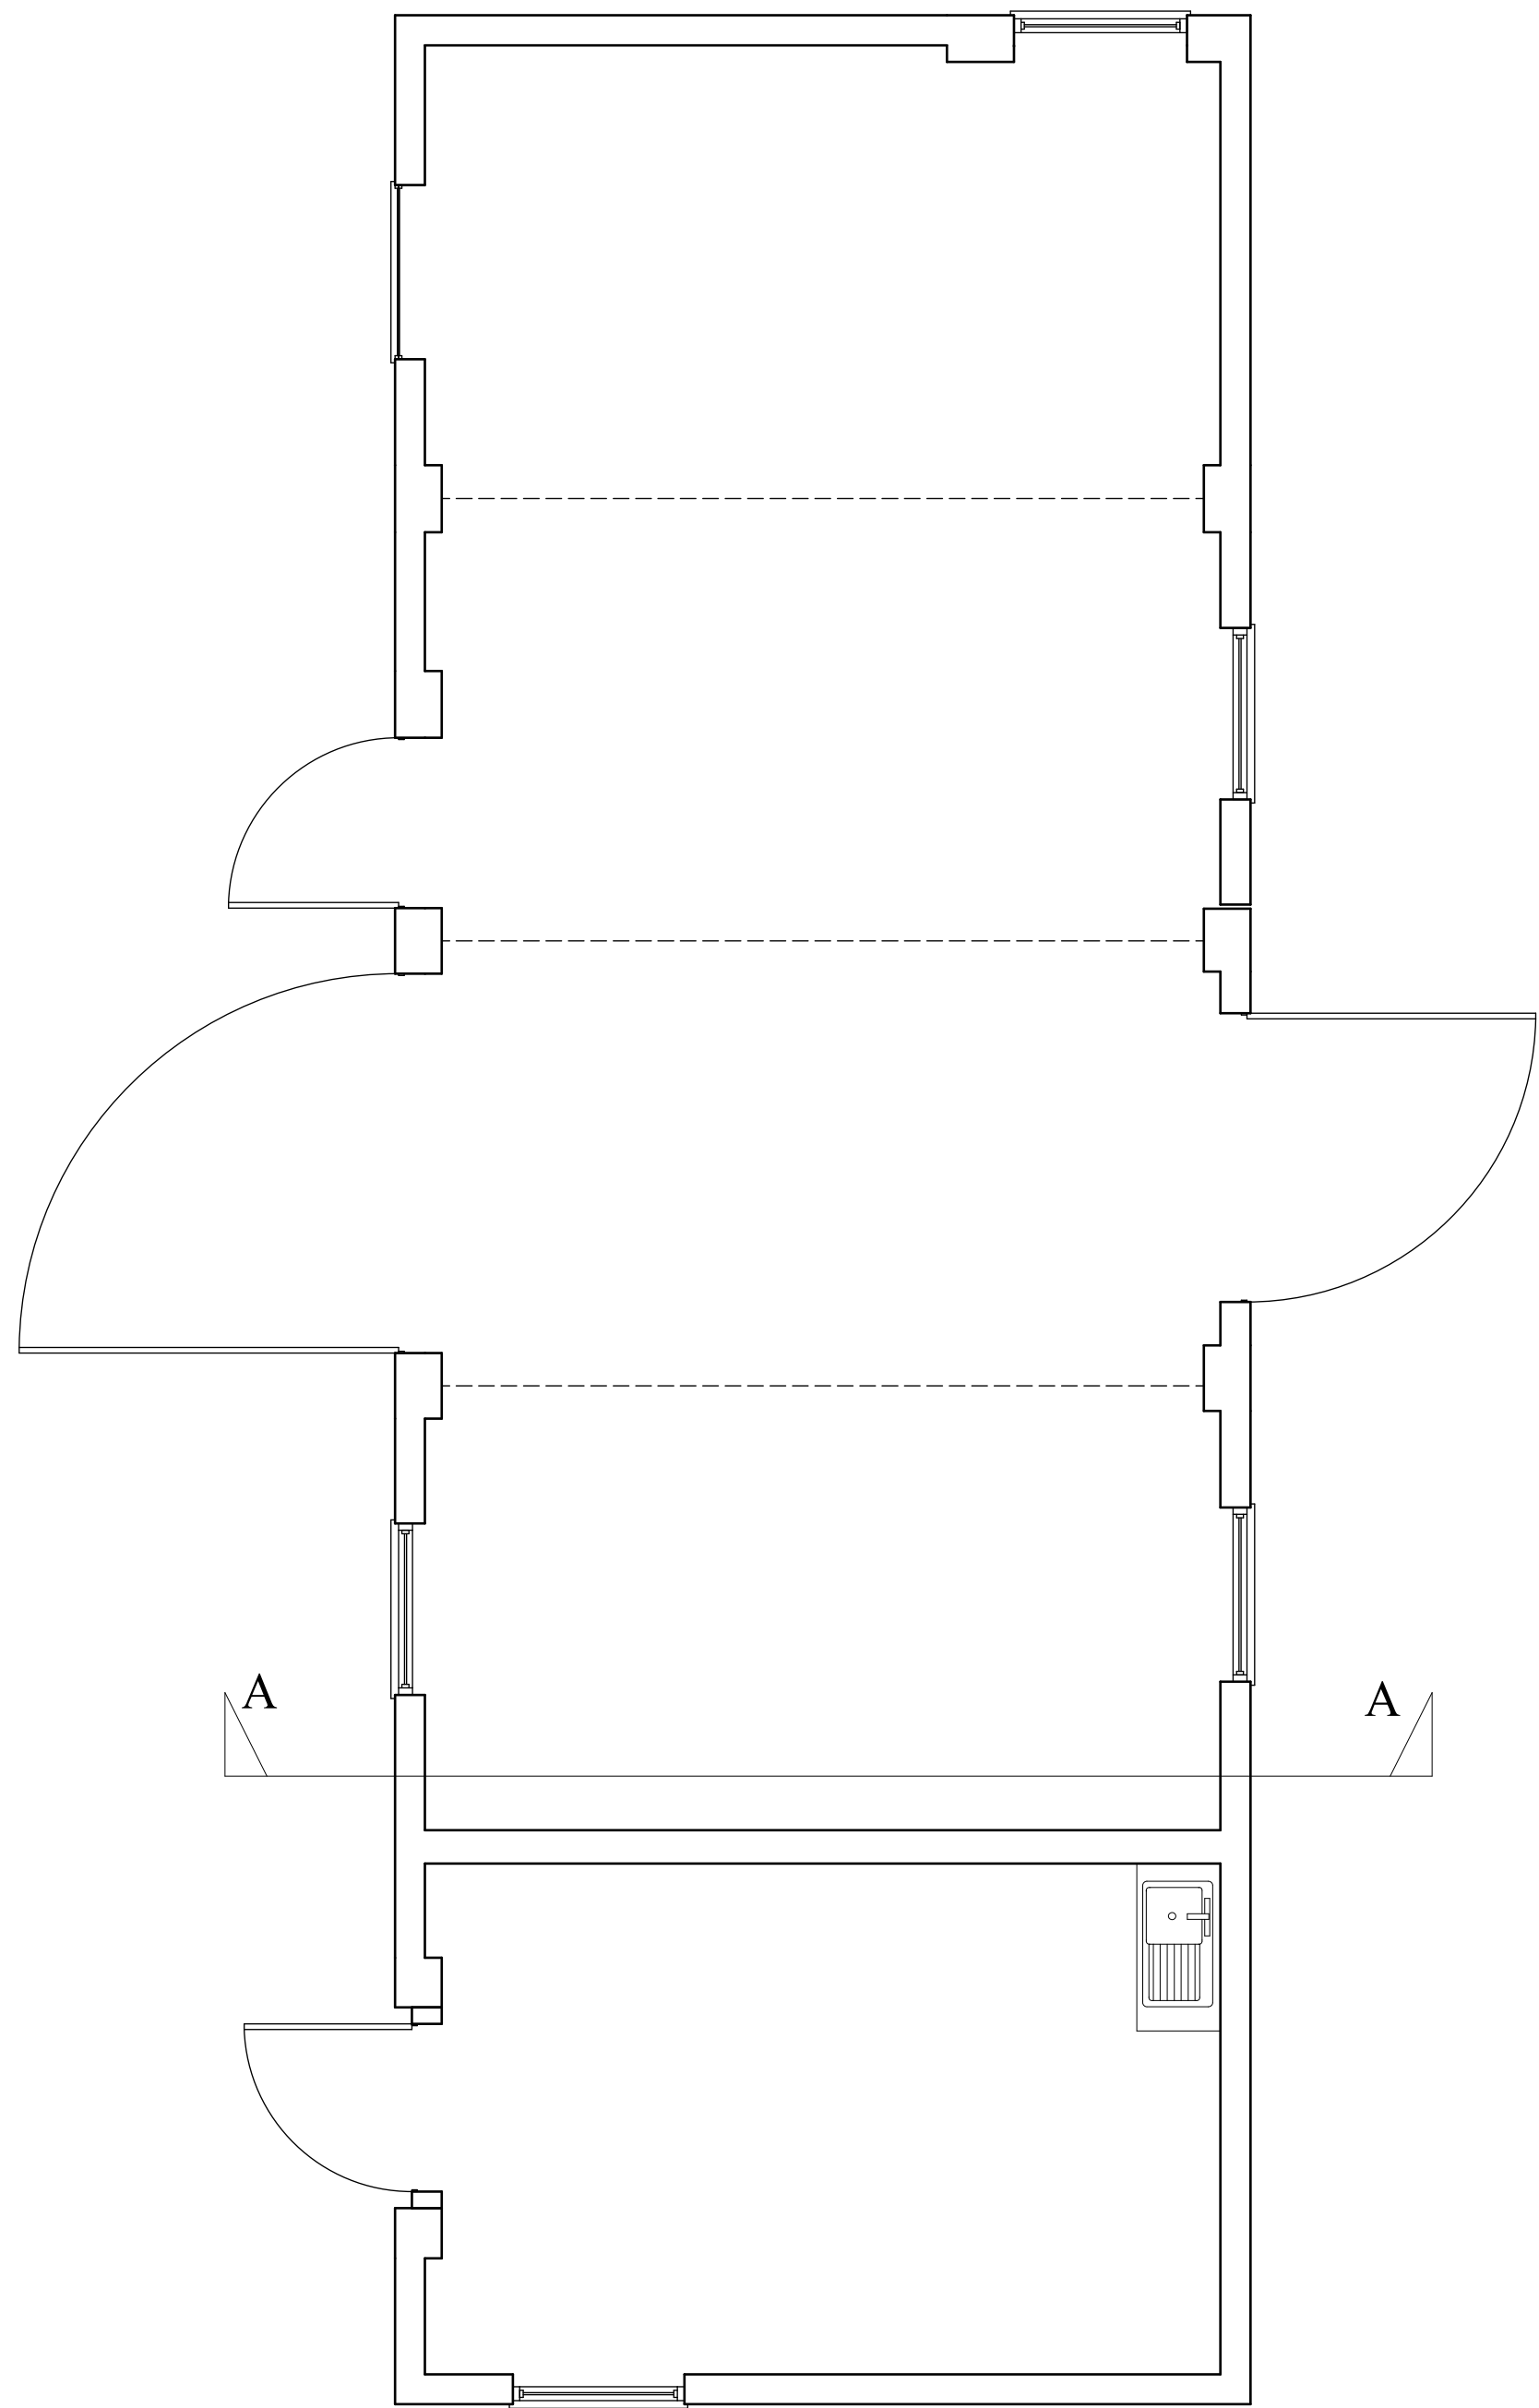


PLAN (AS EXISTING)

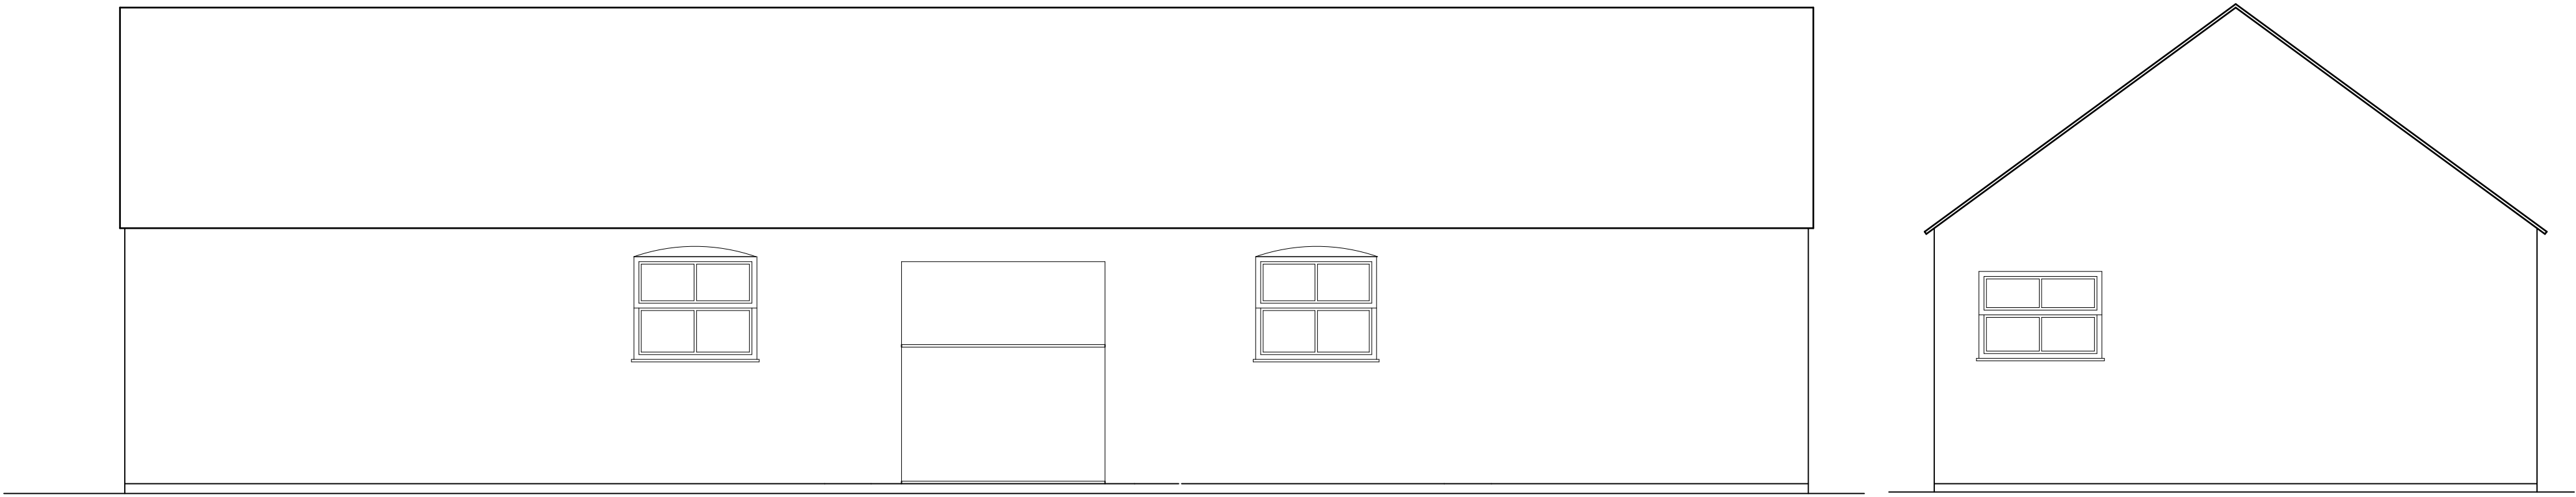


NORTH ELEVATION
(AS EXISTING)

END ELEVATION - WEST
(AS EXISTING)

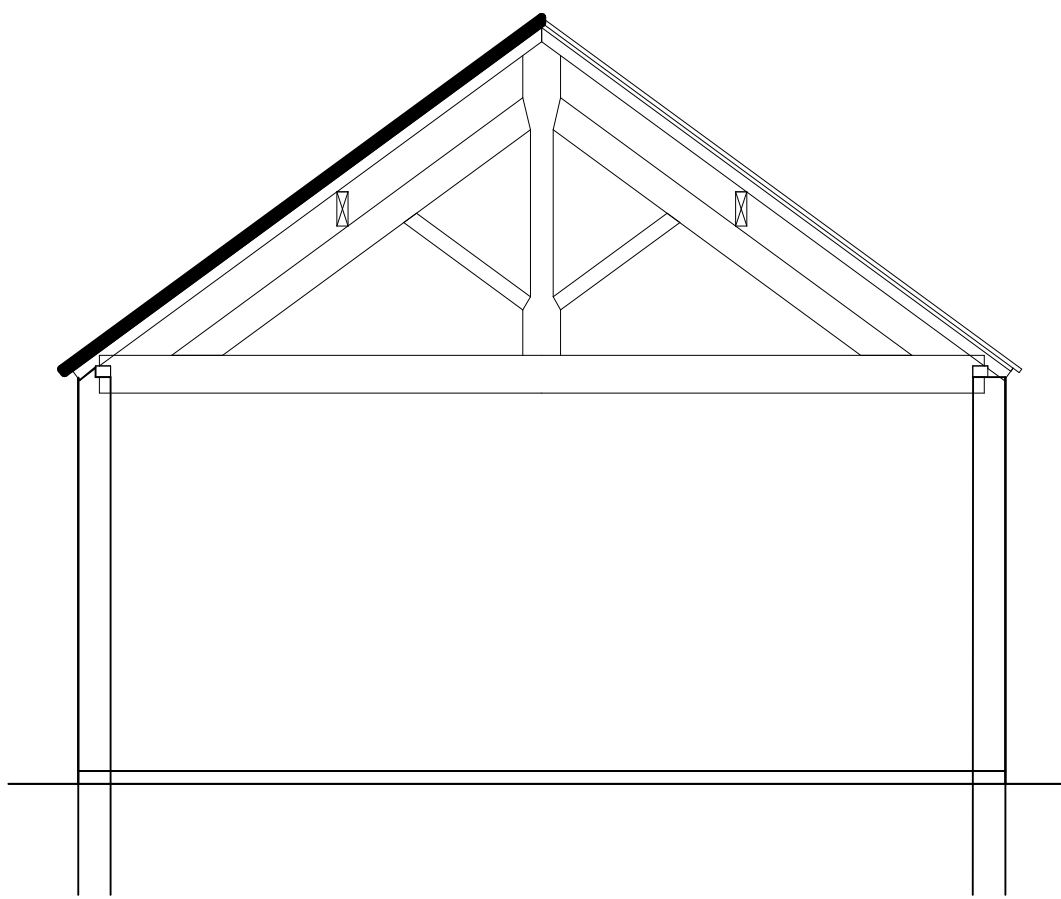

SECTION A - A

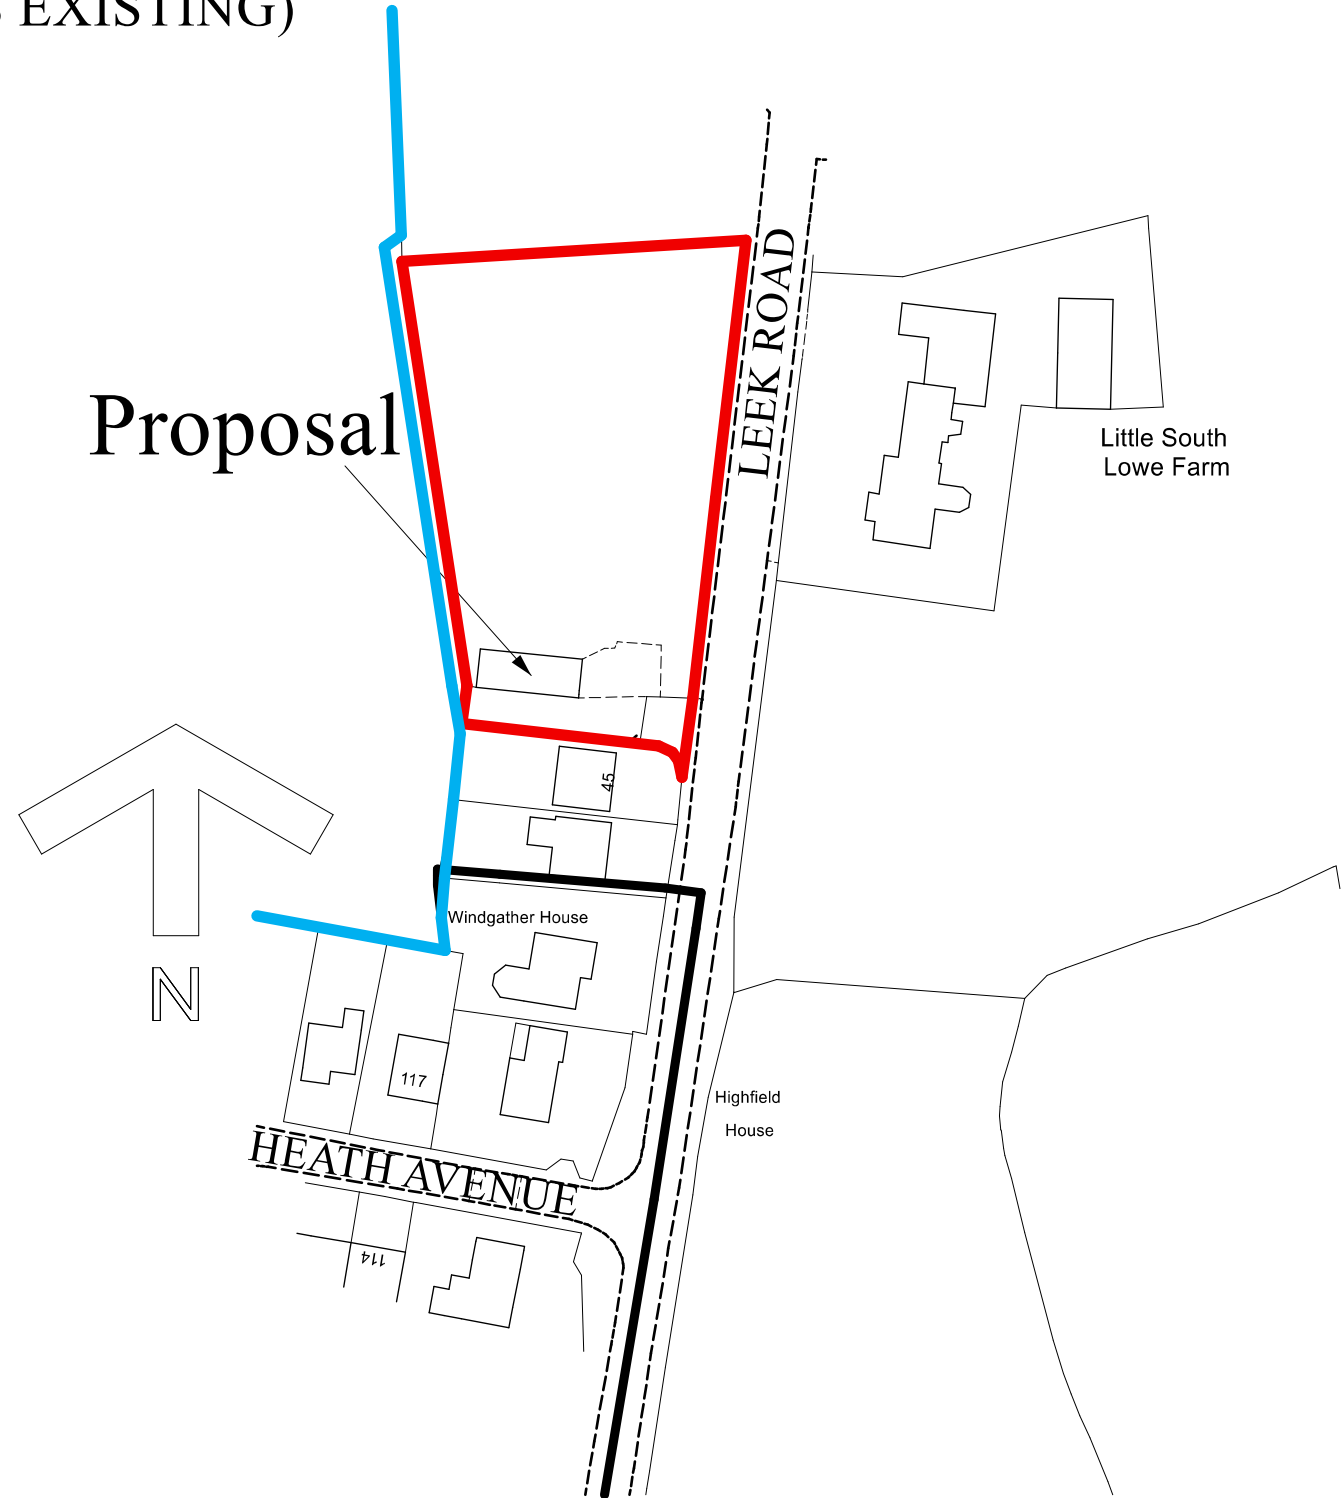

Ordnance Survey (c) Crown Copyright 2022. All rights reserved. Licence number 100022432

LOCATION PLAN

MR. D. BAGNALL

DATE AUGUST 2022

PROPOSED CONVERSION OF BARN TO DWELLING

AT
BIG SOUTHWOWE FARM,
LEEK ROAD,
WETLEY ROCKS,
STOKE-ON-TRENT,
ST9 0AR

SCALES (at A1):
PLAN 1:50
SECTION 1:50
ELEVATIONS 1:50
LOCATION PLAN 1:1250

DRAWN BY:

MALCOLM SALES
QUANTITY SURVEYORS, DESIGNERS
& BUILDING COST CONSULTANTS
CHURCHILL SUITE,
LULWORTH HOUSE,
51, HIGH STREET,
CHEADLE, STOKE-ON-TRENT,
STAFFS. ST10 1AR
TEL: 01538 757233
MOB: 07889 225437
E-MAIL: Malcolm.sales@salesqs.co.uk

AS EXISTING

FOR PLANNING & BUILDING
REGULATIONS APPLICATIONS

DRAWING NR. 2206/09/01