



SOUTH ELEVATION
(AS PROPOSED)


END ELEVATION - EAST
(AS PROPOSED)

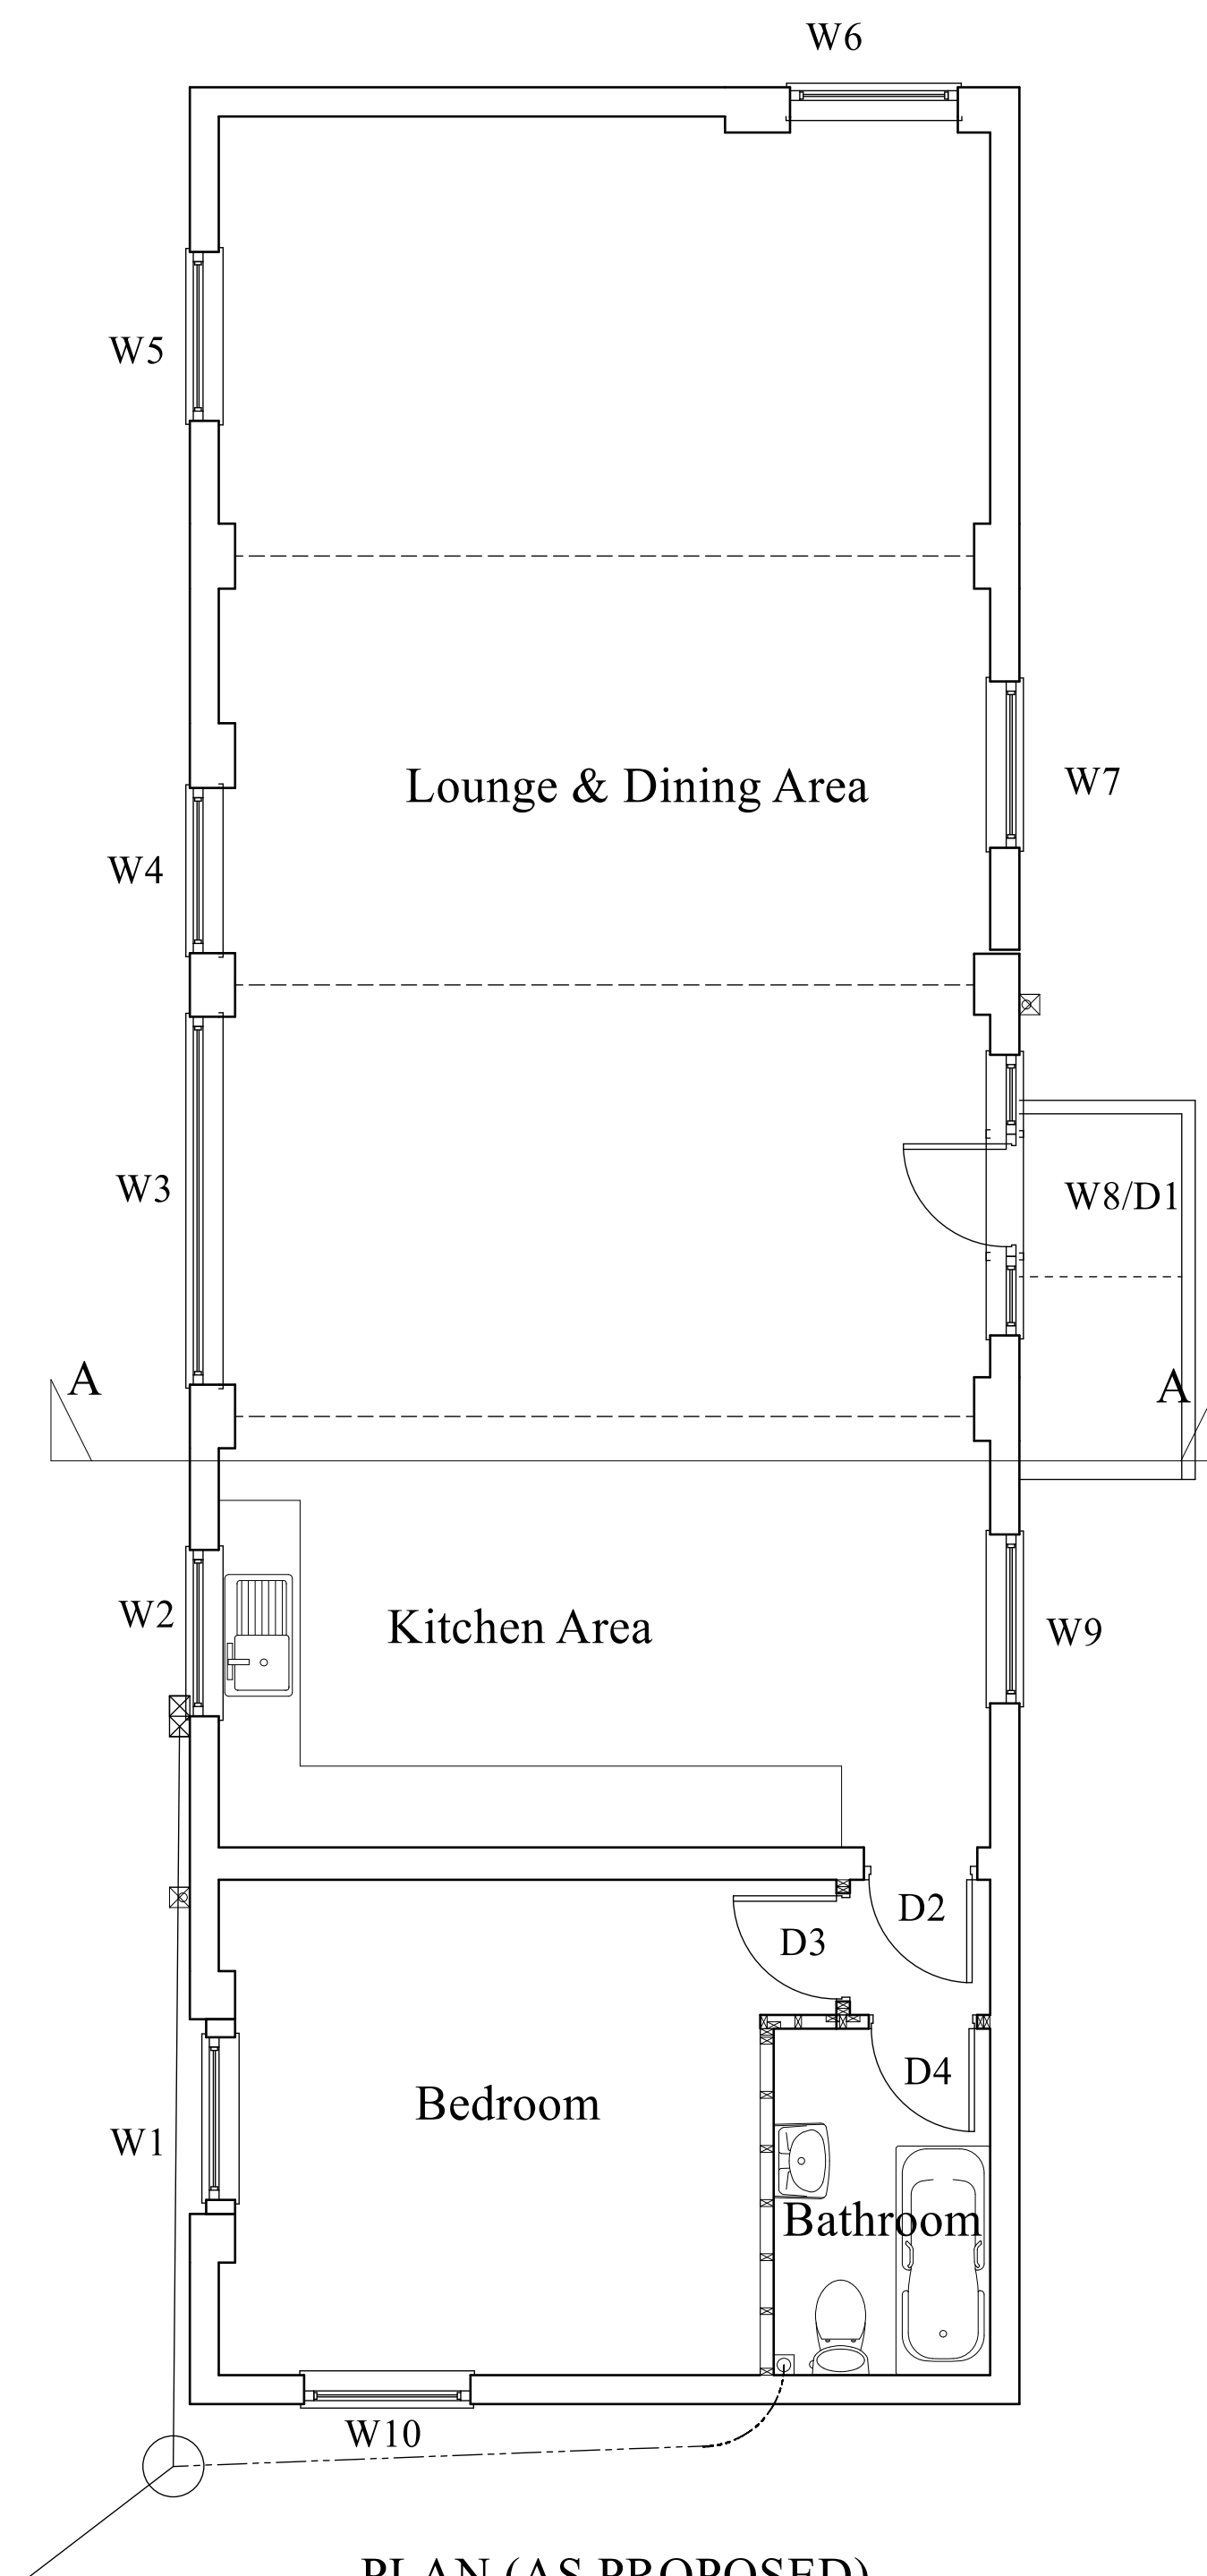


PLAN (AS PROPOSED)

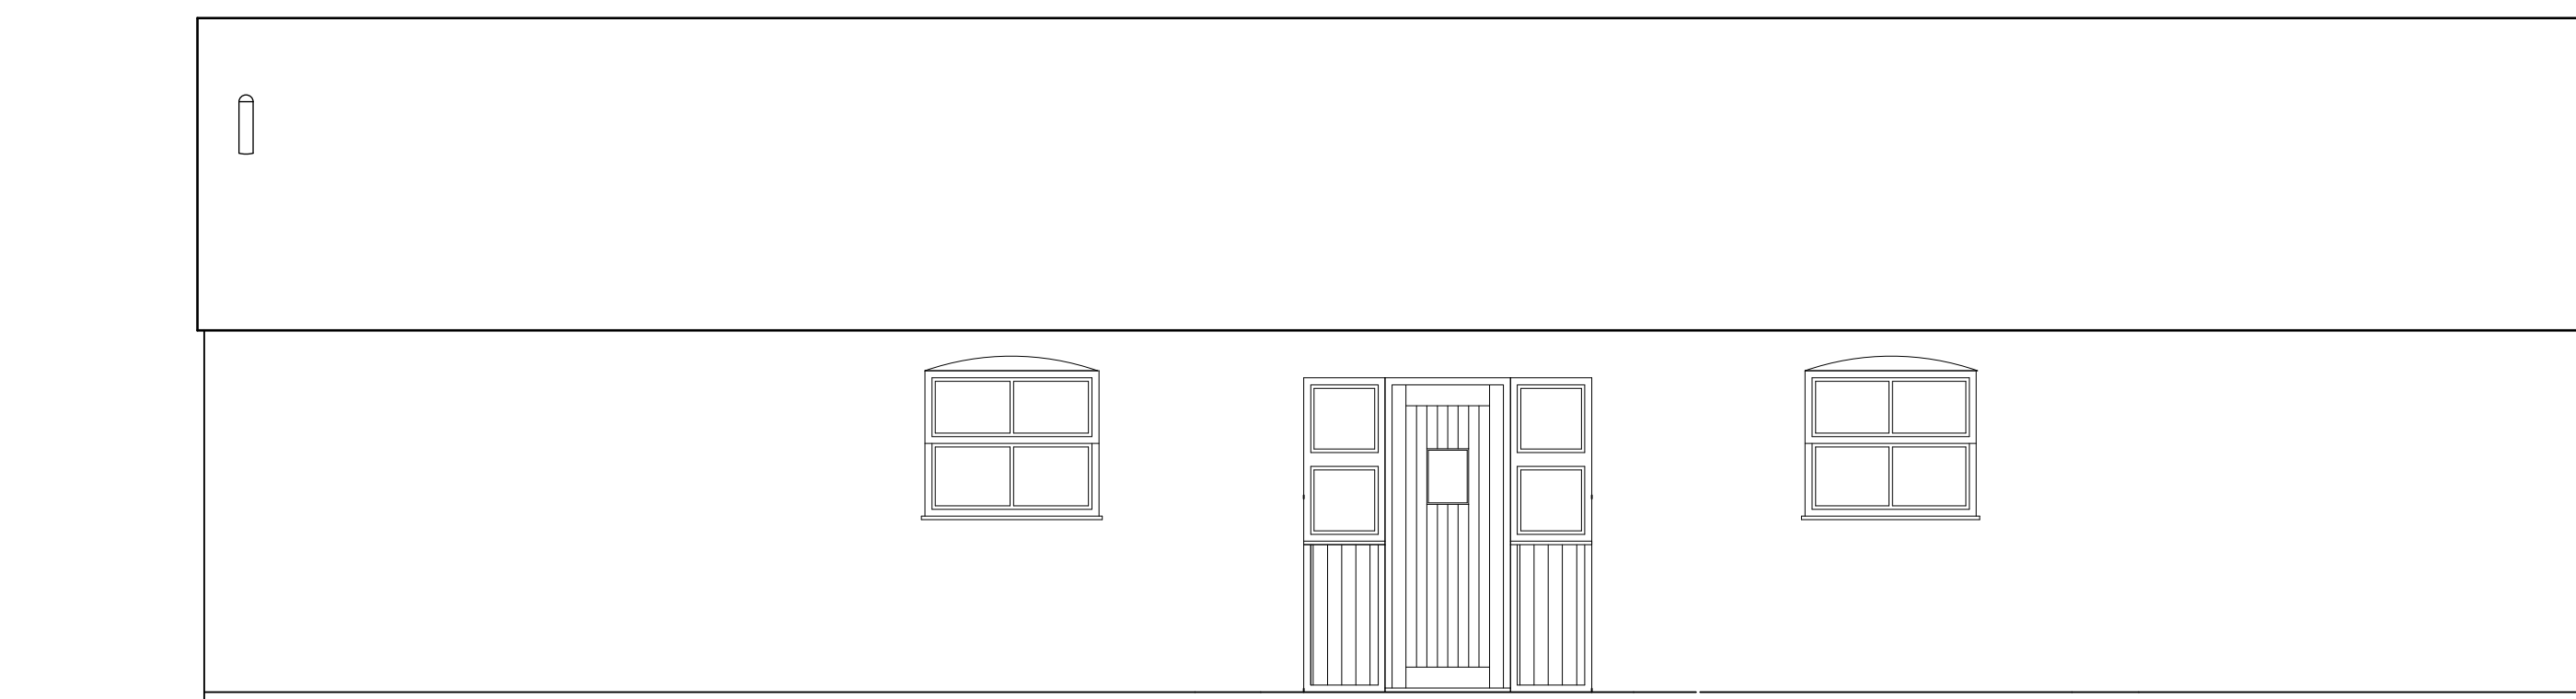

NORTH ELEVATION
(AS PROPOSED)

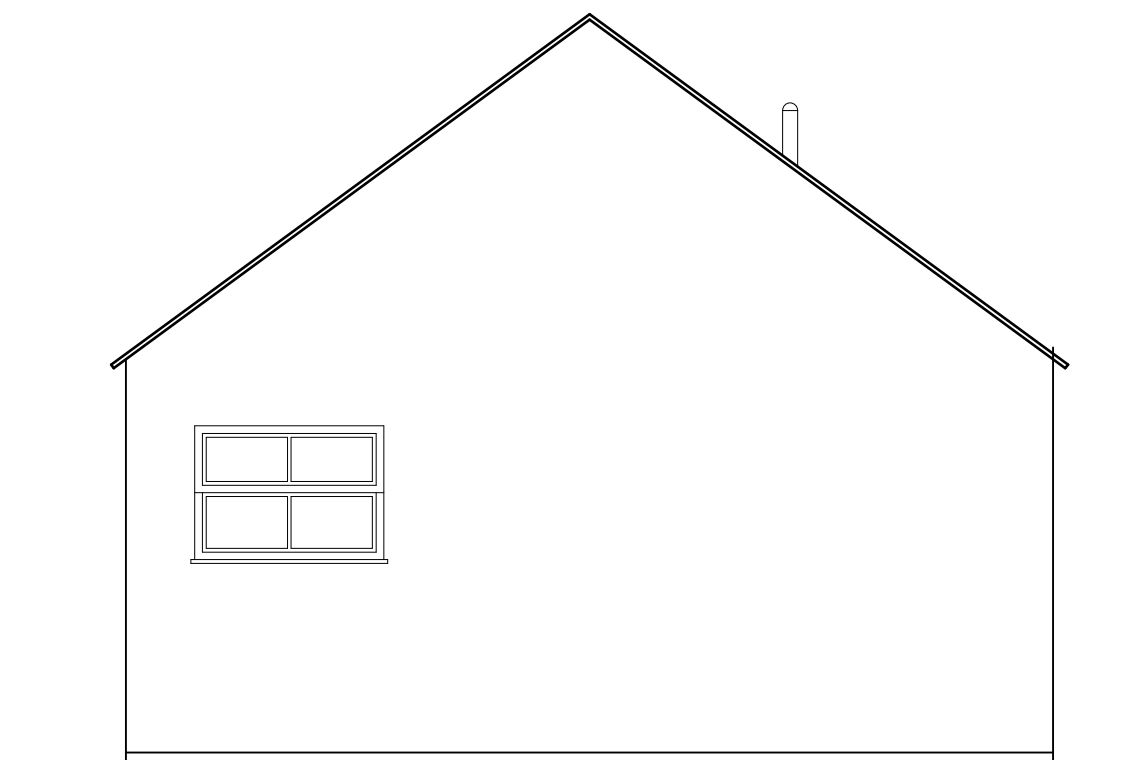


END ELEVATION - WEST
(AS PROPOSED)

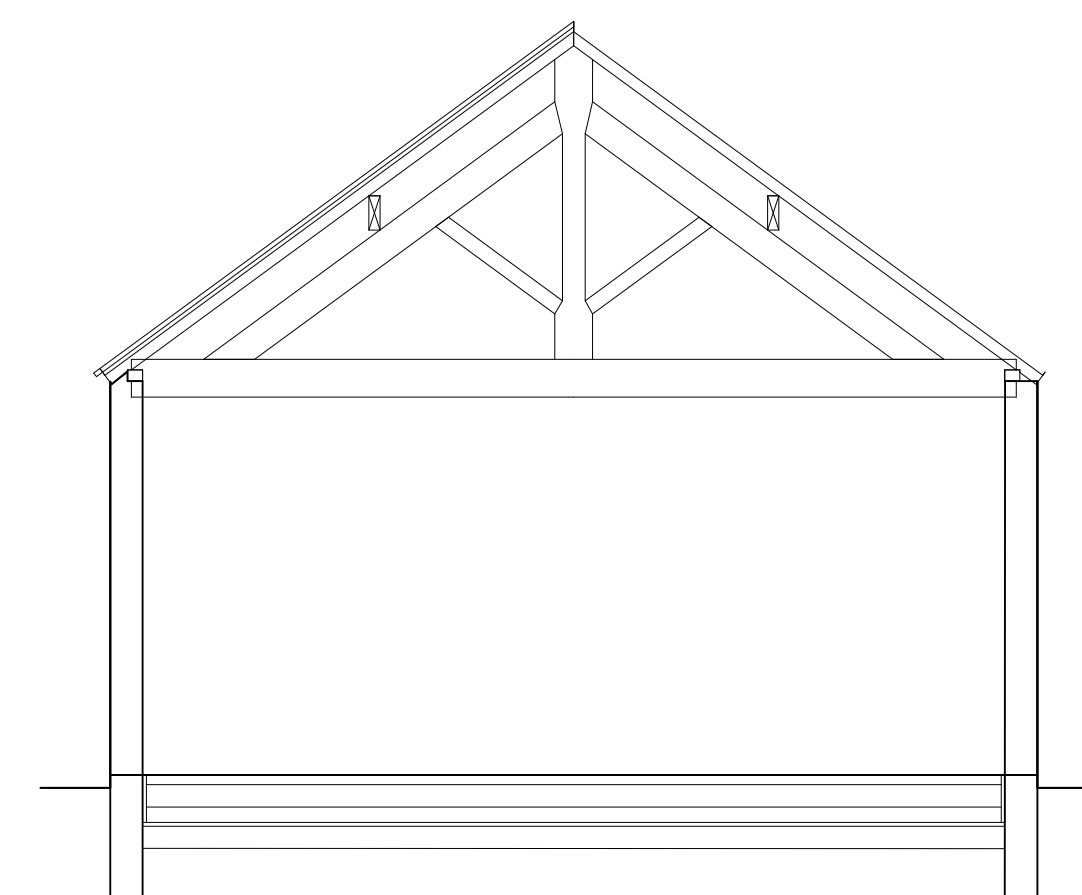


SECTION A - A

Post & rail
stockproof
fencing

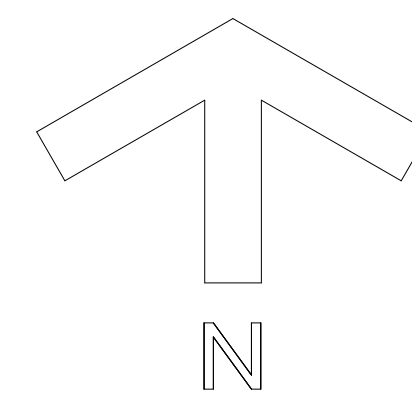

Boarded fence
& gate

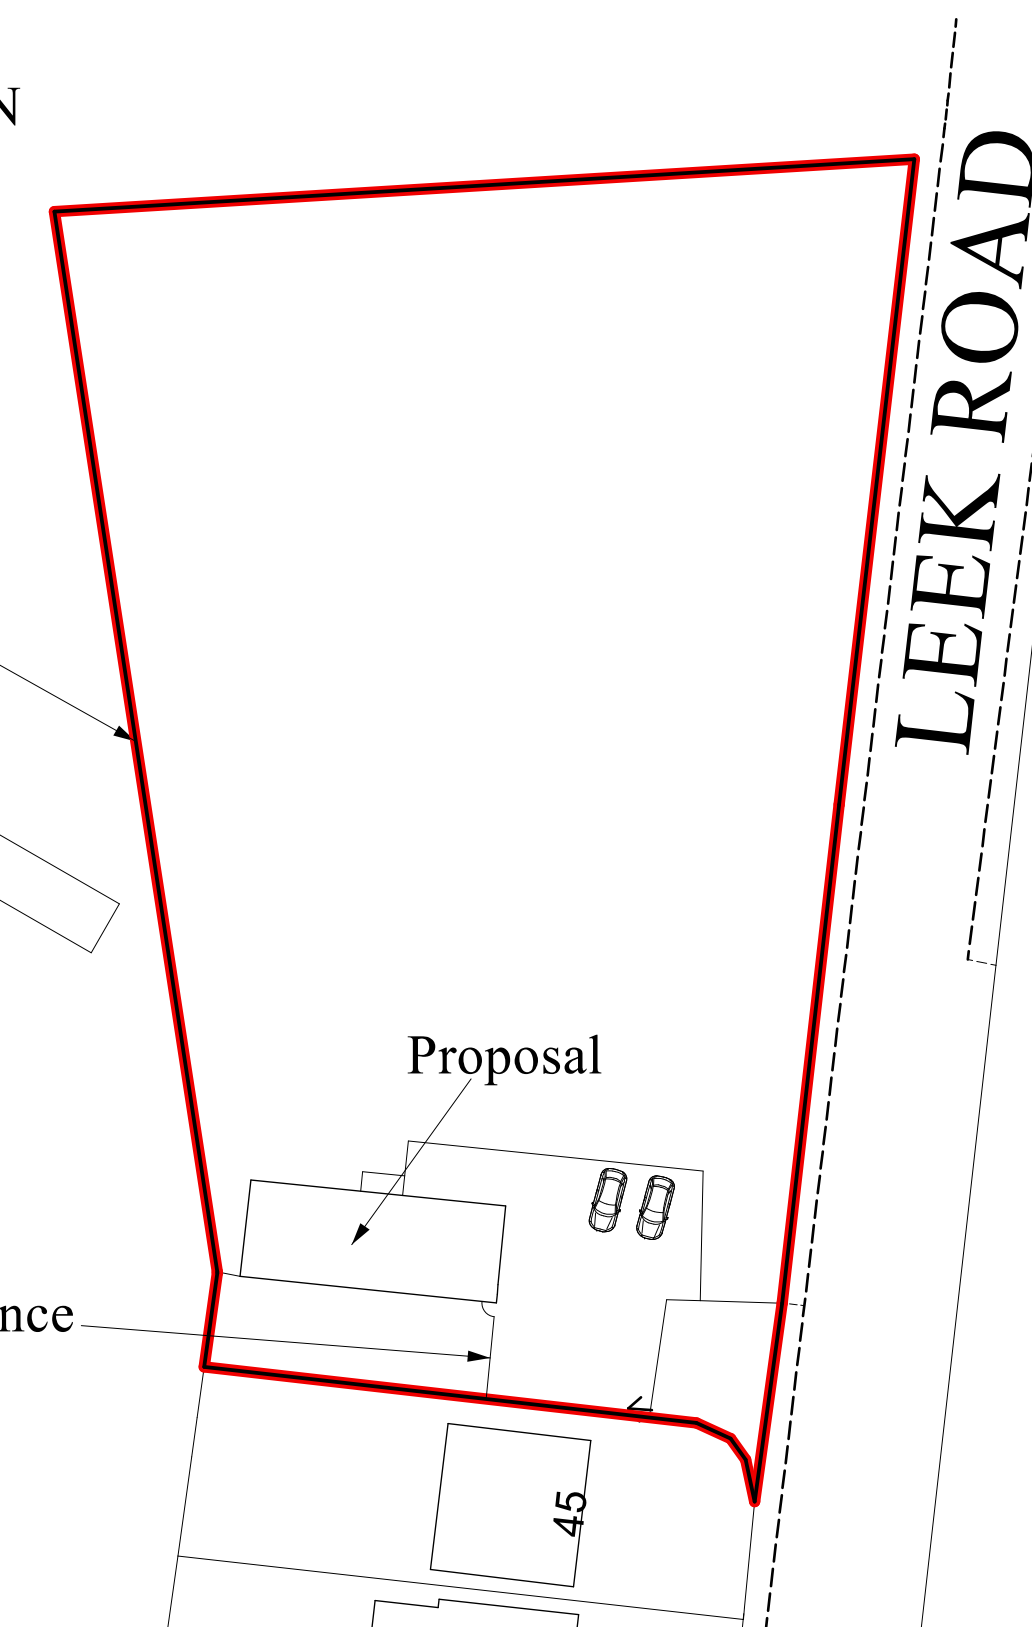

BLOCK PLAN

MR. D. BAGNALL

DATE: AUGUST 2022

PROPOSED CONVERSION OF BARN TO DWELLING

AT
BIG SOUTHWOLD FARM,
LEEK ROAD,
WETLEY ROCKS,
STOKE-ON-TRENT,
ST9 0AR

SCALES (at A1):
PLAN 1:50
SECTION 1:50
ELEVATIONS 1:50
BLOCK PLAN 1:500

DRAWN BY:

MALCOLM SALES
QUANTITY SURVEYORS, DESIGNERS
& BUILDING COST CONSULTANTS
CHURCHILL SUITE,
LULWORTH HOUSE,
51, HIGH STREET,
CHEADLE, STOKE-ON-TRENT,
STAFFS. ST10 1AR
TEL: 01538 757233
MOB: 07889 225437
E-MAIL: Malcolm.sales@salesqs.co.uk

AS PROPOSED

FOR PLANNING & BUILDING
REGULATIONS APPLICATIONS

DRAWING NR. 2206/09/02