


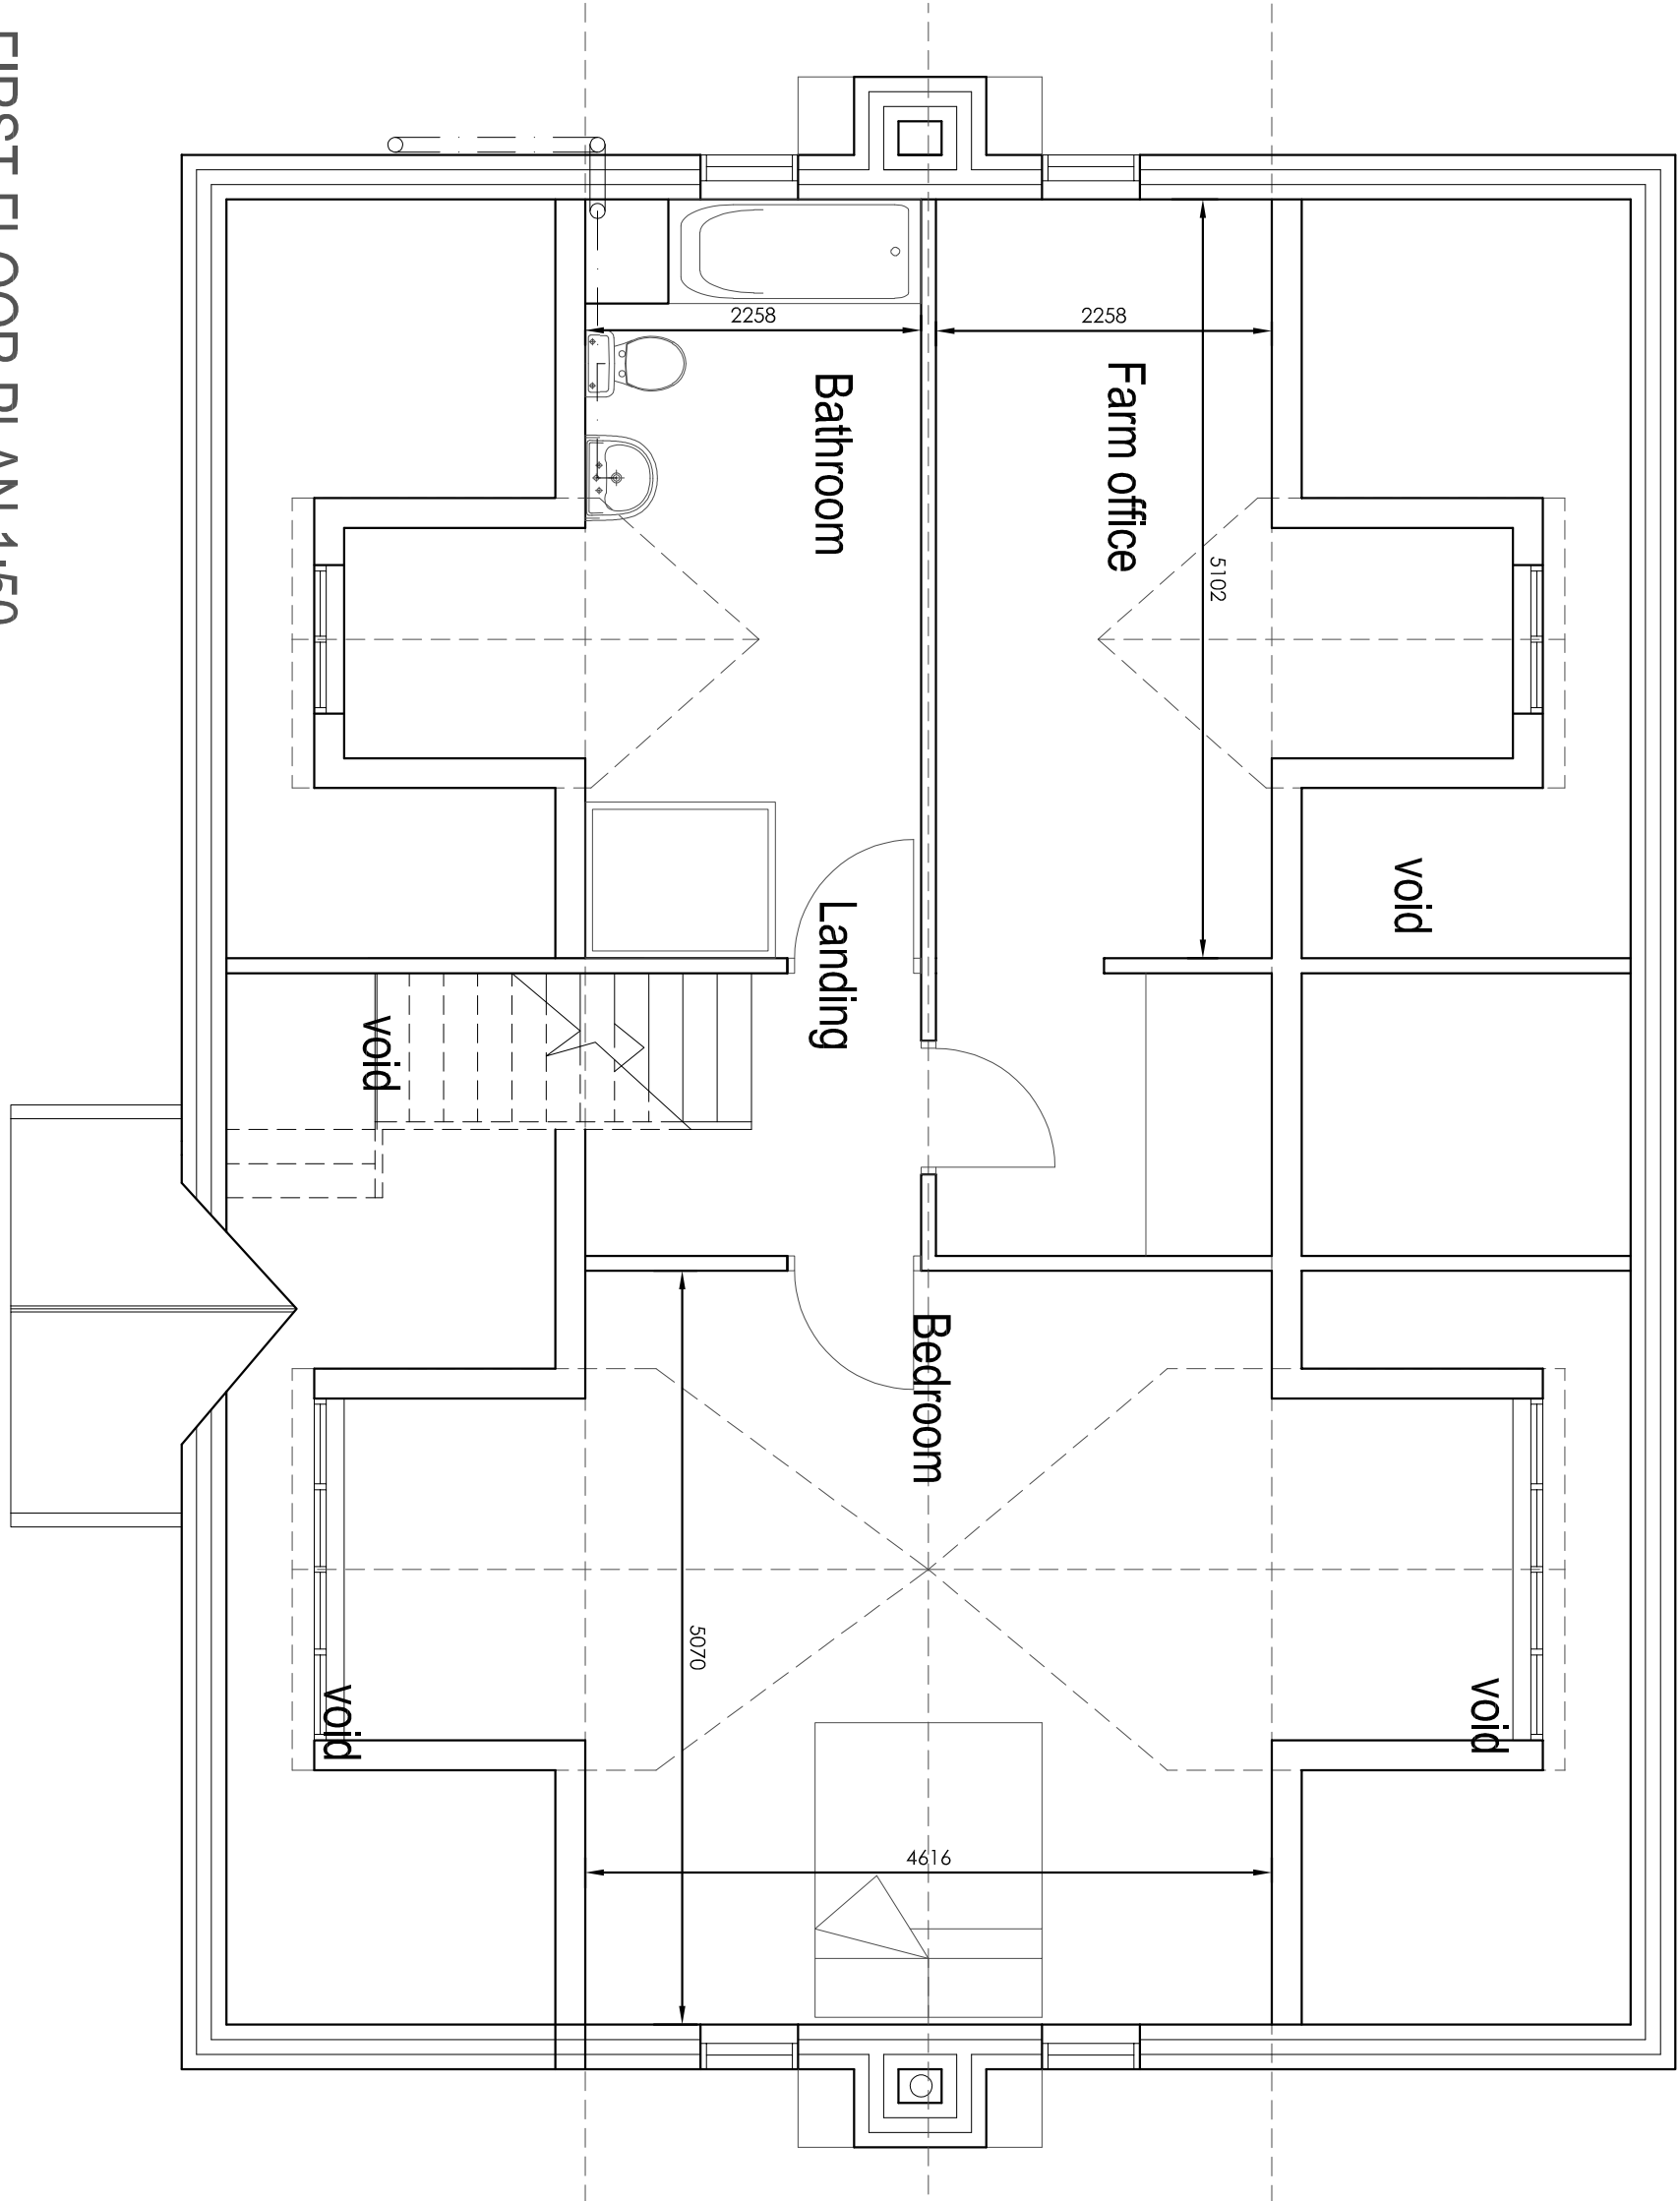


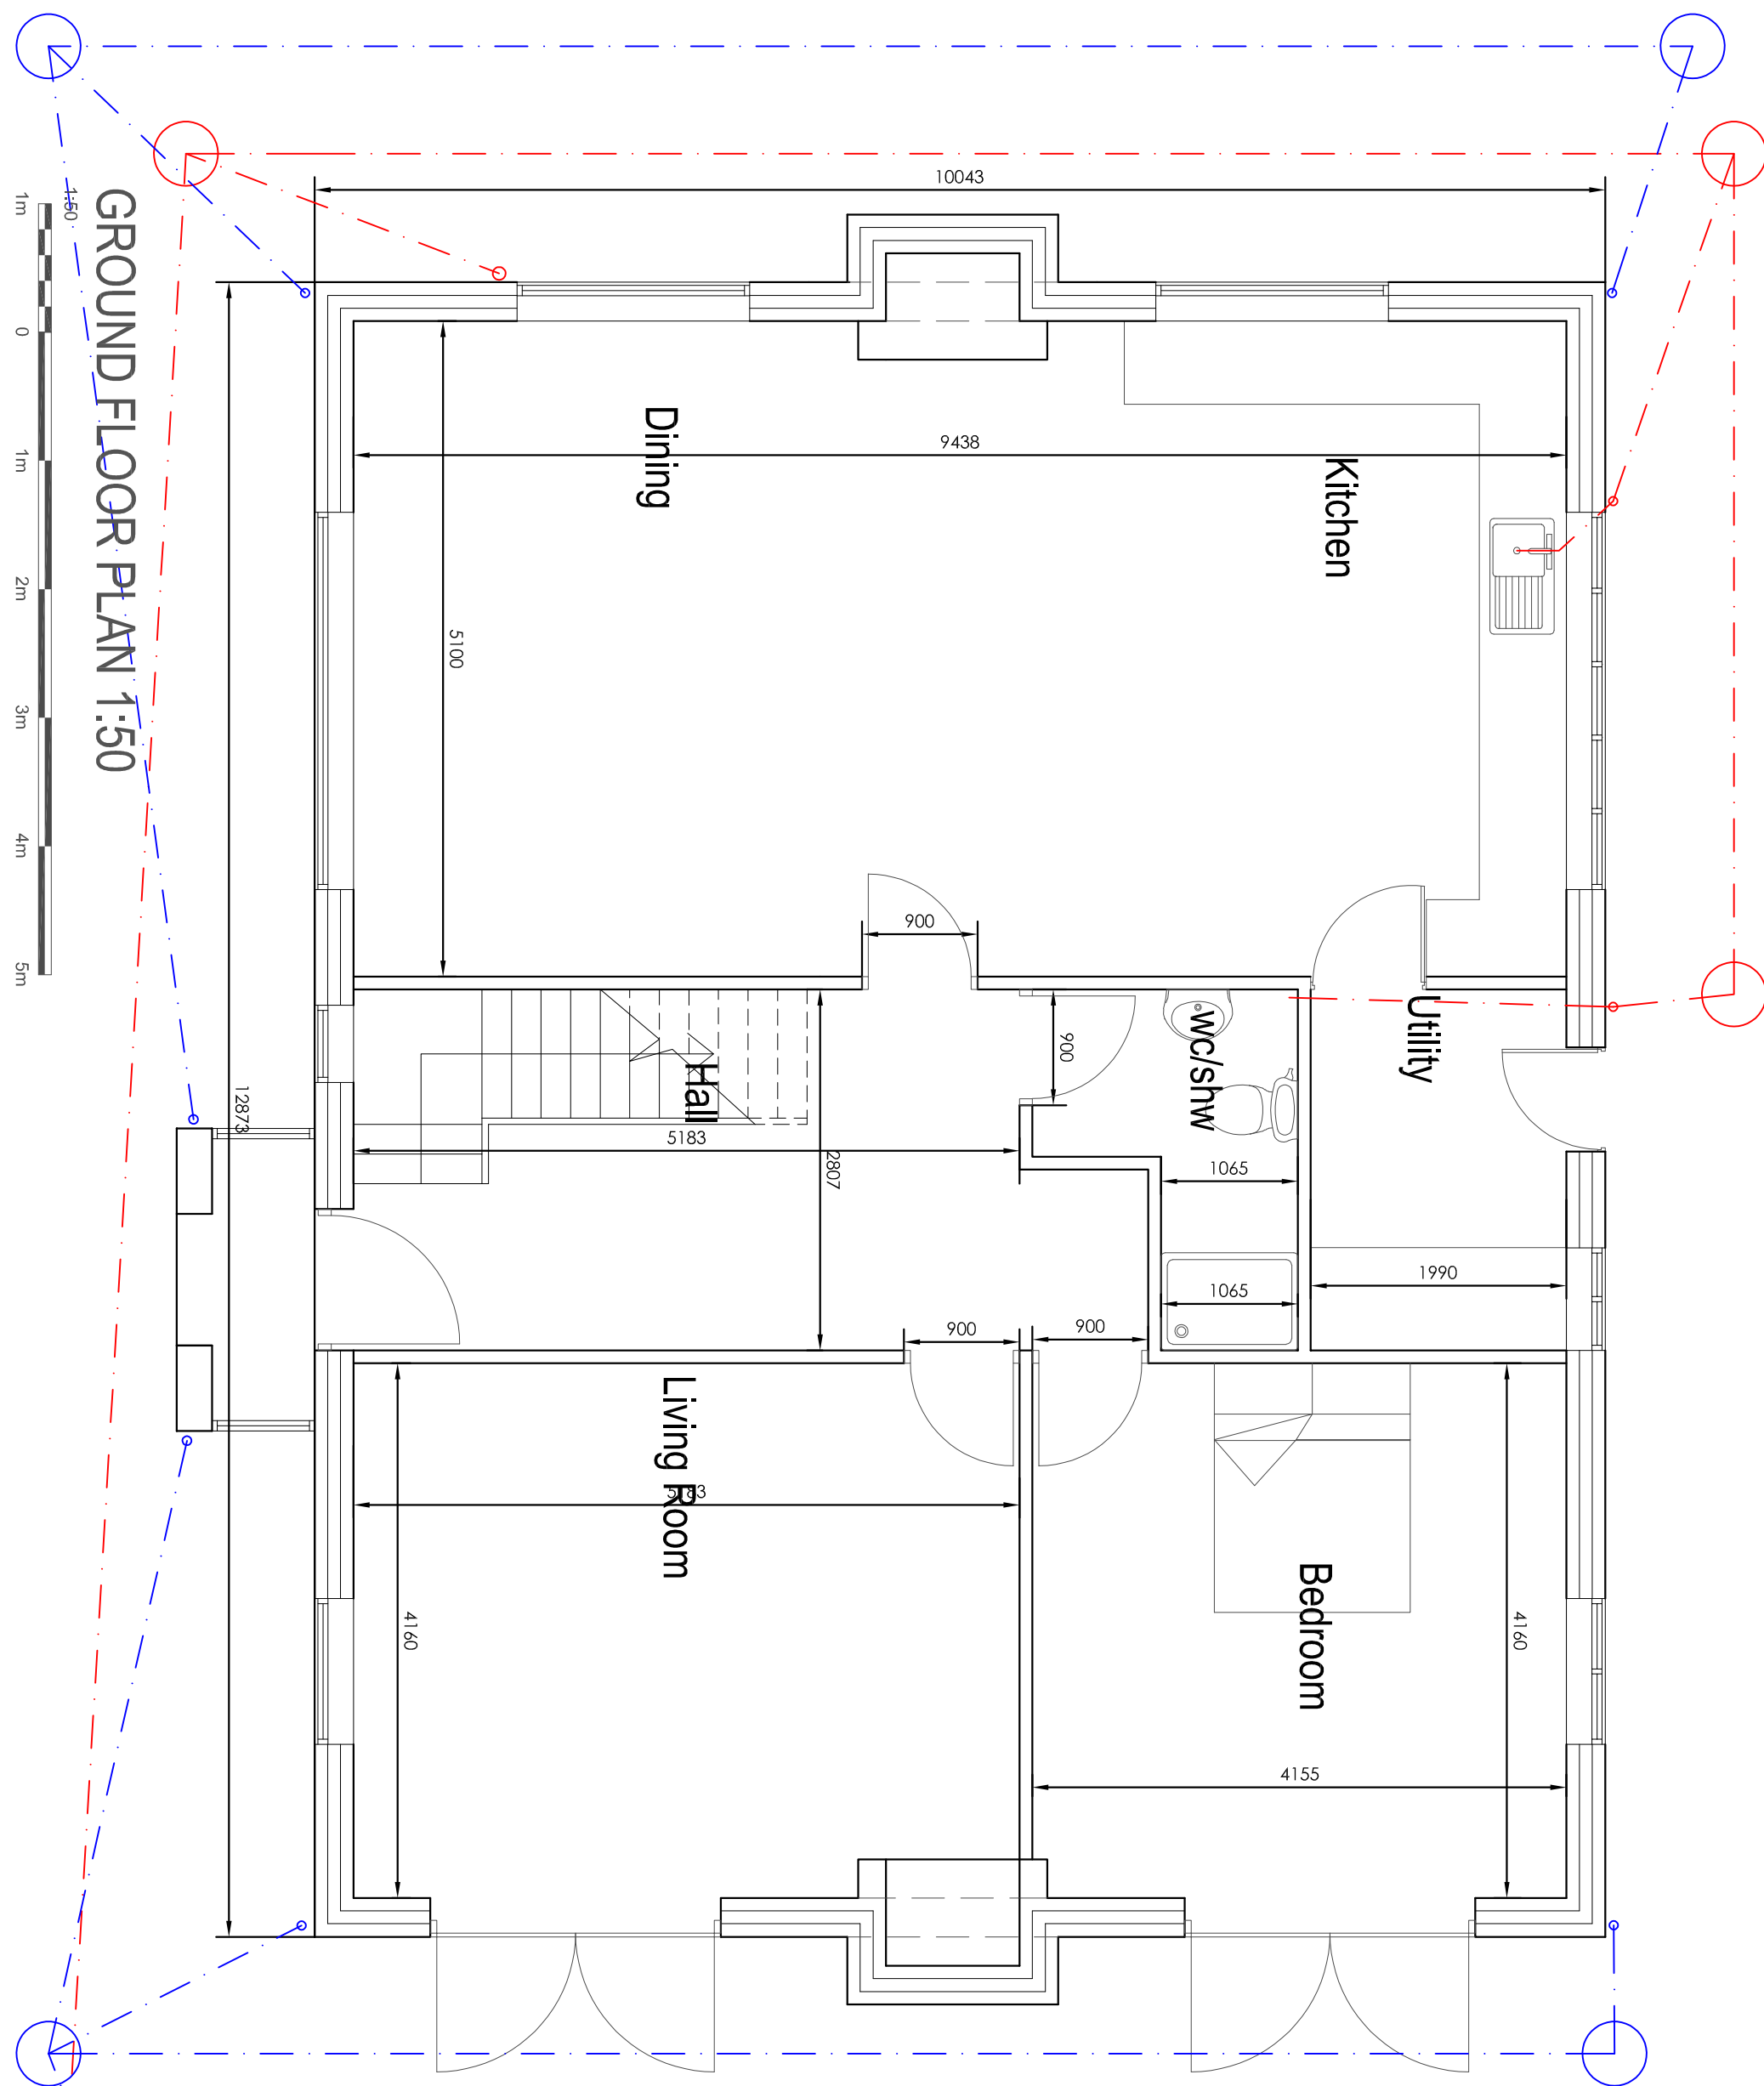


FIRST FLOOR PLAN 1:50

 


GROUND FLOOR PLAN 1:50

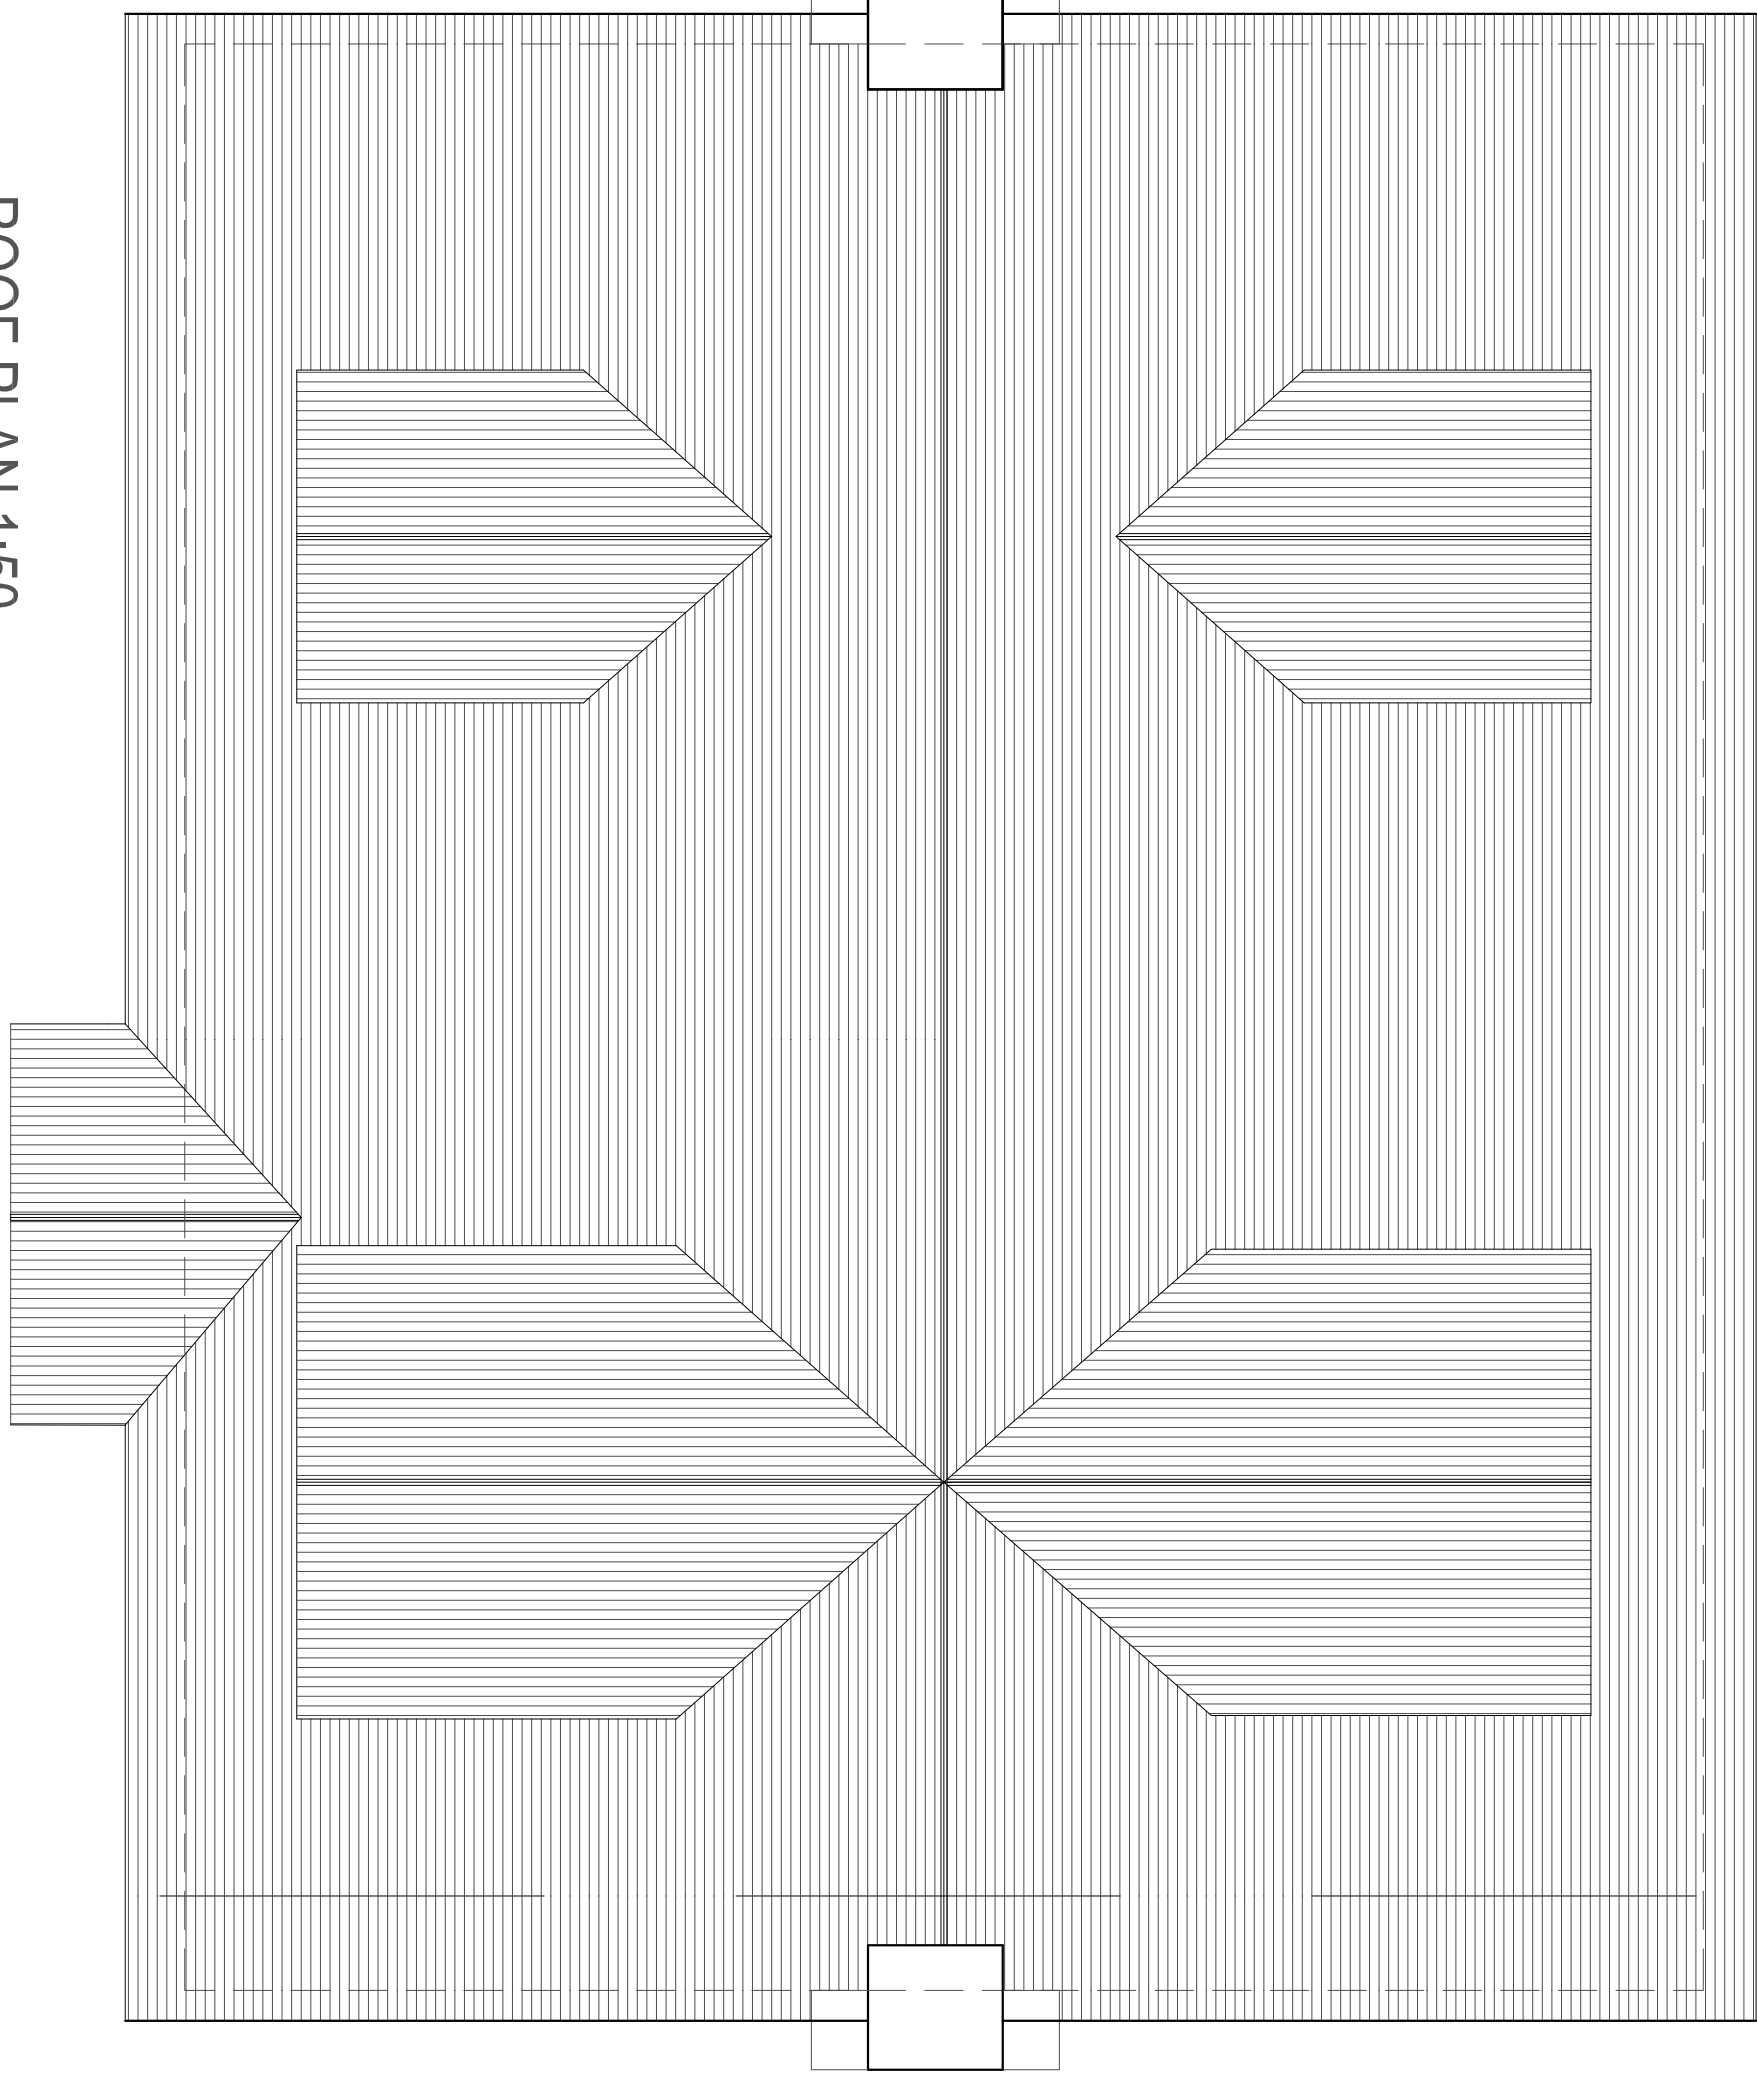

ROOF PLAN 1:50

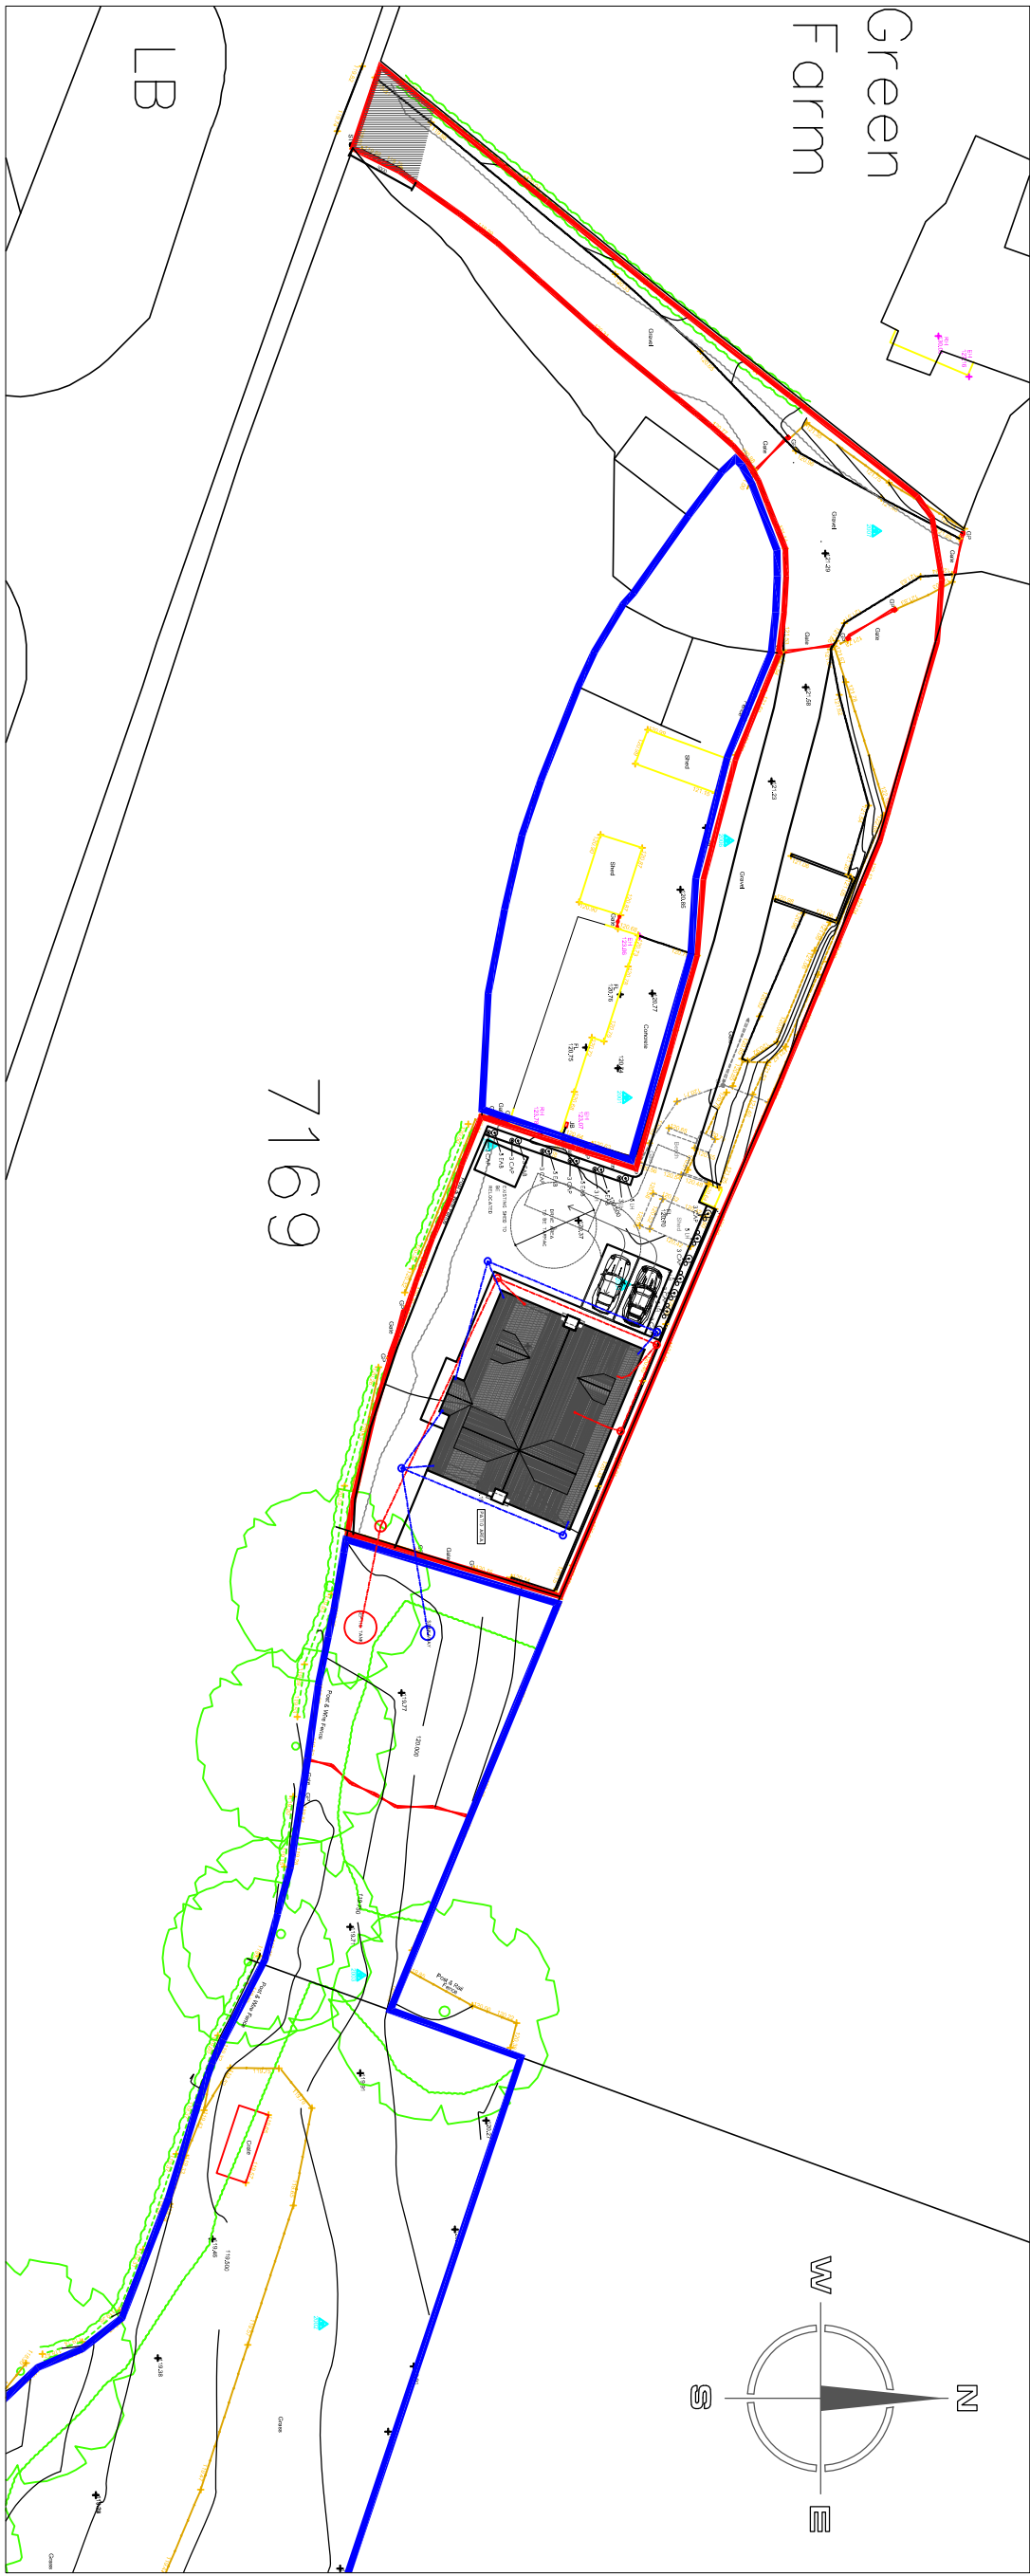

SITE LAYOUT PLAN 1:500

 

SITE LOCATION PLAN 1:1250



Copyright of the drawings is vested in the Architect and must not be copied or reproduced without consent. All dimensions are in millimetres unless otherwise stated. The Architect is not responsible for any errors or omissions in the drawings and is not liable for any loss or damage caused by the use of the drawings. The drawings are to be used for the purpose of the project only and are not to be used for any other purpose. The drawings are to be used in accordance with the Architect's instructions and are not to be used for any other purpose. The drawings are to be used in accordance with the Architect's instructions and are not to be used for any other purpose.

Rev. Drawn. Comments. Date.

Hewitt&Carr Architects
A. Design House 117-19 Leek Road, Cheddale, ST10 1JE
T. 01530 858899
E. enquiries@hccarchitects.co.uk
W. www.hccarchitects.co.uk

Client
Mr J Richards and Mrs D Cwil
Project
Proposed new dwelling on land at
Deadman's Green

Title
Plans as Proposed with drainage layout

Date
PLANNING
Date
JULY 2022
Scale 8/A1 AS NOTED
Project No.
01203 AL(0)01