



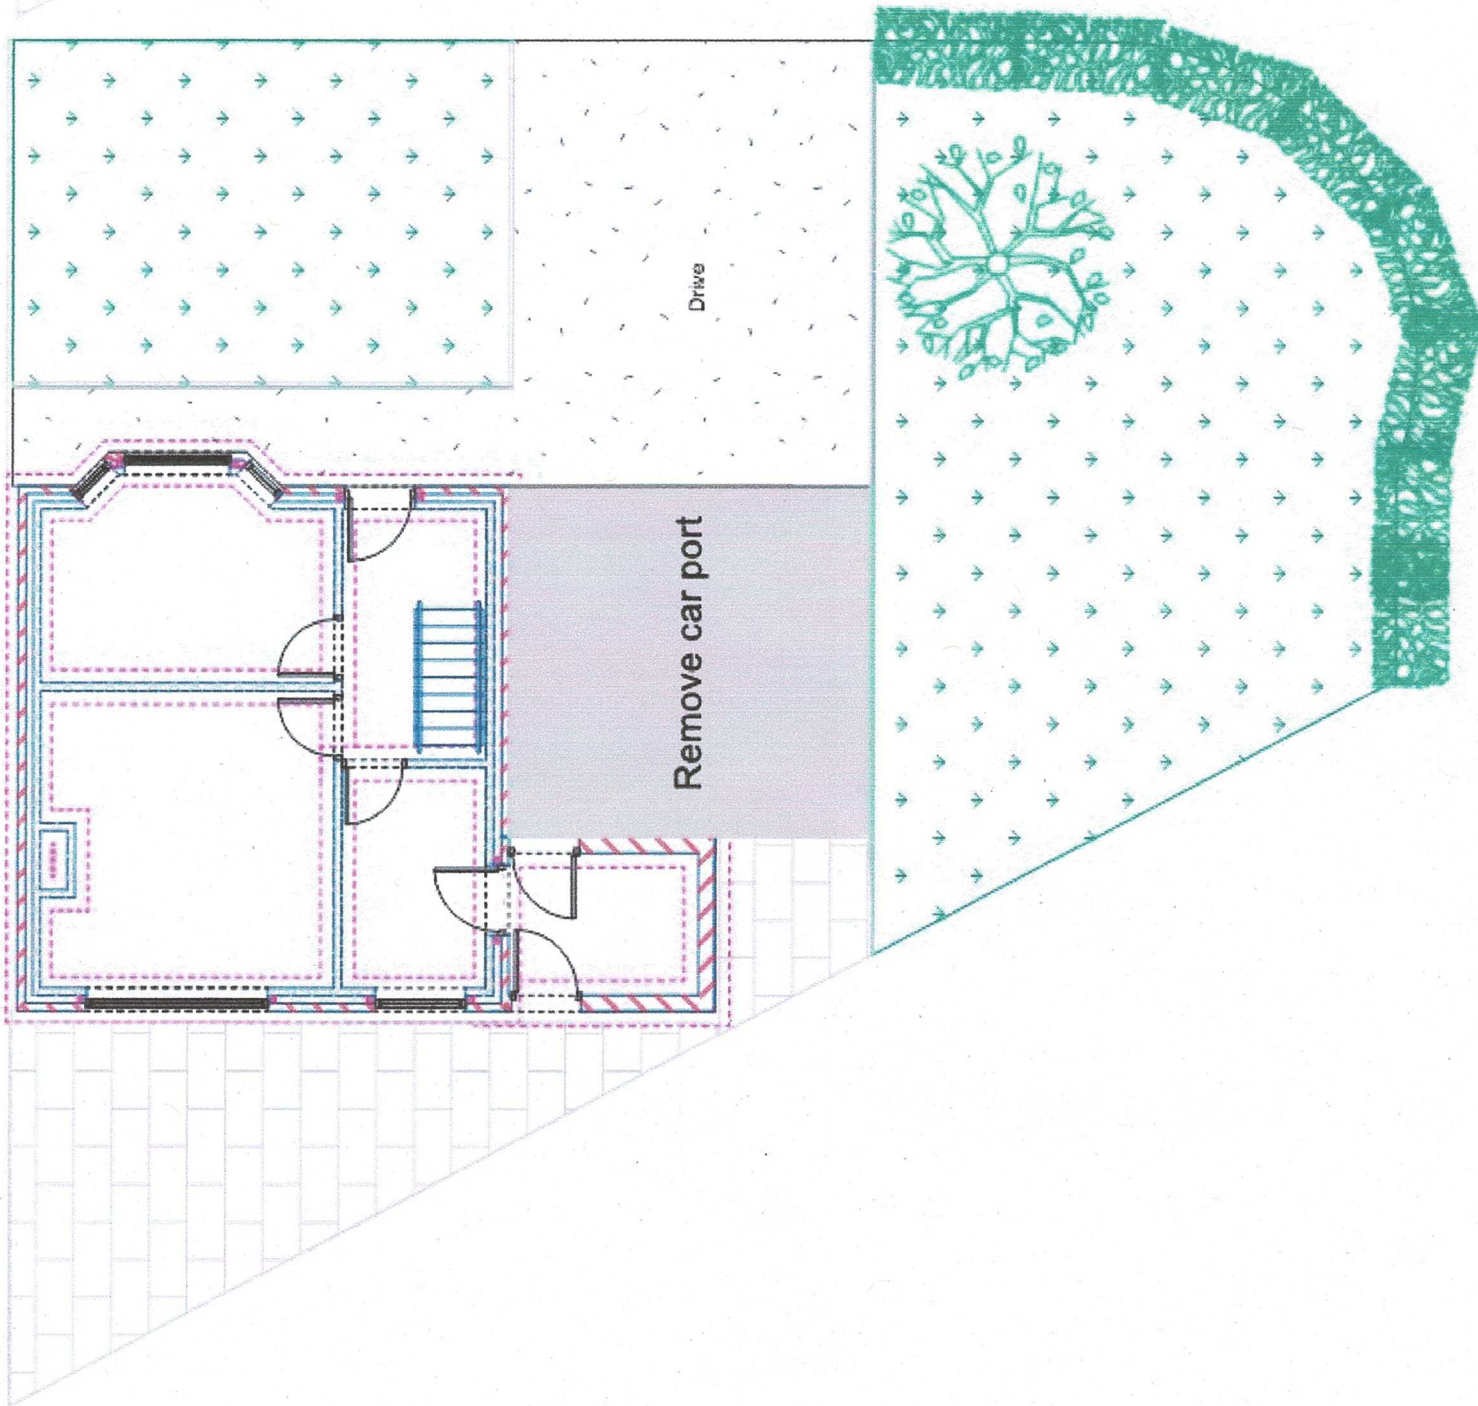

Existing floor plan

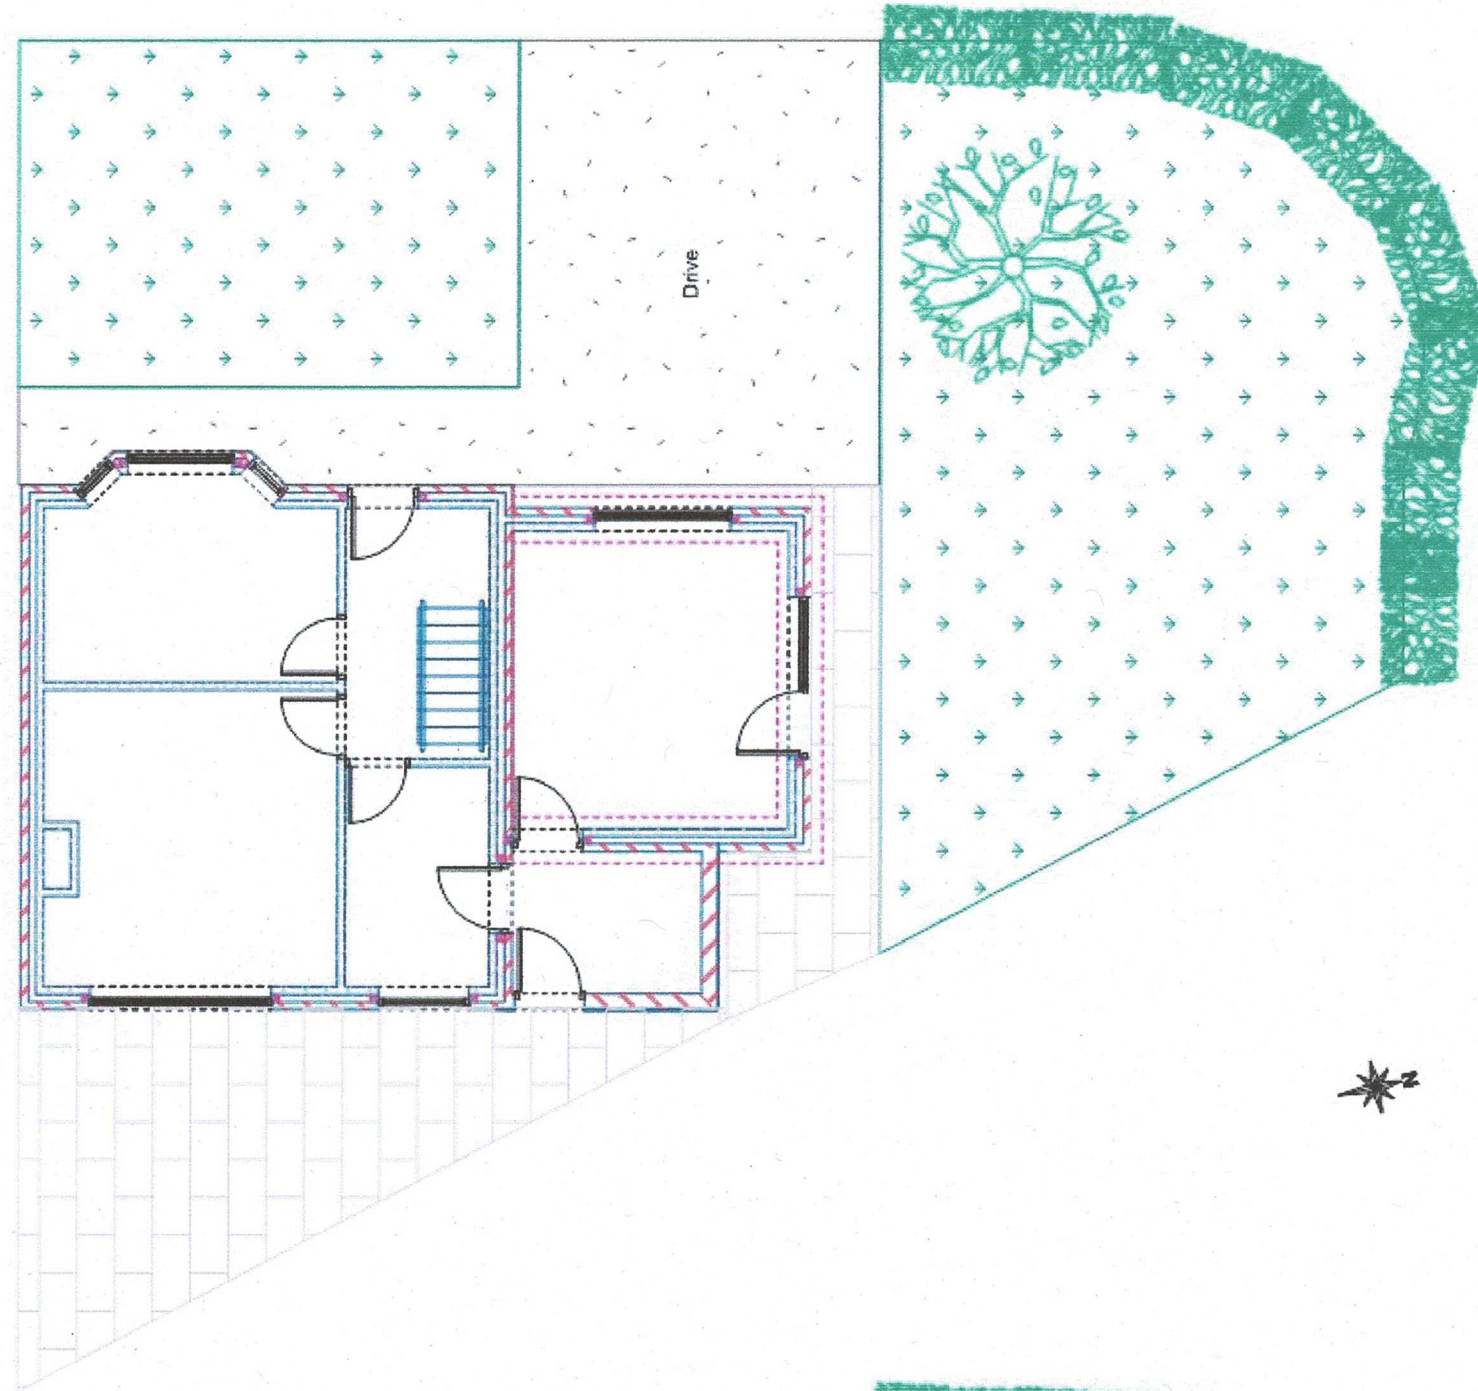

Proposed floor plan

Project
Mr Mrs Wiles
1 Princess Ave
Leek
ST13 6QA

Drawing Type
Planning
Drawing No
SDB/WILES2/2022

Drawn by
Mick S
Page Size - A3
Scale 1:100

