






East Elevation

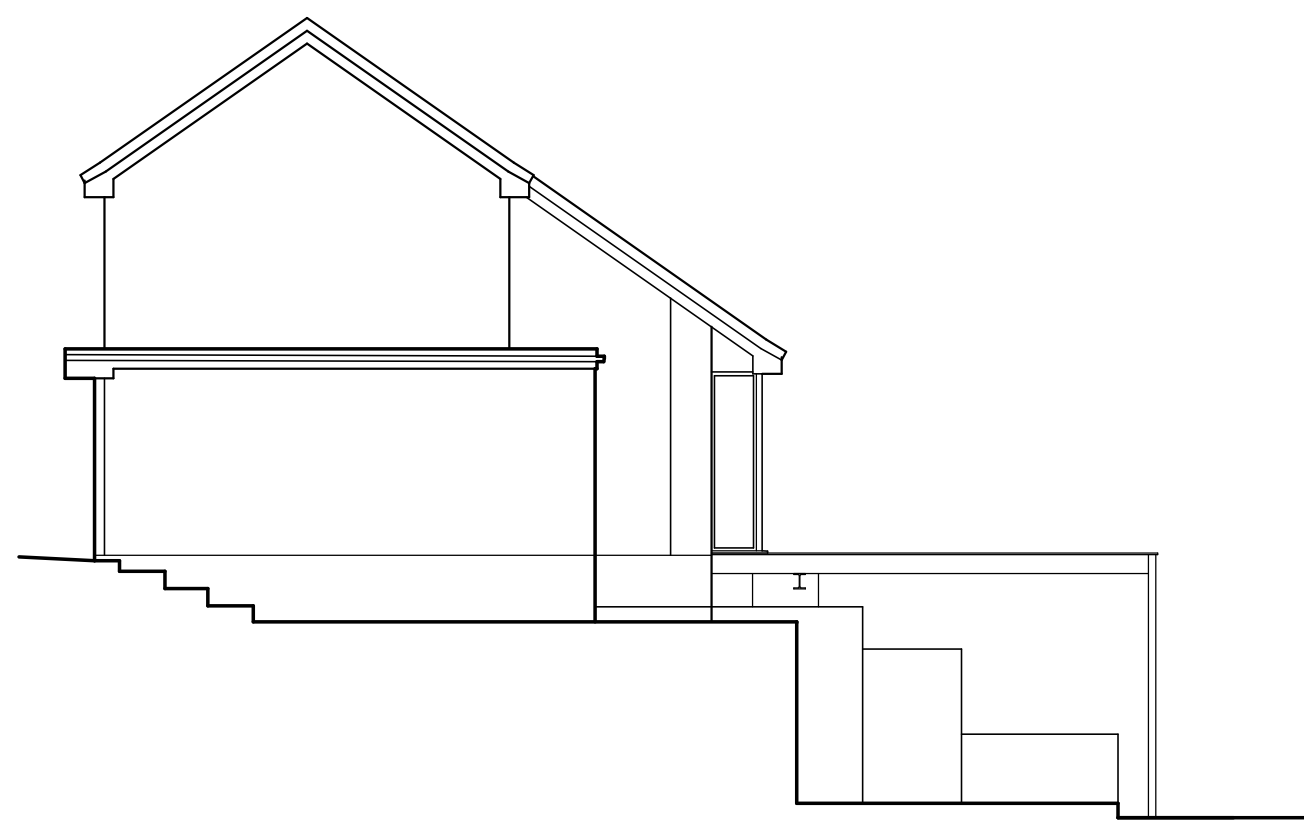


South Elevation

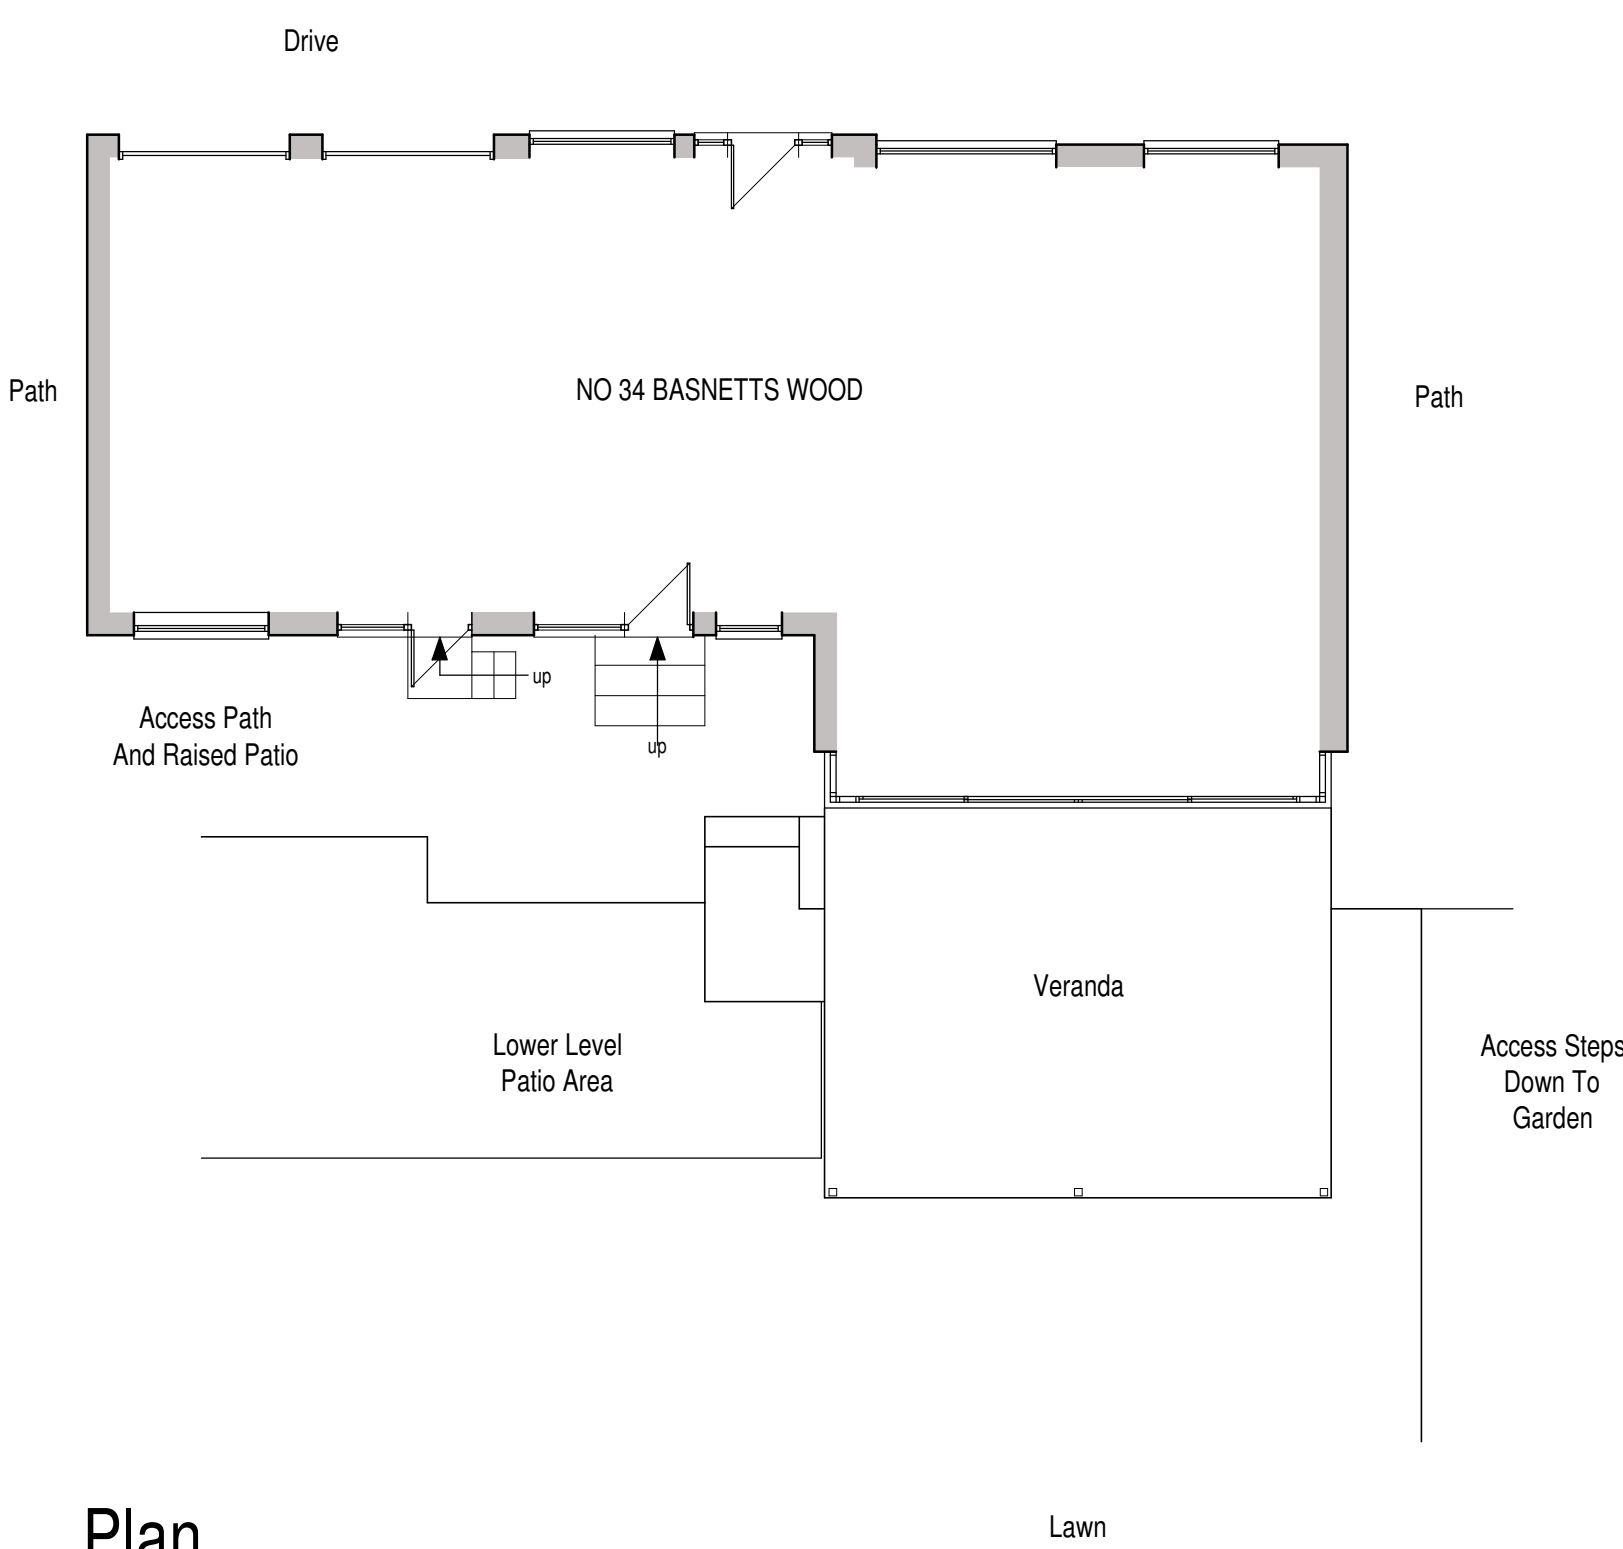

Plan

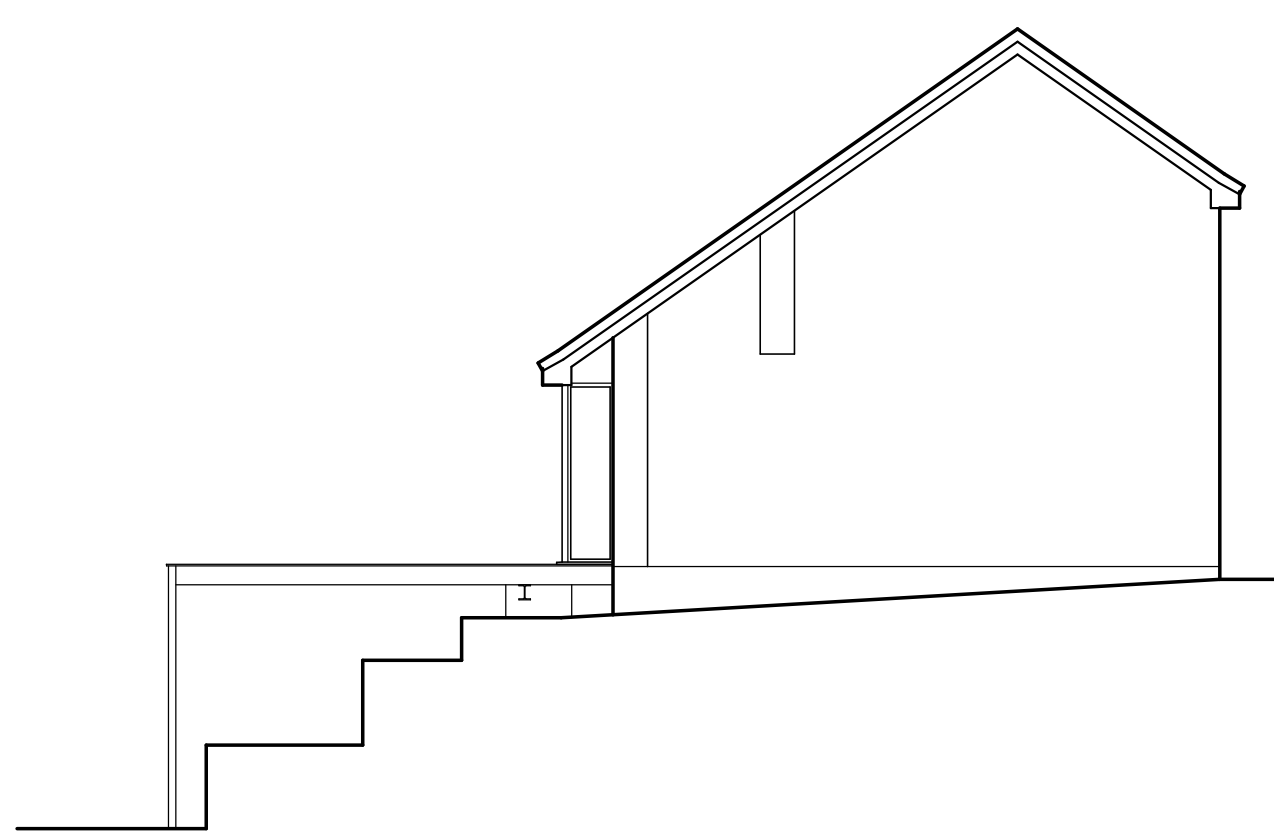


North Elevation

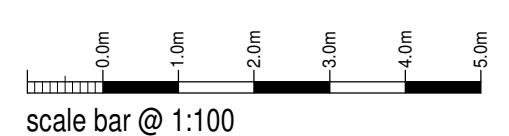

Mr & Mrs F Sinaguglia

Retrospective Application for
Veranda at
34 Basnetts Wood,
Endon,
Stoke-on-Trent,
Staffs,
ST9 9DQ

Existing Conditions		
Floor Plan and Elevations		
Date	Sheet	Scale
August 2022	A1	1:100
Dwg No.	Rev.	Drawn
2022-2731-01	A	ASR
A - 12/09/2022 TITLE SHEET AMENDED		

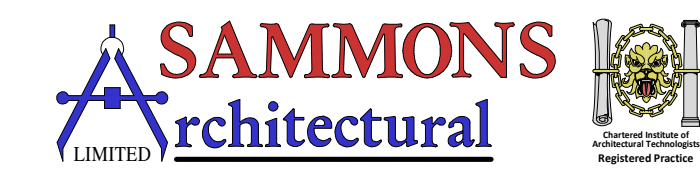

10 Cawdry Buildings, Fountain Street, Leek, ST13 6JP
Telephone: 01538 386002
E-mail: info@sammonsltd.co.uk
Web: www.sammonsltd.co.uk