




East Elevation

EXTERNAL MATERIALS


Balustrade -
1100mm height balustrade around the internal
perimeter of the veranda.
Balustrade components to include posts (powder
coated aluminium) and slatted composite panel infills.
Posts bolted down to the supporting steel beams.
Balustrade to be finished in Anthracite Grey to
match existing joinery.

Floor Finish -
Timber decking


Structure -
Unfinished steel universal beam supported by
galvanised steel posts

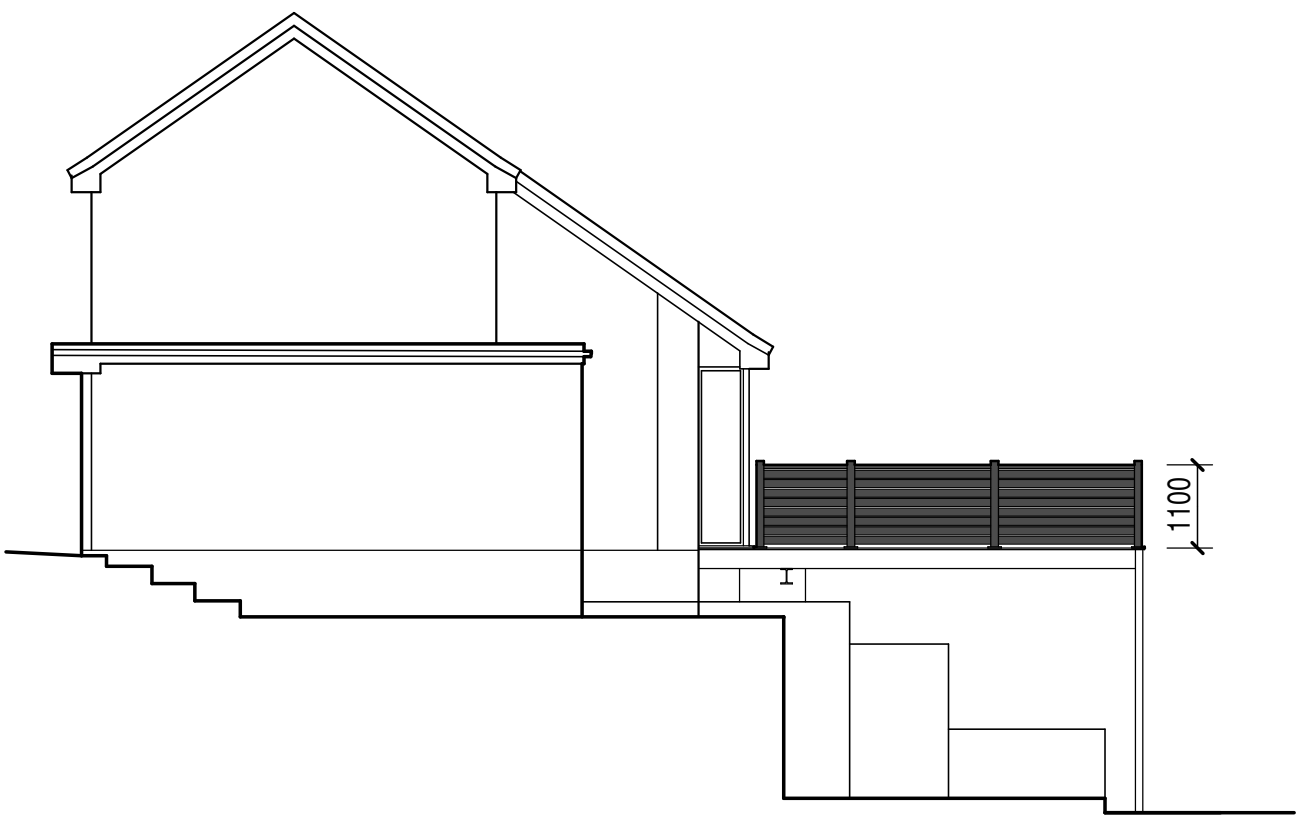


South Elevation

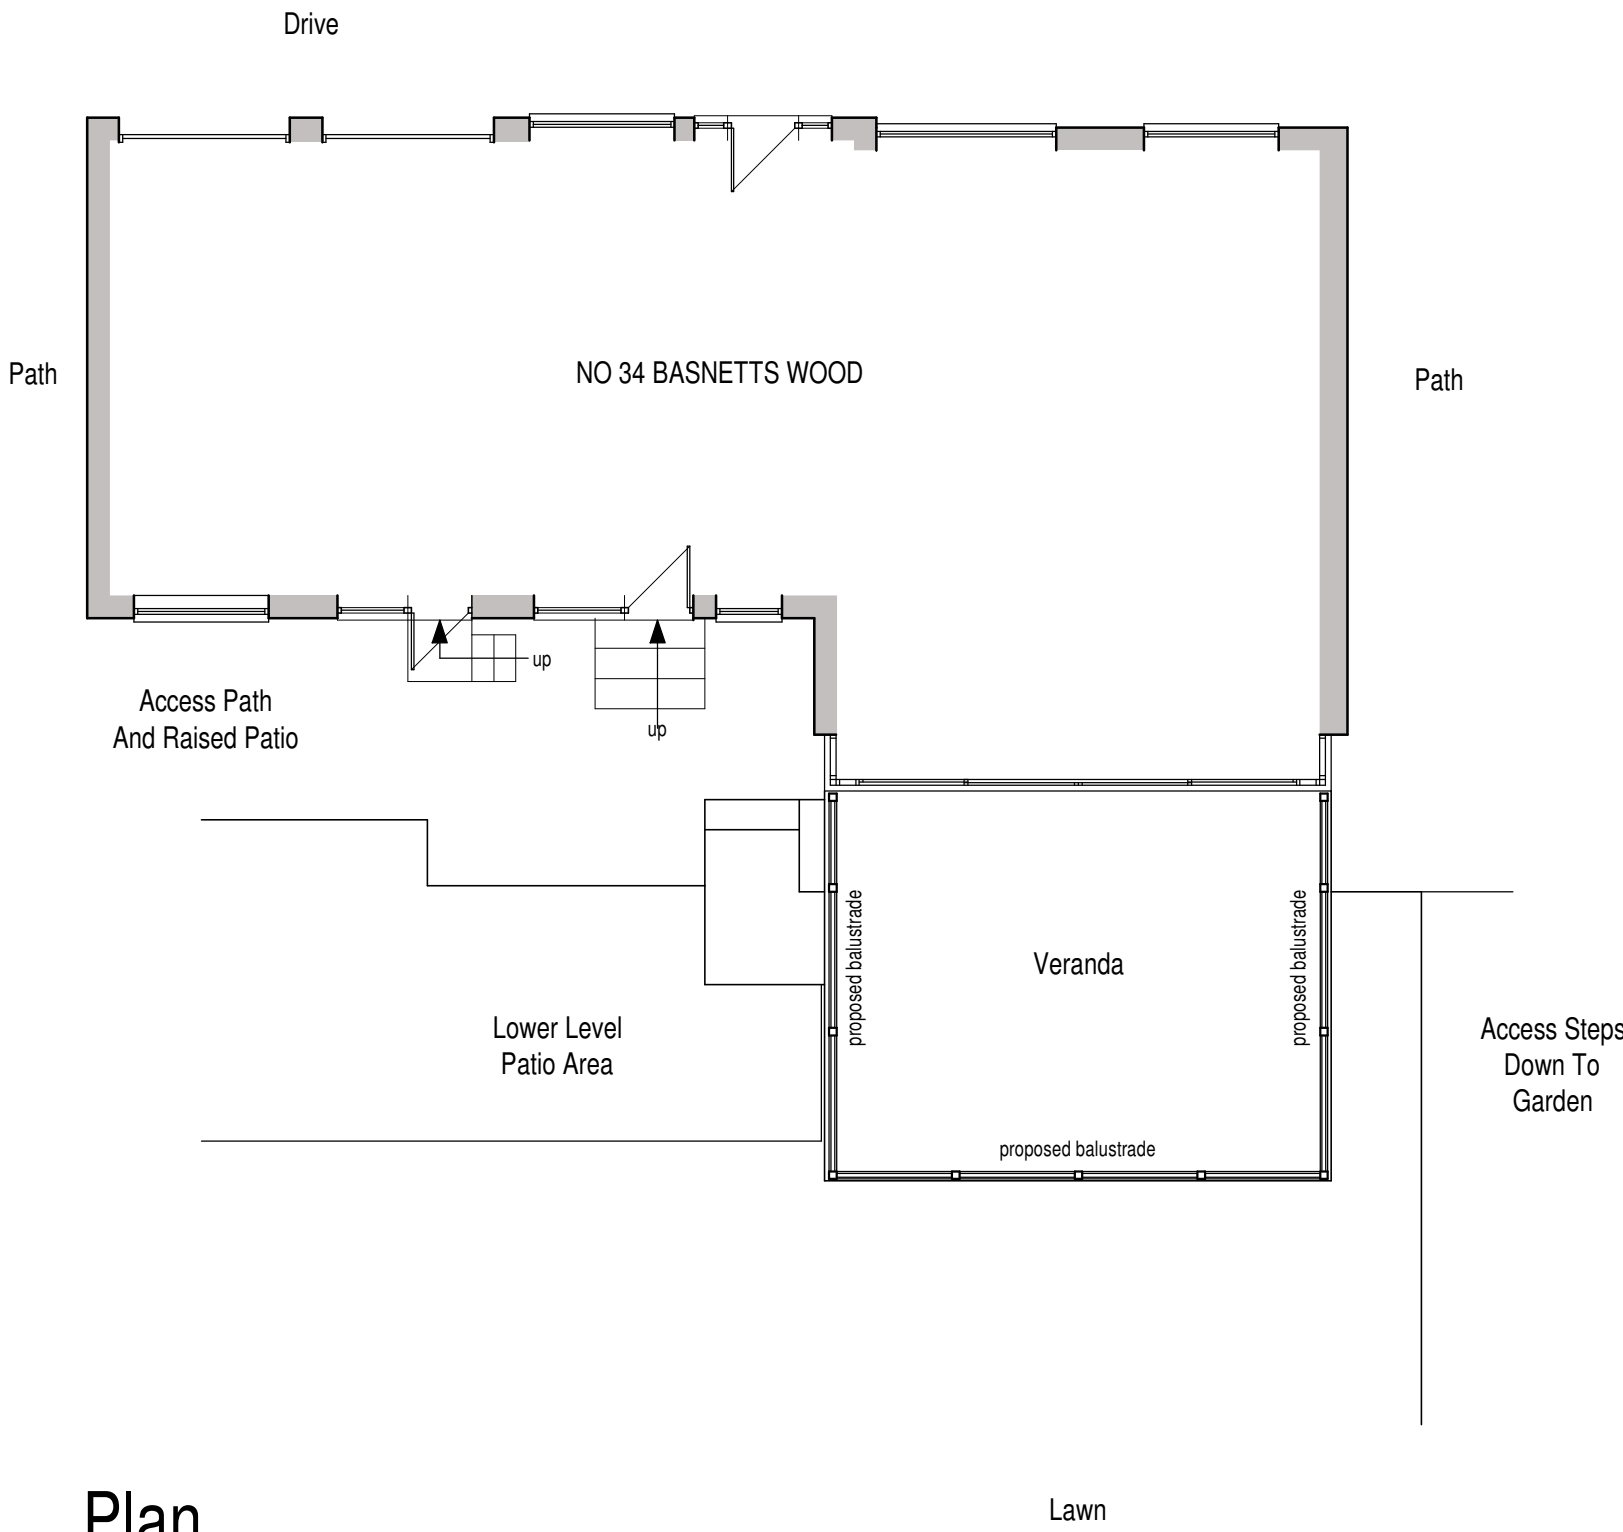

Plan

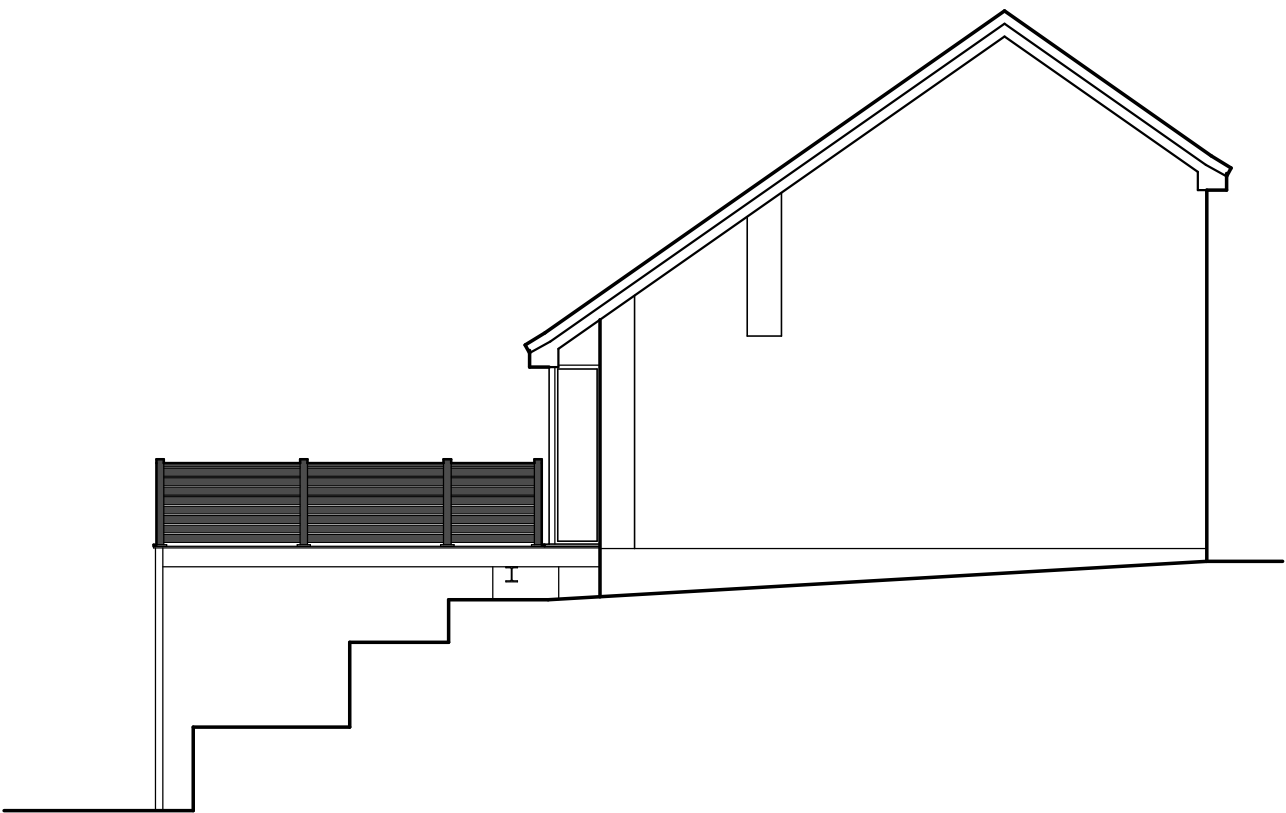

North Elevation

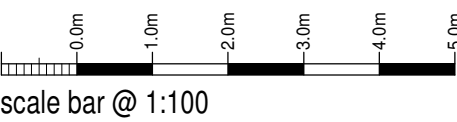

scale bar @ 1:100

Mr & Mrs F Sinaguglia

Retrospective Application for
Veranda at
34 Basnetts Wood,
Endon,
Stoke-on-Trent,
Staffs,
ST9 9DQ

Proposed Floor Plan and Elevations

Date	Sheet	Scale
August 2022	A1	1:100
Dwg No.	Rev.	Drawn
2022-2731-02	B	NAW / ASR
A - 08/09/2022 - TITLE SHEET AMENDED		
B - 12/09/2022 - TITLE SHEET AMENDED		



10 Cawdry Buildings, Fountain Street, Leek, ST13 6JP
Telephone: 01538 386002
E-mail: info@sammonsltd.co.uk
Web: www.sammonsltd.co.uk

This drawing is copyright.
All dimensions must be checked prior to commencement.