

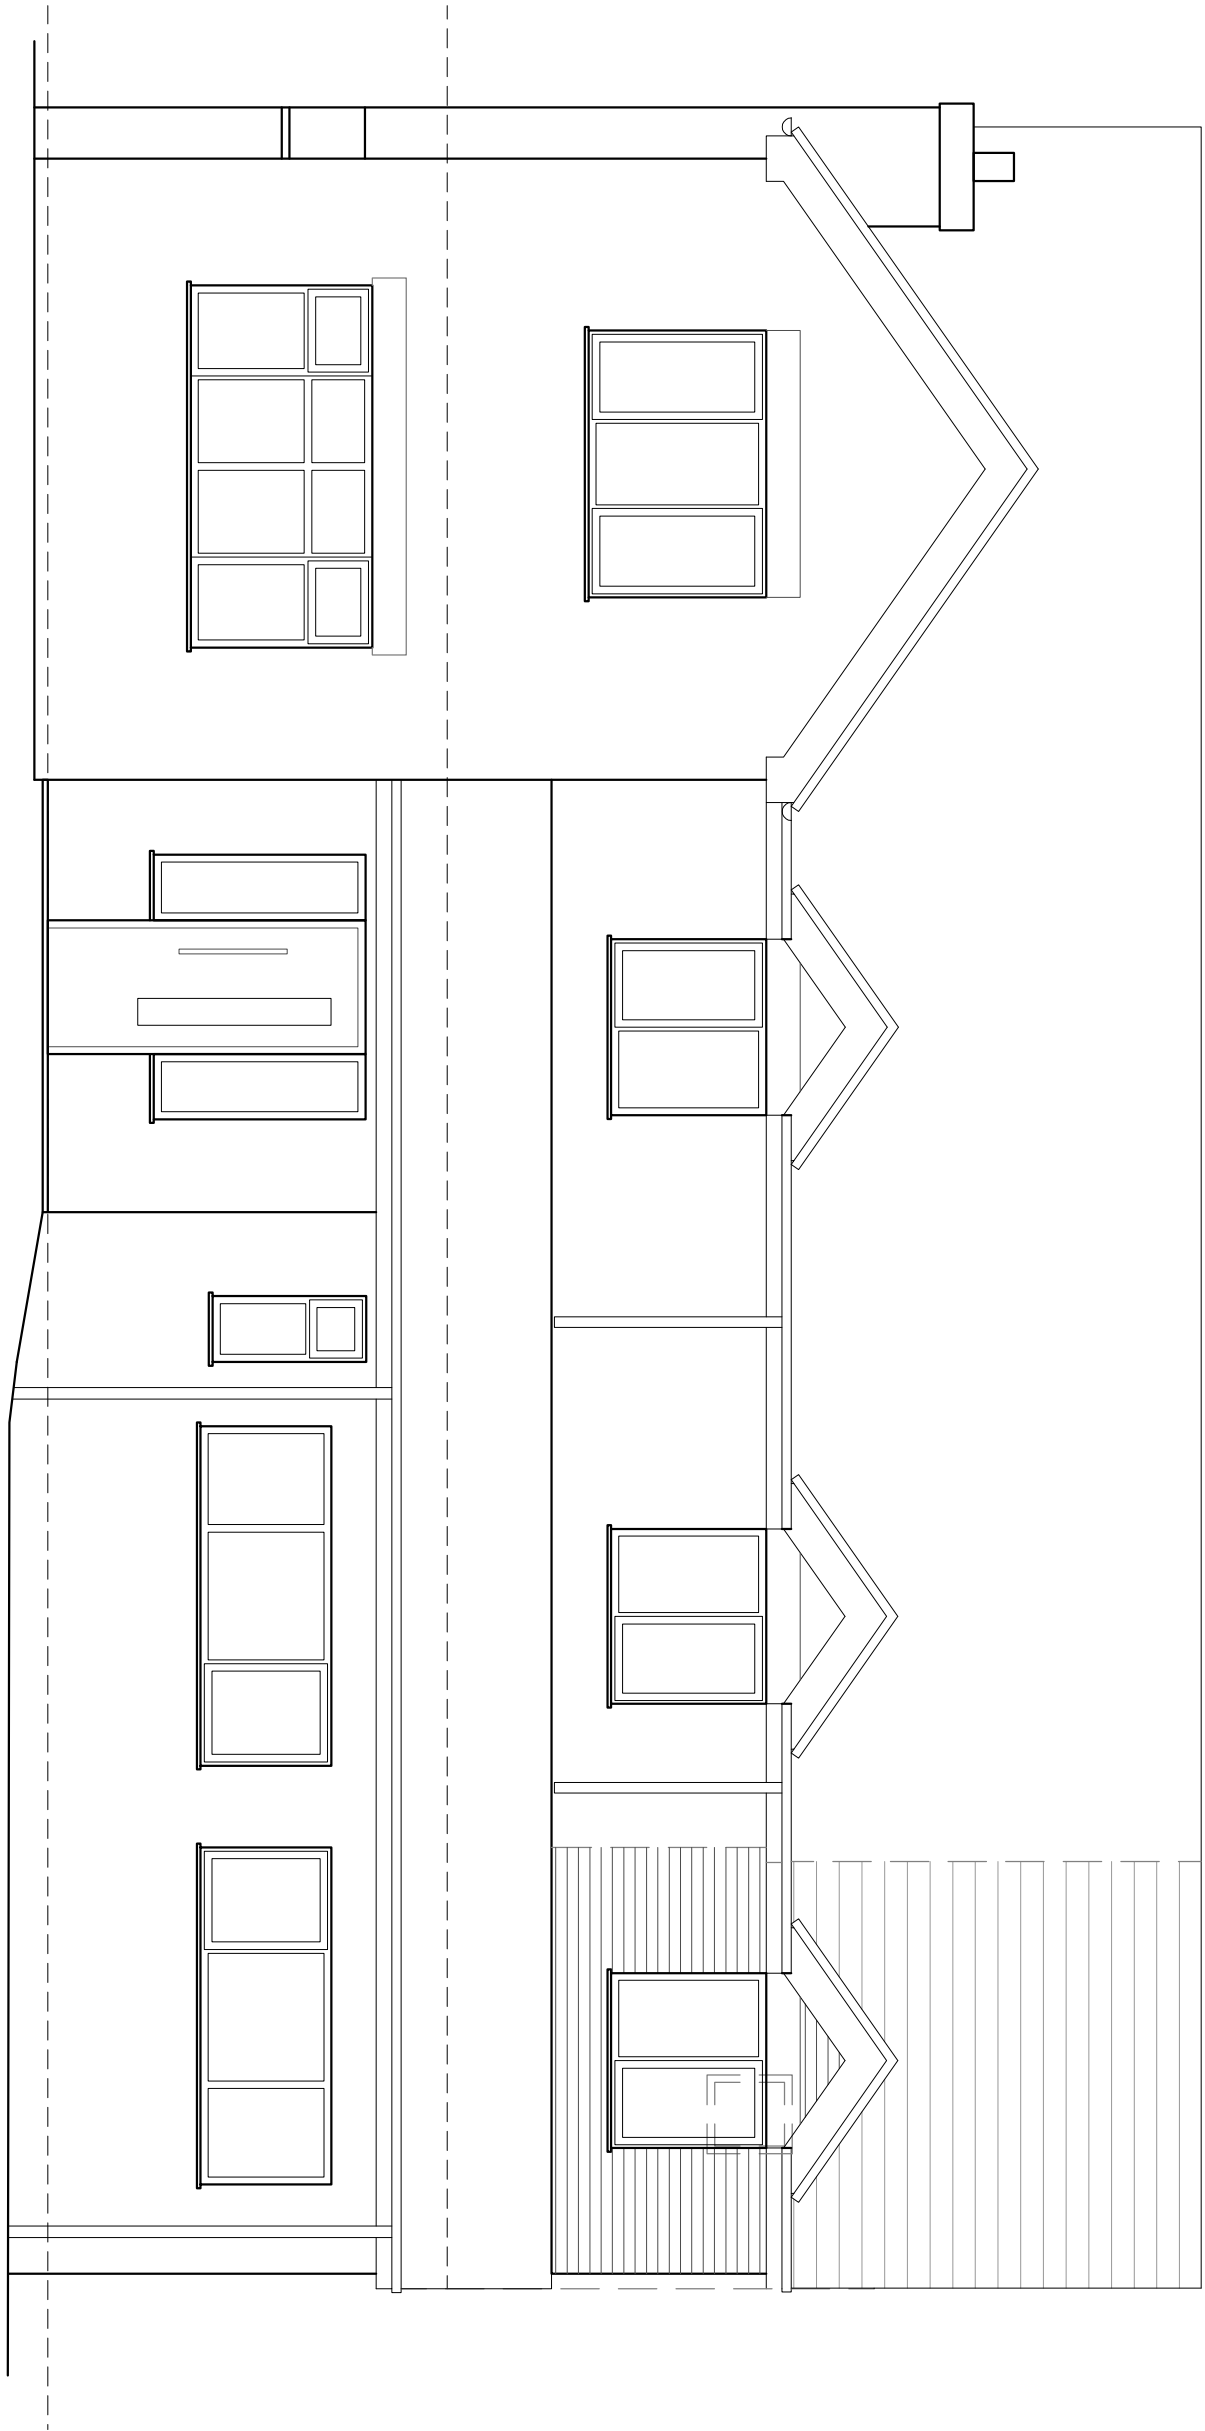



Rev	Down	Comments	Date
-----	------	----------	------

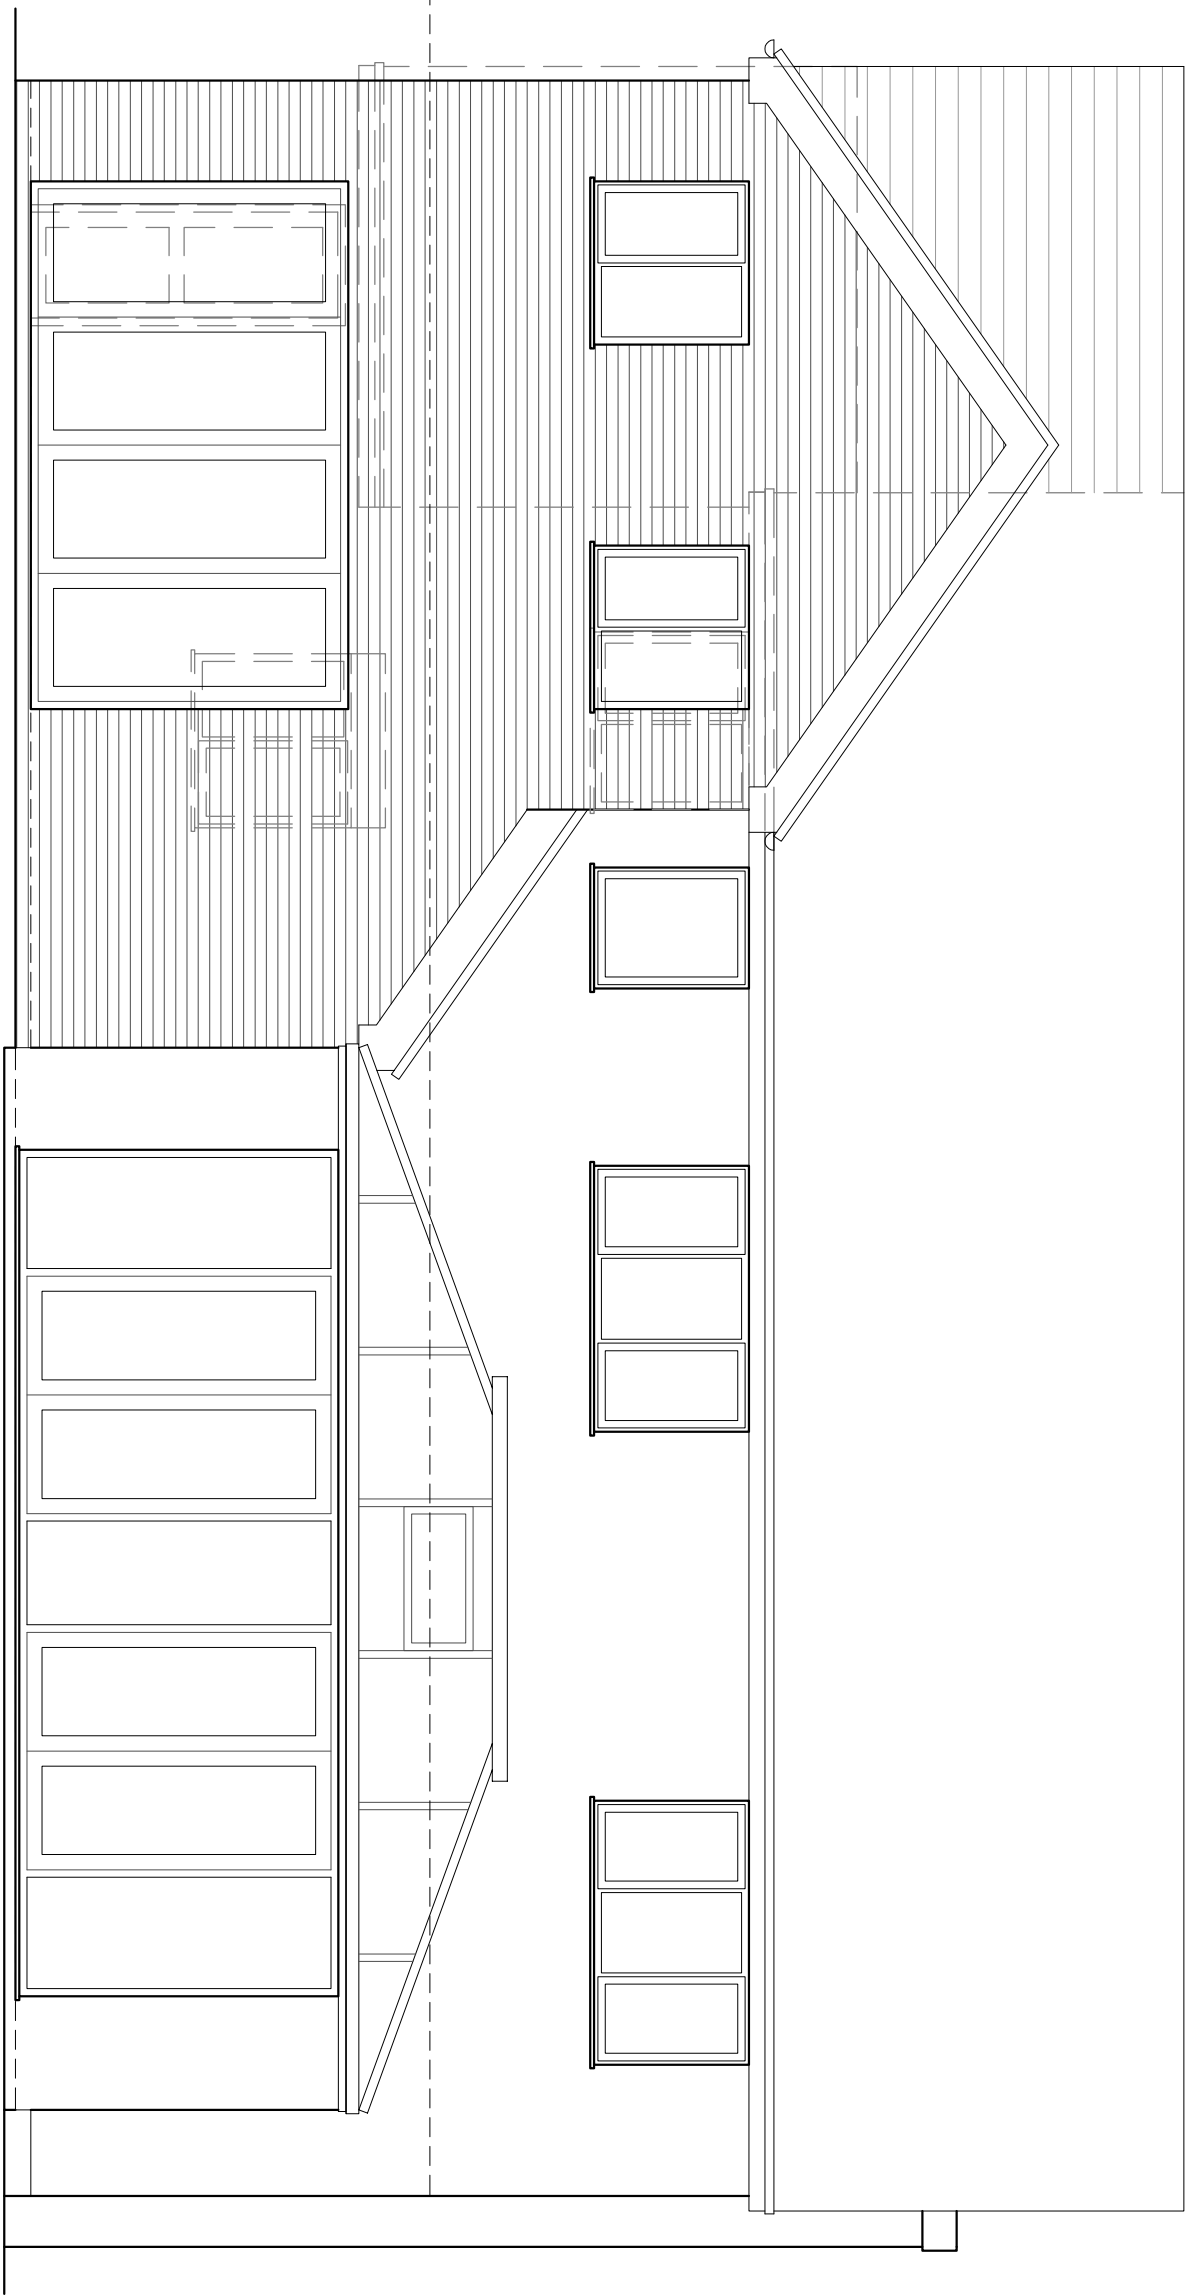


FRONT ELEVATION 1:50

 

REAR ELEVATION 1:50

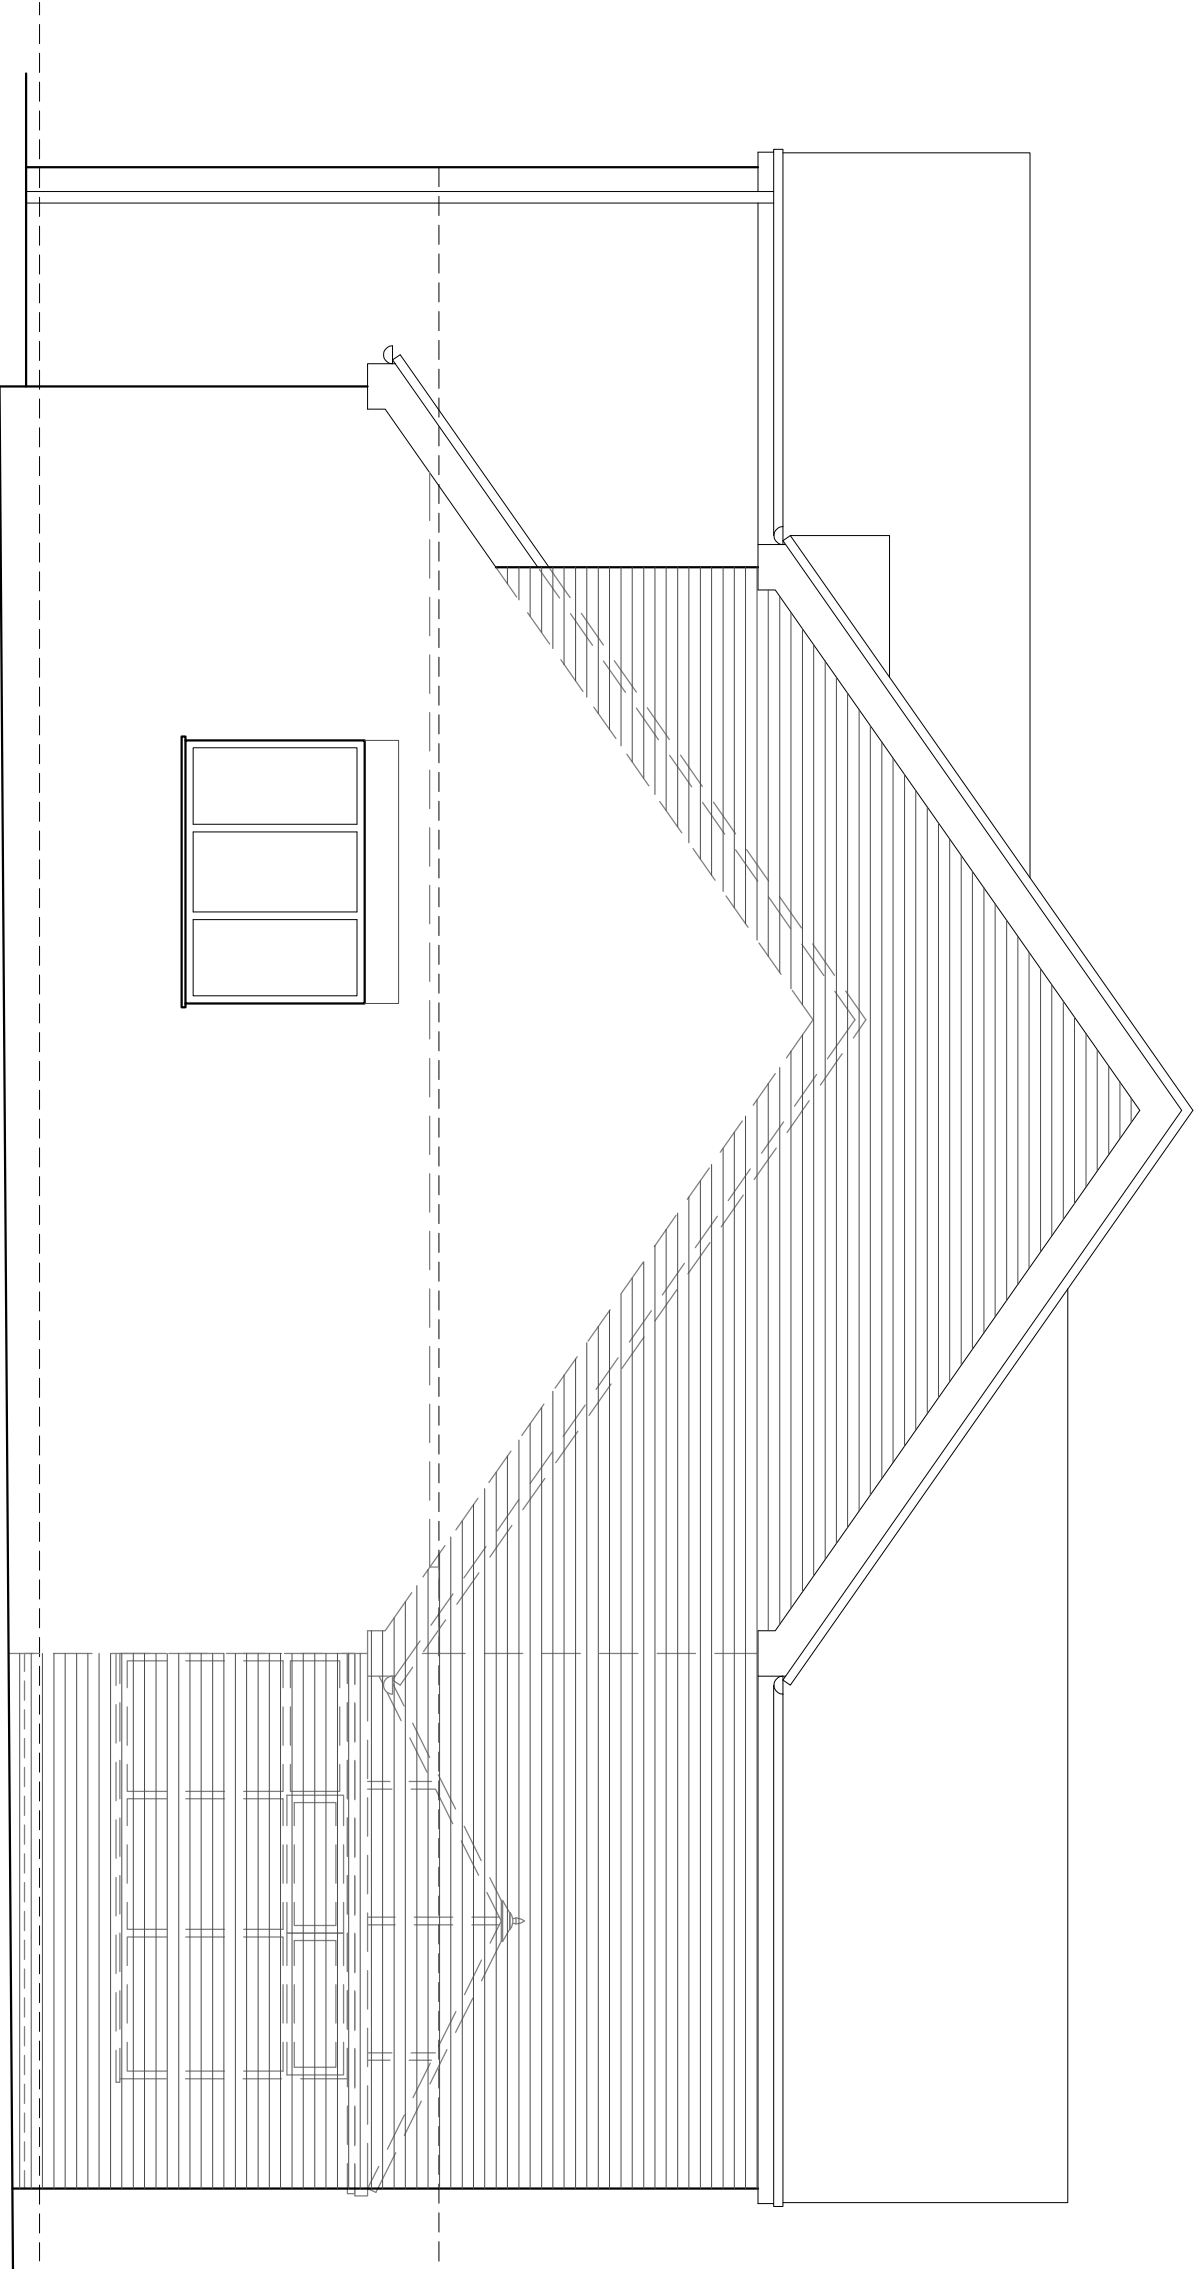

SIDE ELEVATION 1:50

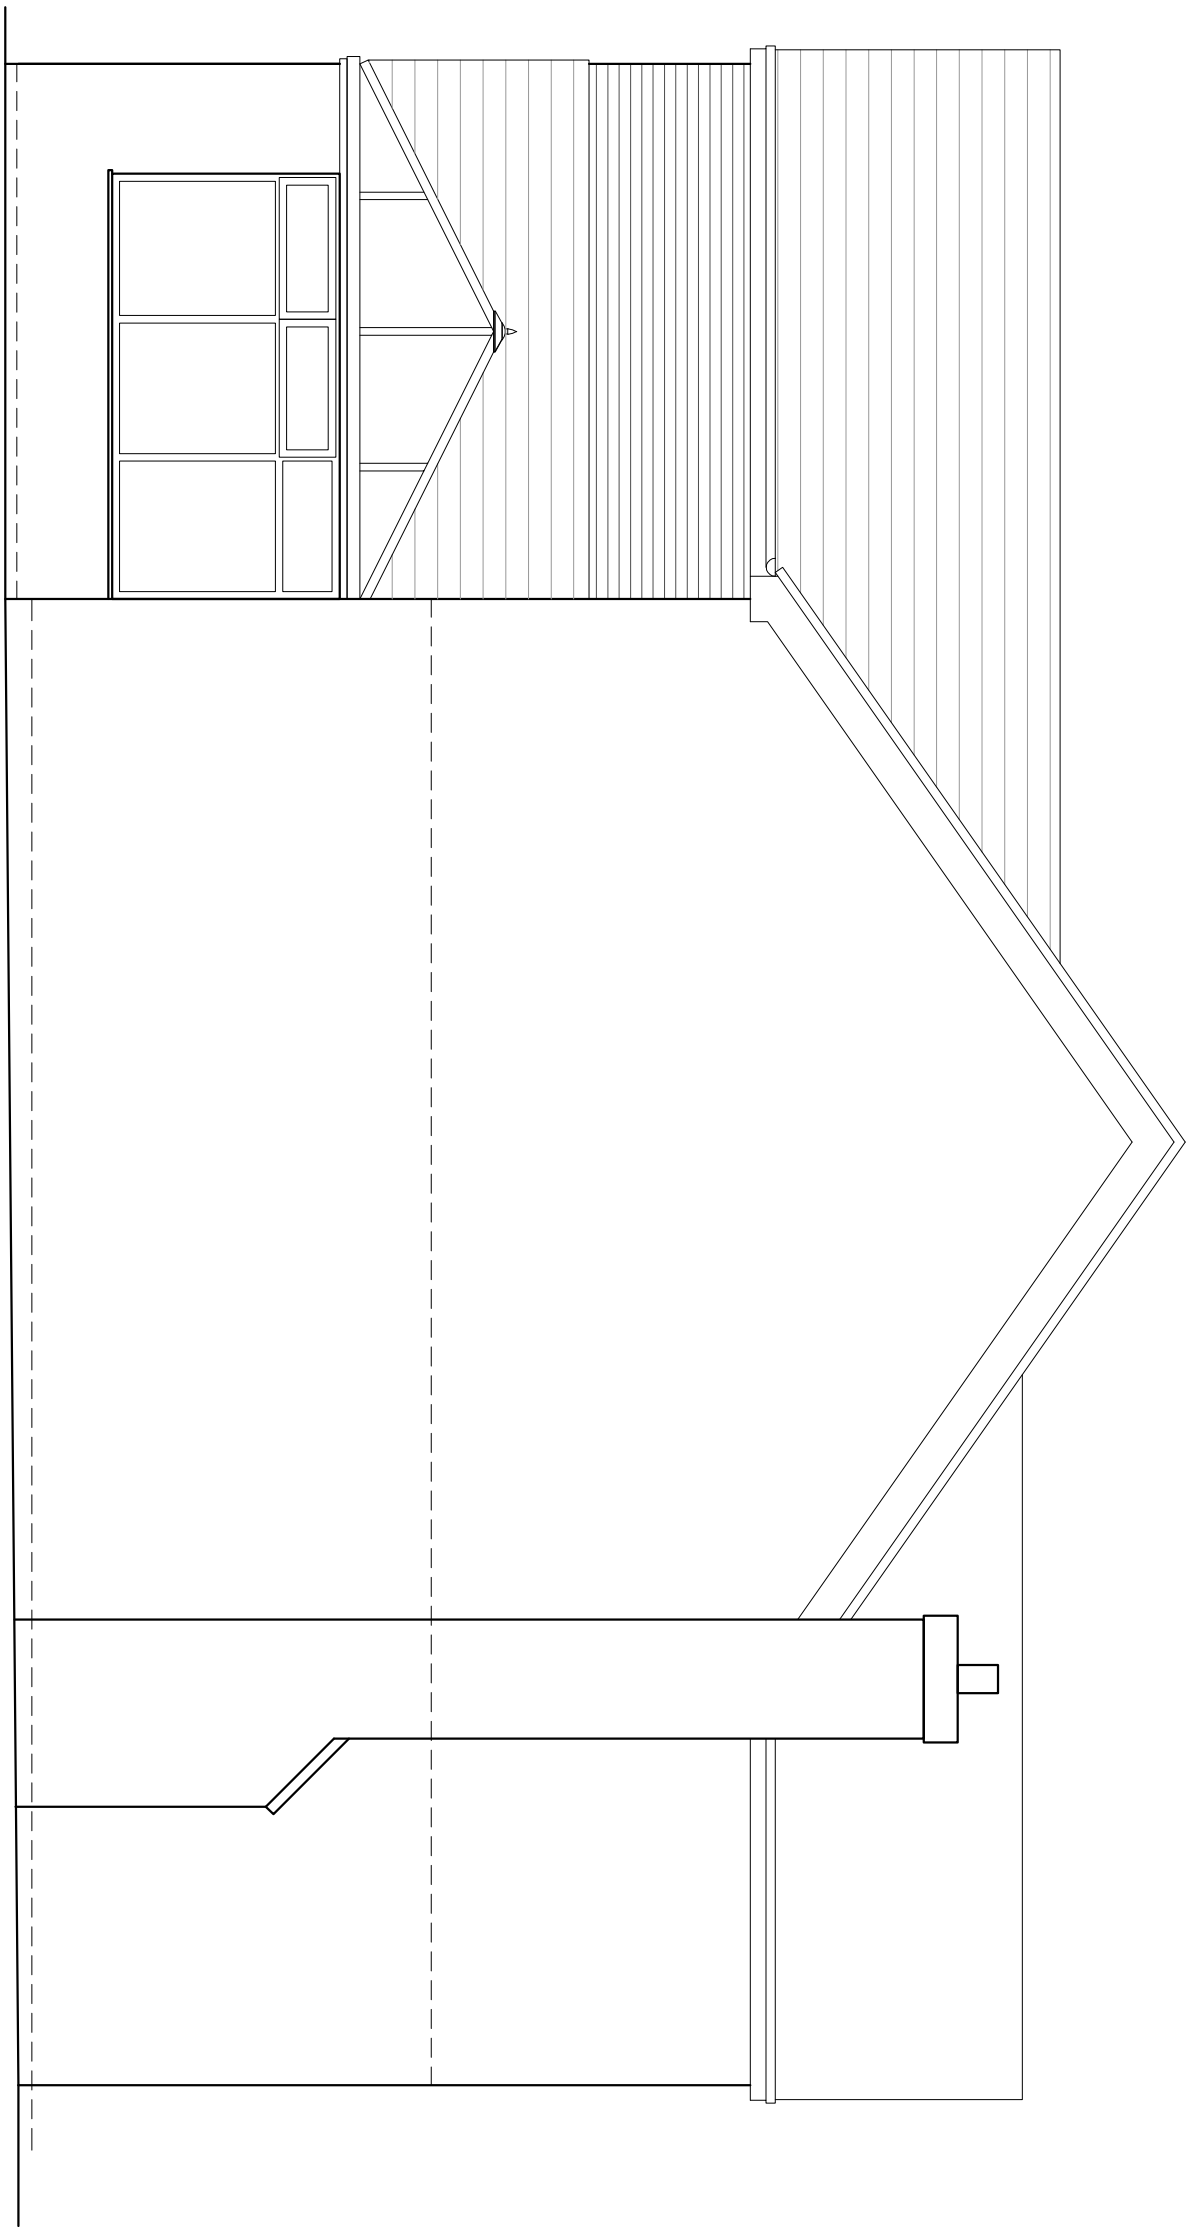

SIDE ELEVATION 1:50

Hewitt&Carr Architects
A. Design House 117-119 Leek Road | Cheddale | ST10 1JE
T. 0153 754889
E. enquiries@hccarchitects.co.uk
W. www.hccarchitects.co.uk

Client
Mrs Tracey Bryan

Project
Proposed two storey side extension

Title
Elevations as proposed

Date
SCHEME

Date
July

Scale @A1 As Noted

Project No. Drawing No.
01210 AL(0)04

Rev A

Drawn
HMM

Checked

Rev A