



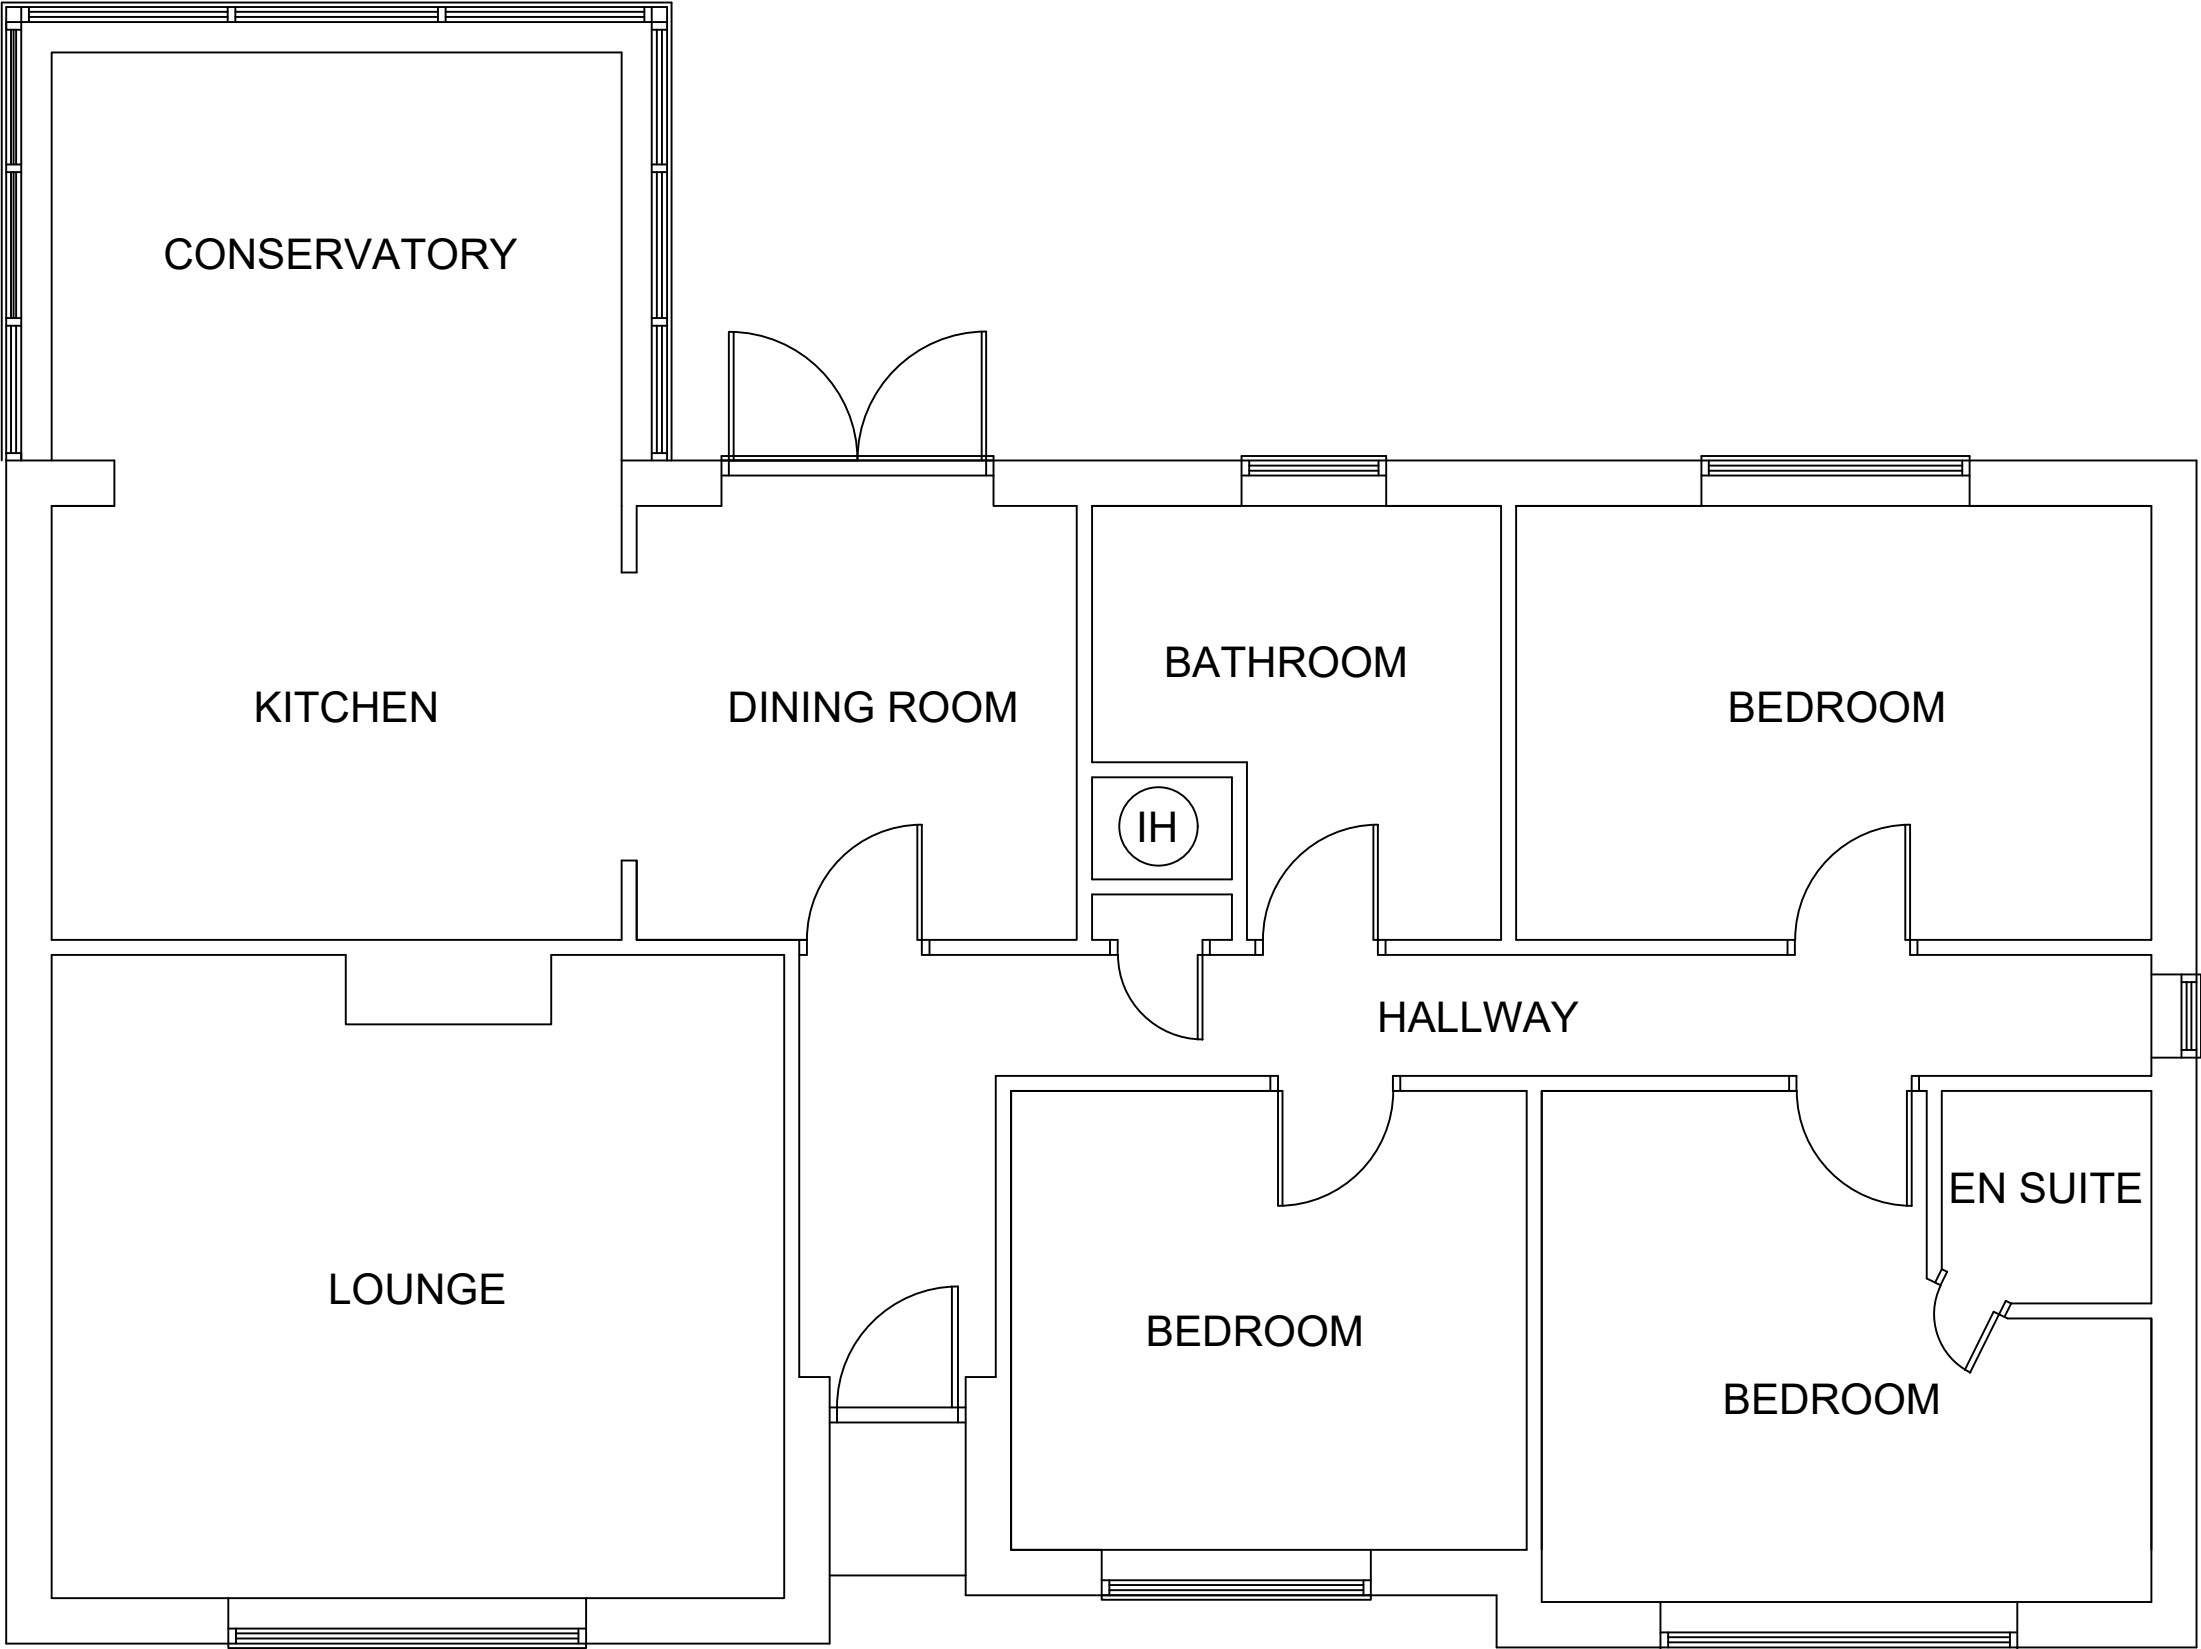

EXISTING GROUND FLOOR PLAN (1:50)

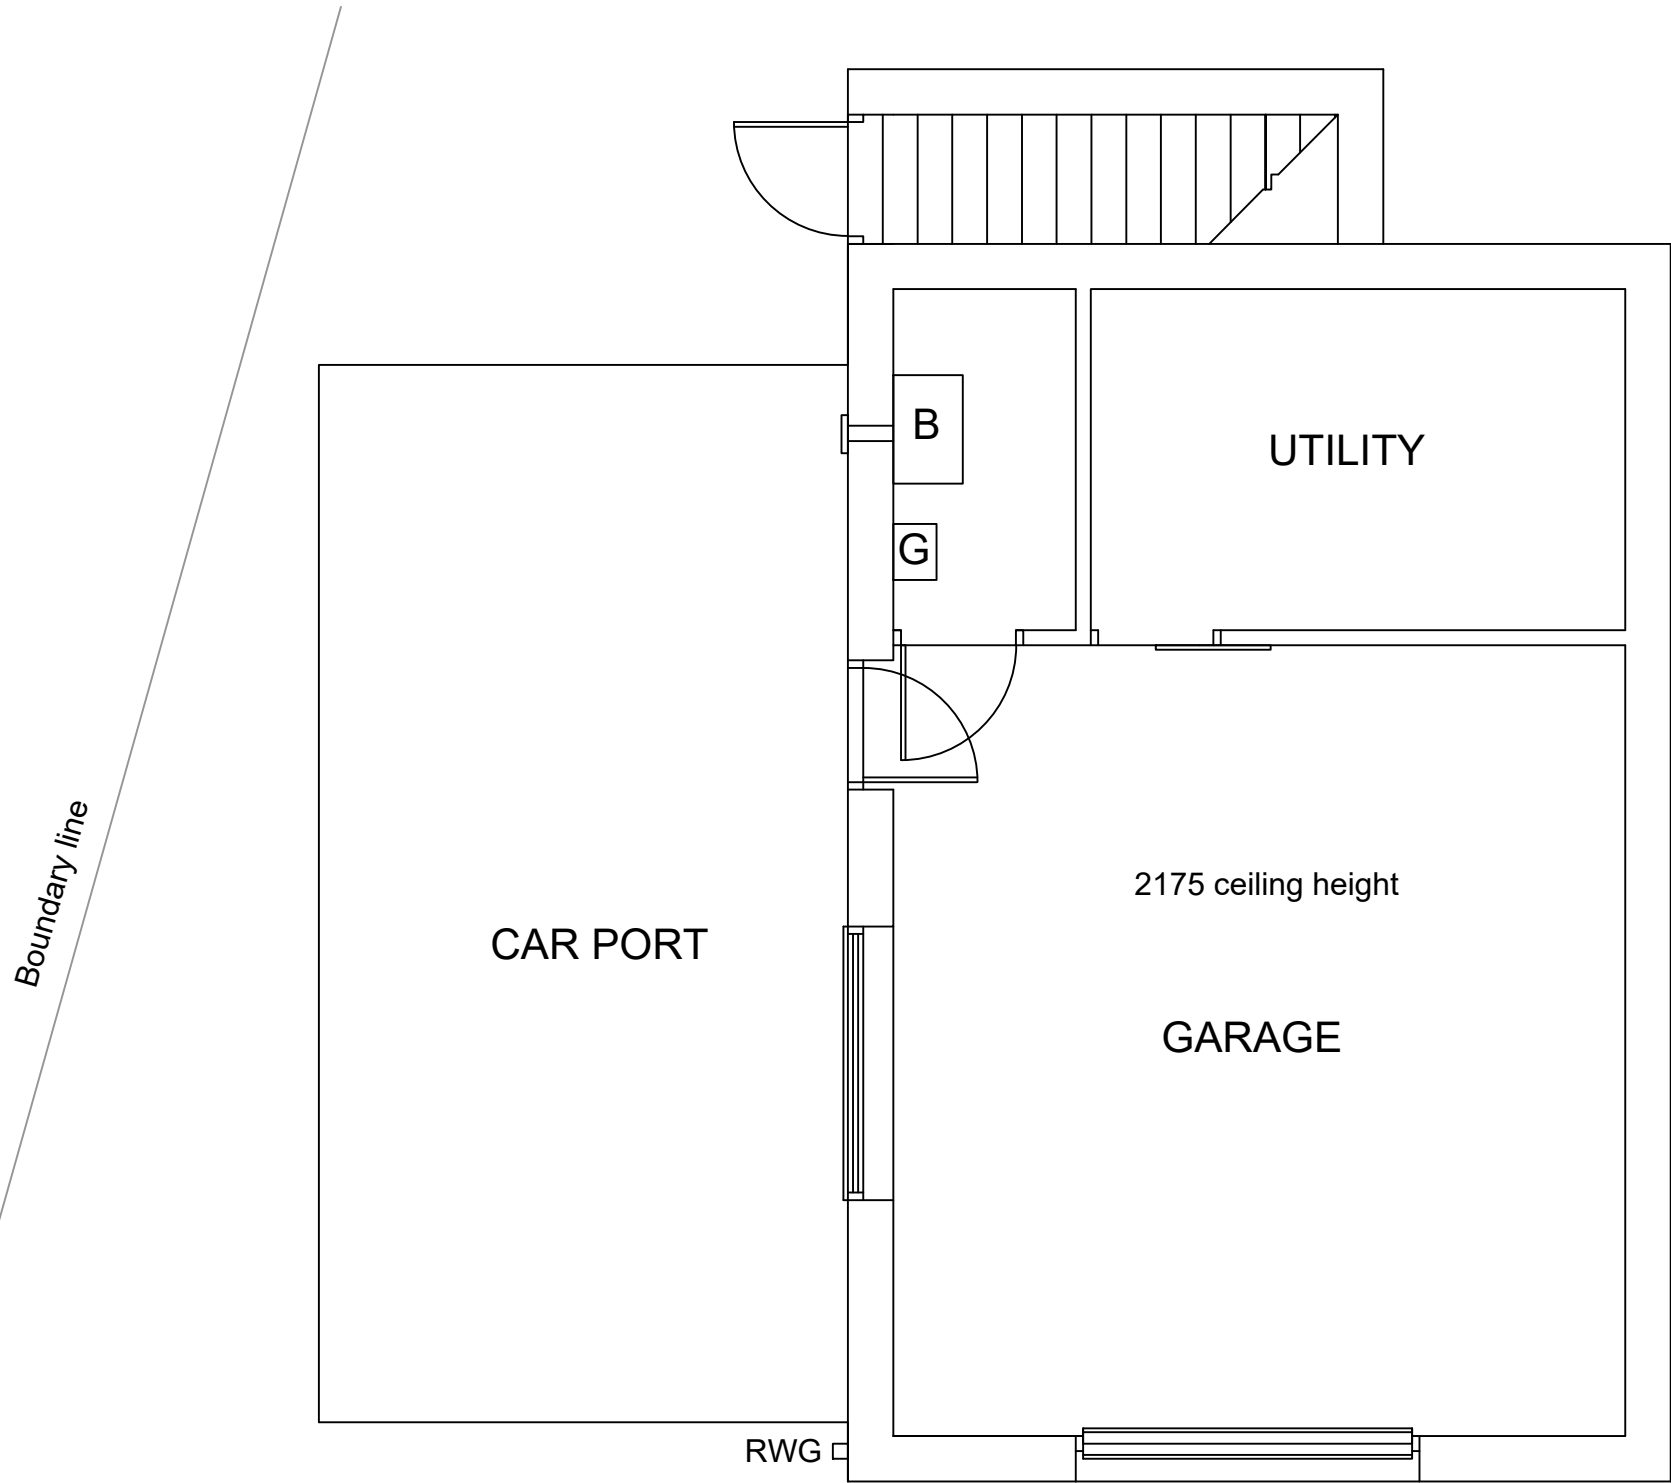

EXISTING BELOW GROUND FLOOR PLAN (1:50)




EXISTING FRONT (SOUTH) ELEVATION (1:100)



EXISTING SIDE (WEST) ELEVATION (1:100)



EXISTING REAR (NORTH) ELEVATION (1:100)

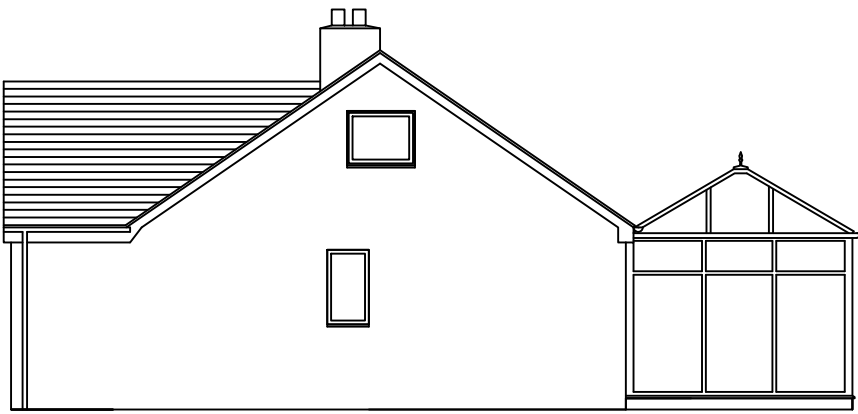

EXISTING SIDE (EAST) ELEVATION (1:100)

NOTES

- 1. All building work is to conform with The Building Regulations 2010. All subsequent revised documents should be to the satisfaction of the building control officer. The builder is to check all dimensions and conditions on site before commencing. Figured dimensions shall be preferred to scaled dimensions. It is intended that this drawing has been produced and issued for sole purpose noted within the title block. It is not intended that this drawing be used by any other person or for any other purpose.
- 2. The contractor is responsible for checking and verifying all dimensions prior to commencement of work on site and any discrepancies must be brought to the attention of The Designer.
- 3. All electrical work must comply with the current I.E.E. Regulations.
- 4. All work must be carried out by a contractor who is on the Gas Safe Register and all gas installations must comply with the current regulations.
- 5. All plumbing work to conform to local water authority by-laws.
- 6. All building work is to conform with 2010 Building Regulations. The contractor is to check and verify all written dimensions, levels, etc. prior to work commencing on site.

This drawing is the property of The Designer.

Title: Existing Layout
Client: Mr Michael Brereton
Address: 10 Mow Lane Gillow Heath ST8 6QQ
Designer: DM Drawing no: 1 Paper size: A1 Date: 15/08/2022
DJM Architecture 23 Woodhouse Lane Biddulph Staffordshire ST8 7DP Telephone: 07478555928 Email: d.mckenna317@gmail.com