




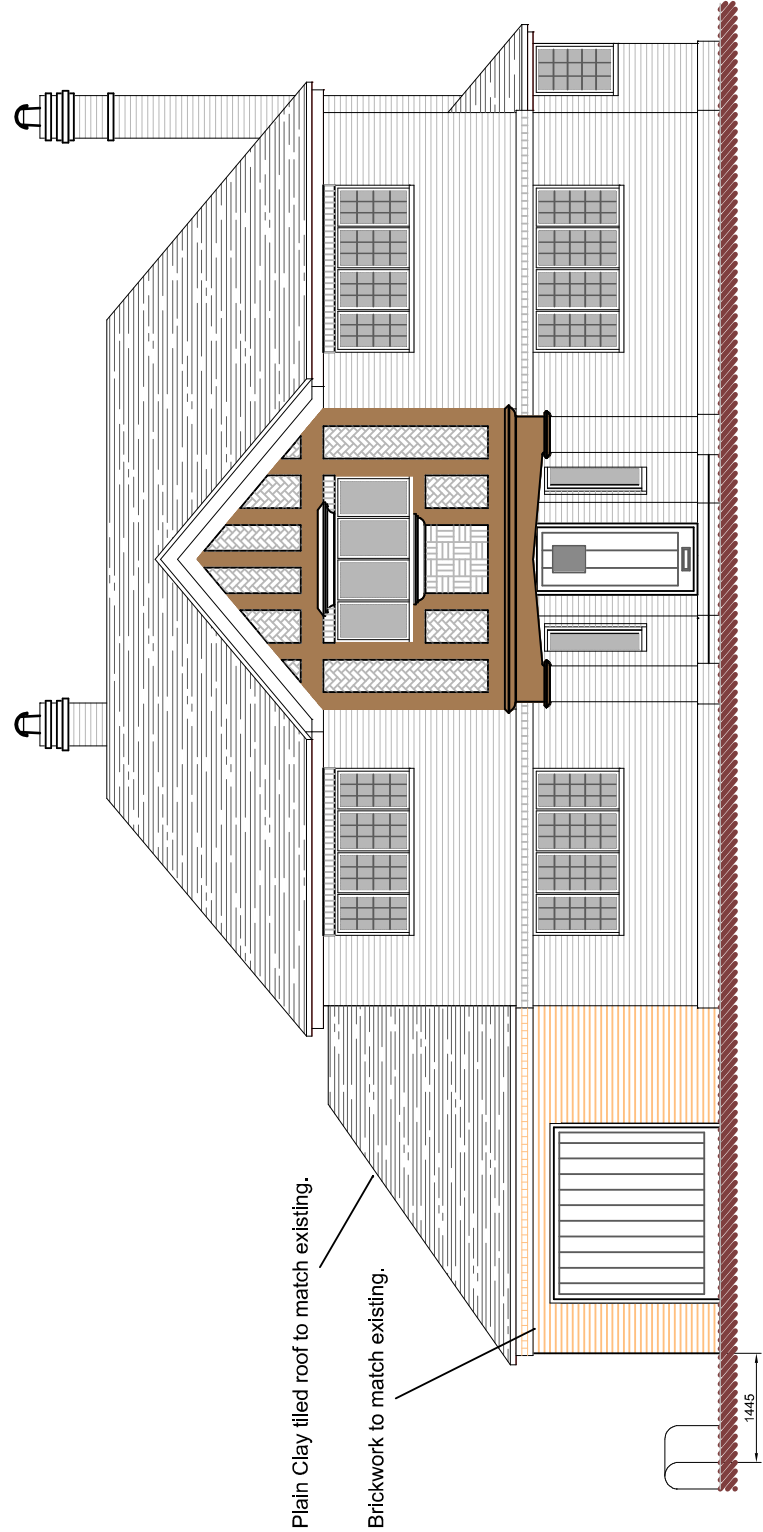


Front Elevation

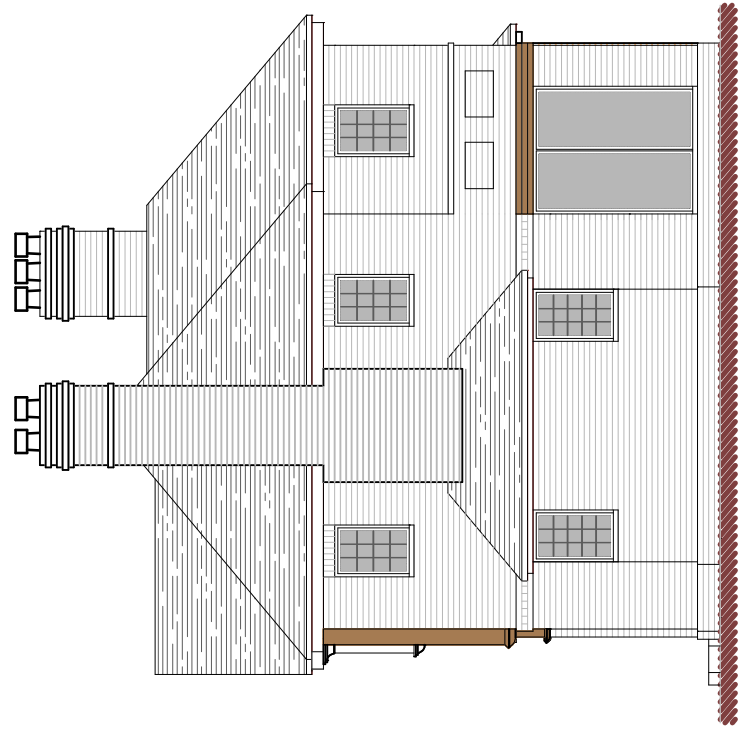

Side Elevation

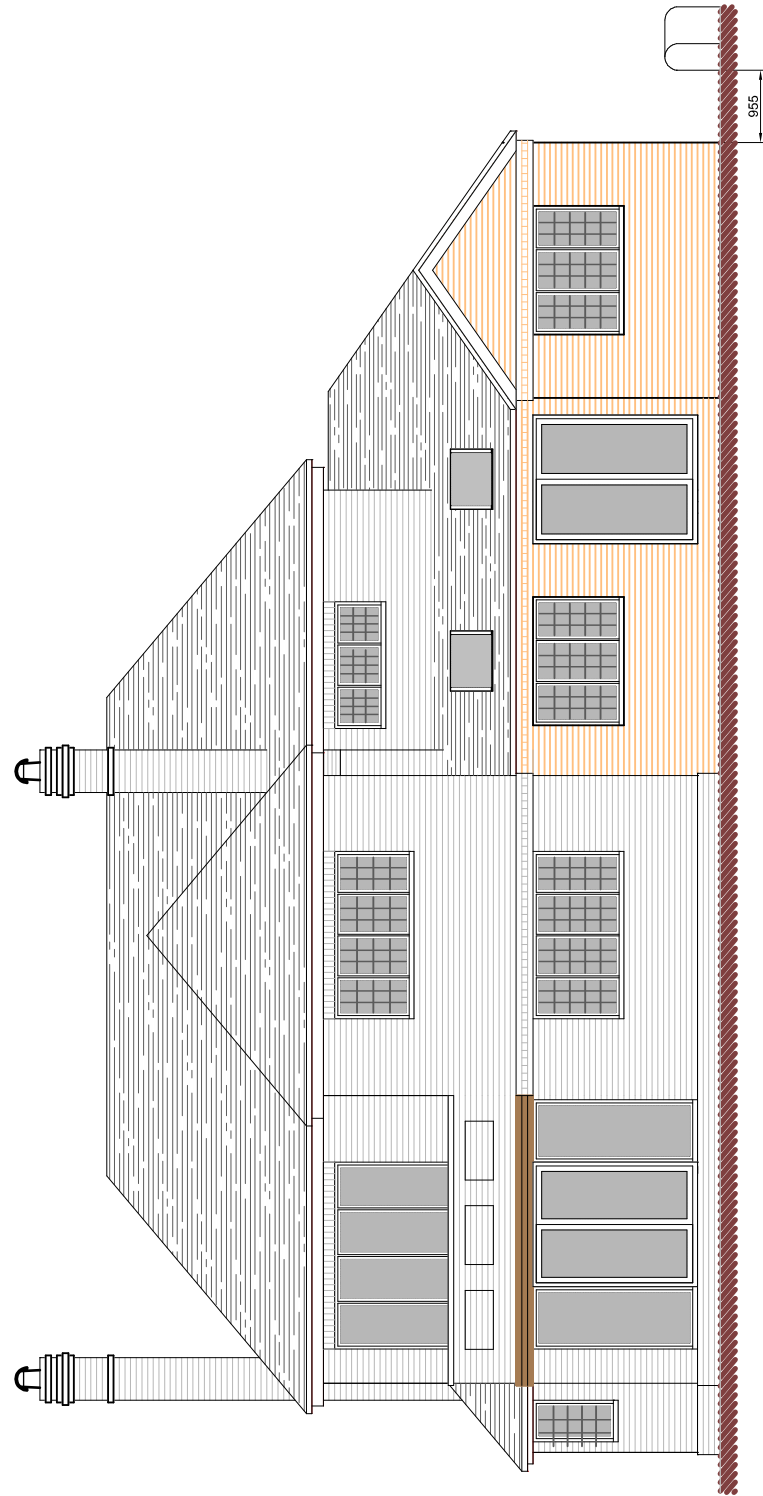

Rear Elevation

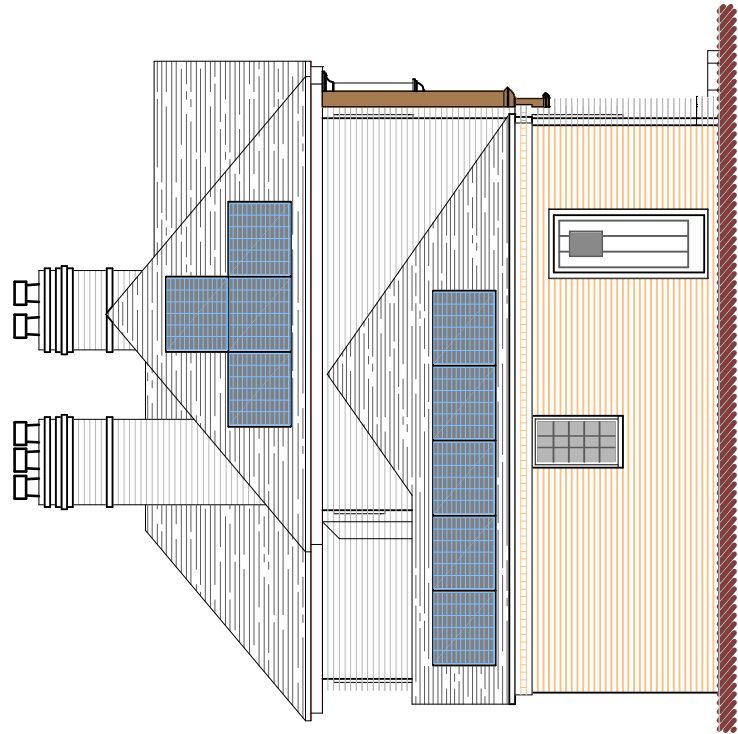

Side Elevation

DBD Architectural
Consultancy Ltd ©2022

1. Copyright reserved with DBD Architectural Consultancy Ltd.
2. All dimensions to be checked on site before proceeding.
3. Contractor to check/judge dimensions of new work against existing structure. Do not assume existing structure or details are plumb, square or level.
4. Contractor must notify the architect of any discrepancies before proceeding.
5. All drawings to be read in conjunction with all other consultants drawings and specs.


Rev	Date	Description
C	13.08.22	As per client's needs & Building Control comments
B	26.08.22	As per client's needs & Building Control comments
A	17.08.22	As per client's needs & Building Control comments



Mr & Mrs Foxall
Jesmondre, Stanley Road
Sutton Brook
ST9 8LJ

Single Storey Rear Extension

Plans as Proposed			
Author	Planning	Date	09.08.22
Client	Mr & Mrs Foxall	Ref No	2204
Scale	1:100	Drawing Number	PL 03C

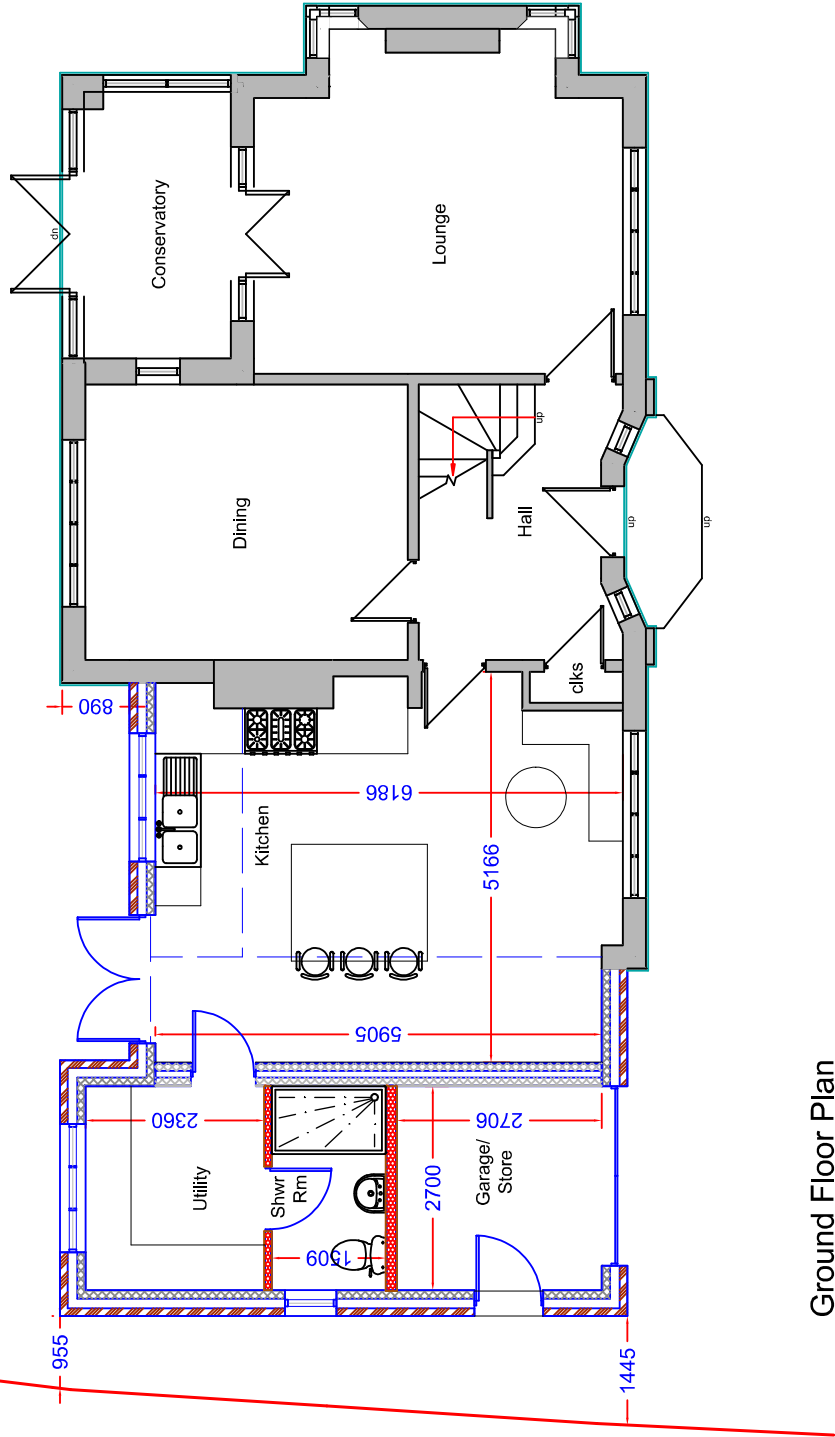

Ground Floor Plan

