


10 WORKS CONSULTING LTD

Any errors to be reported to the Architect immediately

The copyright of this drawing and design is vested in the Architect and must not be copied or reproduced without written consent.

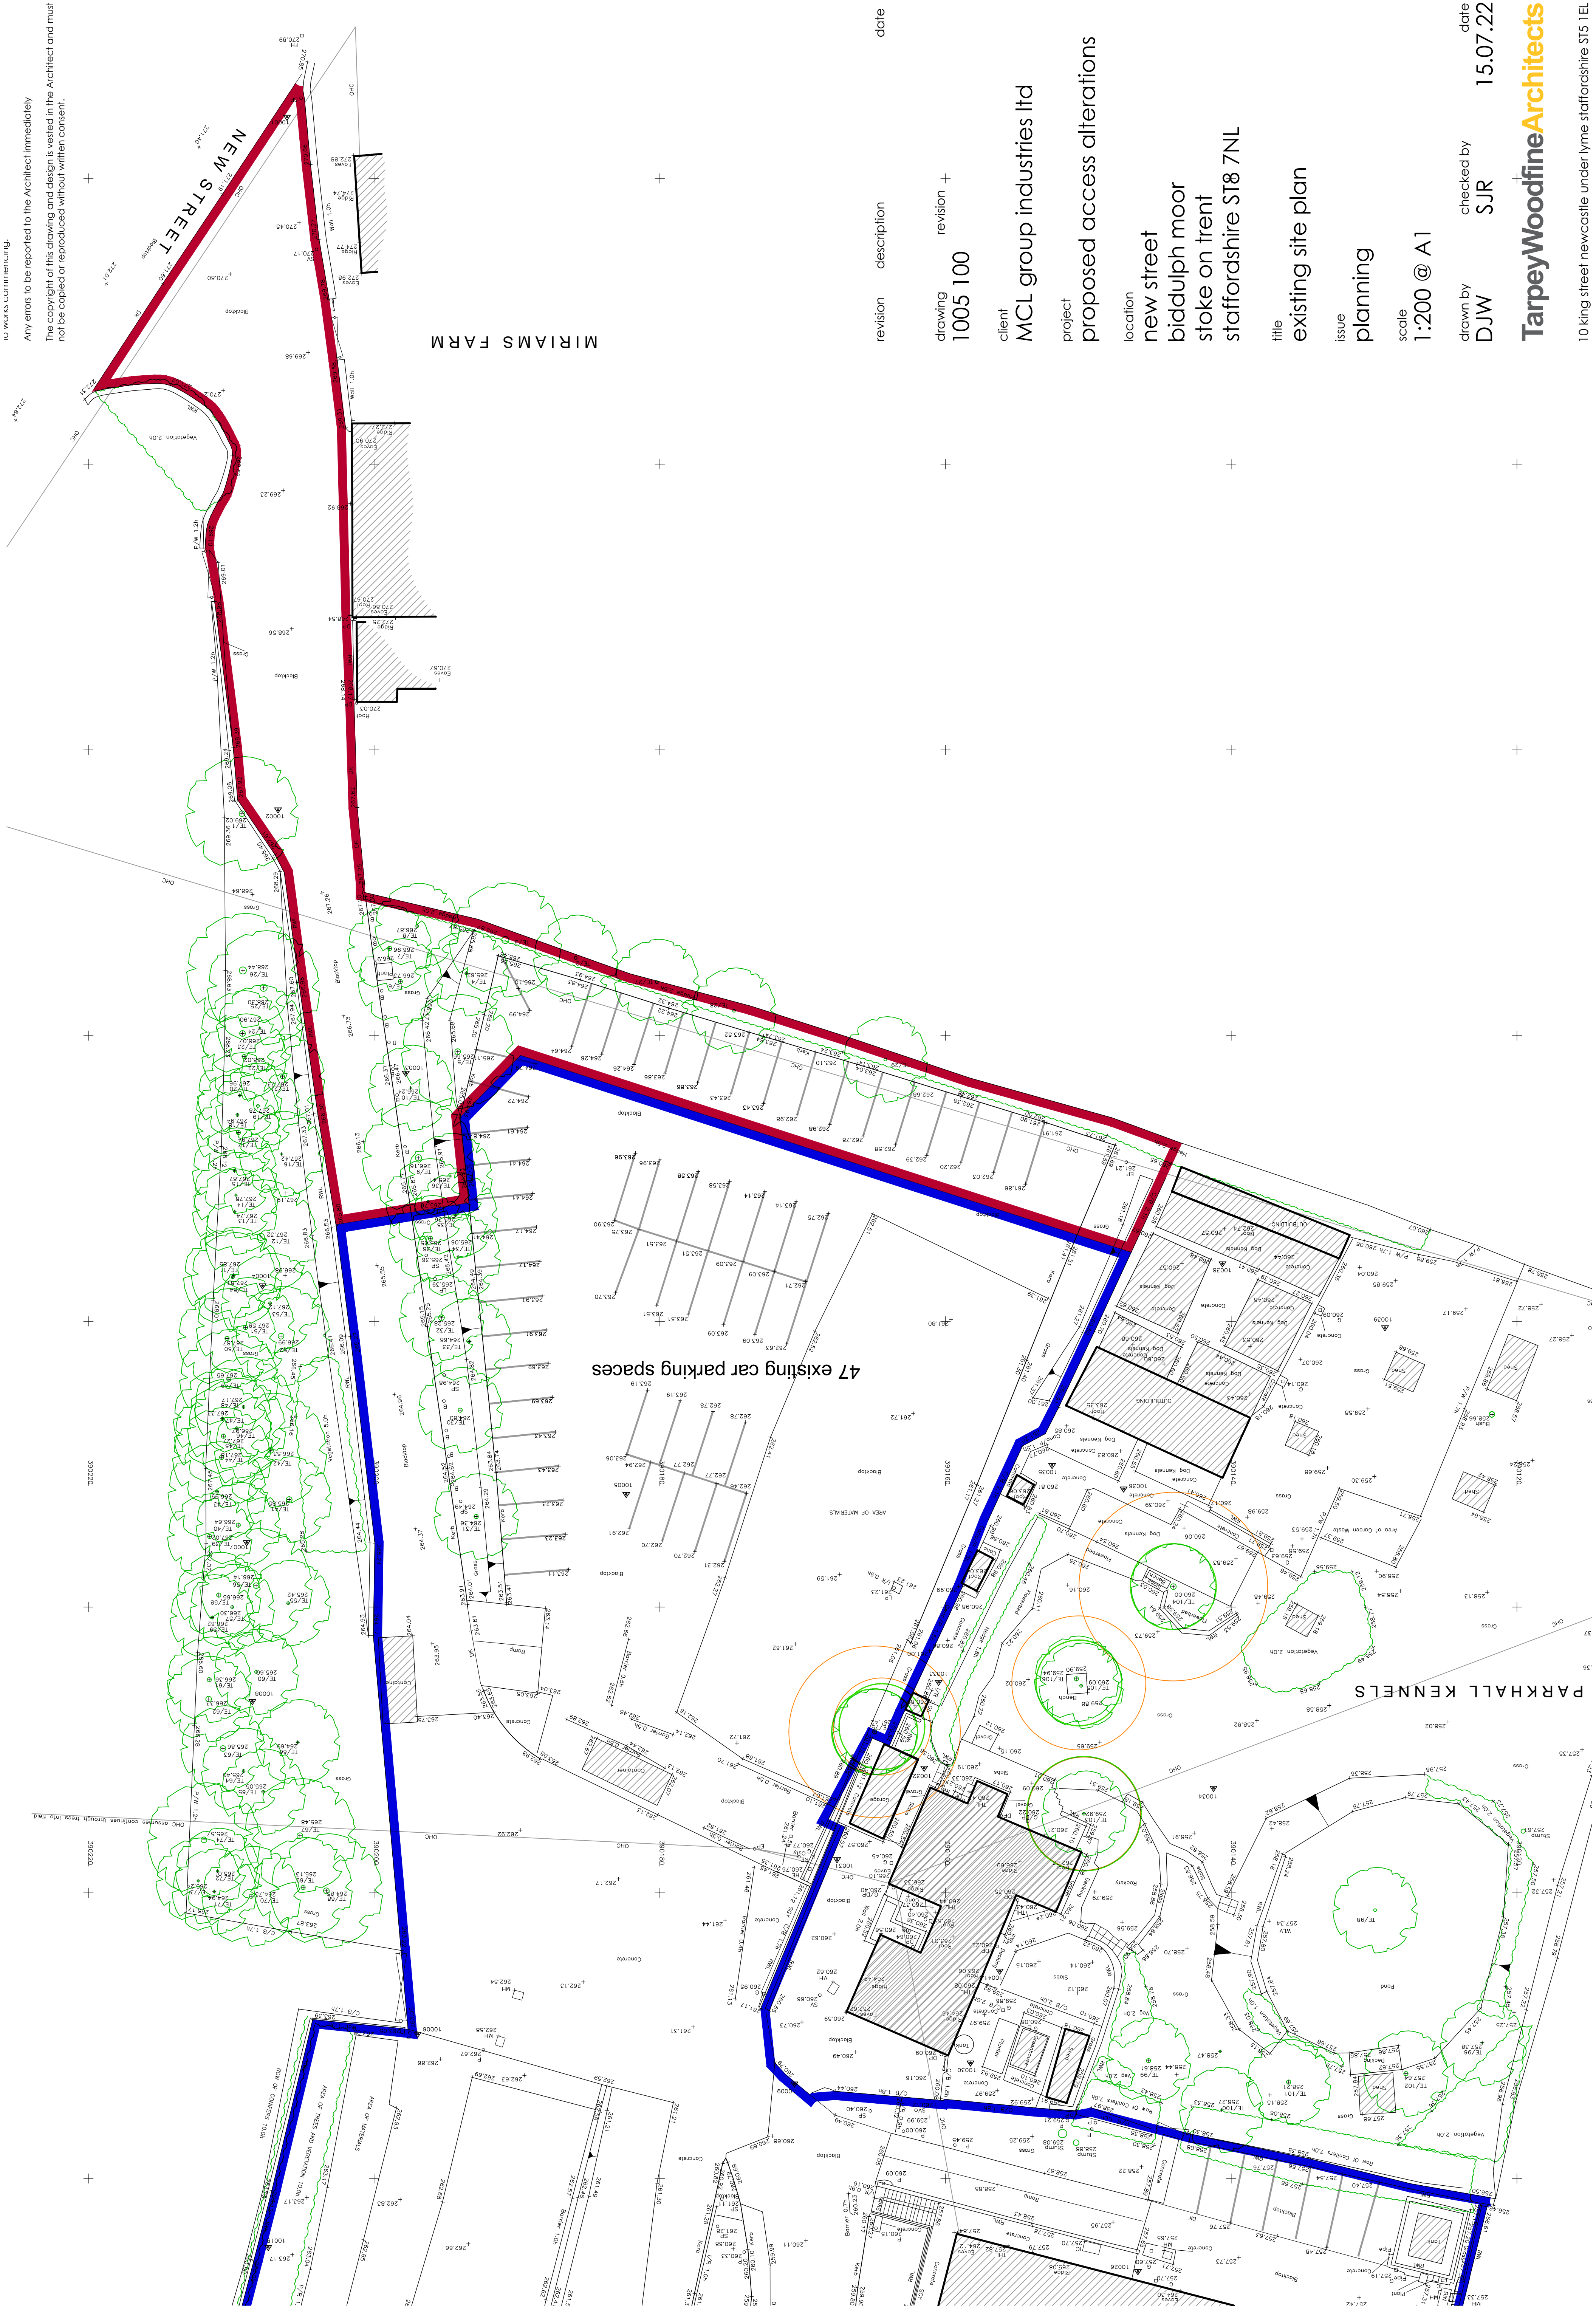

revision description date

drawing revision +
1005 100

client
MCL group industries ltd

project
proposed access alterations

location
new street
biddulph moor
stoke on trent
staffordshire ST8 7NL

title
existing site plan

issue
planning

scale
1:200 @ A1

drawn by
DJW

checked by
SJR

date
15.07.22

TarpeyWoodfineArchitects

10 king street newcastle under lyme staffordshire ST5 1EL
Tel: 01789 429 480 Email: info@tarpeywoodfine.com