


Existing and Proposed Site Plan

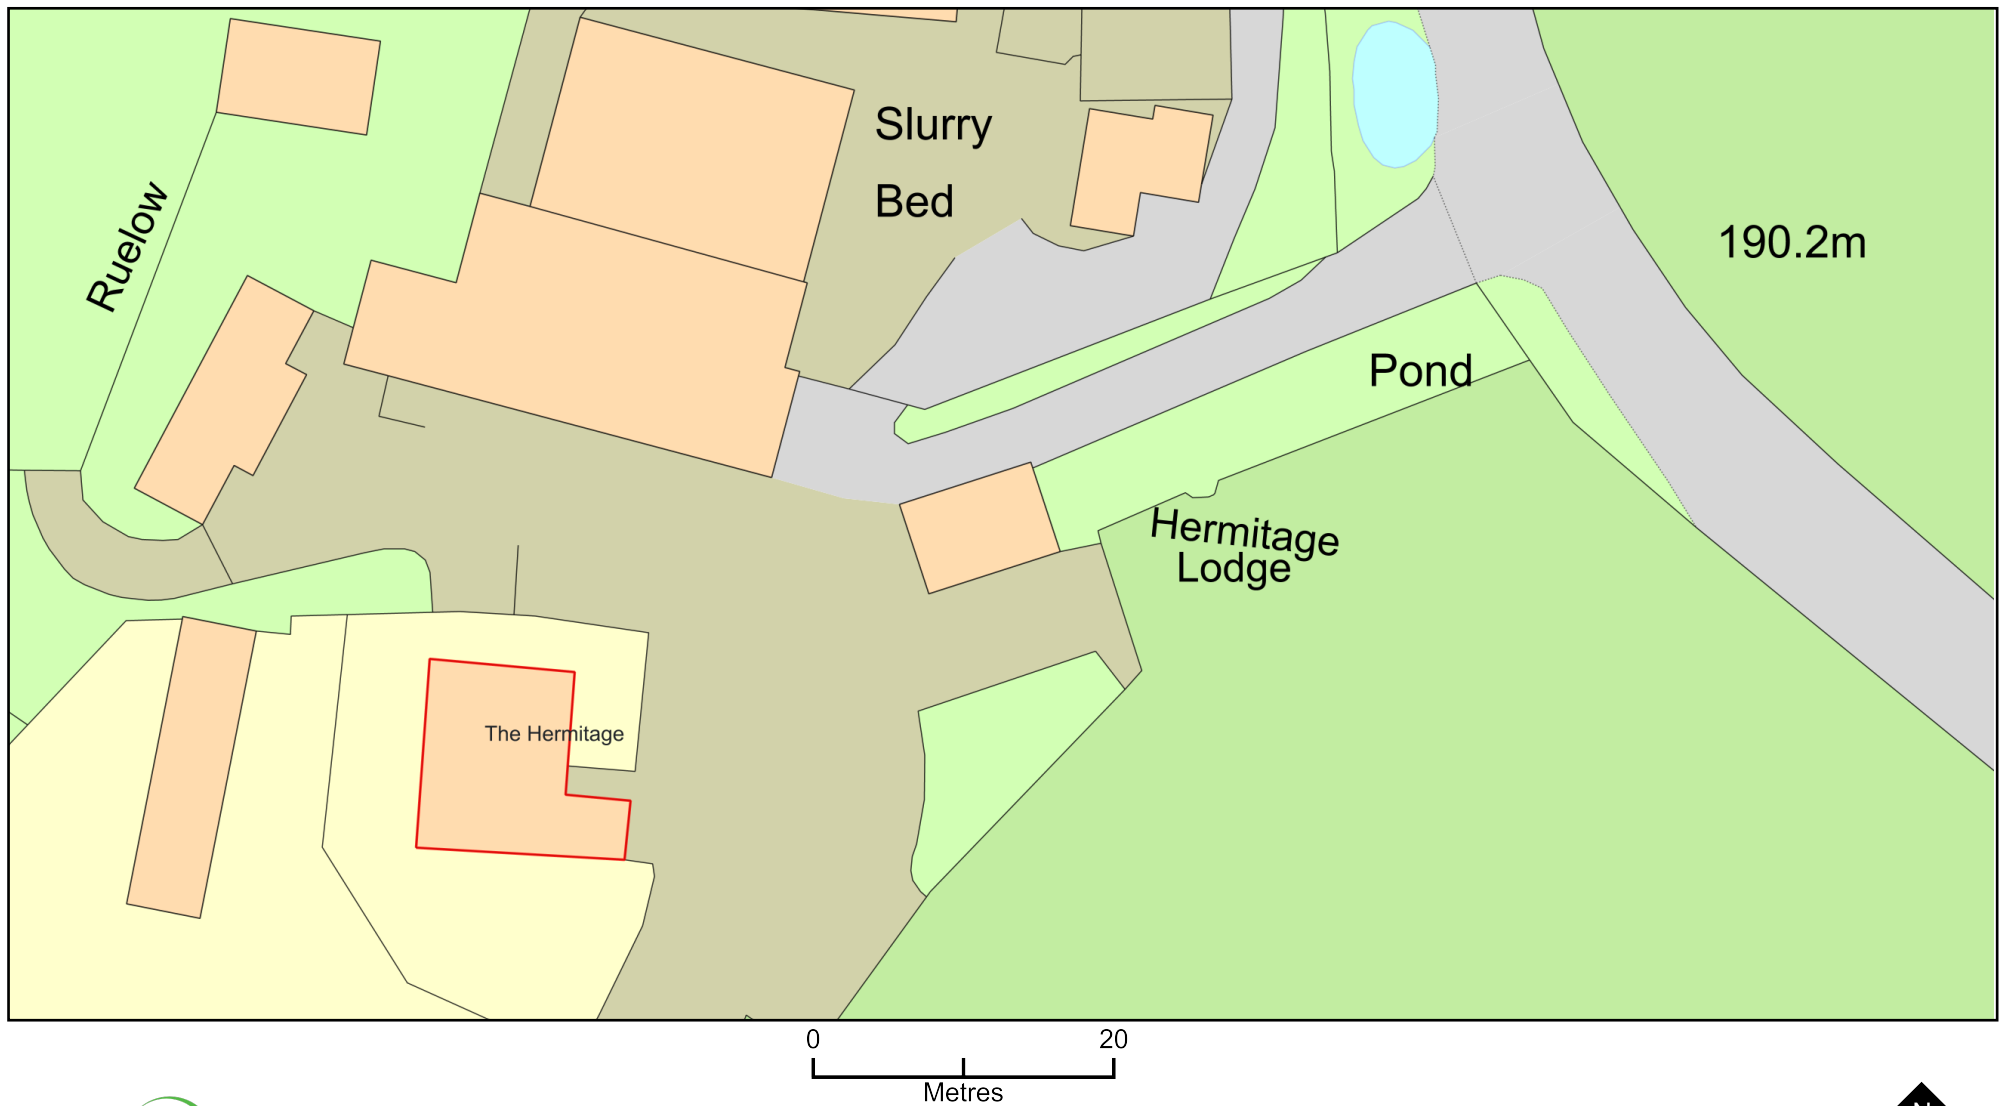

Plan Produced for: Christopher Cooke

Date Produced: 21 Jun 2022

Plan Reference Number: TQRQM22172135931730

Scale: 1:500 @ A4

© Crown copyright and database rights 2021 OS 100042766