




Front Roadside Elevation

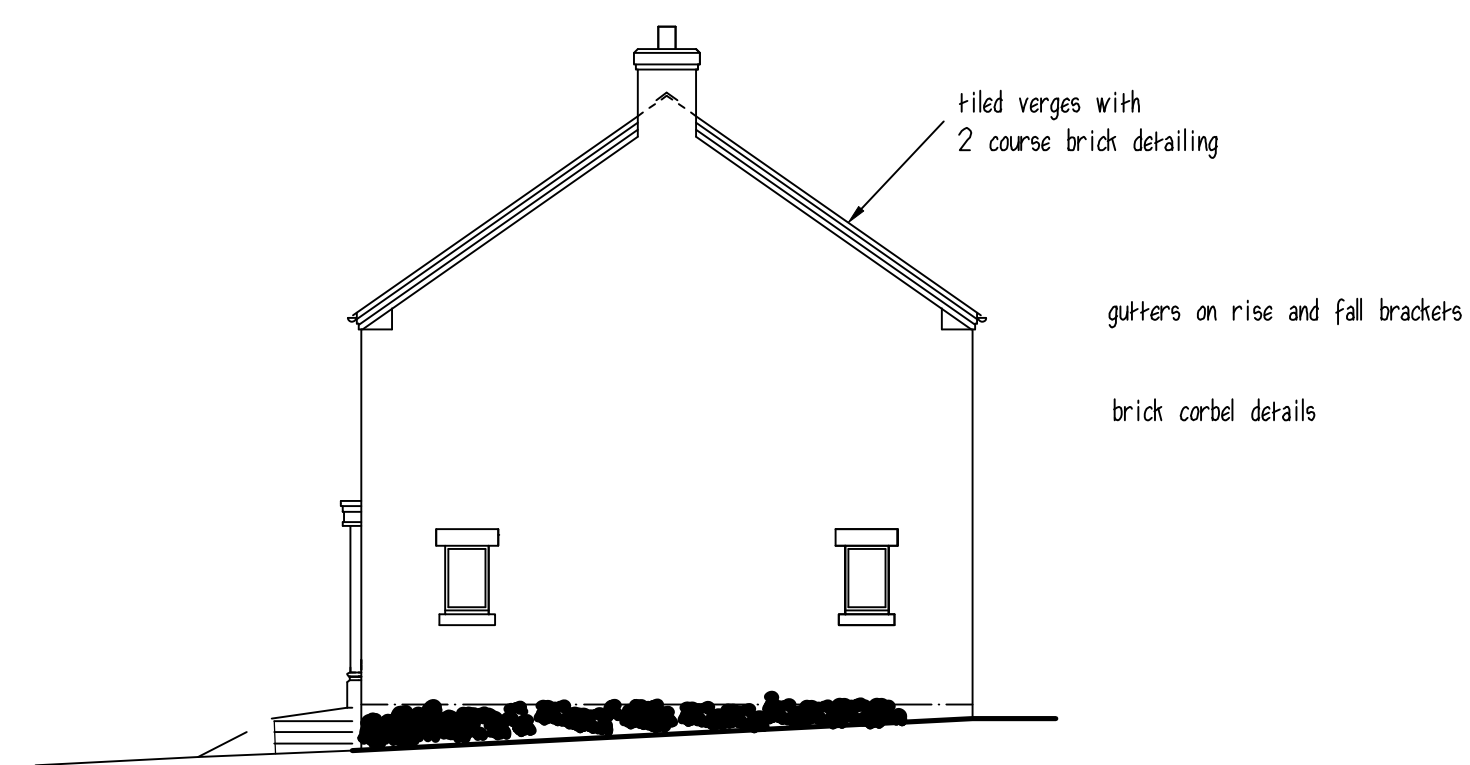


Side Elevation to Access



Boundary Side Elevation




Rear Garden Elevation

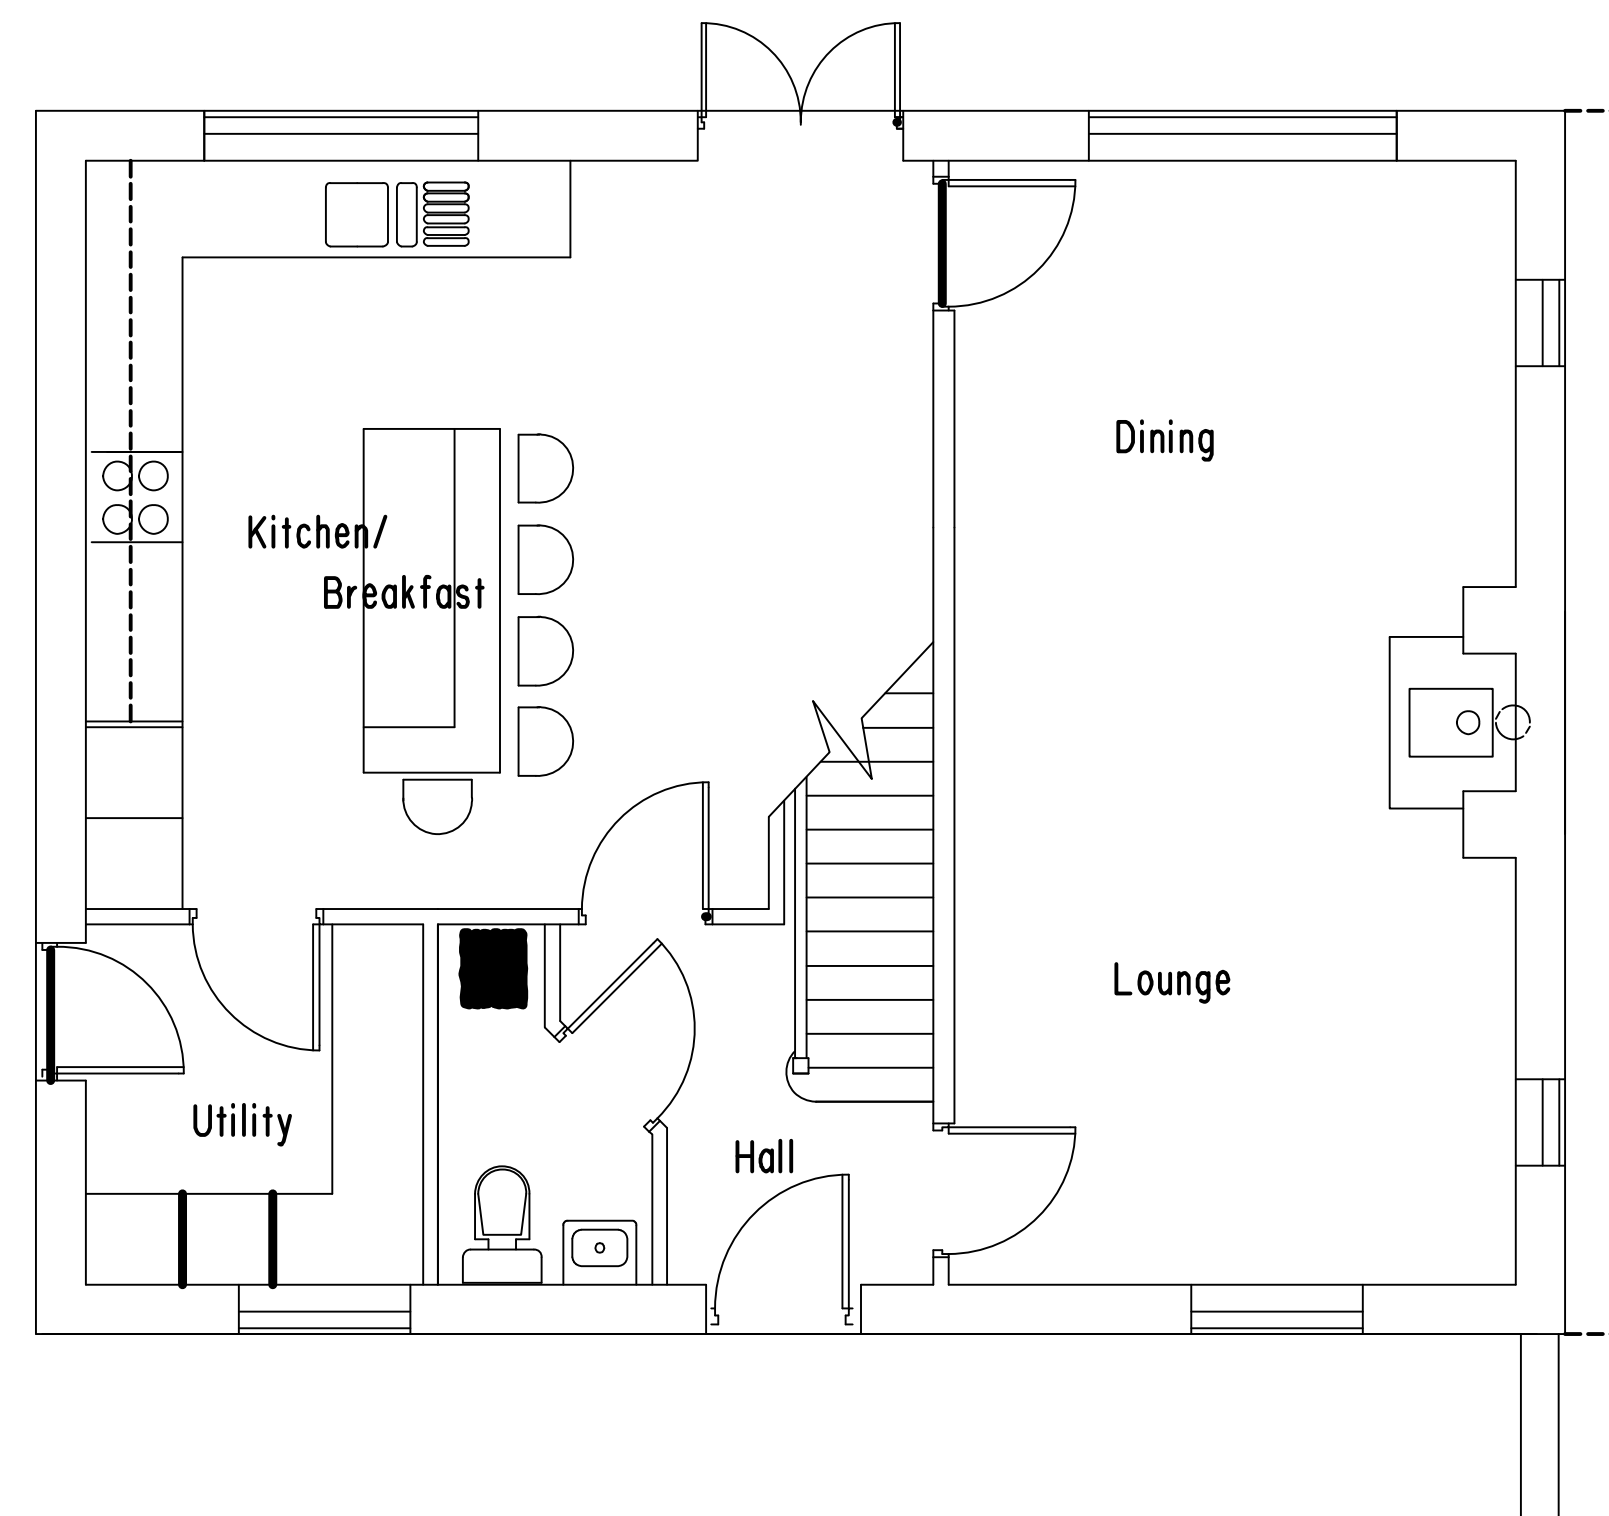


Ground Floor Plan

GF 70.3 sq M

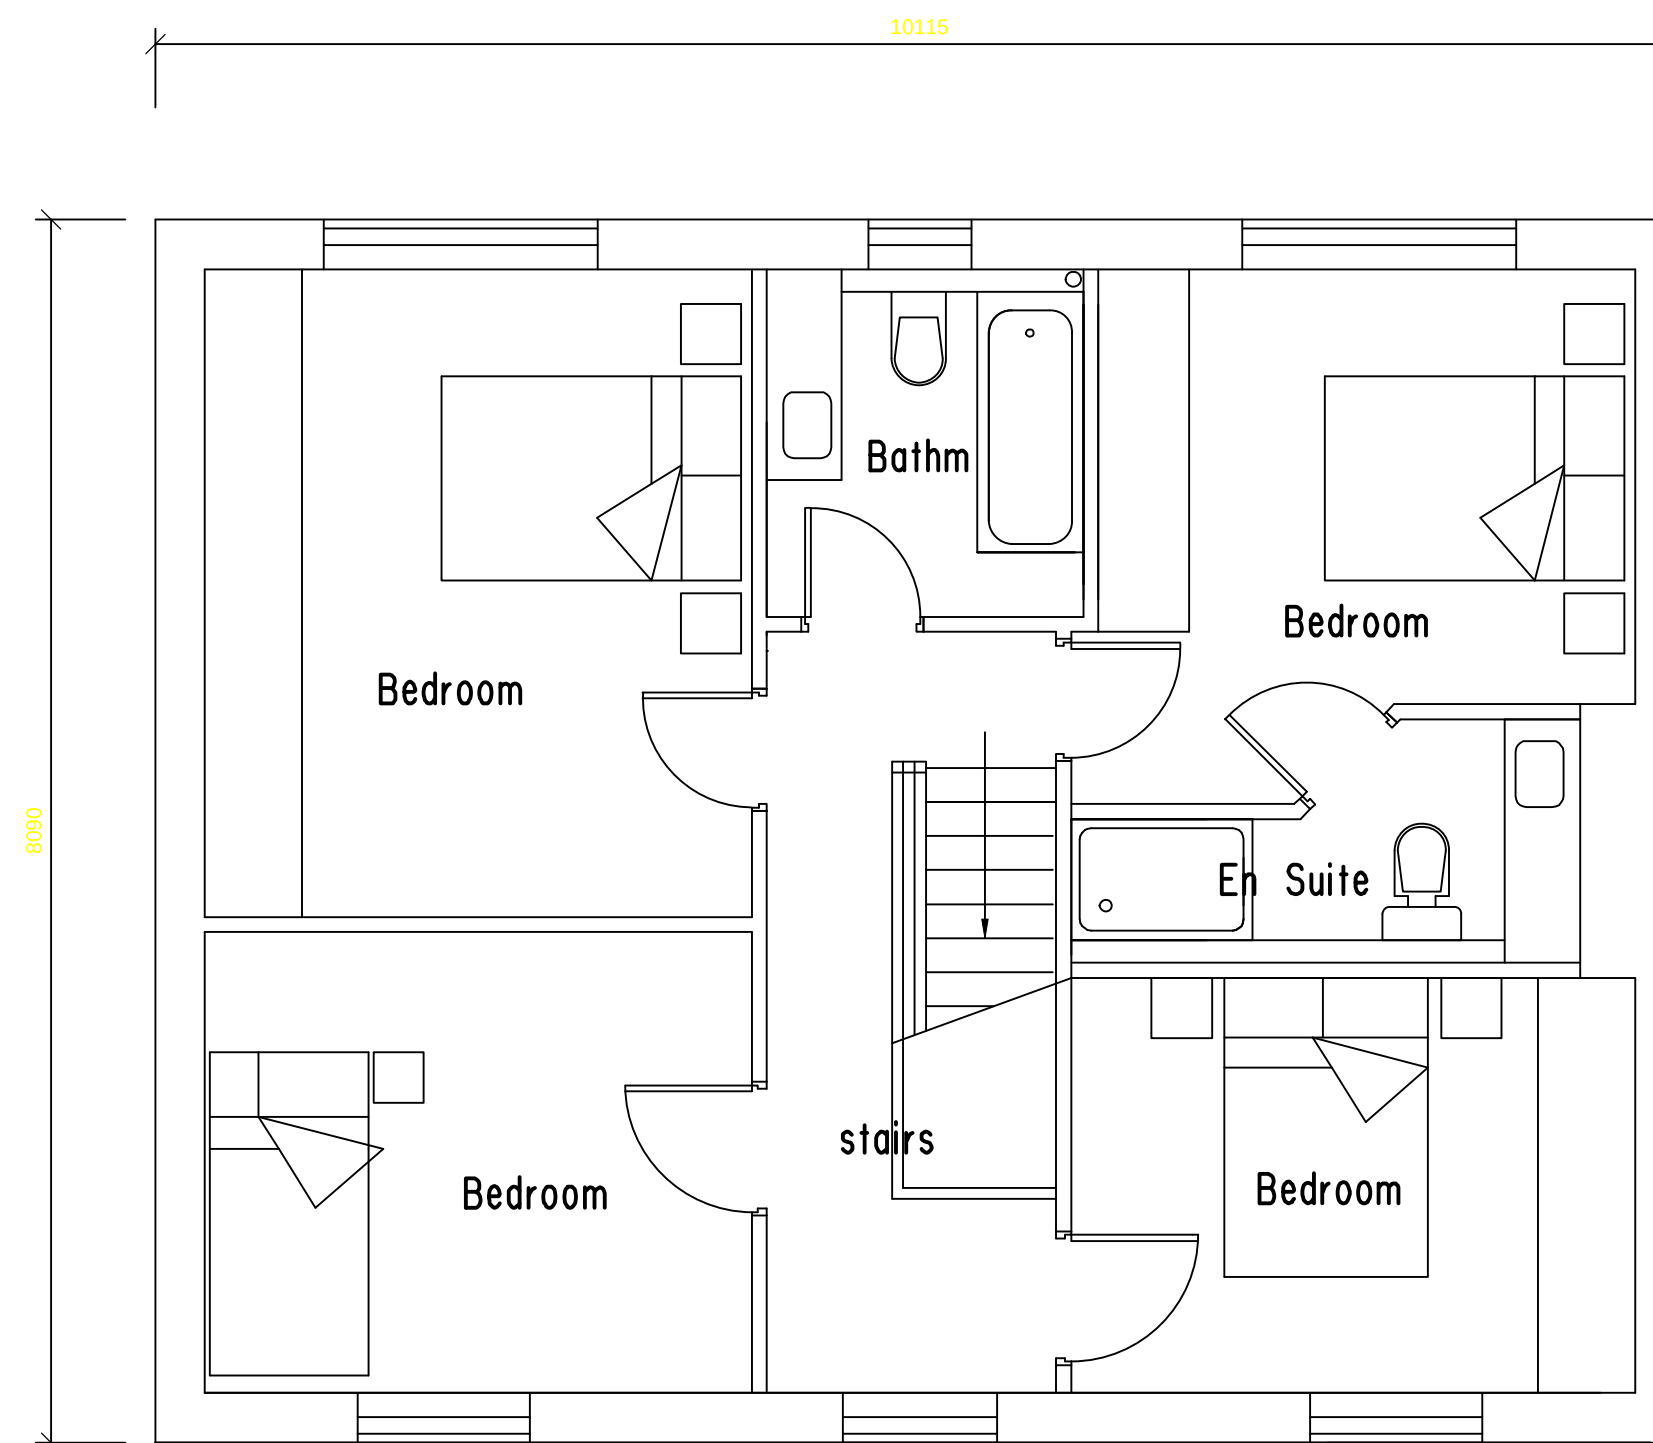


First Floor Plan

FF 70.3 sq M

 

Roof Plan

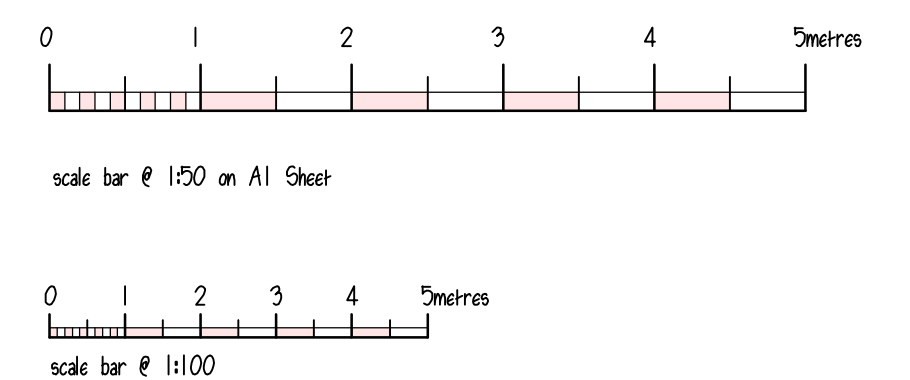



RICS
The mark of
property professionalism worldwide

Clients are advised to clarify dimensions with the author prior to setting out and not to scale from the drawing. This drawing is copyright and should not be reproduced without the written consent of RLM ASSOCIATES.

☐ ☐ ☐ ☐ ☐ ☐ ☐ ☐ ☐ ☐

RLM ASSOCIATES

JOB FORMER TRAVELLERS REST, LEEKBROOK.	
CLIENT P.D. & S. SMART LTD.	
DRAWING PLOT 9 REVISED PLANNING DETAILS.	
DATE August 2022.	SCALE 1:50, 1:100.
DRWG. No. RLM1060/10.	REVISION A.

