



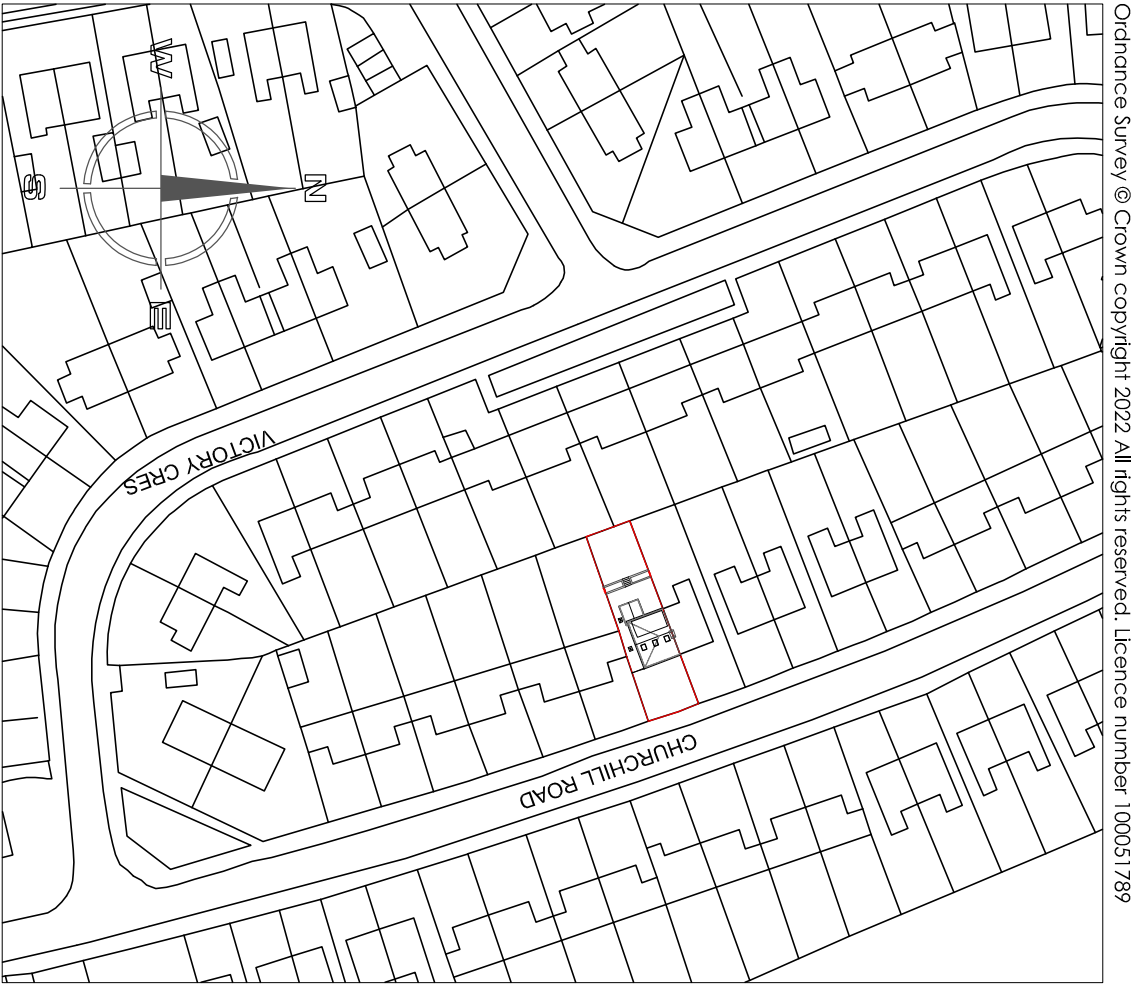


SITE LOCATION PLAN 1:1250


Ordinance Survey © Crown copyright 2022. All rights reserved. Licence number 10051789

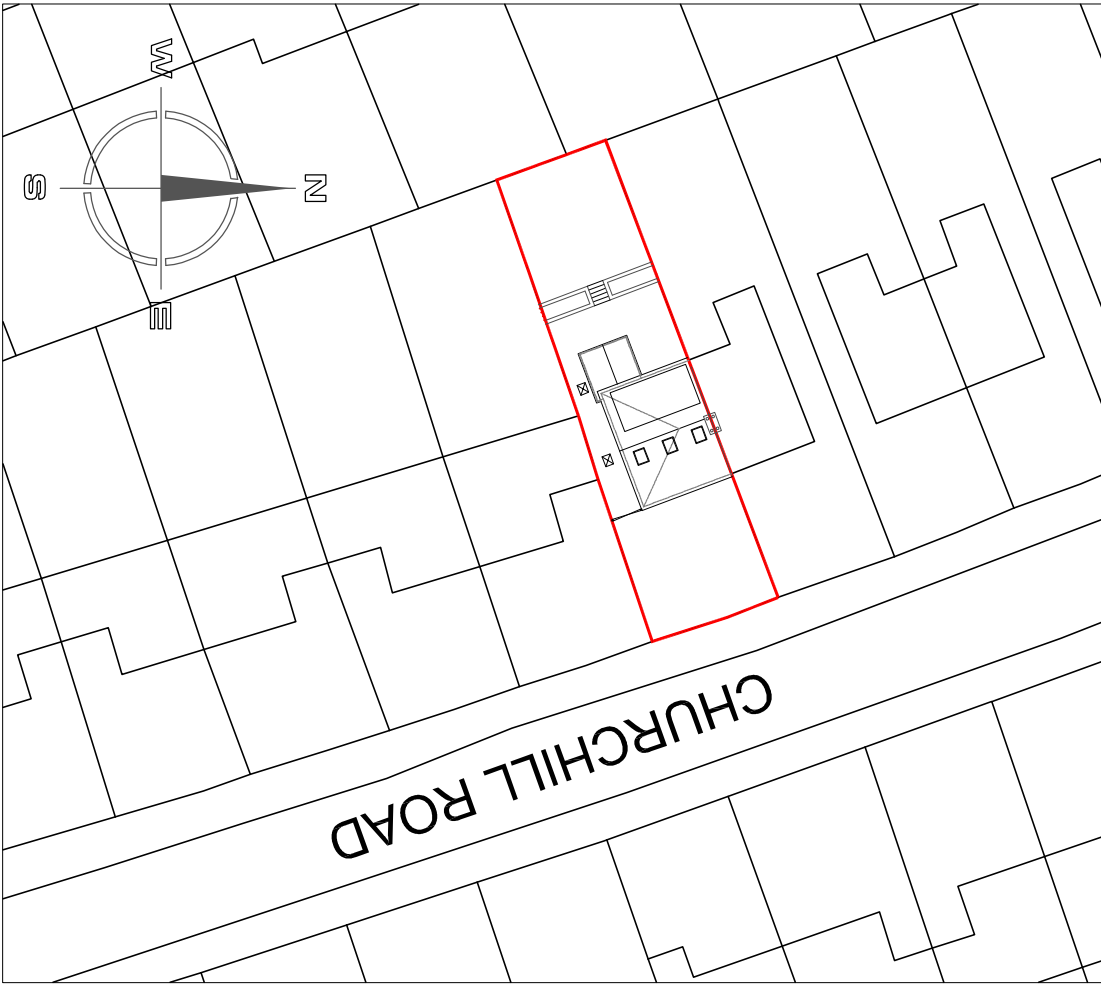


SITE LOCATION PLAN 1:500

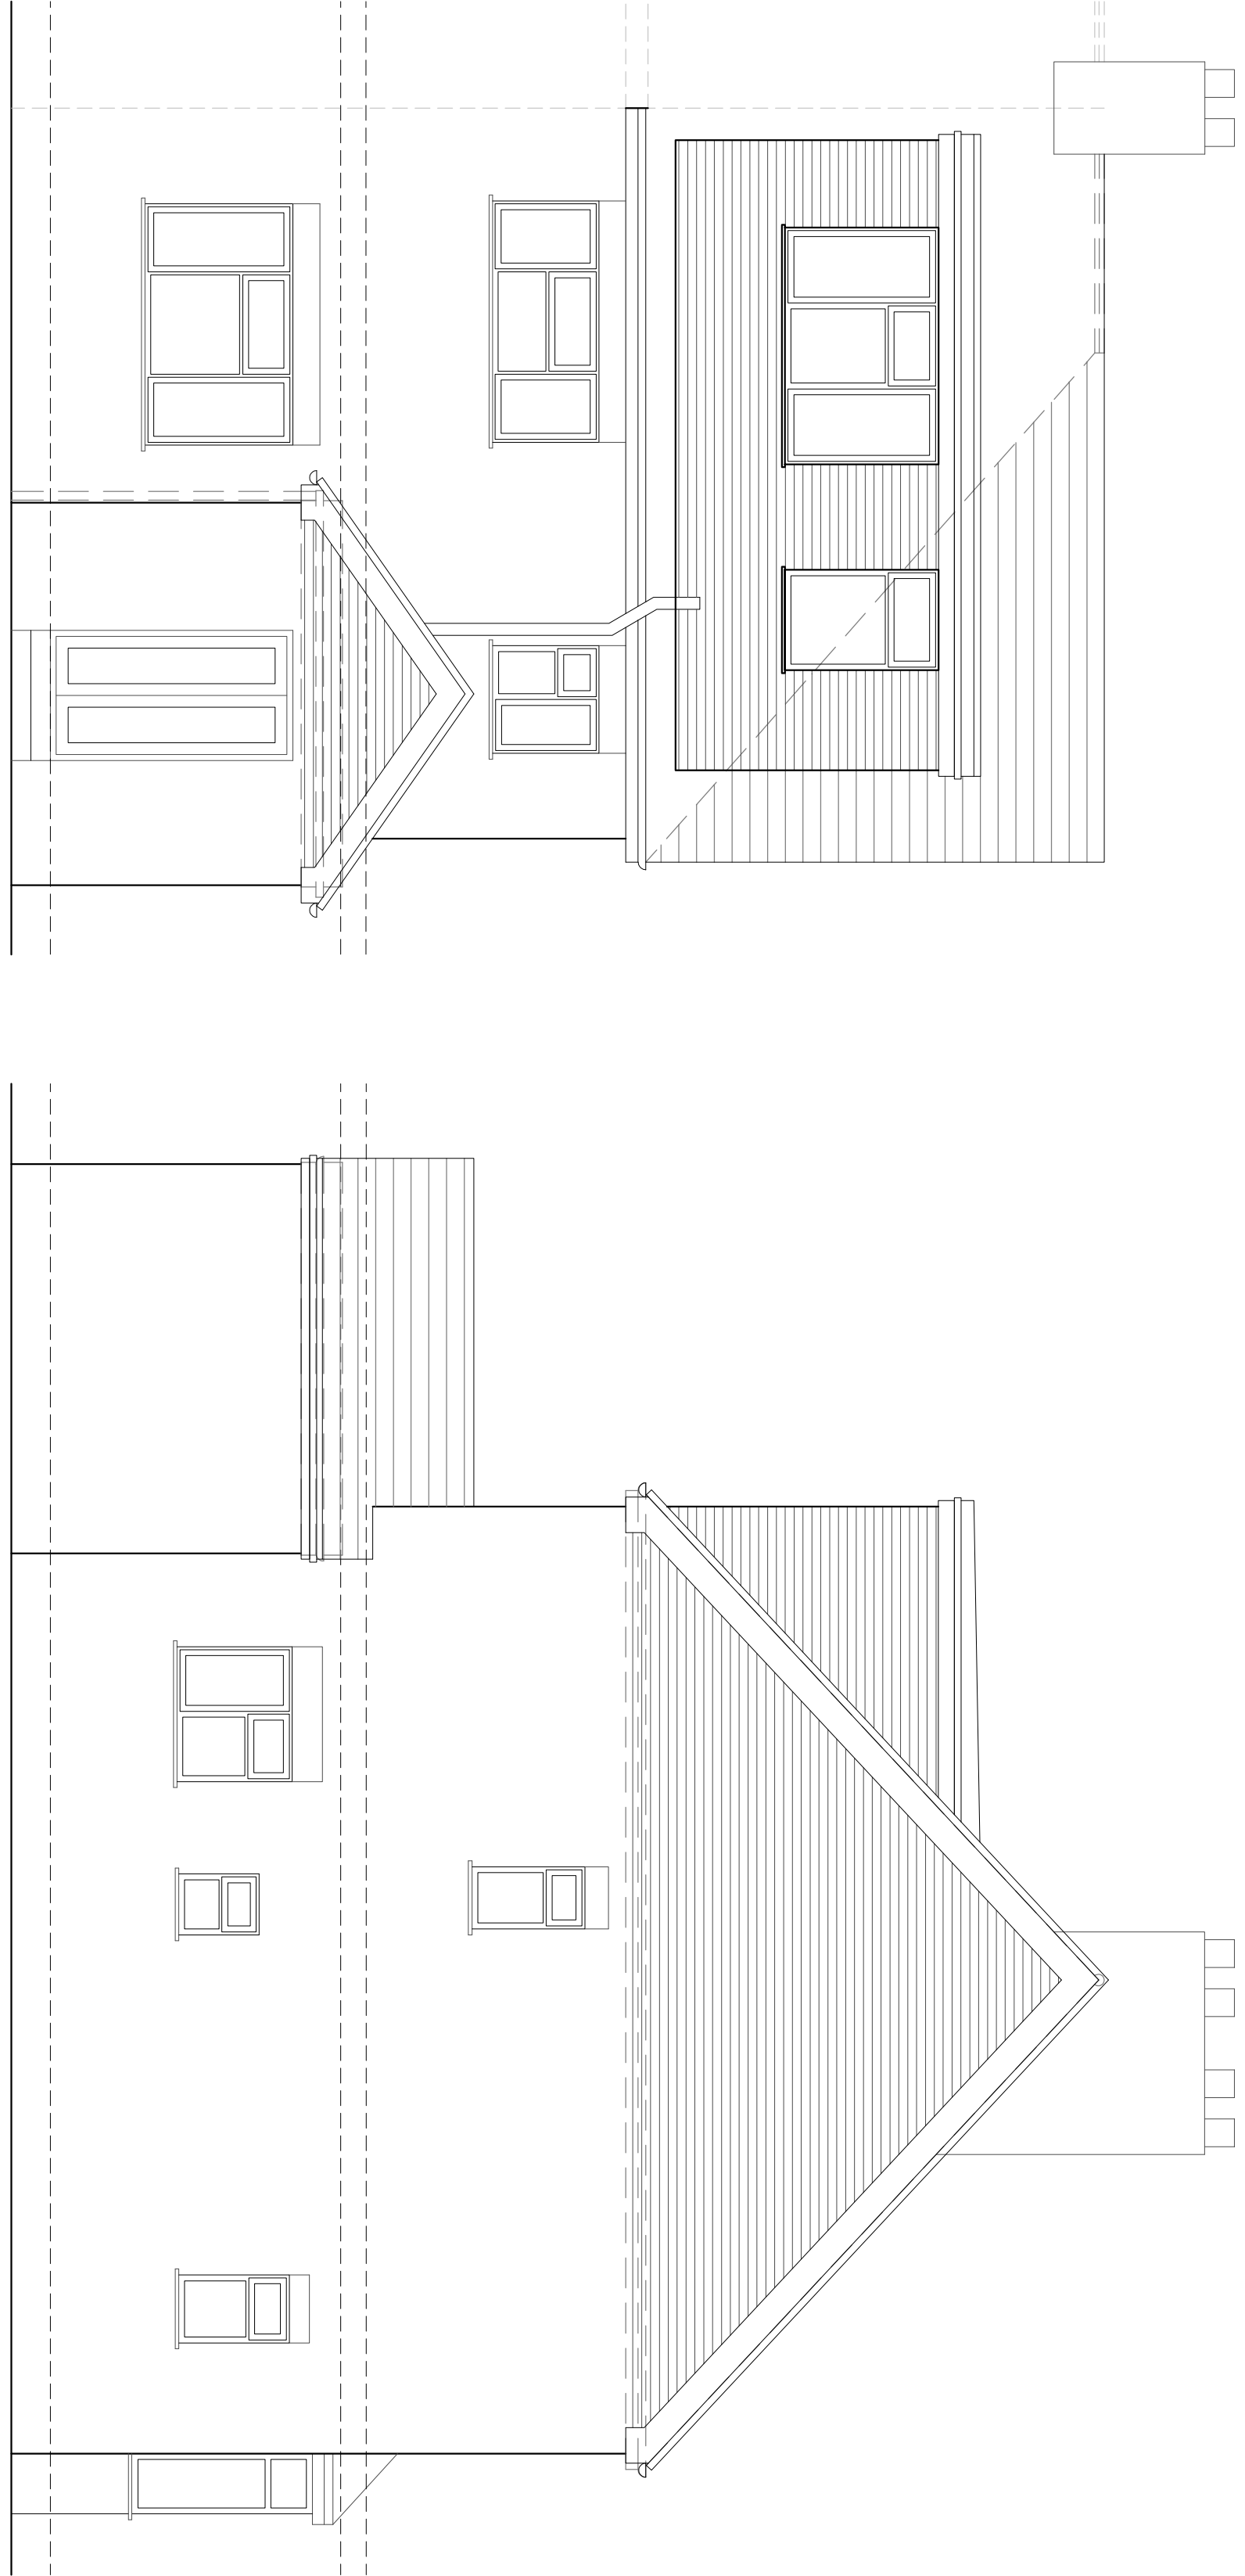


REAR ELEVATION 1:50

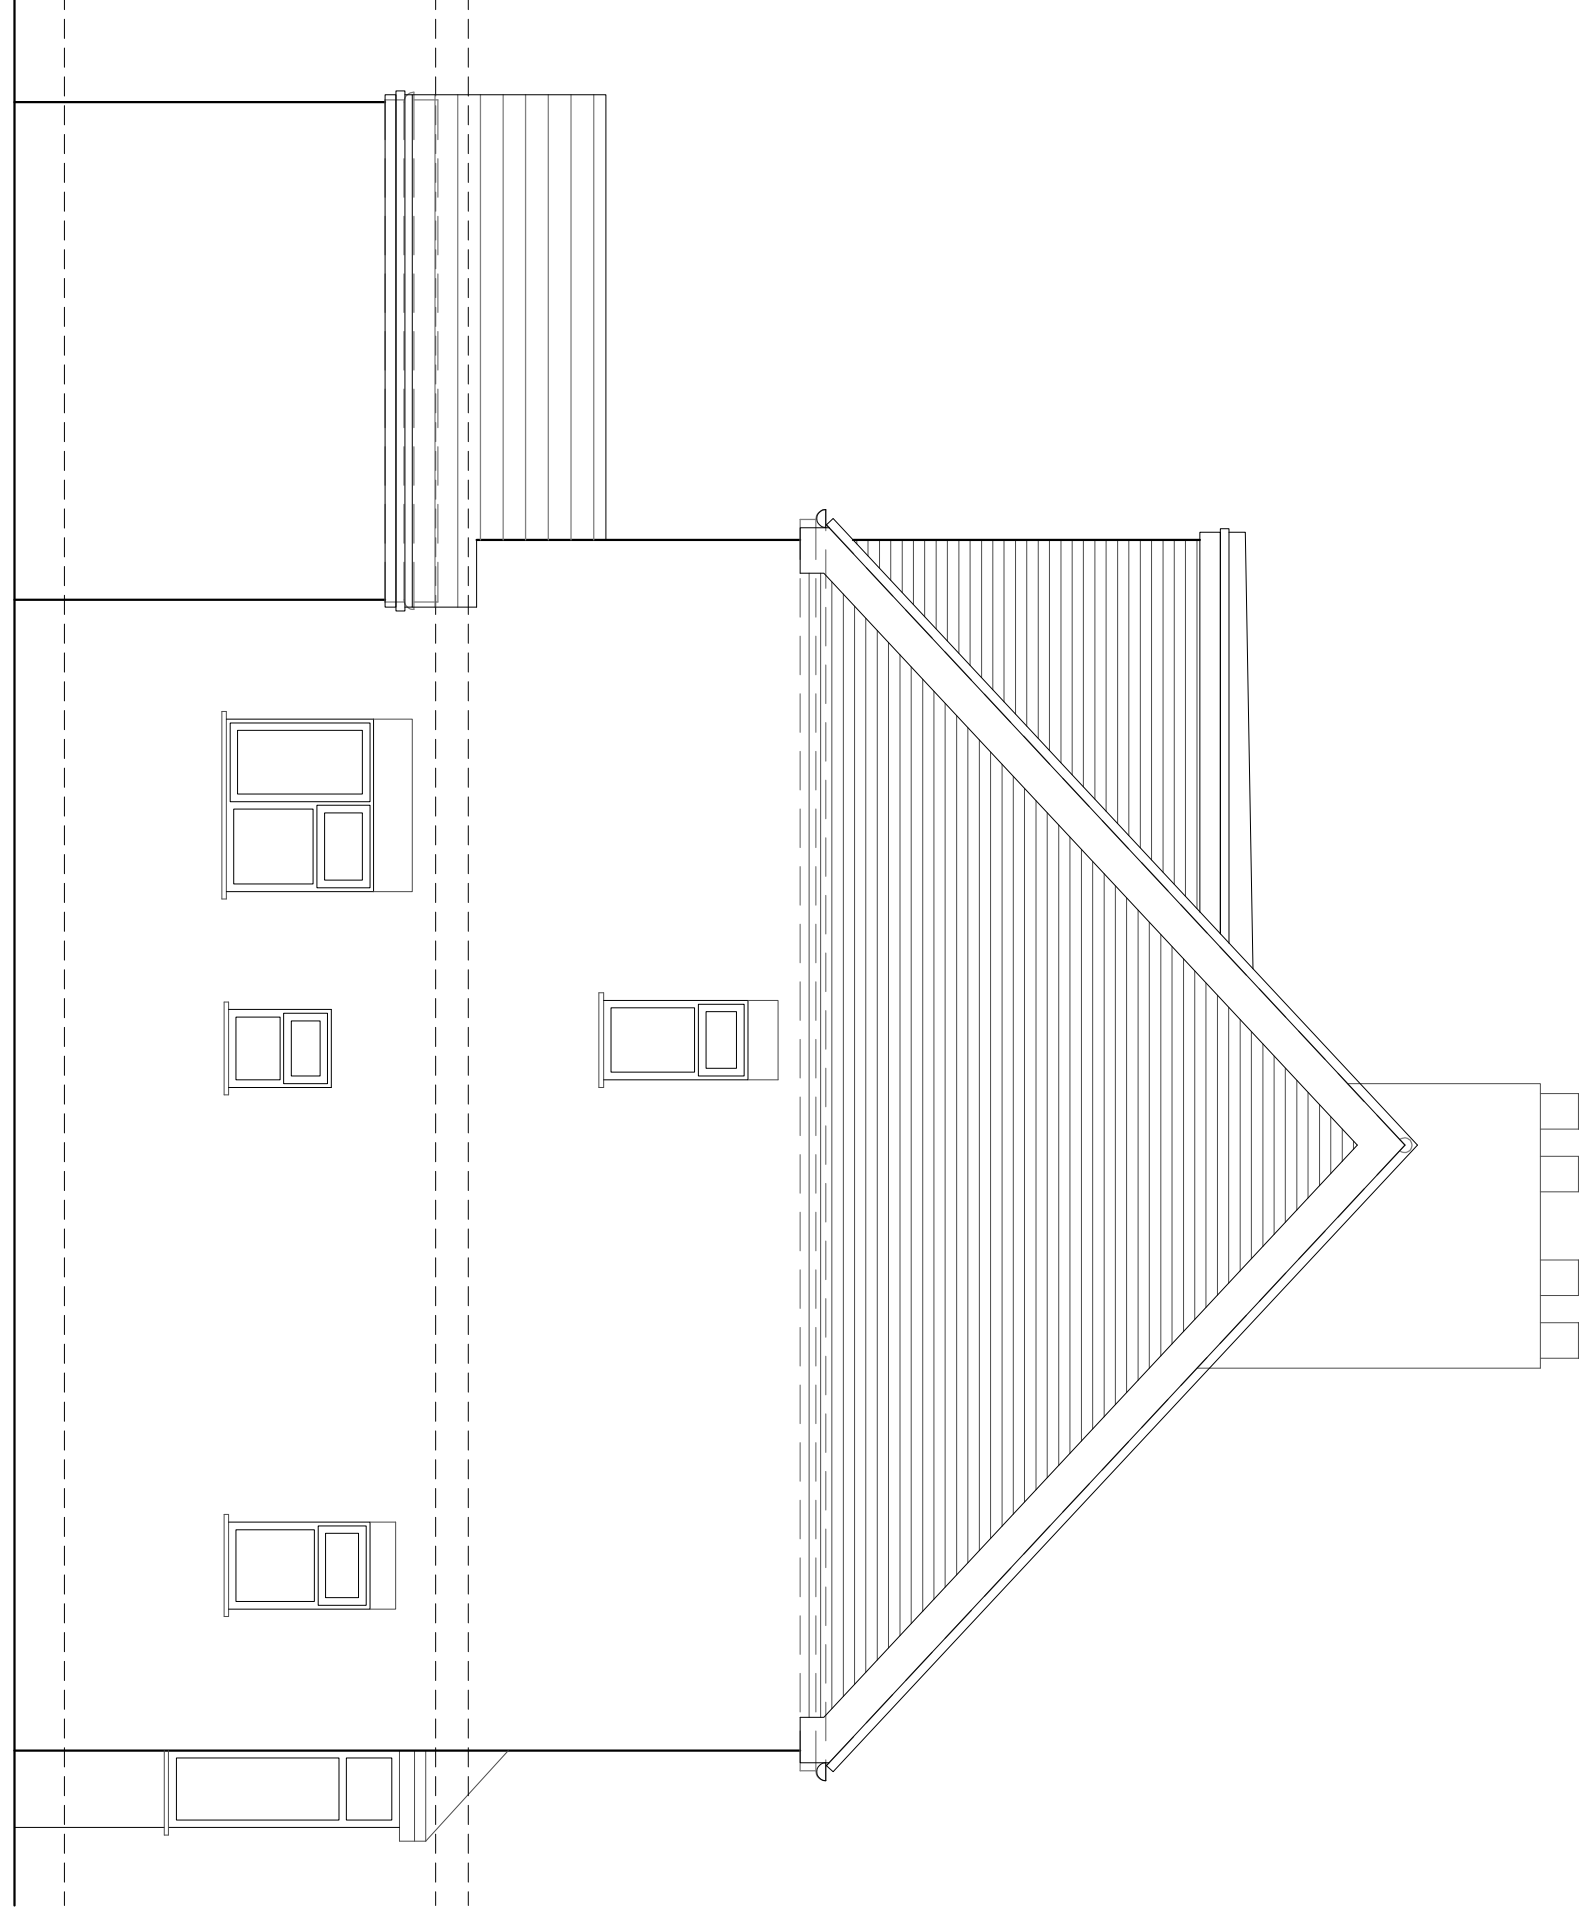


SIDE ELEVATION 1:50

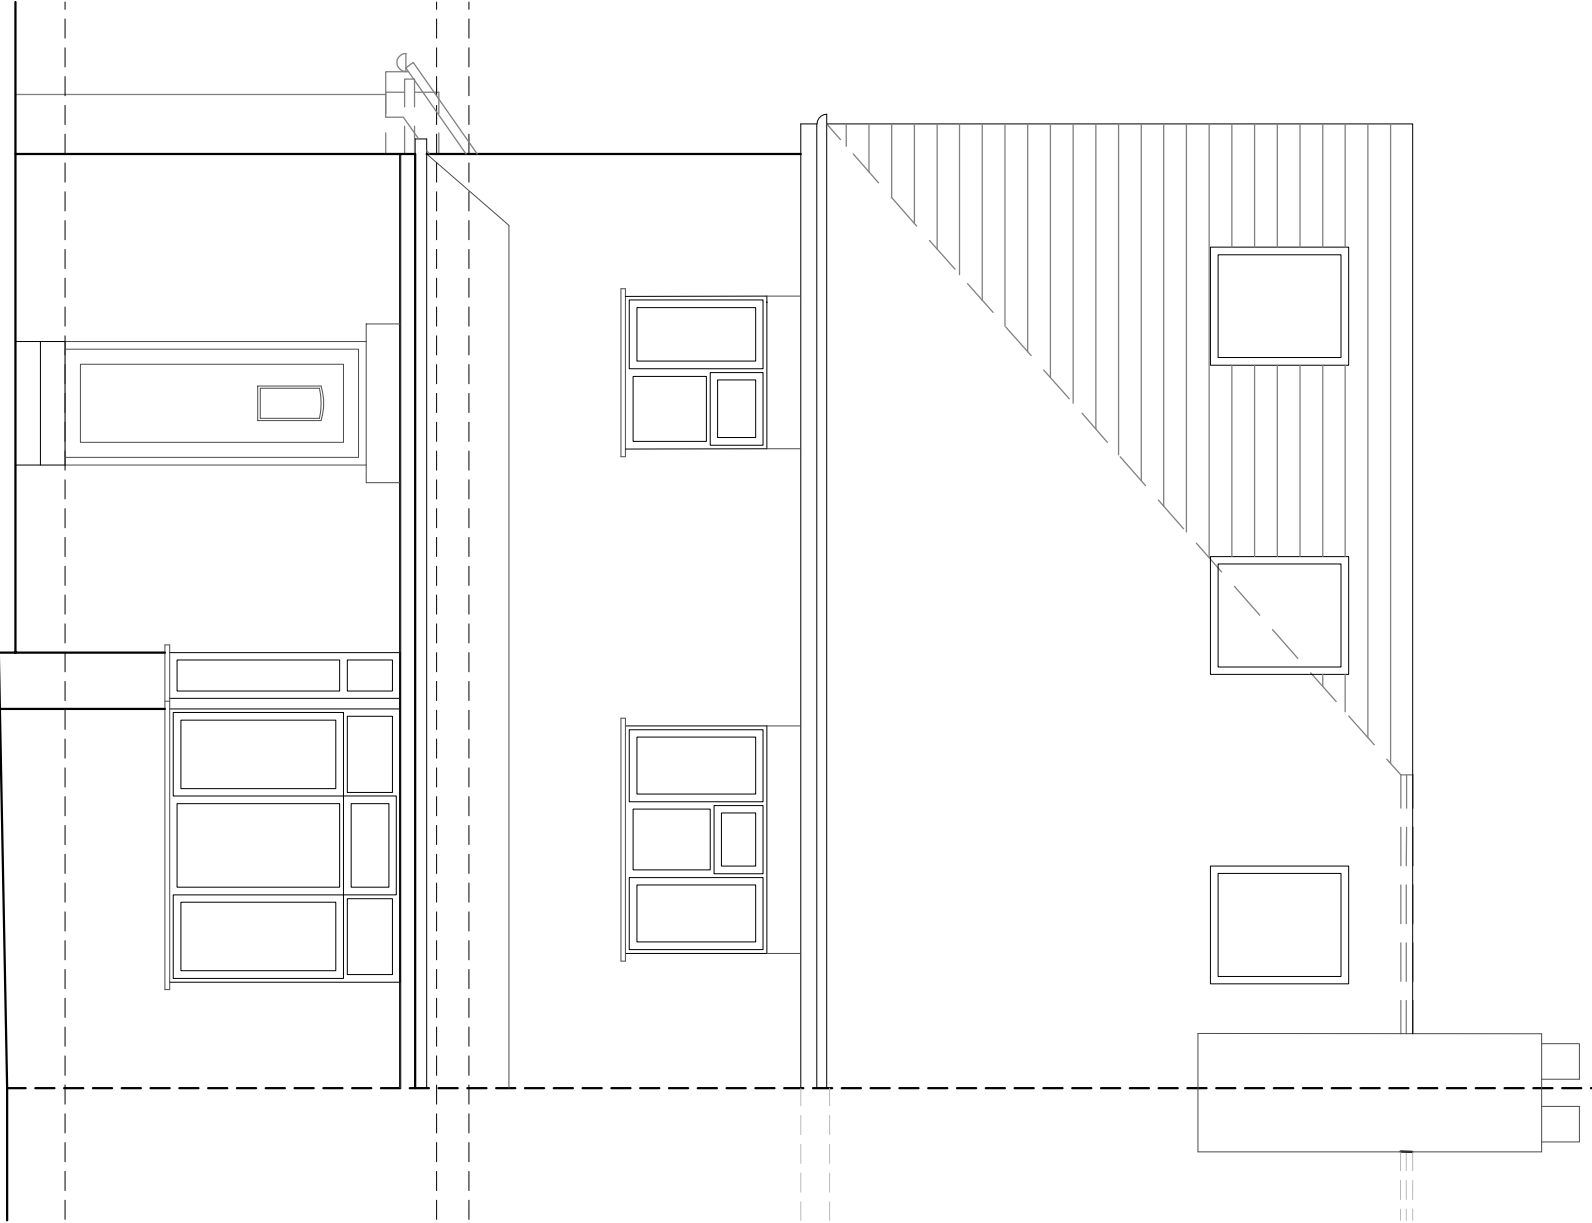


FRONT ELEVATION 1:50

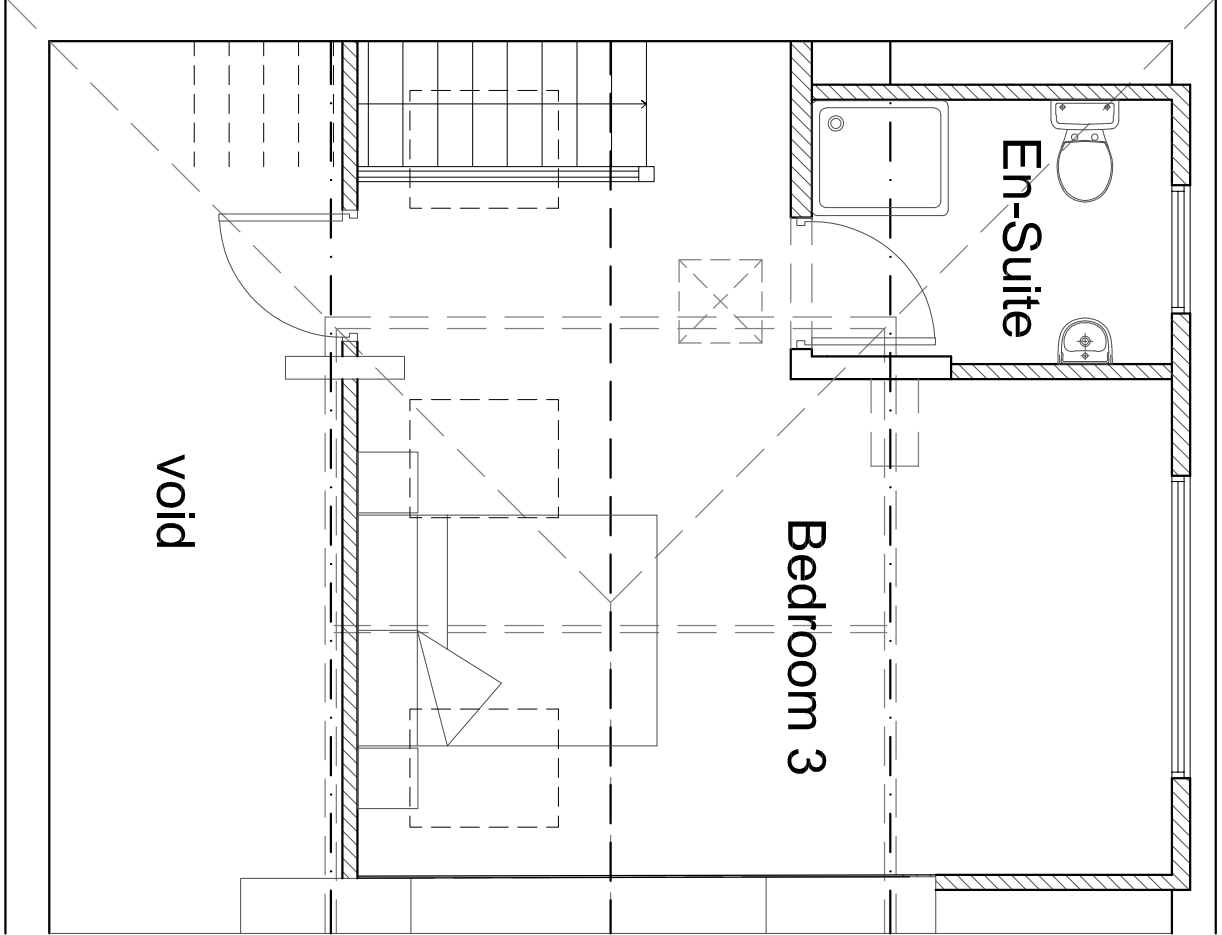



LOFT PLAN 1:50

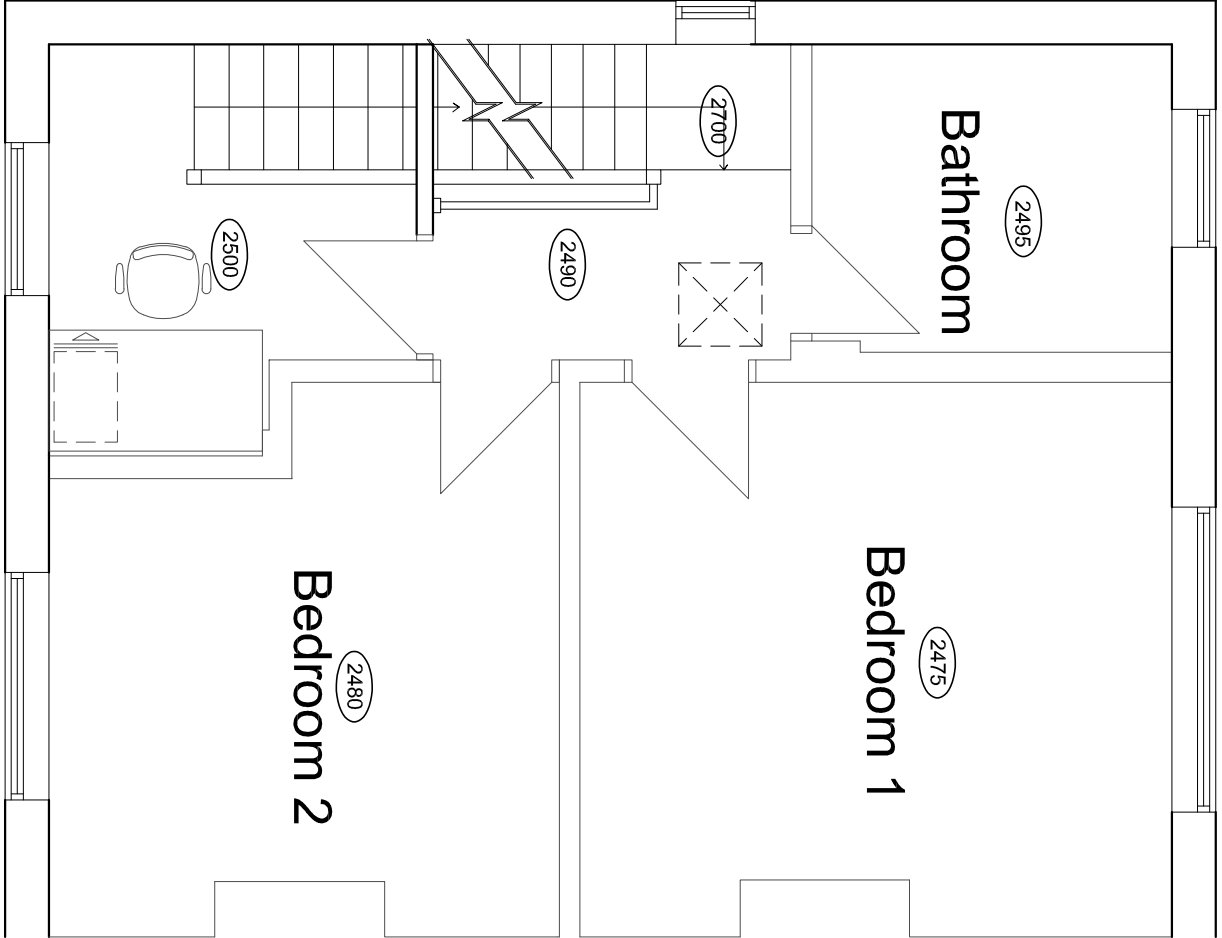

FIRST FLOOR PLAN 1:50

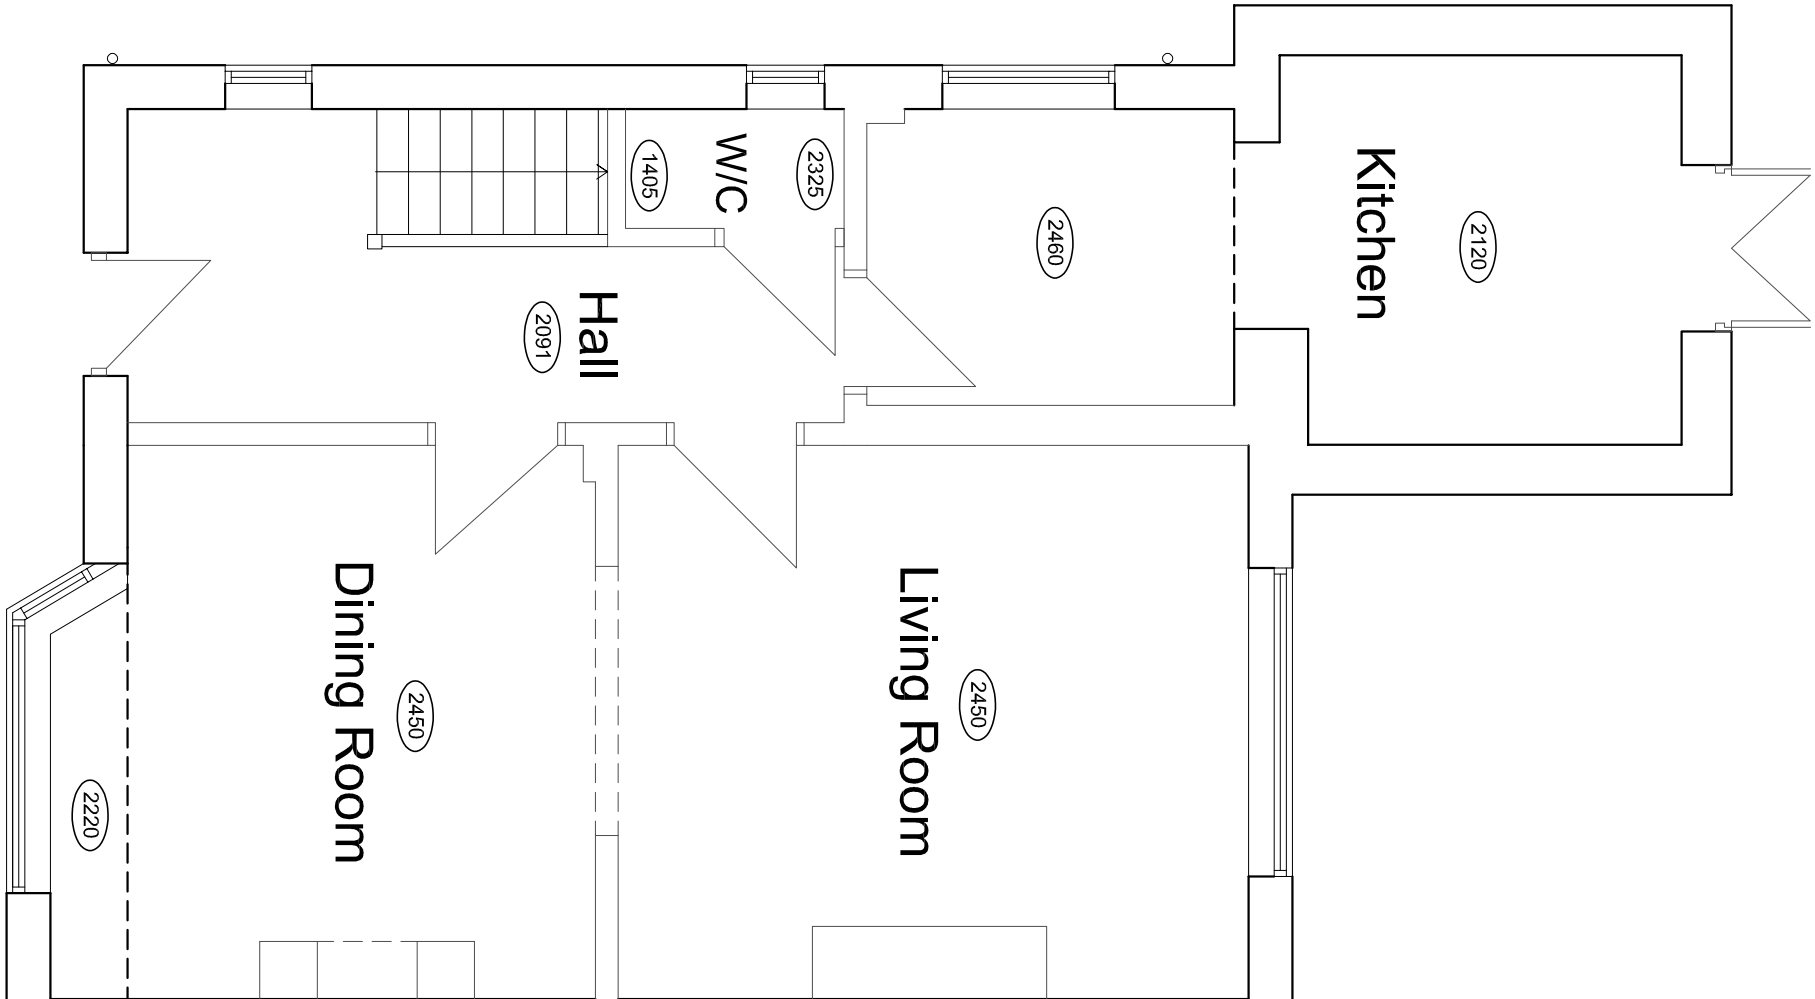

GROUND FLOOR PLAN 1:50

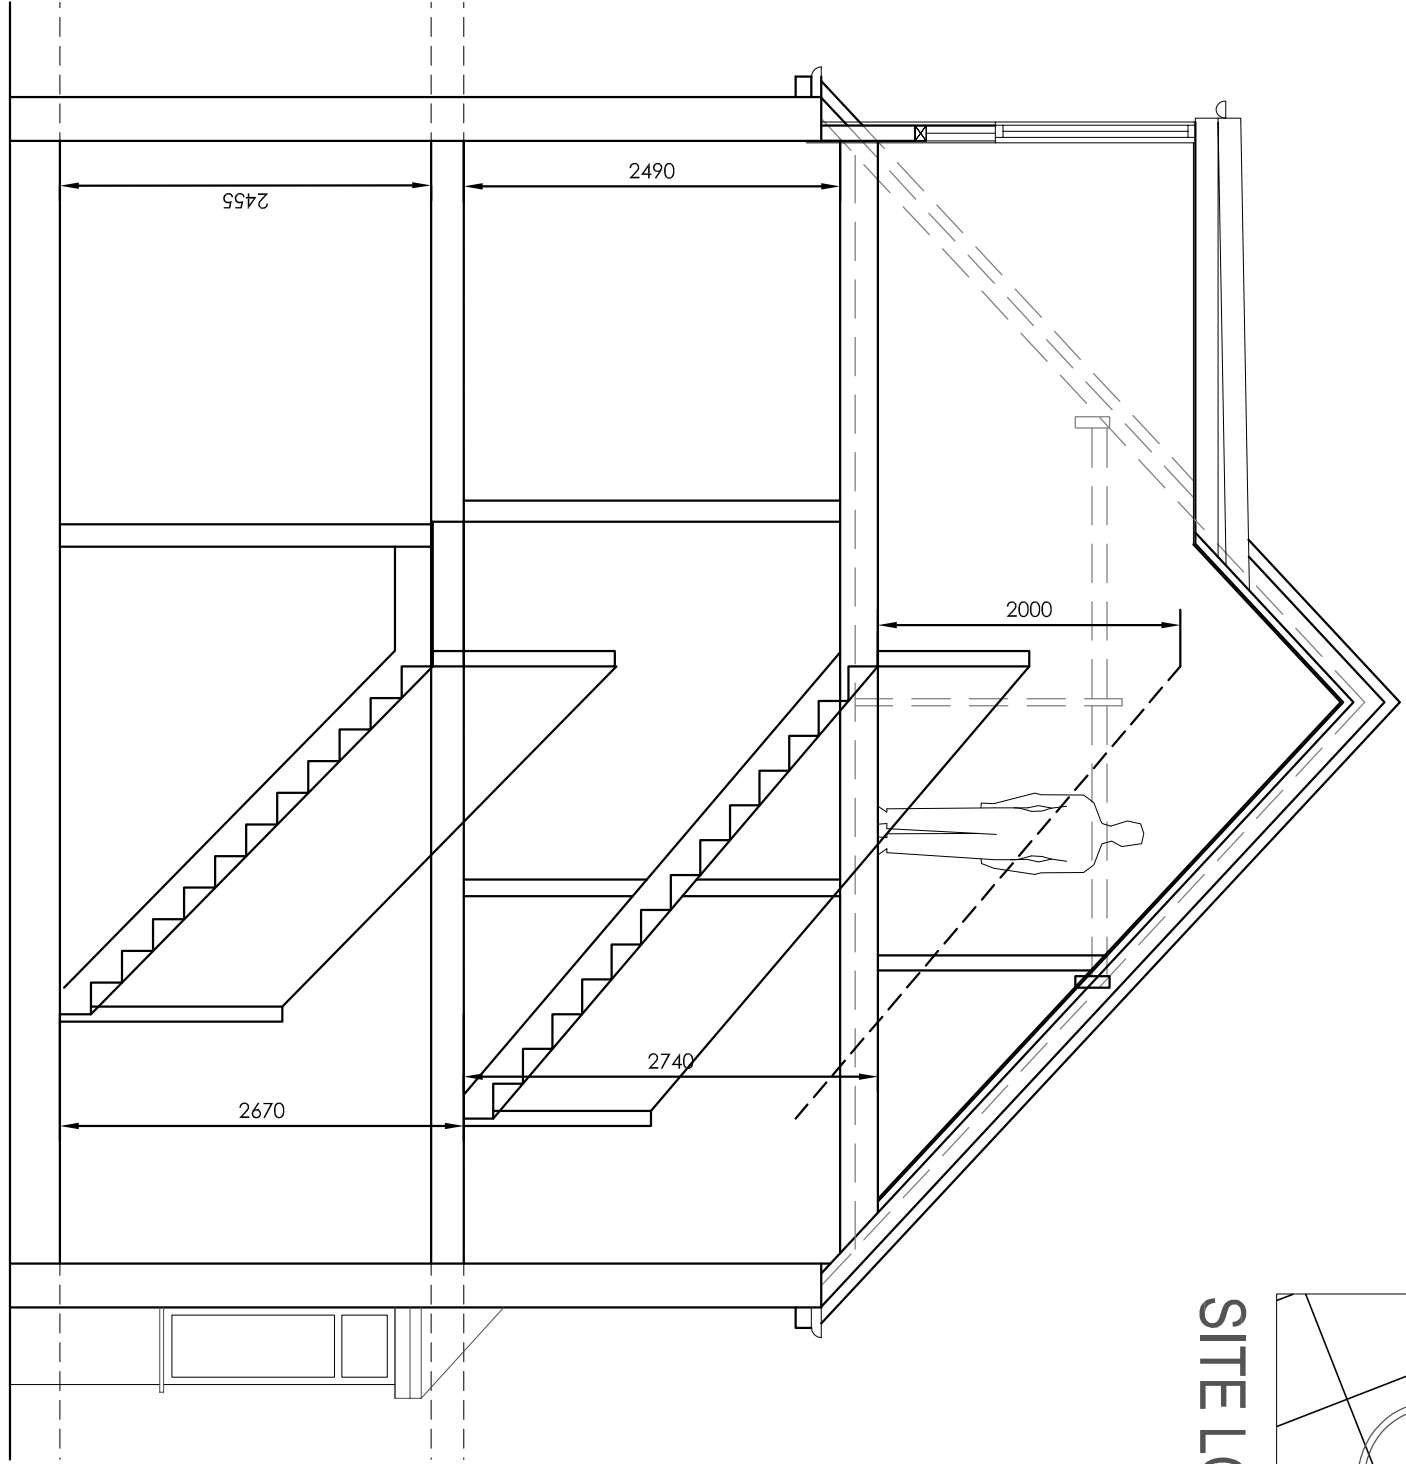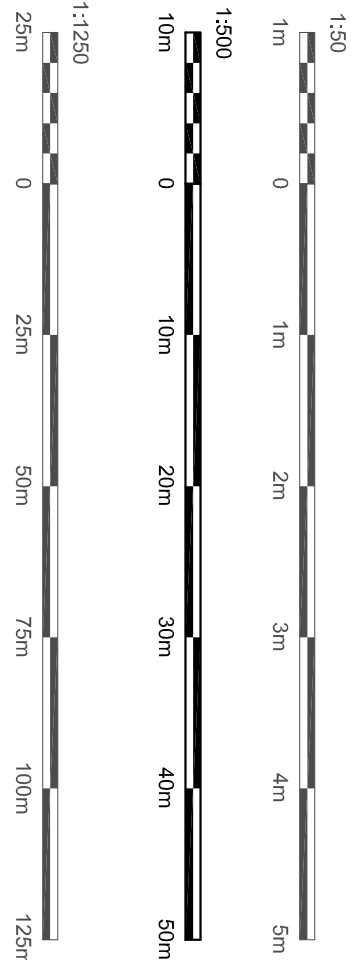

SECTION 1:50

Hewitt&Carr Architects
A. Design & Architecture Ltd
T. 0115 952 1888
E. enquiries@hccarchitects.co.uk
W. www.hccarchitects.co.uk

Client
MR M. JERVIS

Project
PROPOSED LOFT CONVERSION
57 CHURCHILL ROAD CHEADEL ST10 1DL

Title
PROPOSED PLANS AND ELEVATIONS

Drawn
AS PROPOSED

Date
APRIL 2022

Scale
A1 1:50

Project No.
01174

Drawing No.
AL(0) 03

Rev
F