



NEW 134X980MM VELUX ROOF LIGHT



NEW ANTHRACITE GREY P.P.C ALUMINIUM BI-FOLD DOORS

NEW FACING BRICK WORK TO MATCH THAT OF EXISTING

REAR ELEVATION

1:50



NEW 134X980MM VELUX ROOF LIGHTS

NEW PLAIN CLAY ROOFTILES TO MATCH THAT OF THE EXISTING

EXISTING RIDGE HEIGHT


NEW ANTHRACITE GREY UPVC DOUBLE GLAZED WINDOWS.

NEW FACING BRICK WORK TO MATCH THAT OF EXISTING

THROUGH COLOUR RENDER FINISH TO EXISTING GABLE WITH COLOUR TO BE AGREED.

FRONT ELEVATION

1:50

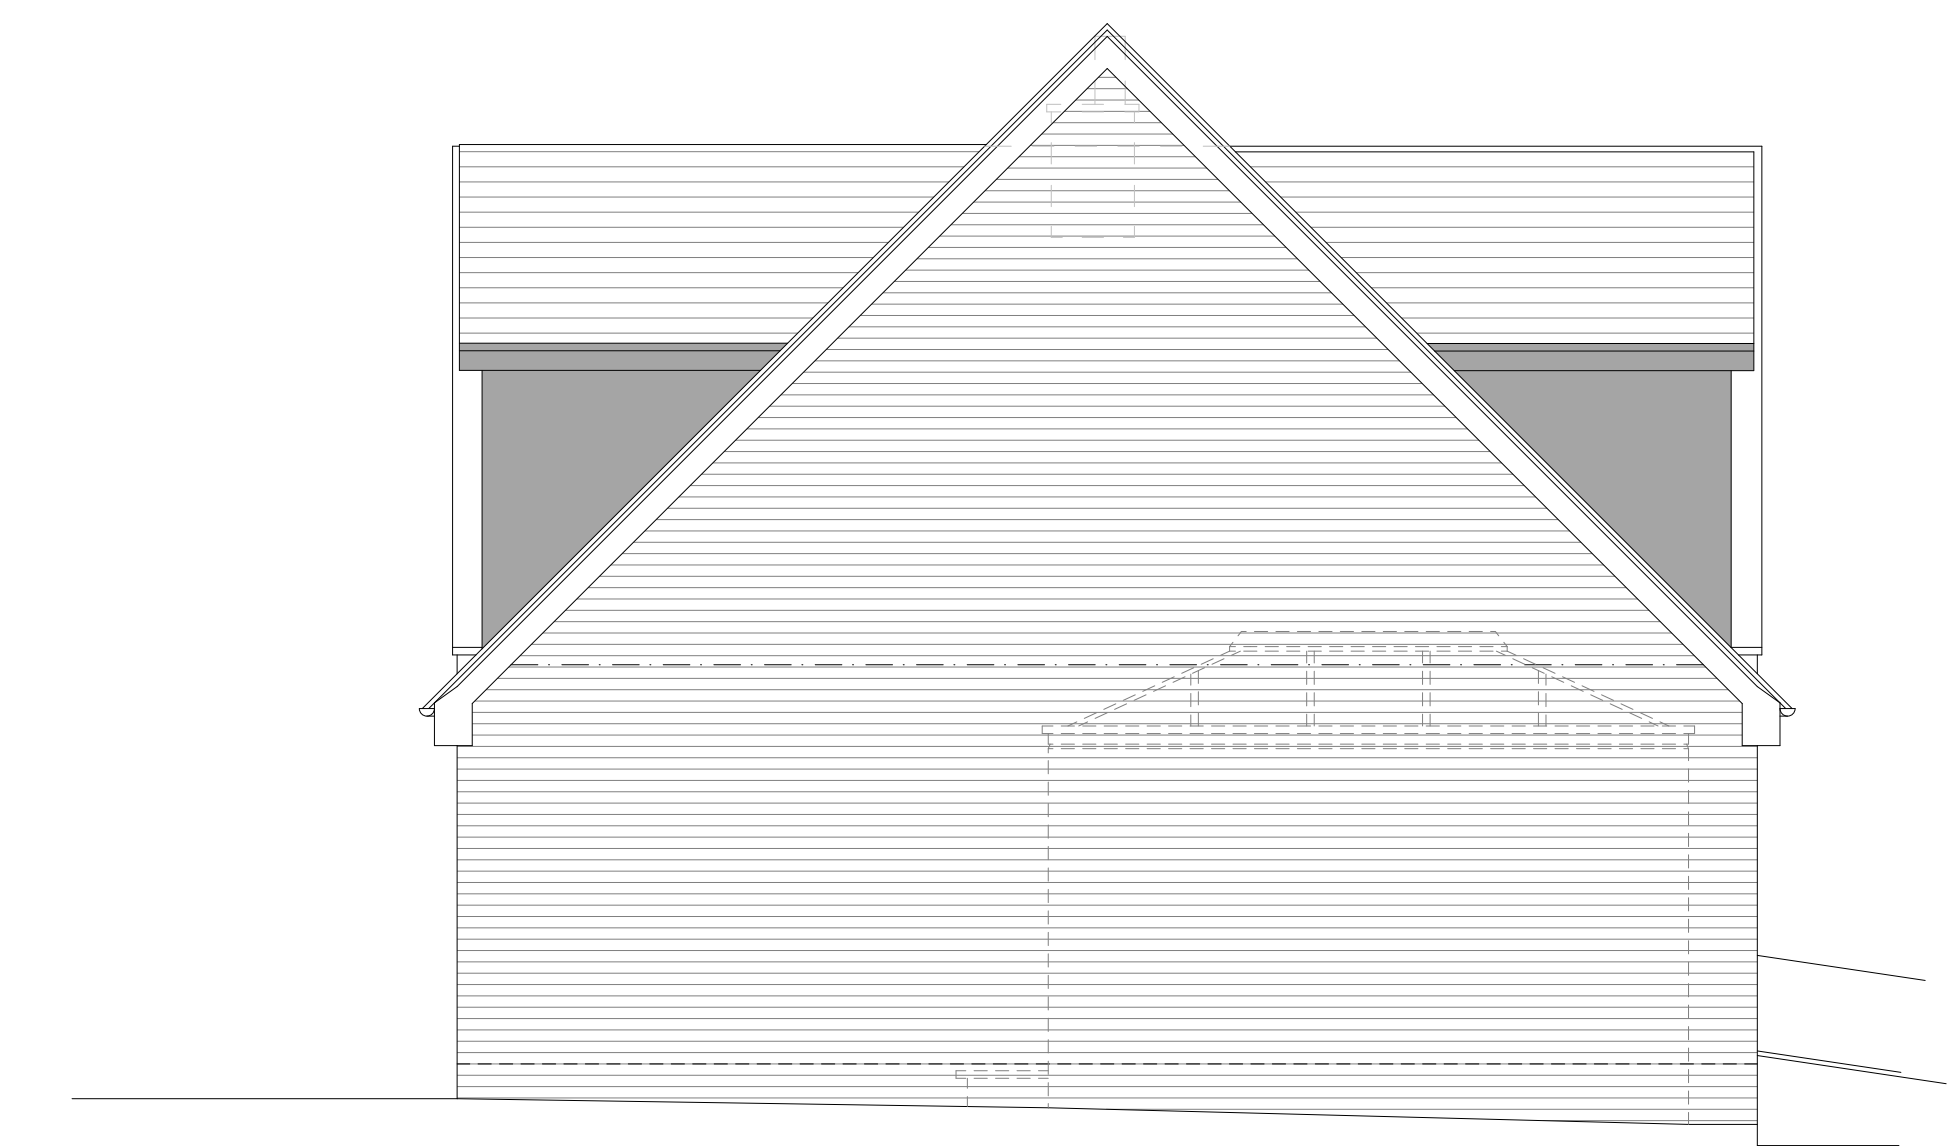

SIDE ELEVATION

1:50

Rev ID Date Comment

wood|goldstraw|yorath
ARCHITECTS QUANTITY SURVEYORS CDM CO-ORDINATORS
Churchill House, Regent Road, Stoke on Trent, ST1 5RH.
Tel: 01782 205000 Fax: 01782 208112 E-mail: info@woodgoldstraw.co.uk
www.woodgoldstraw.co.uk

Client:
**MR AND MRS BANNER 12
CURZON RISE LEEK**

Project:
**PROPOSED EXTENSION AND
ALTERATIONS**

Scale: 1:50 Issue Date: 05/09/2022

Sheet Size: A0

Drawn:

Title:
SCHEME M ELEVATIONS

Drawing Number:

4743-01-12

Revision ID:

CAD File path:
X:\PROJECTS\4743 Banner 12\Banner12-01 Proposed Extension & Extension at 12
Curzon Rise Leek\DWG\4743 Banner12-01 Proposed Extension & Extension at 12.dwg
Copyright: Wood Goldstraw Yorath LLP
Contractor are to check all dimensions on site and refer any discrepancies to the
Architect immediately. This drawing has been prepared for planning purposes only
and to the best of our knowledge the original digital document is accurate at the
date of issue. However, we cannot accept liability for the accuracy of third party
data (OS mappings, topographical survey information, etc) used in the production
of this document which we have relied upon to good faith. Any dimensions are
noted for reference and any further specific dimensional information can
be provided upon request.