




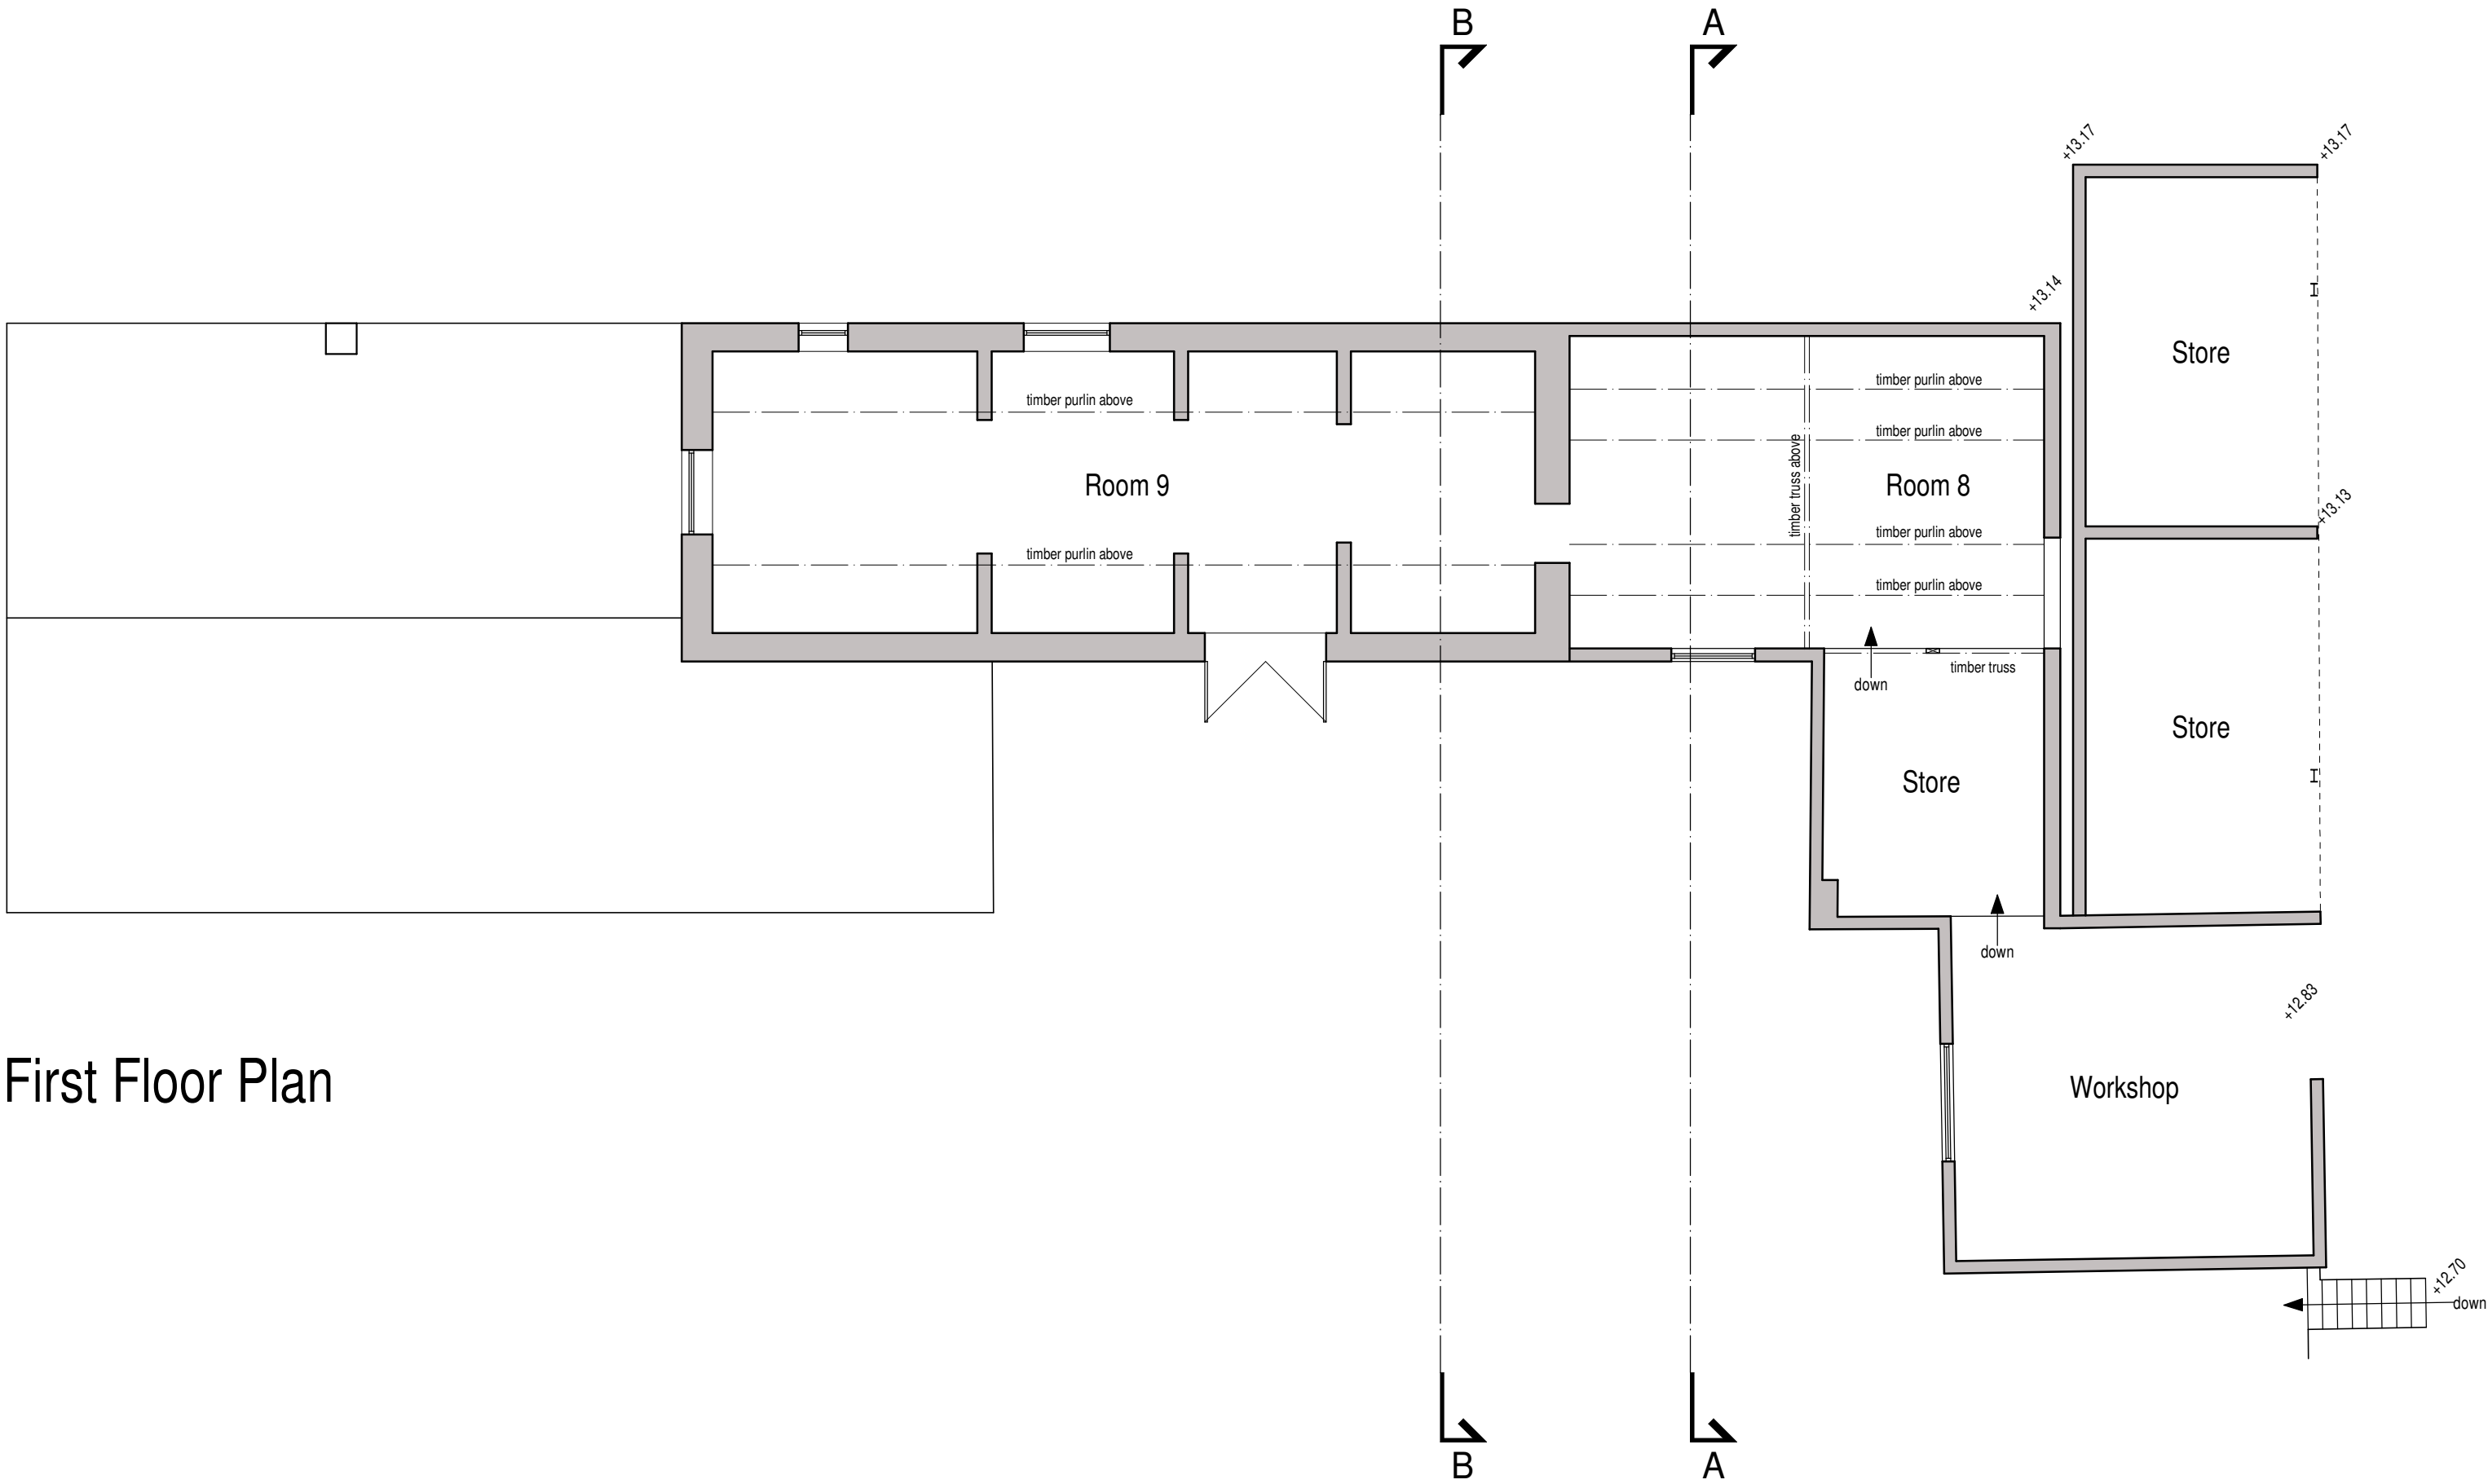

First Floor Plan

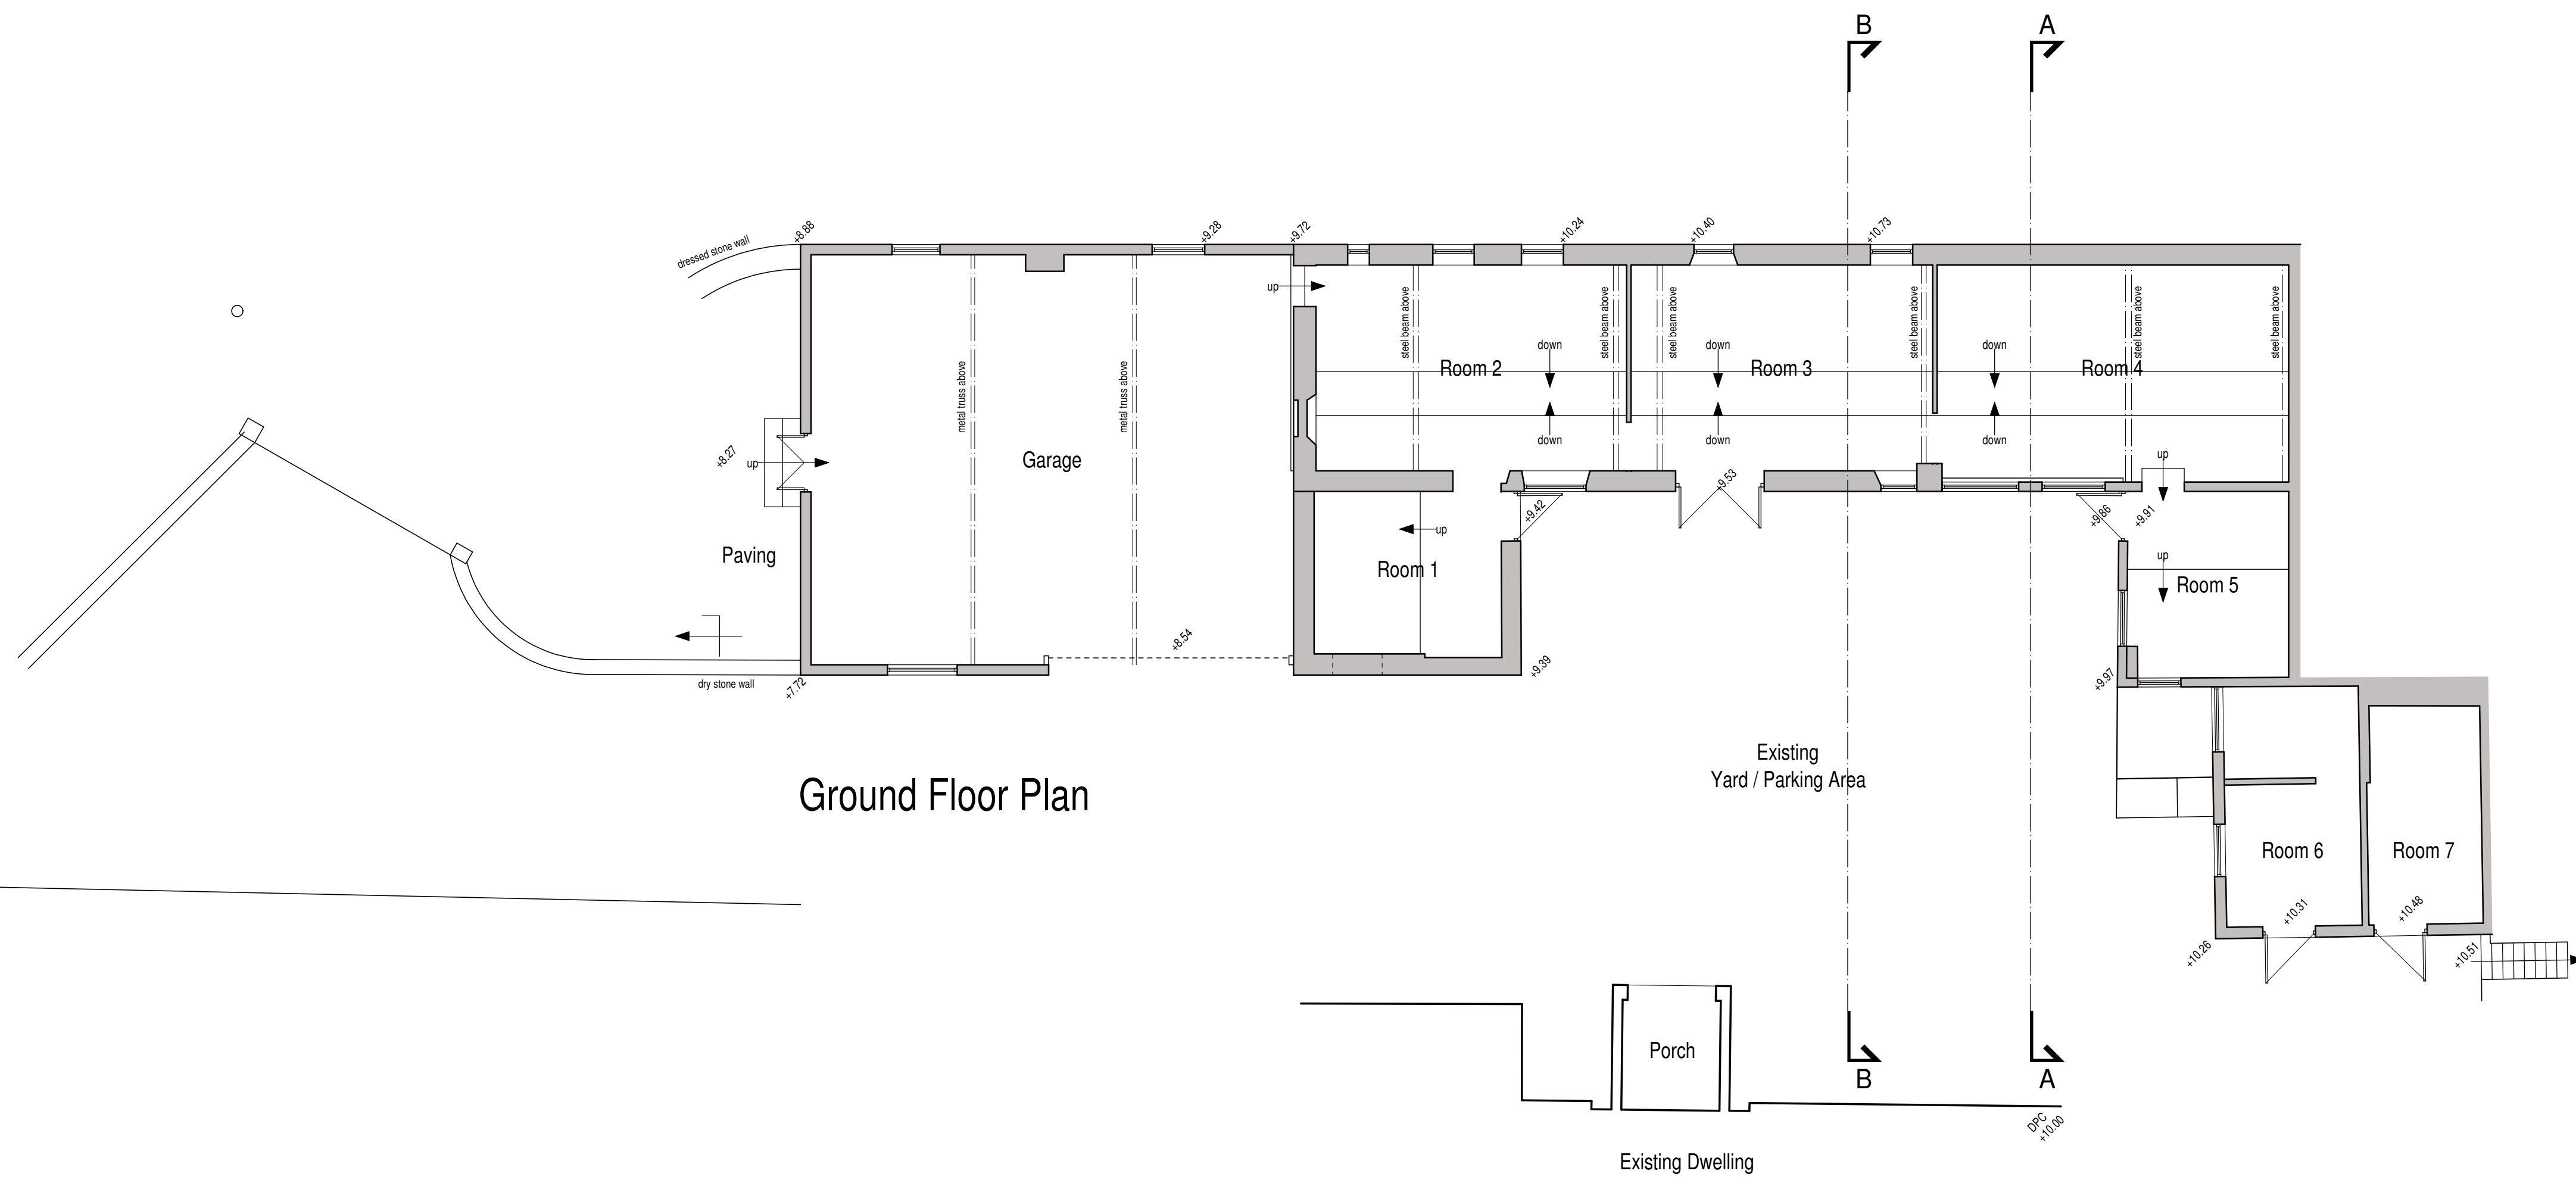

Ground Floor Plan

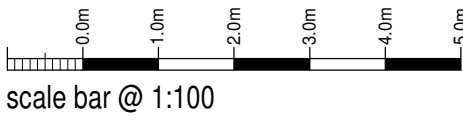

Mr & Mrs N Dunn

Proposed Barn Conversion,
Wragg Hall Farm,
Biddulph, Biddulph Park Road,
Stoke-On-Trent,
ST8 7SJ
Existing Conditions
Floor Plans

Date	May 2021	Sheet	A1	Scale	1:100
Dwg No.	2021-2589-01	Rev.	A	Drawn	NAW

A-1907/2022 TITLE SHEET AMENDED



10 Cawdry Buildings, Fountain Street, Leek, ST13 6JP
Telephone: 01538 386002
E-mail: info@sammonsltd.co.uk
Web: www.sammonsltd.co.uk

This drawing is copyright.
All dimensions must be checked prior to commencement.