




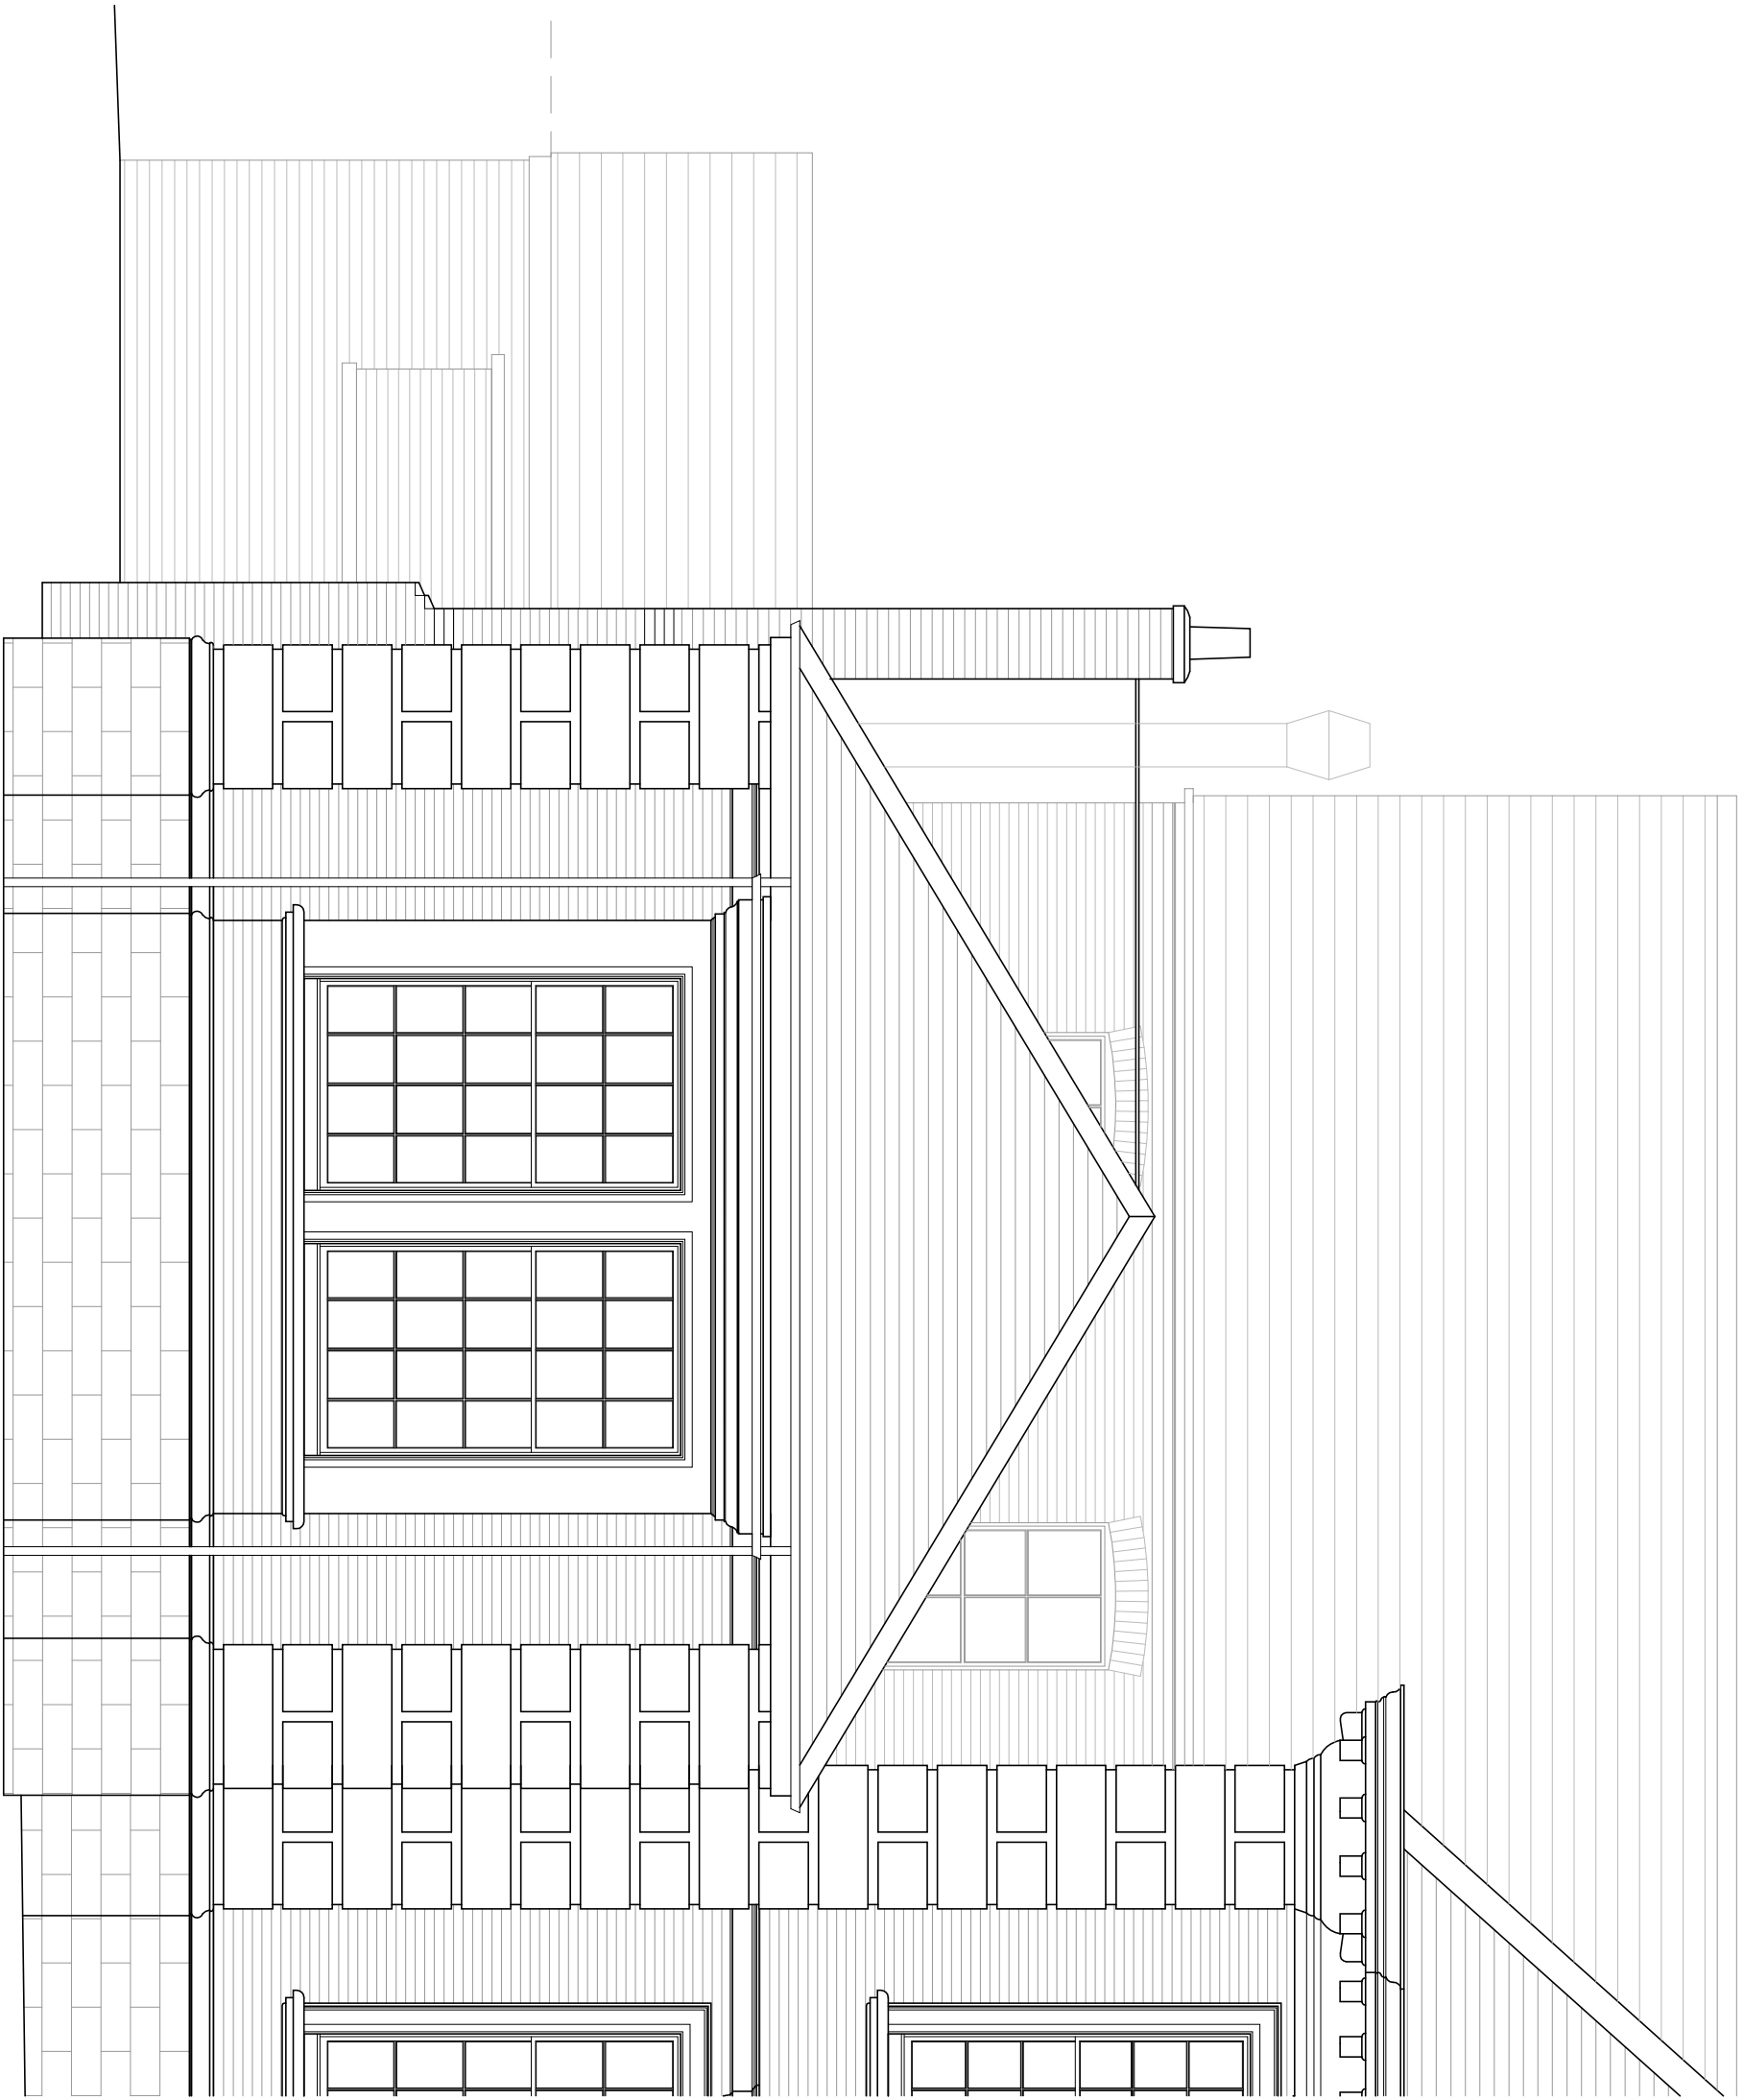


FRONT ELEVATION 1:50

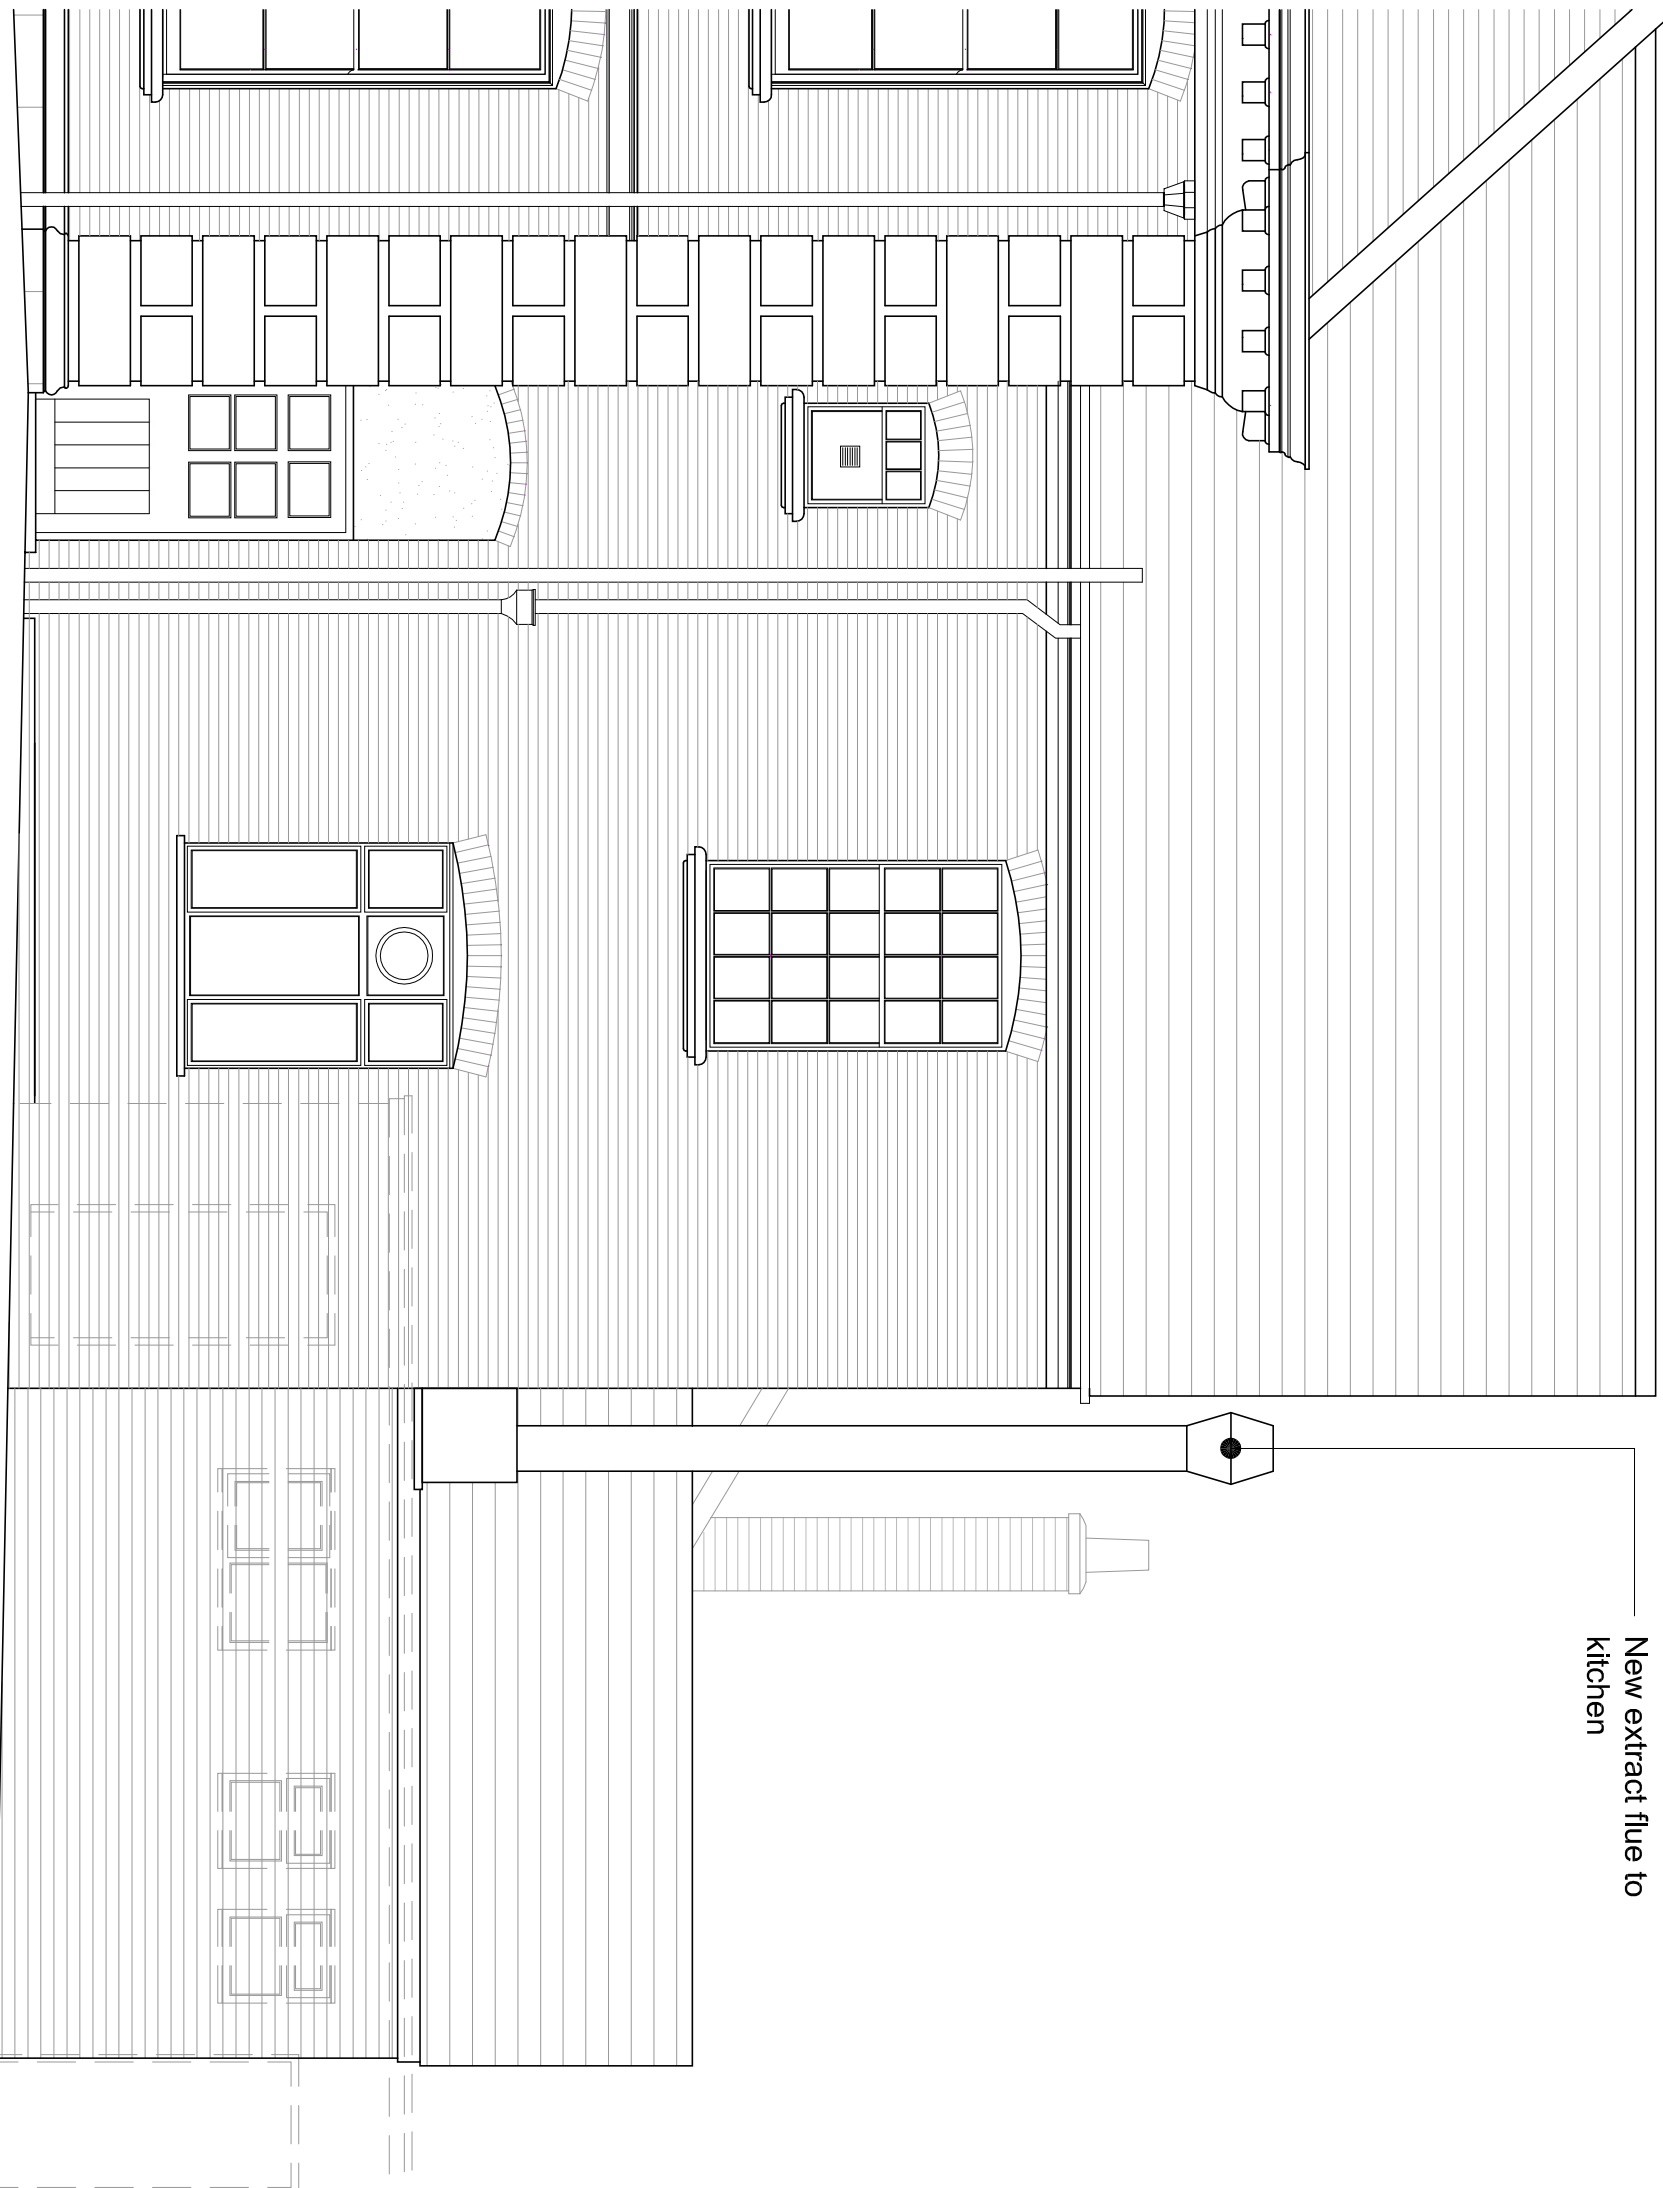

REAR ELEVATION 1:50

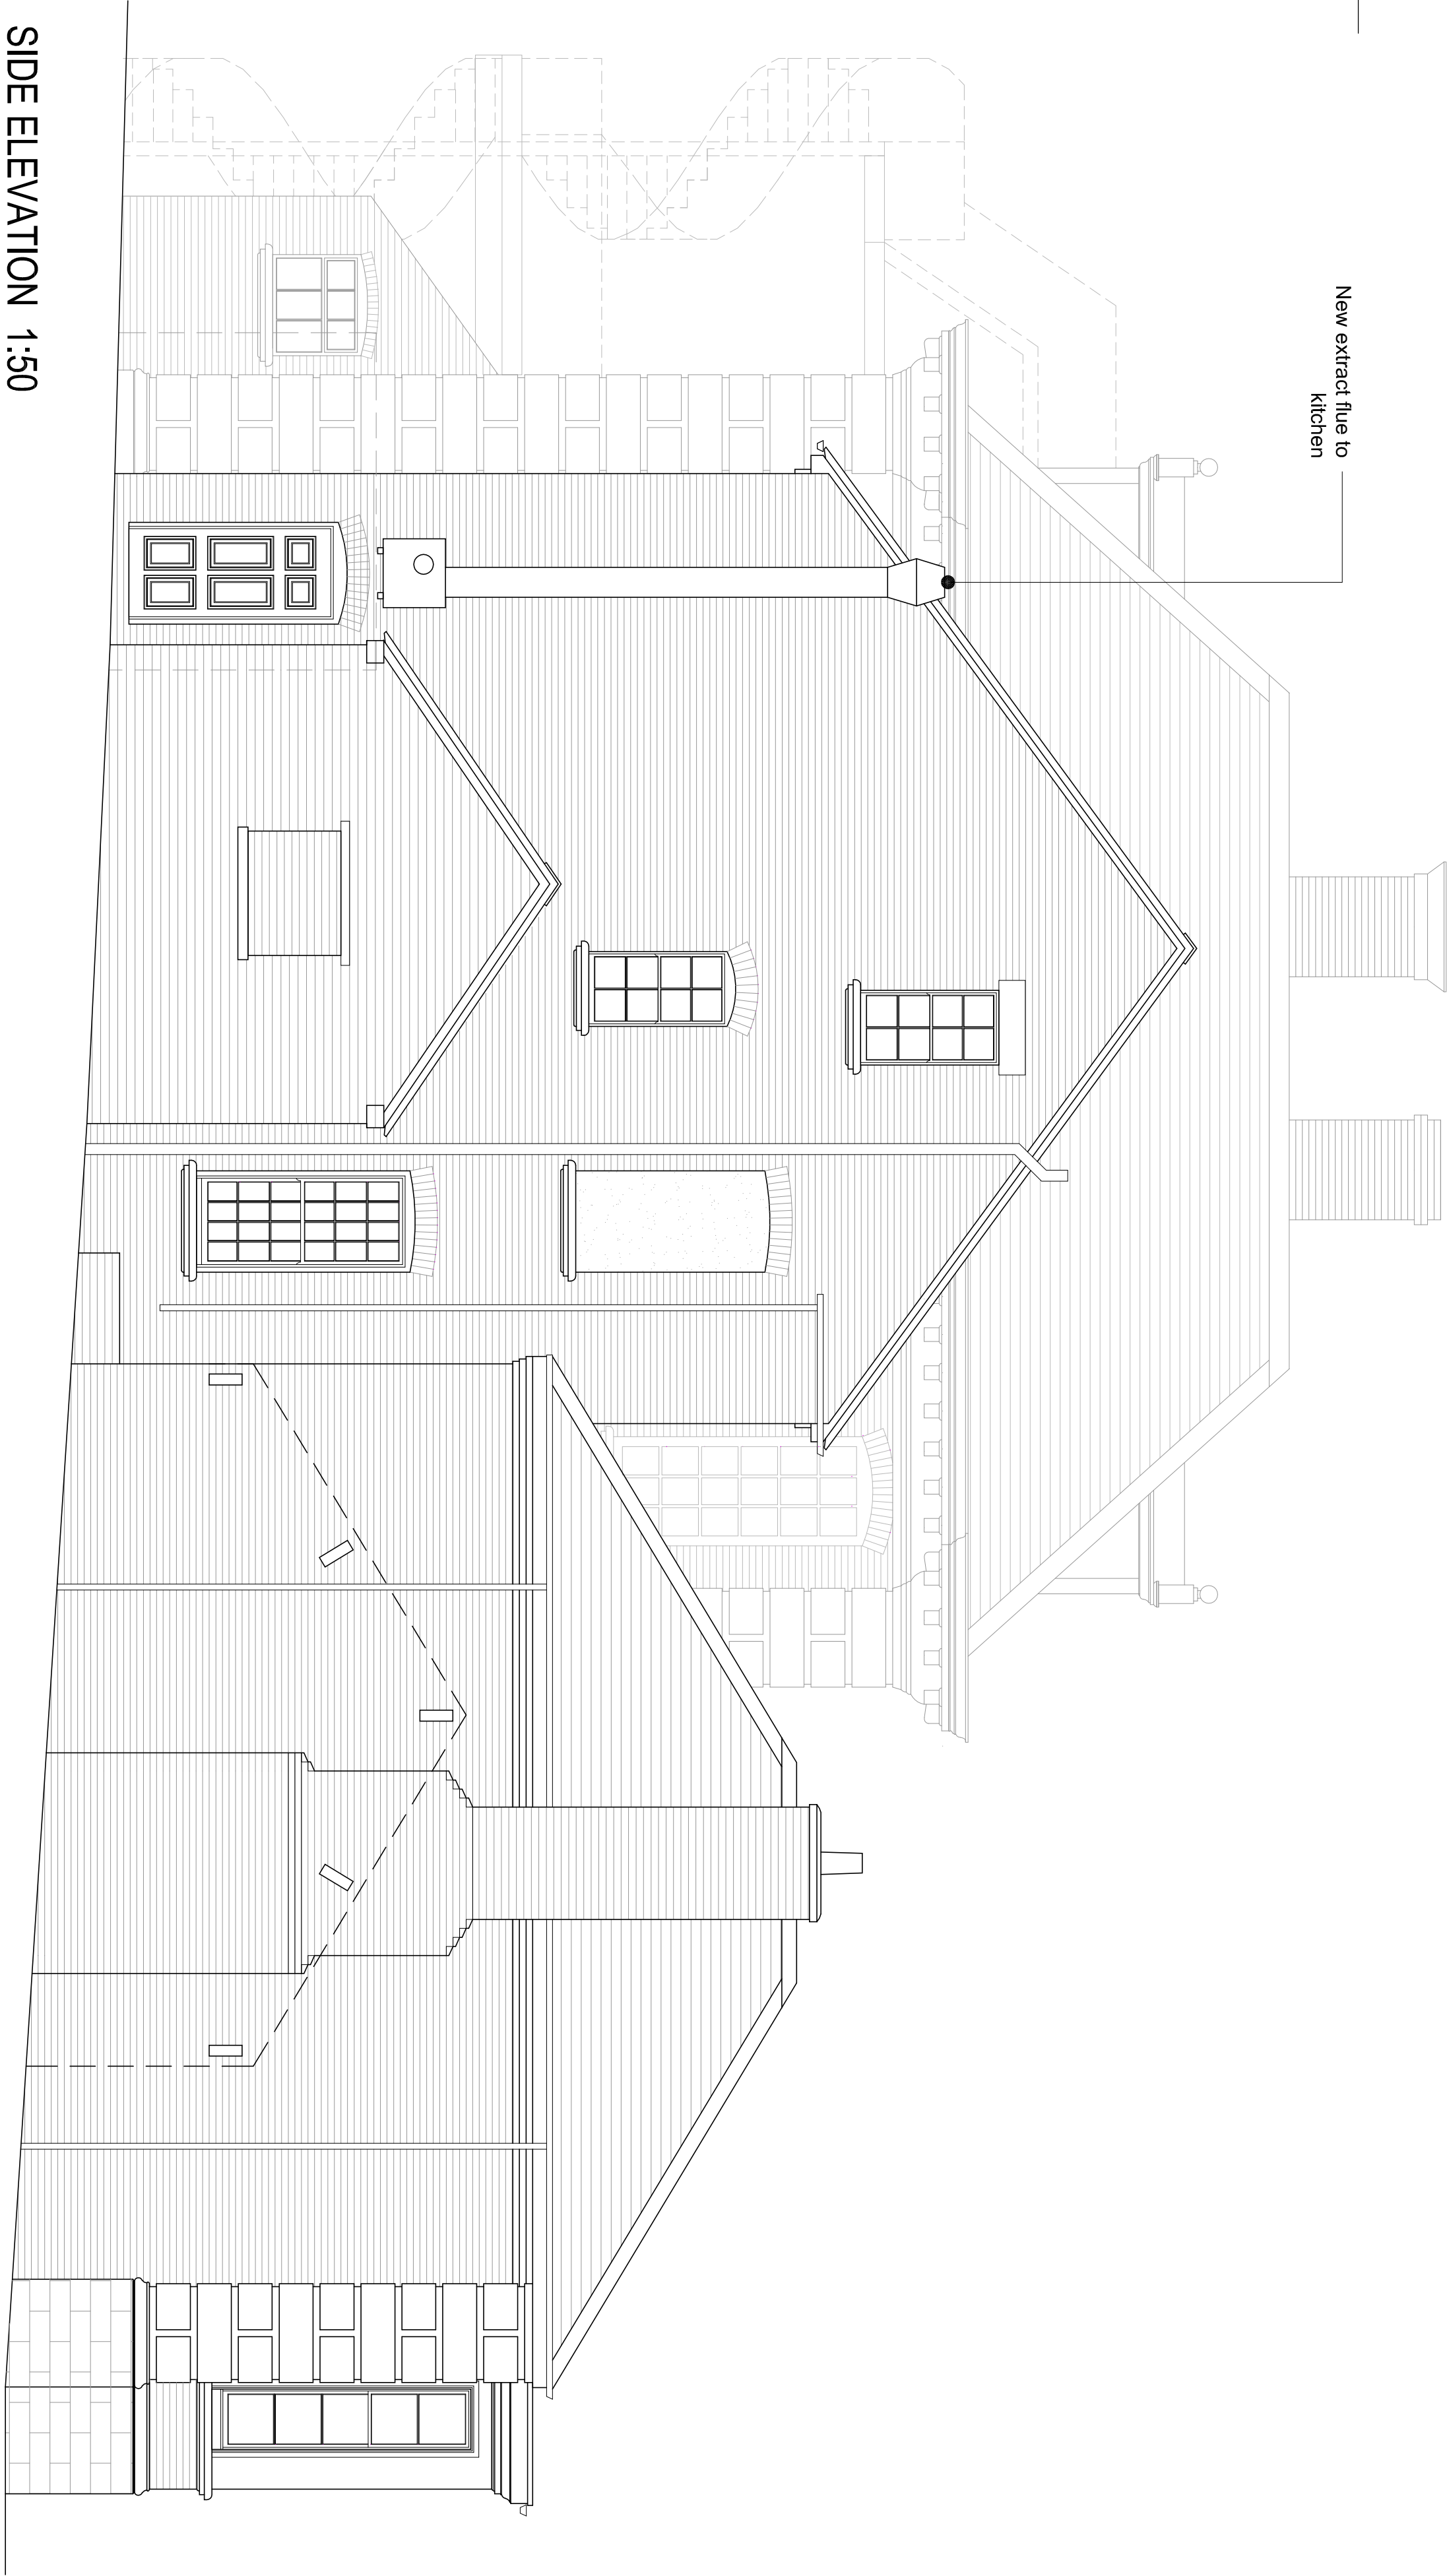

SIDE ELEVATION 1:50

 

Hewitt&Carr Architects
A: Dales Park House 17-19 Leek Road | Cheddale | ST10 1JE
T: 01538 754888
E: enquiries@hccarchitects.co.uk
W: www.hccarchitects.co.uk

Client
Holes Hall Caravan & Camping Park
Project
Partial retrospective application for alterations to Holes Hall & Coach House
Ockamoor Road, Cheddale ST10 4QR
Title
Holes Hall Partial Elevations (2021)

Status
Survey
Date
Oct 2021
Scale @A1
1:50
Drawn
KEW
Checked

Project No.
00487 AL(0)17
Drawing No.

Rev