




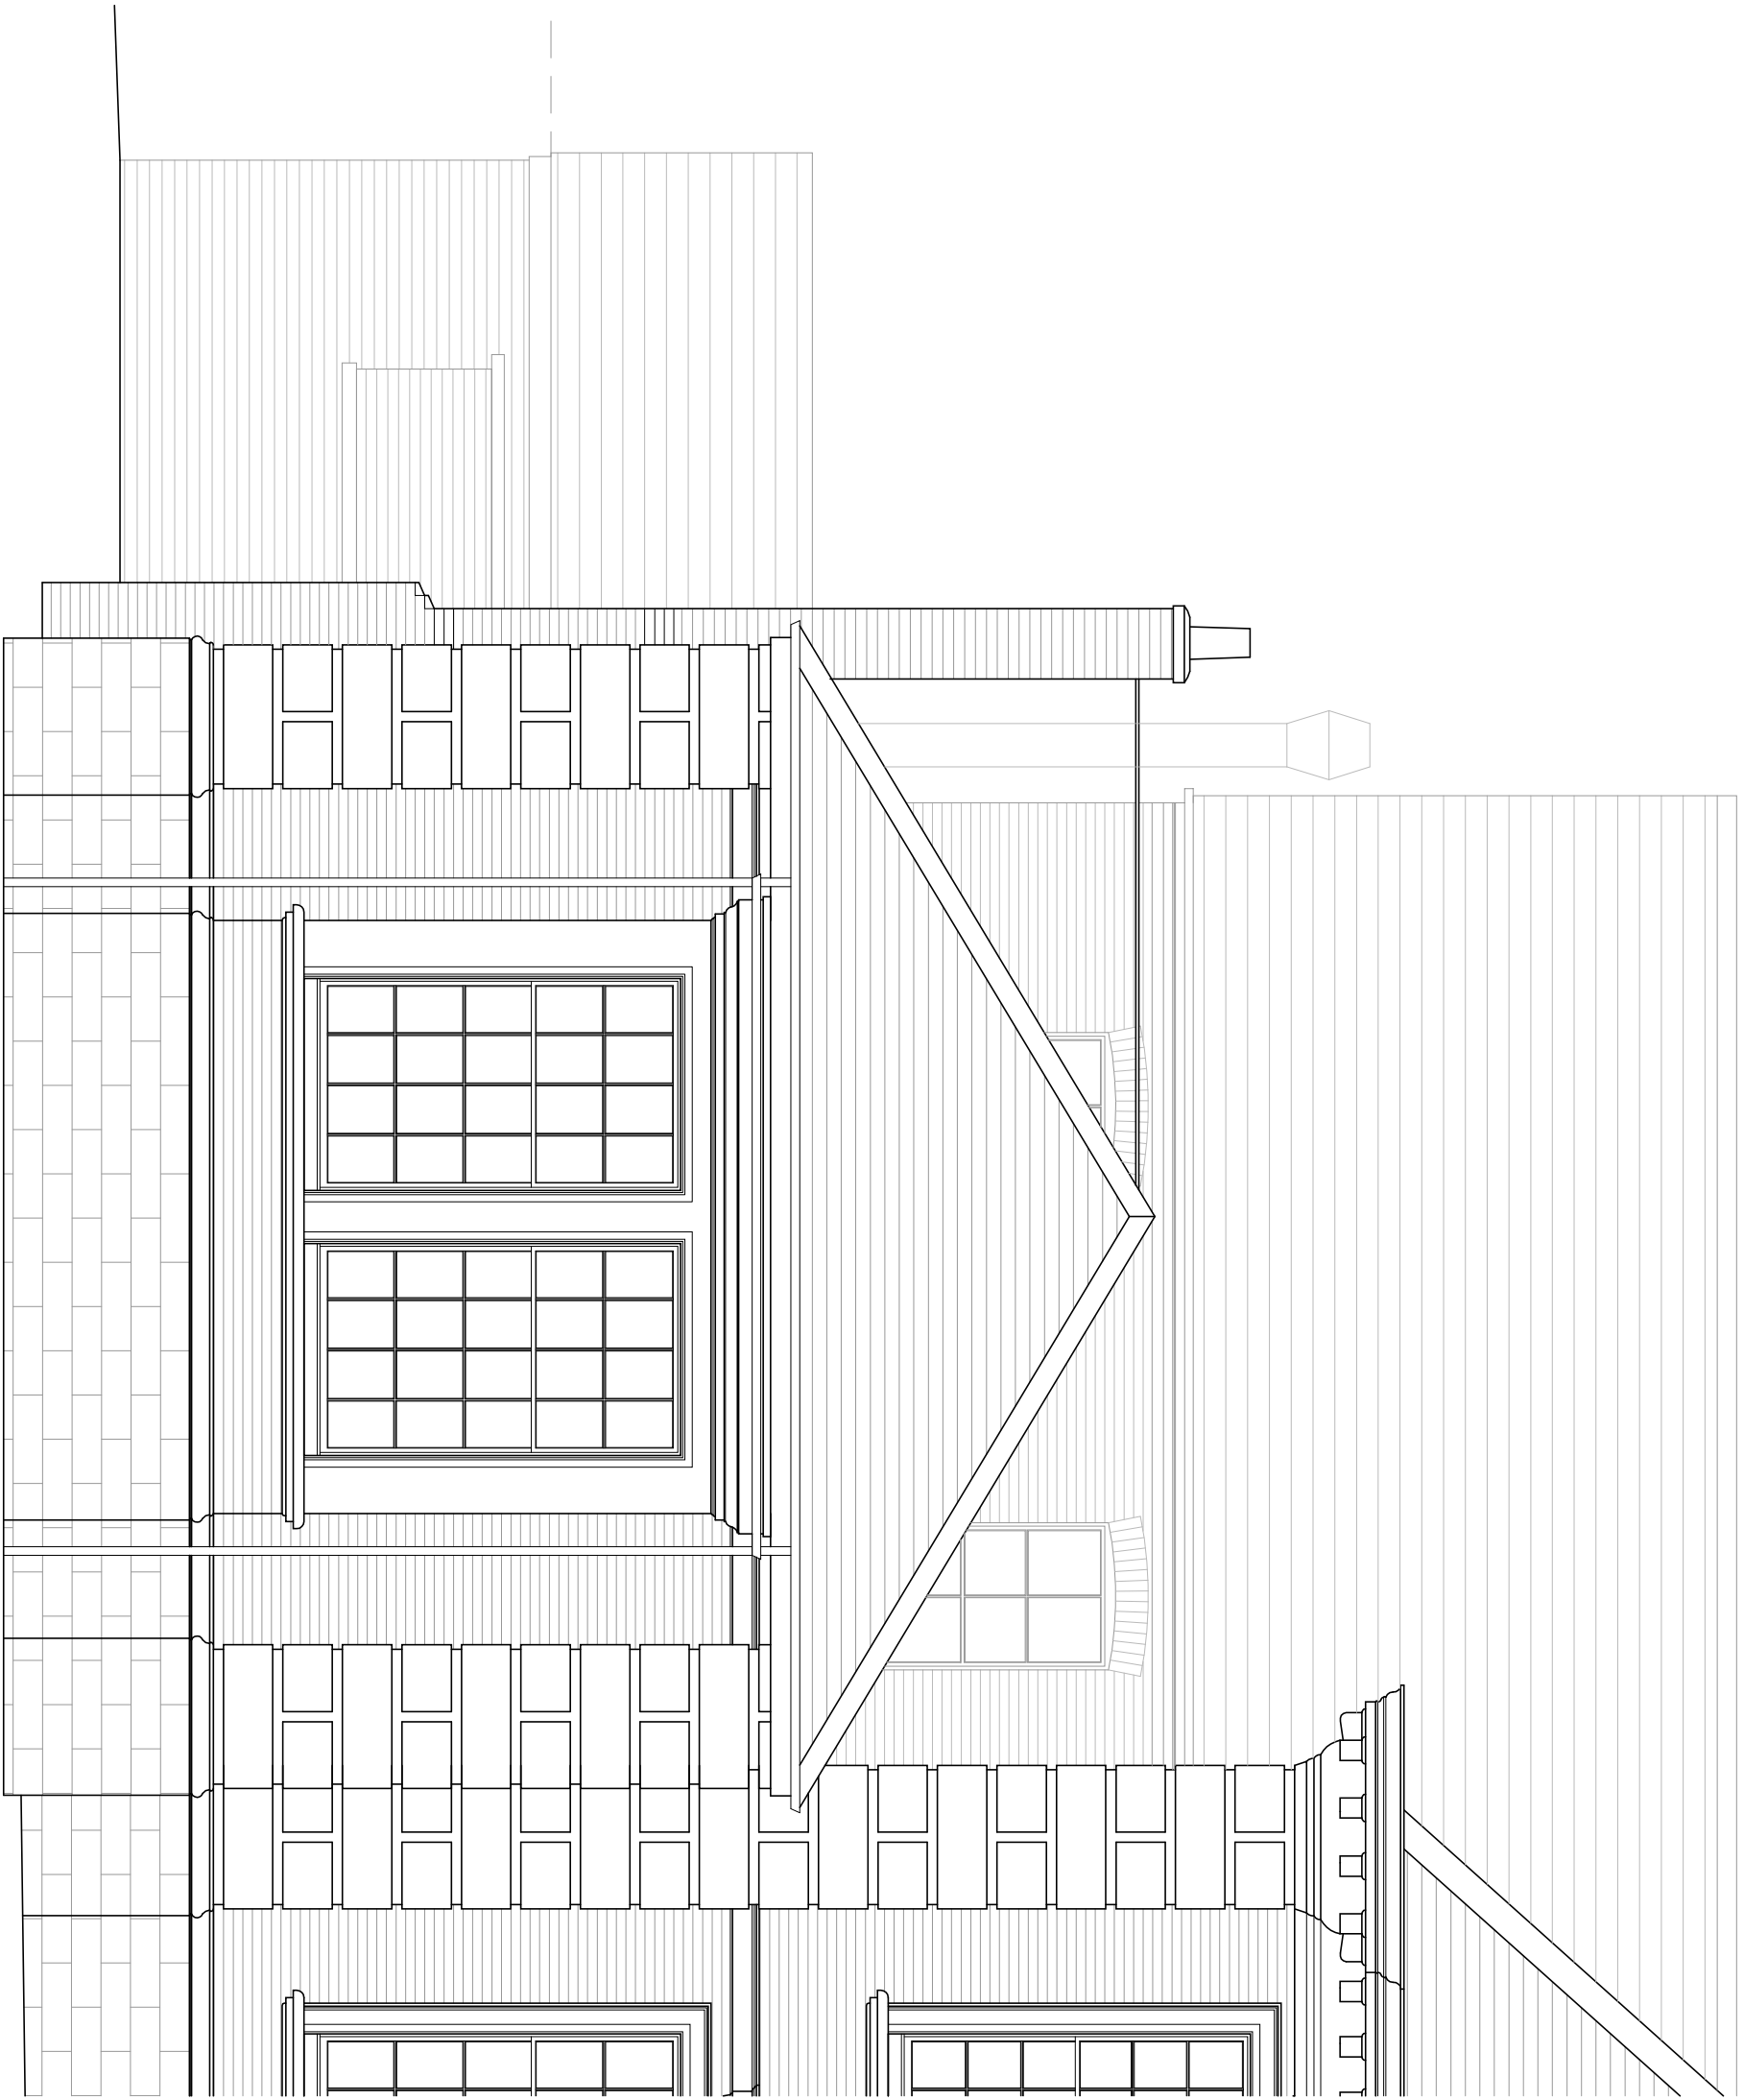


FRONT ELEVATION 1:50

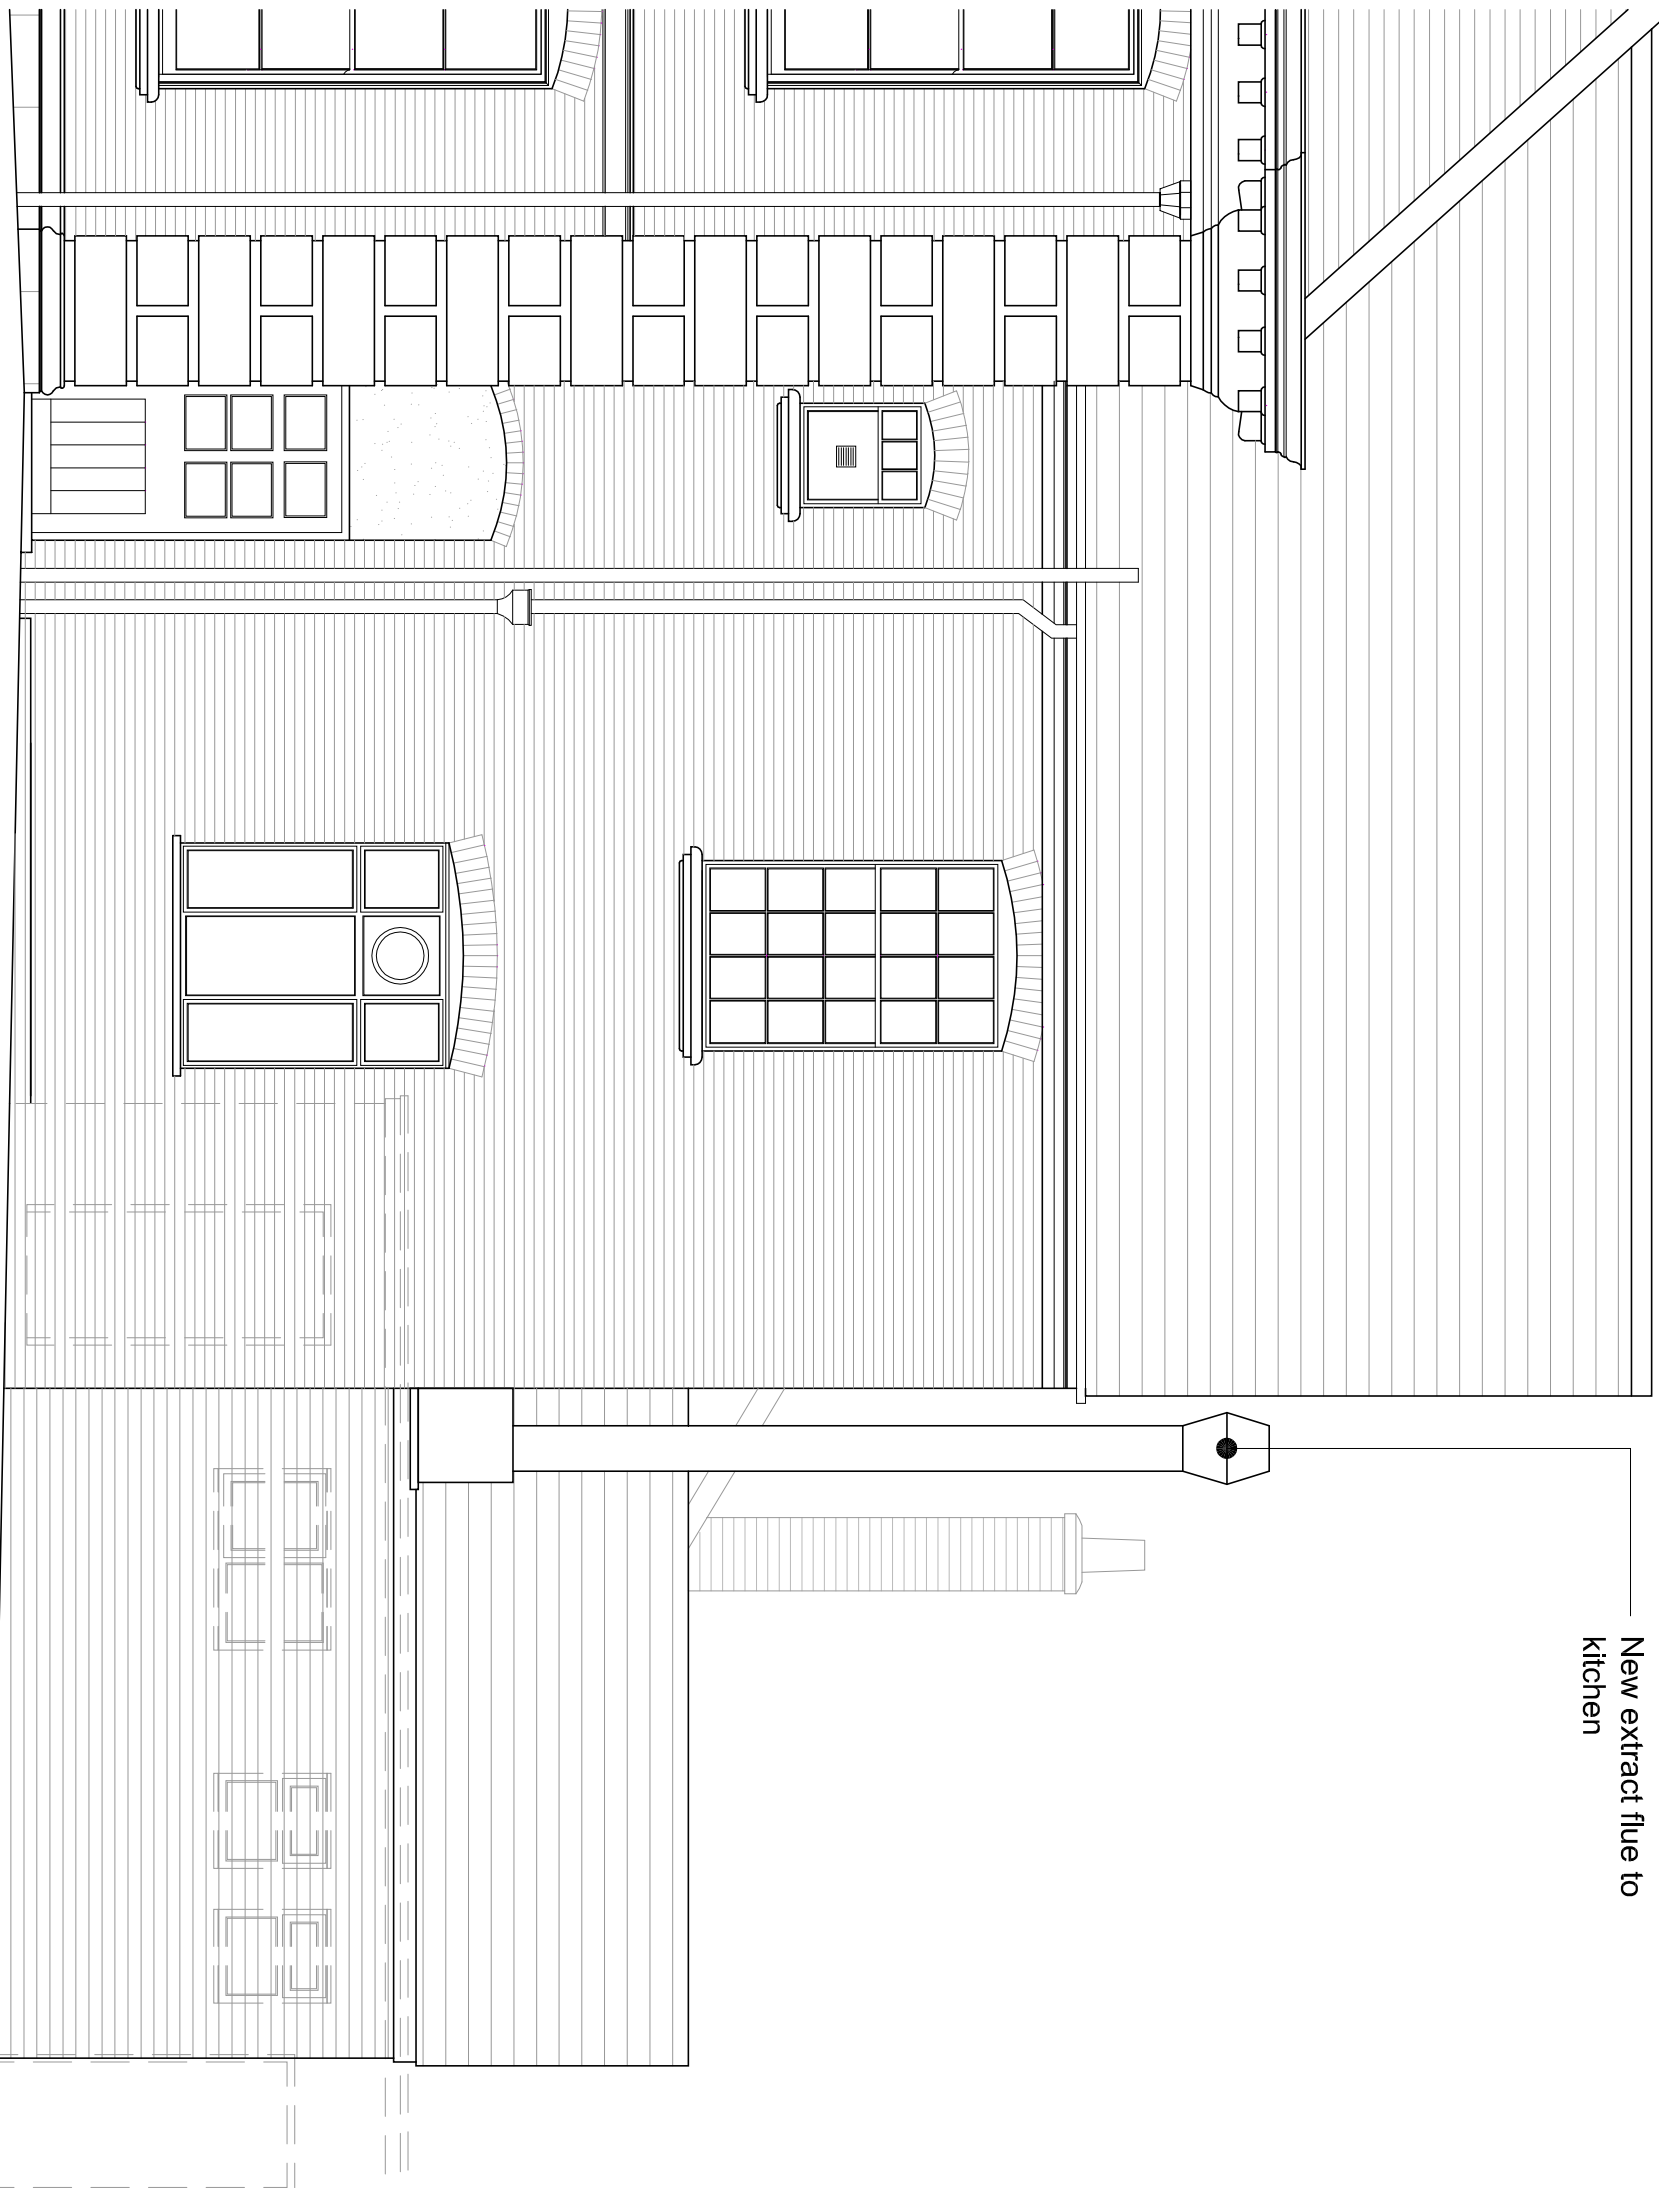

REAR ELEVATION 1:50

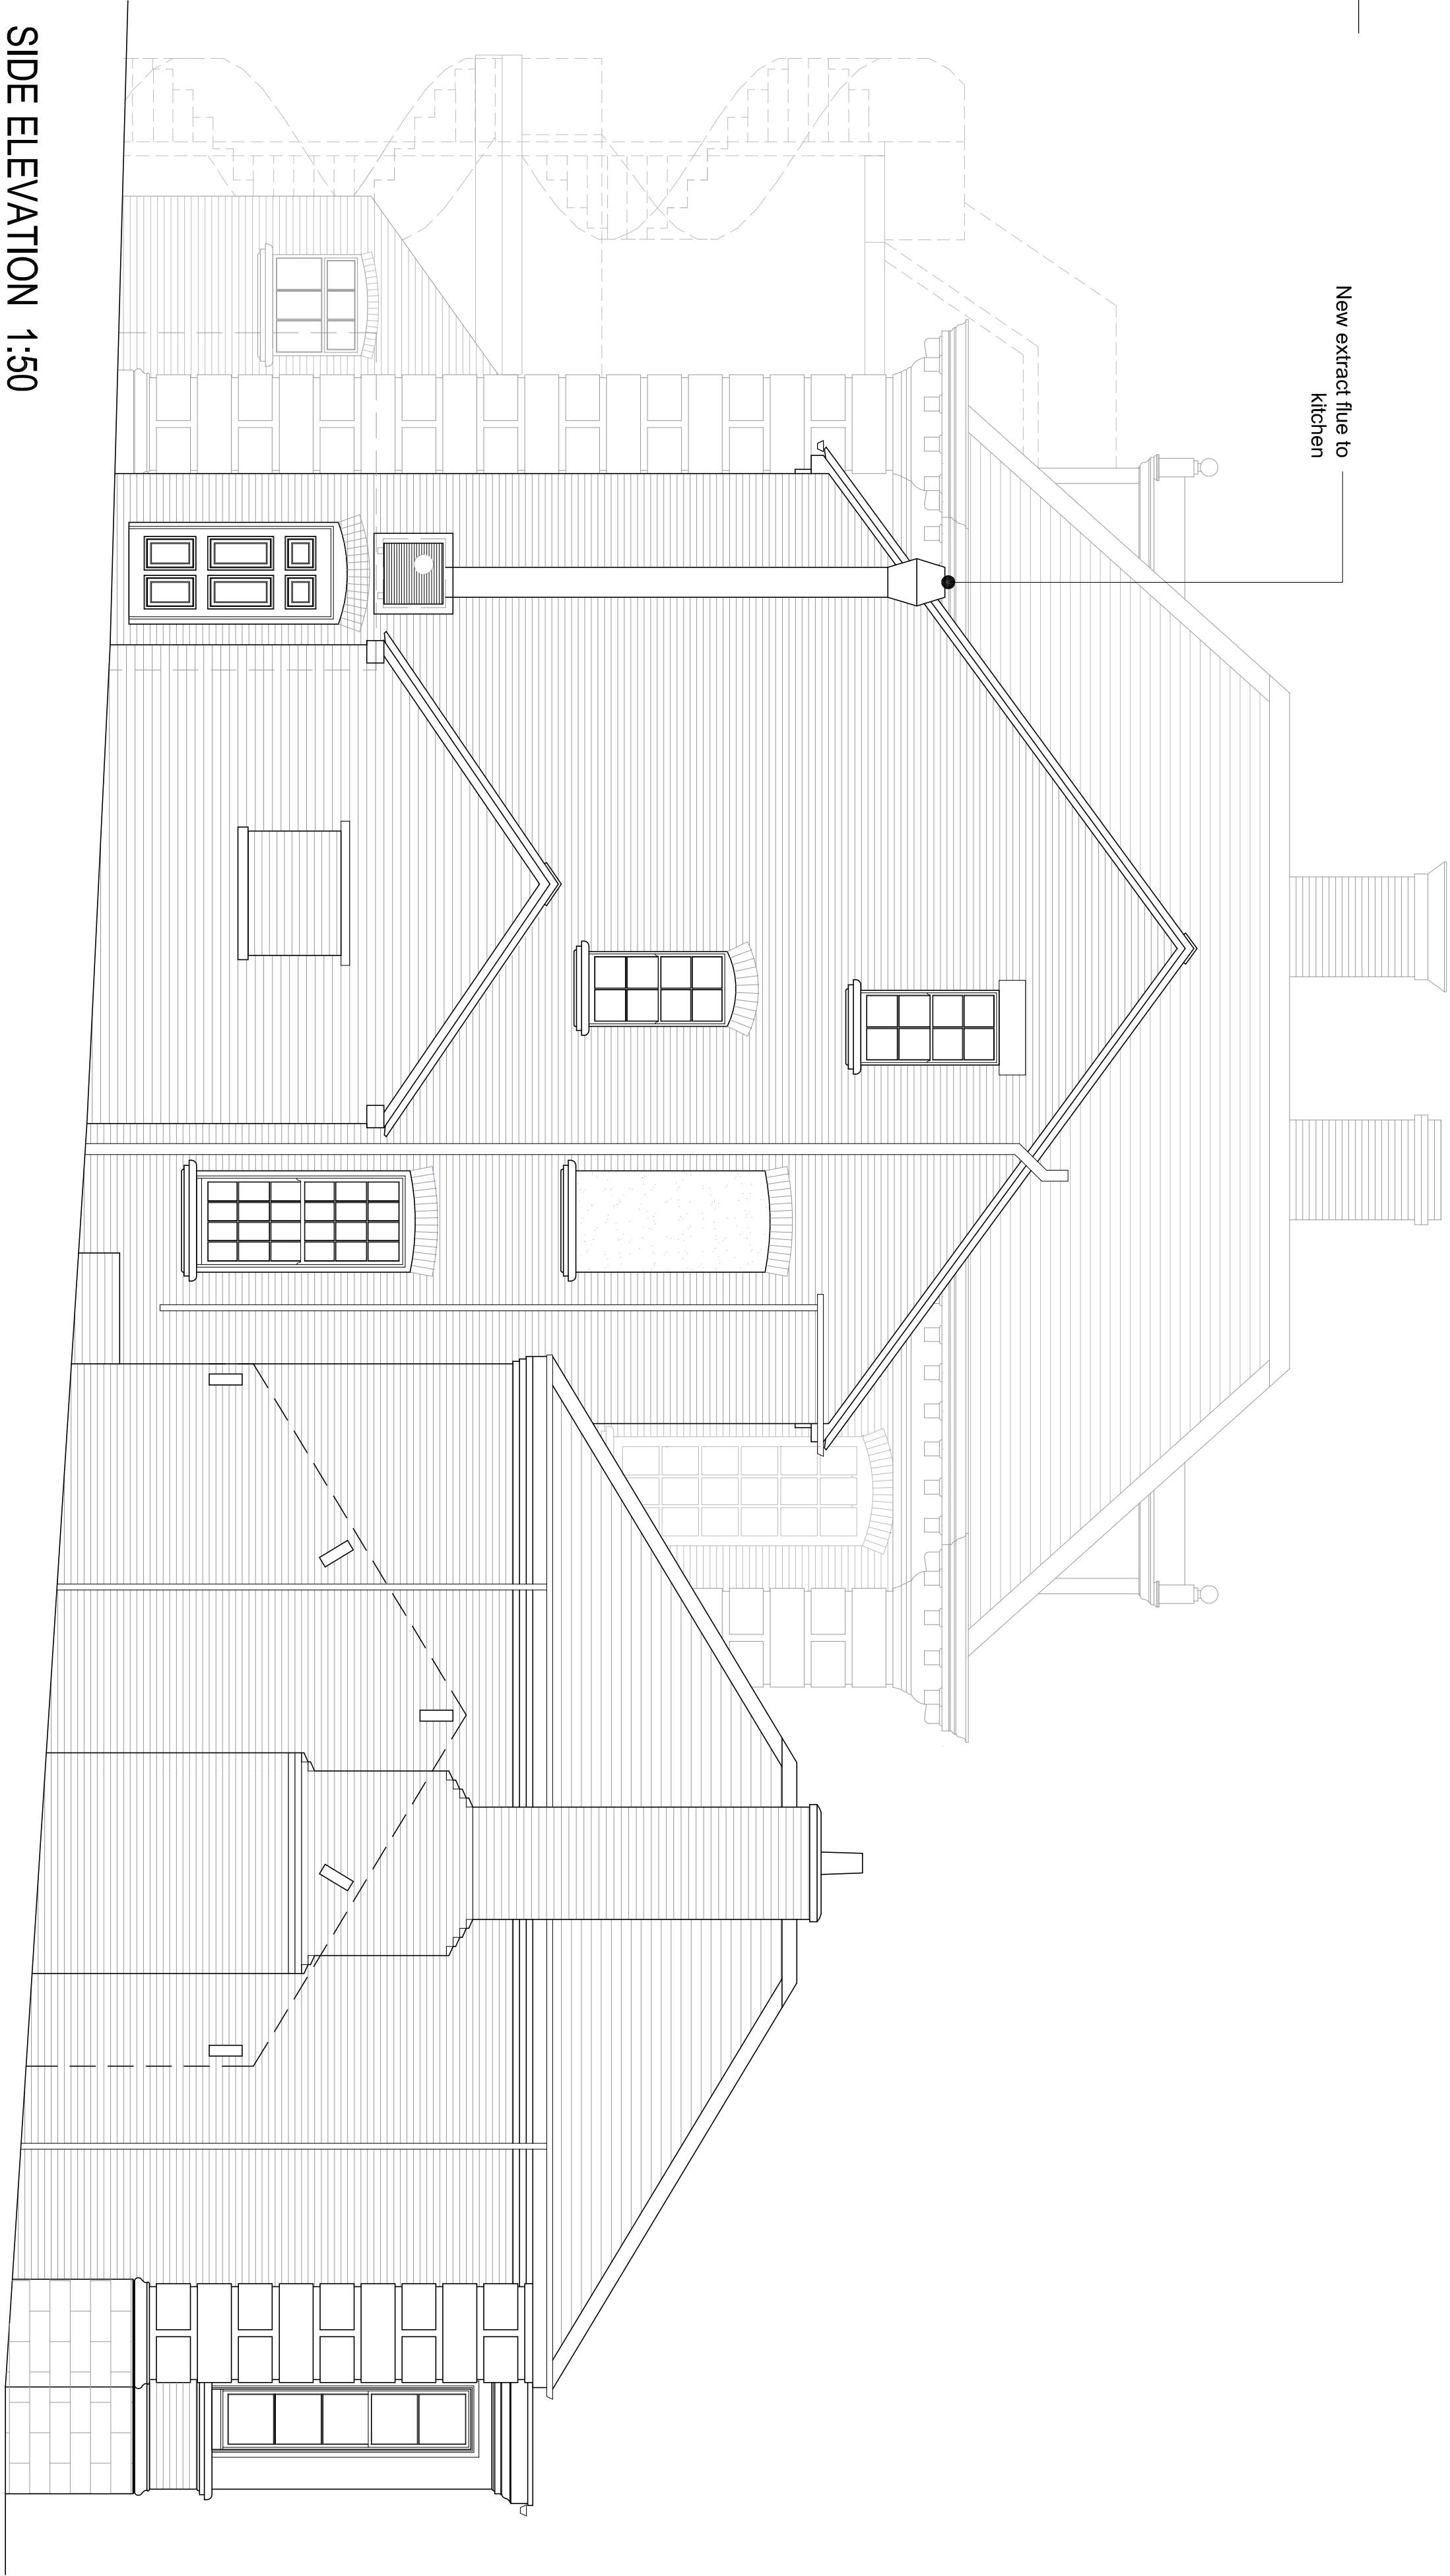

SIDE ELEVATION 1:50

 

Hewitt&Carr Architects
A: Dalespark House 17-19 Leek Road | Cheddale ST10 1JE
T: 01538 754888
E: enquiries@hccarchitects.co.uk
W: www.hccarchitects.co.uk

Client
Holes Hall Caravan & Camping Park

Project
Partial retrospective application for alterations to Holes Hall & Coach House Ockamoor Road, Cheddale ST10 4QR

Title
Hall Partial Elevations - Proposed

Status
Planning

Date
Jan 2022

Scale @A1 1:50

Project No. Drawing No.
00487 AL(0)23