
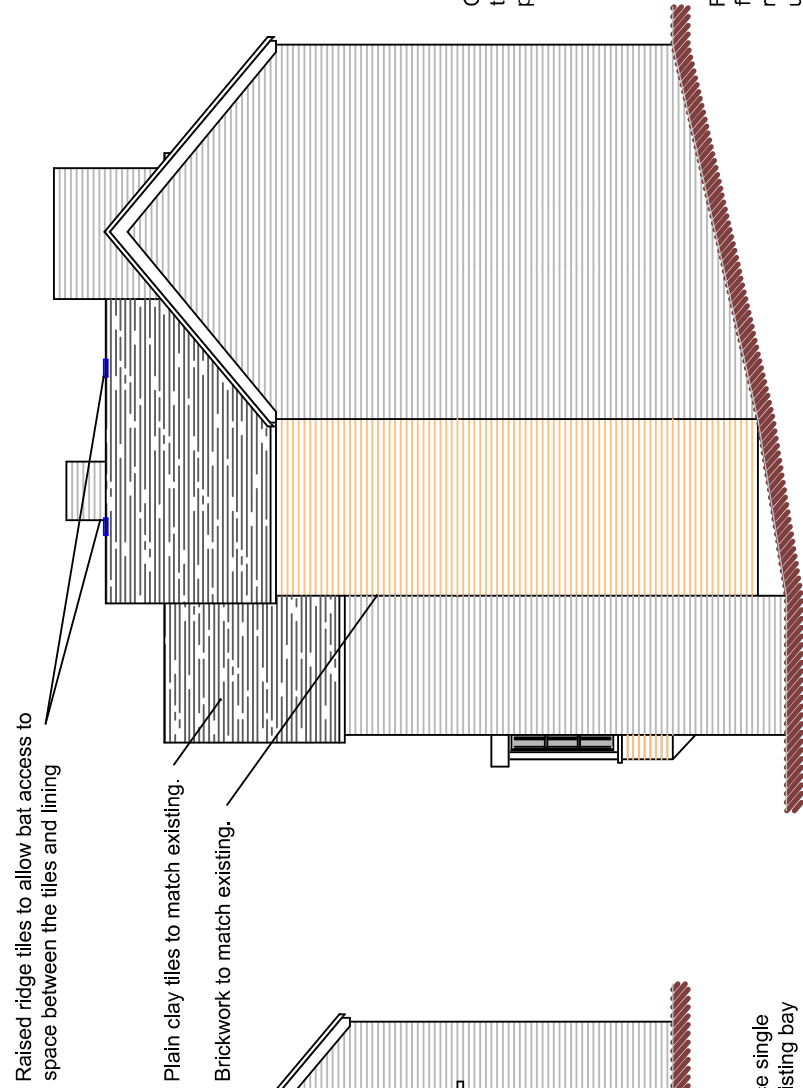
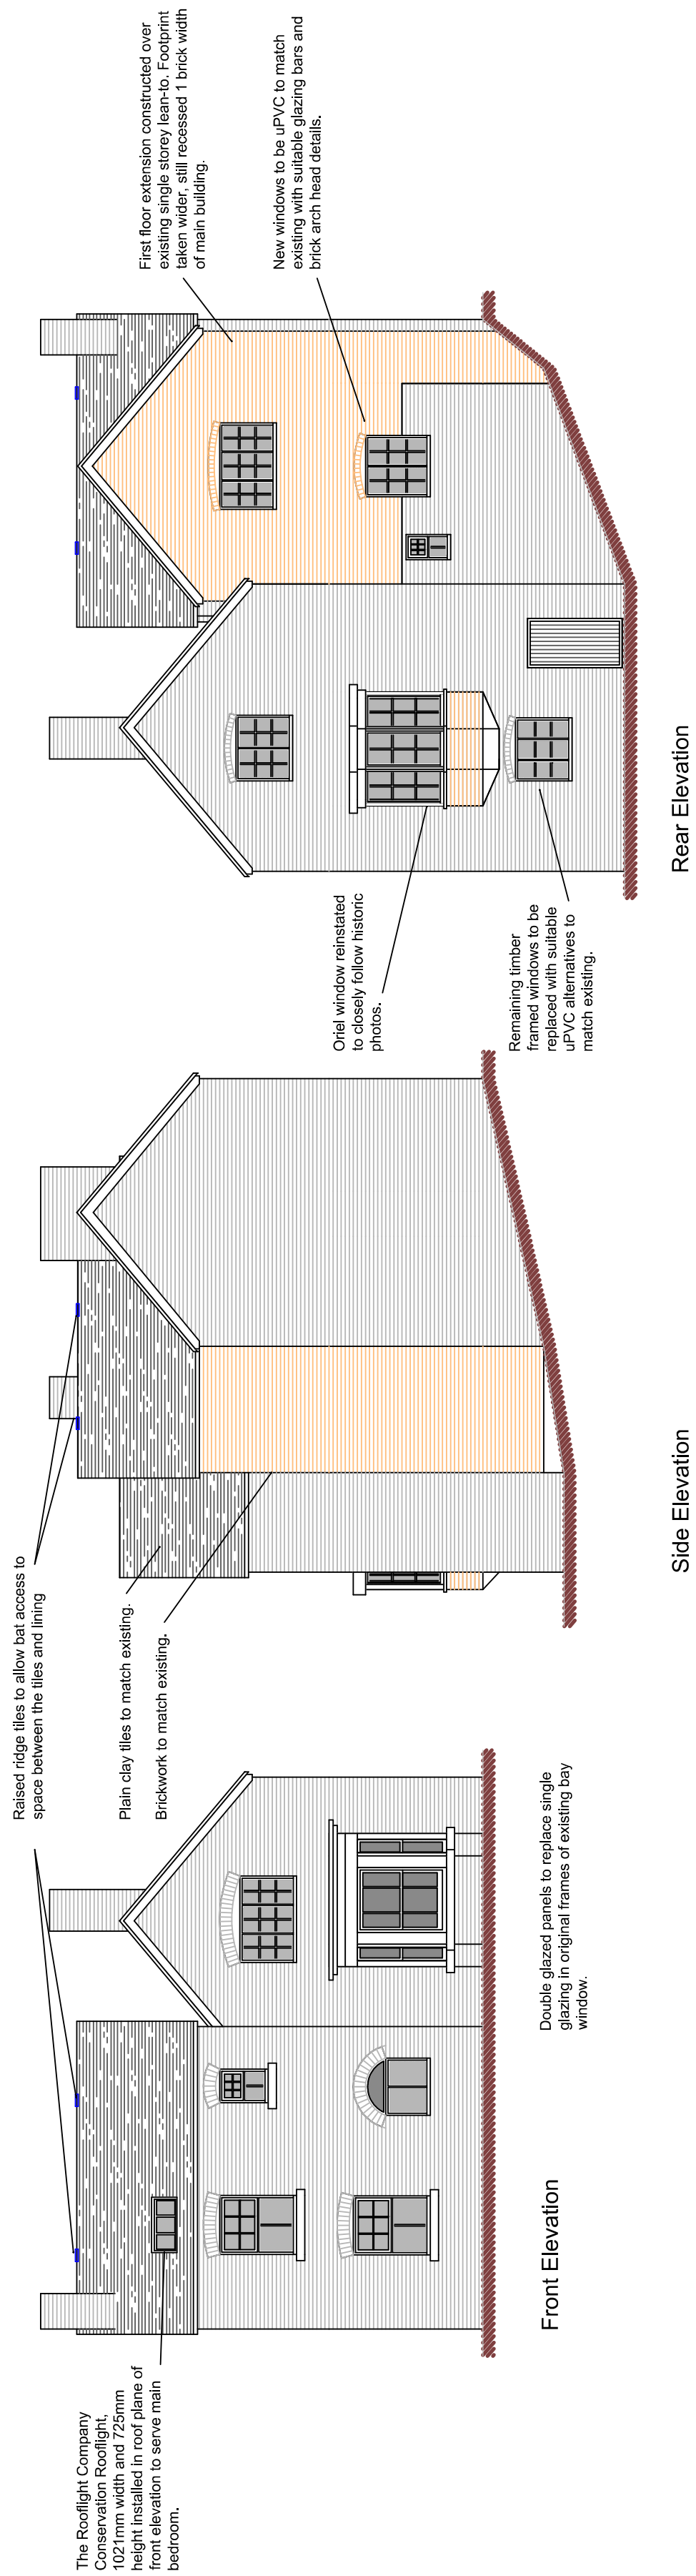
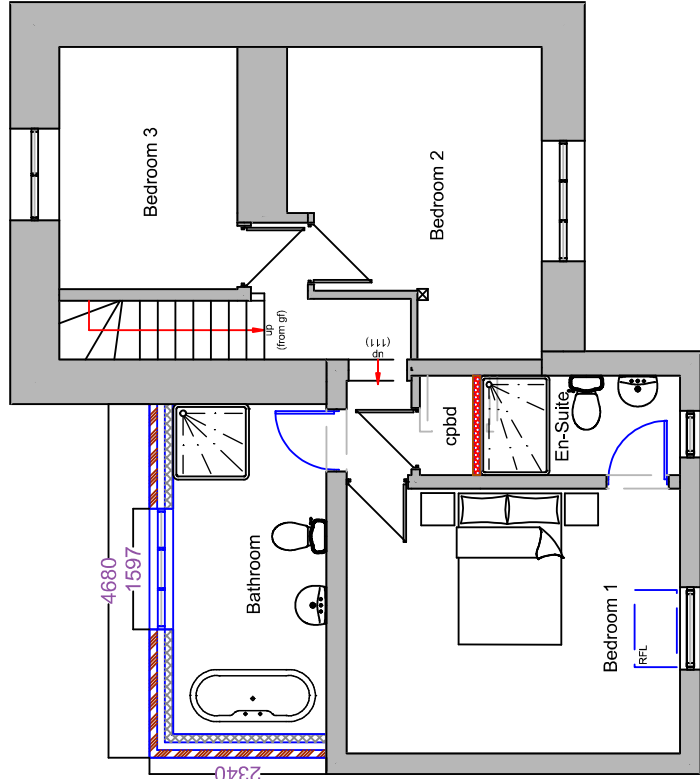


Front Elevation


Side Elevation

Rear Elevation

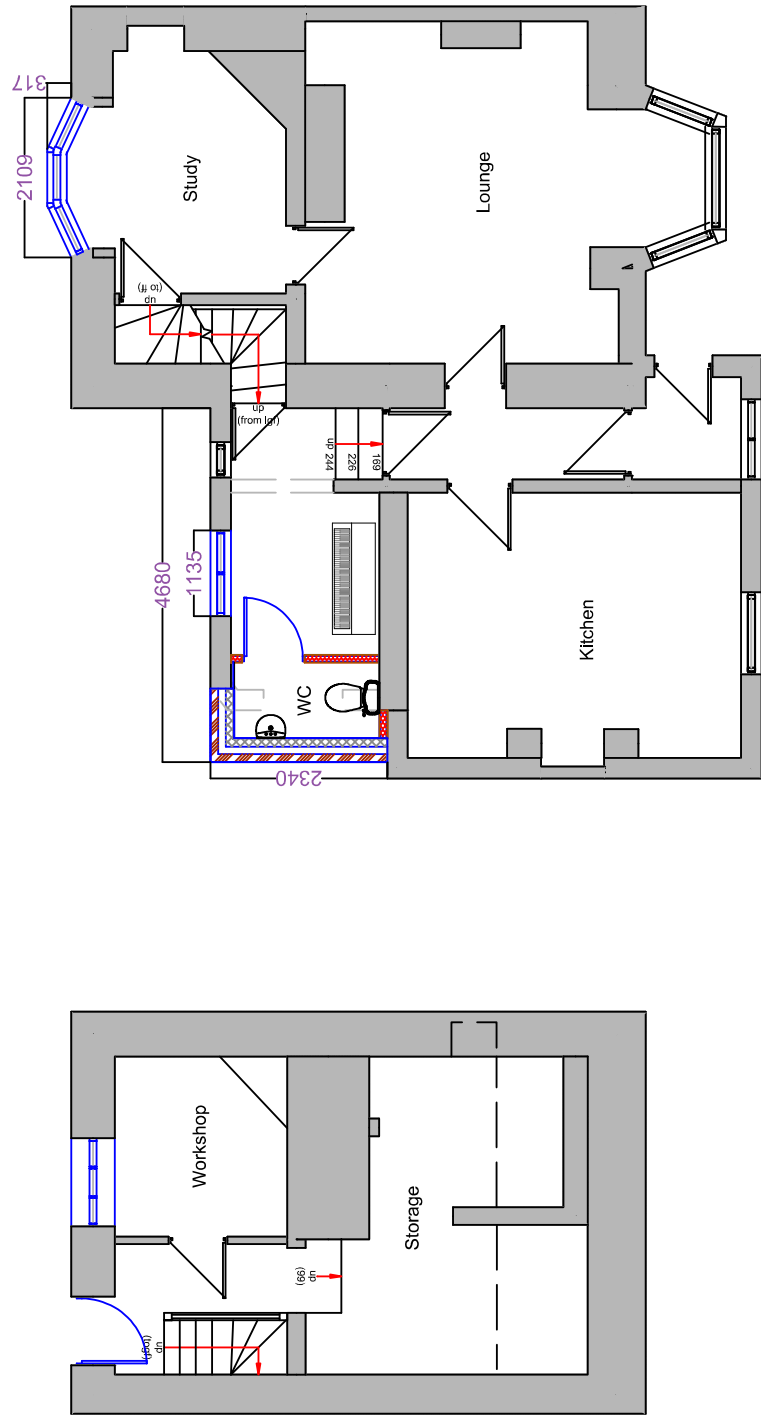

Lower Ground Floor Plan

Ground Floor Plan

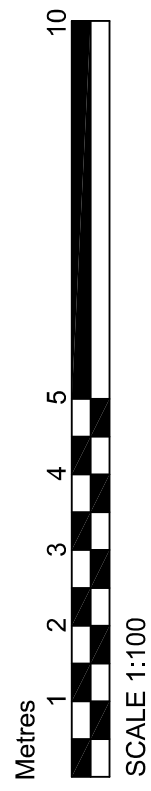

SCALE 1:100

**DBD Architectural
Consultancy Ltd ©2022**

1. Copyright is vested with DBD Architectural Consultancy Ltd.
2. All dimensions to be checked on site before proceeding.
3. Contractor to check/adjust dimensions of new work to suit existing conditions. Do not assume existing structure or details are plumb, square or level.
4. Contractor must notify the architect of any discrepancies before proceeding.
5. All drawings to be read in conjunction with all other consultants drawings and specs.

E	07/09/22	Rooflight added
D	04/08/22	Roof life access for bats added
C	28/09/21	Details revised
B	15/06/21	Minor amendments
A	11/06/21	Draws added
Rev	Date	Description



Mr P Faircliff
Bridge Cottage
Cheddleton
ST13 7HL
Client

Two Storey Side Extension and other Associated Works

Plans as Proposed

Stage: Planning		Date: 26.05.21	Job No: 2141
Size: A2			
Scale: 1:100			
Drawing Number: PL 03E			