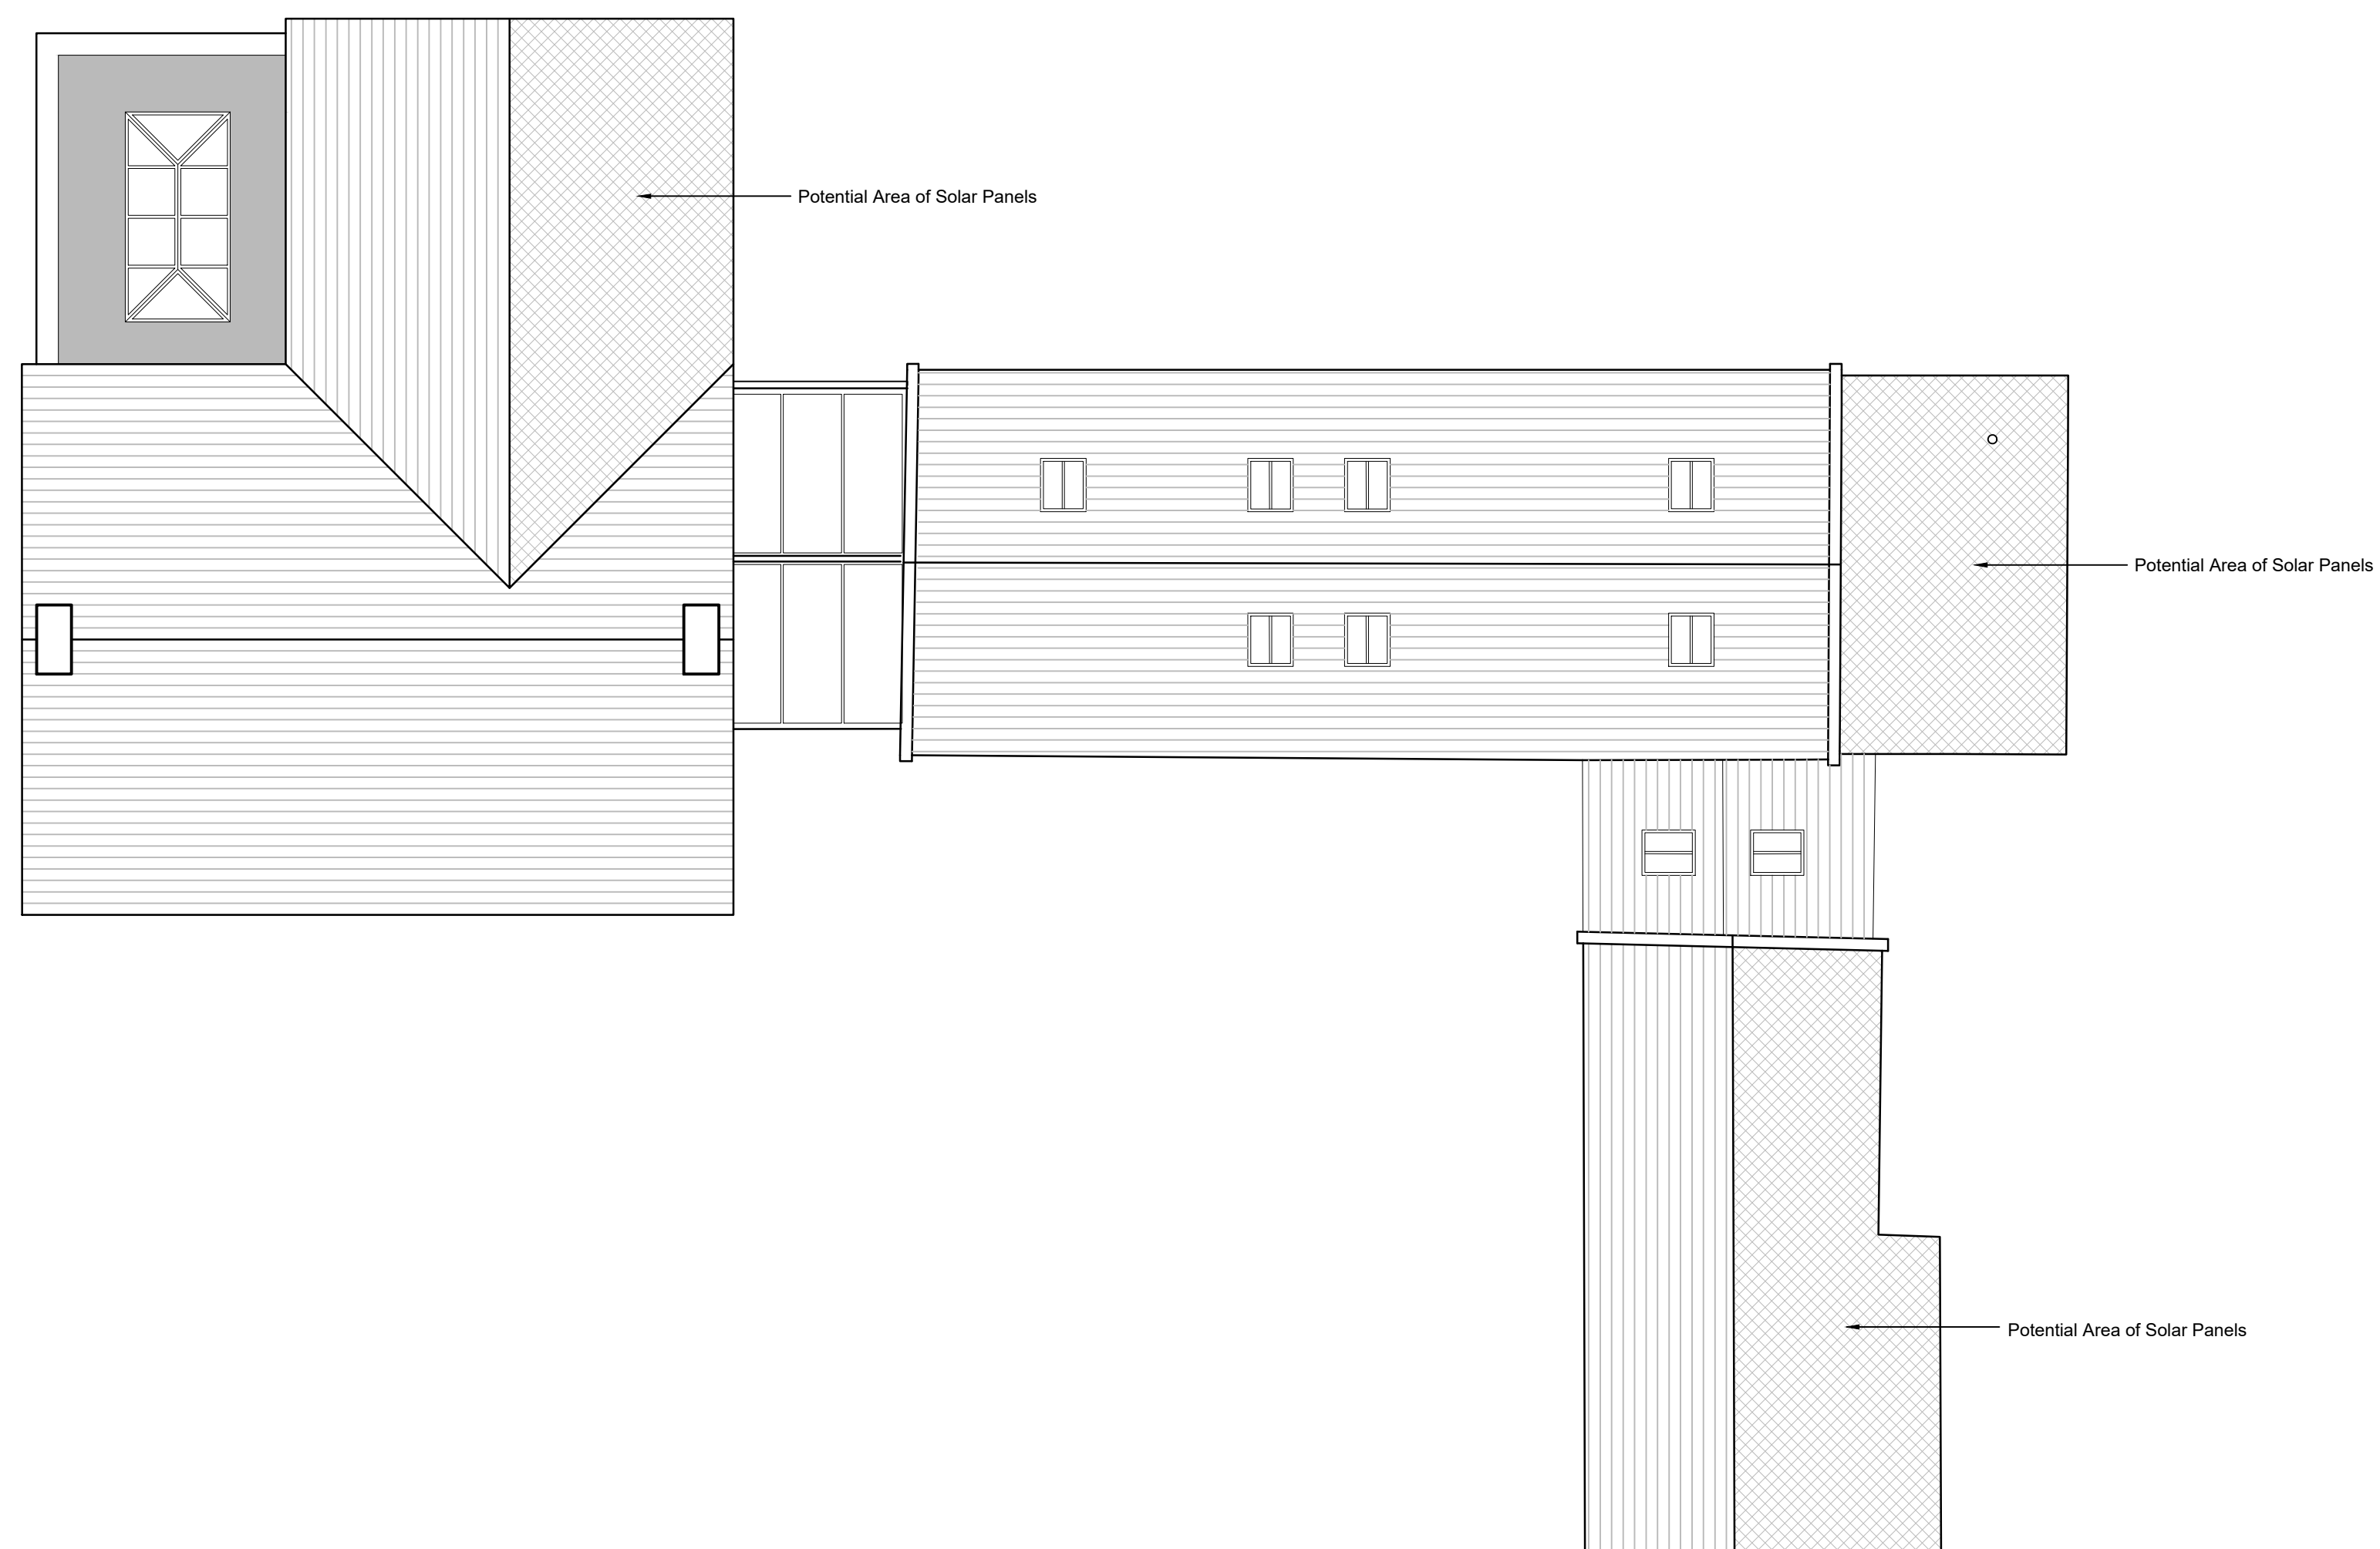
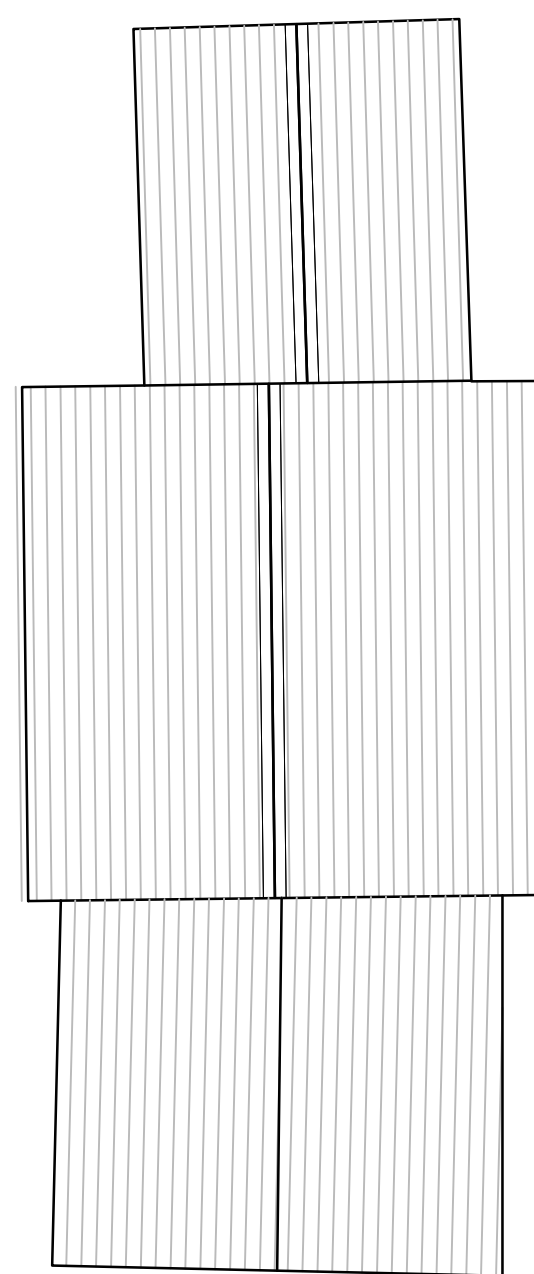


revisions[illegible]

notes for construction

1. This drawing shall not be scaled to ascertain dimensions
2. Dimensions shall be checked and verified prior to work being commenced

Hayes & Partners

Architects
Historic Building Consultants

Atlas House
Old Hall Street
Macclesfield Cheshire SK10 2DT
Telephone 01625 426218
Fax 01625 511 732
hp@hayesandpartners.co.uk

job

Cloud Wood End Farm
Toft Green
Congleton
CW12 3QF

for Mr & Mrs Chiswell

Roof Plan as Proposed

scale	1:100@A1		
date	01/02/2022		
drawn	SD	checked	EH
number	3706_04_15		revision C

