


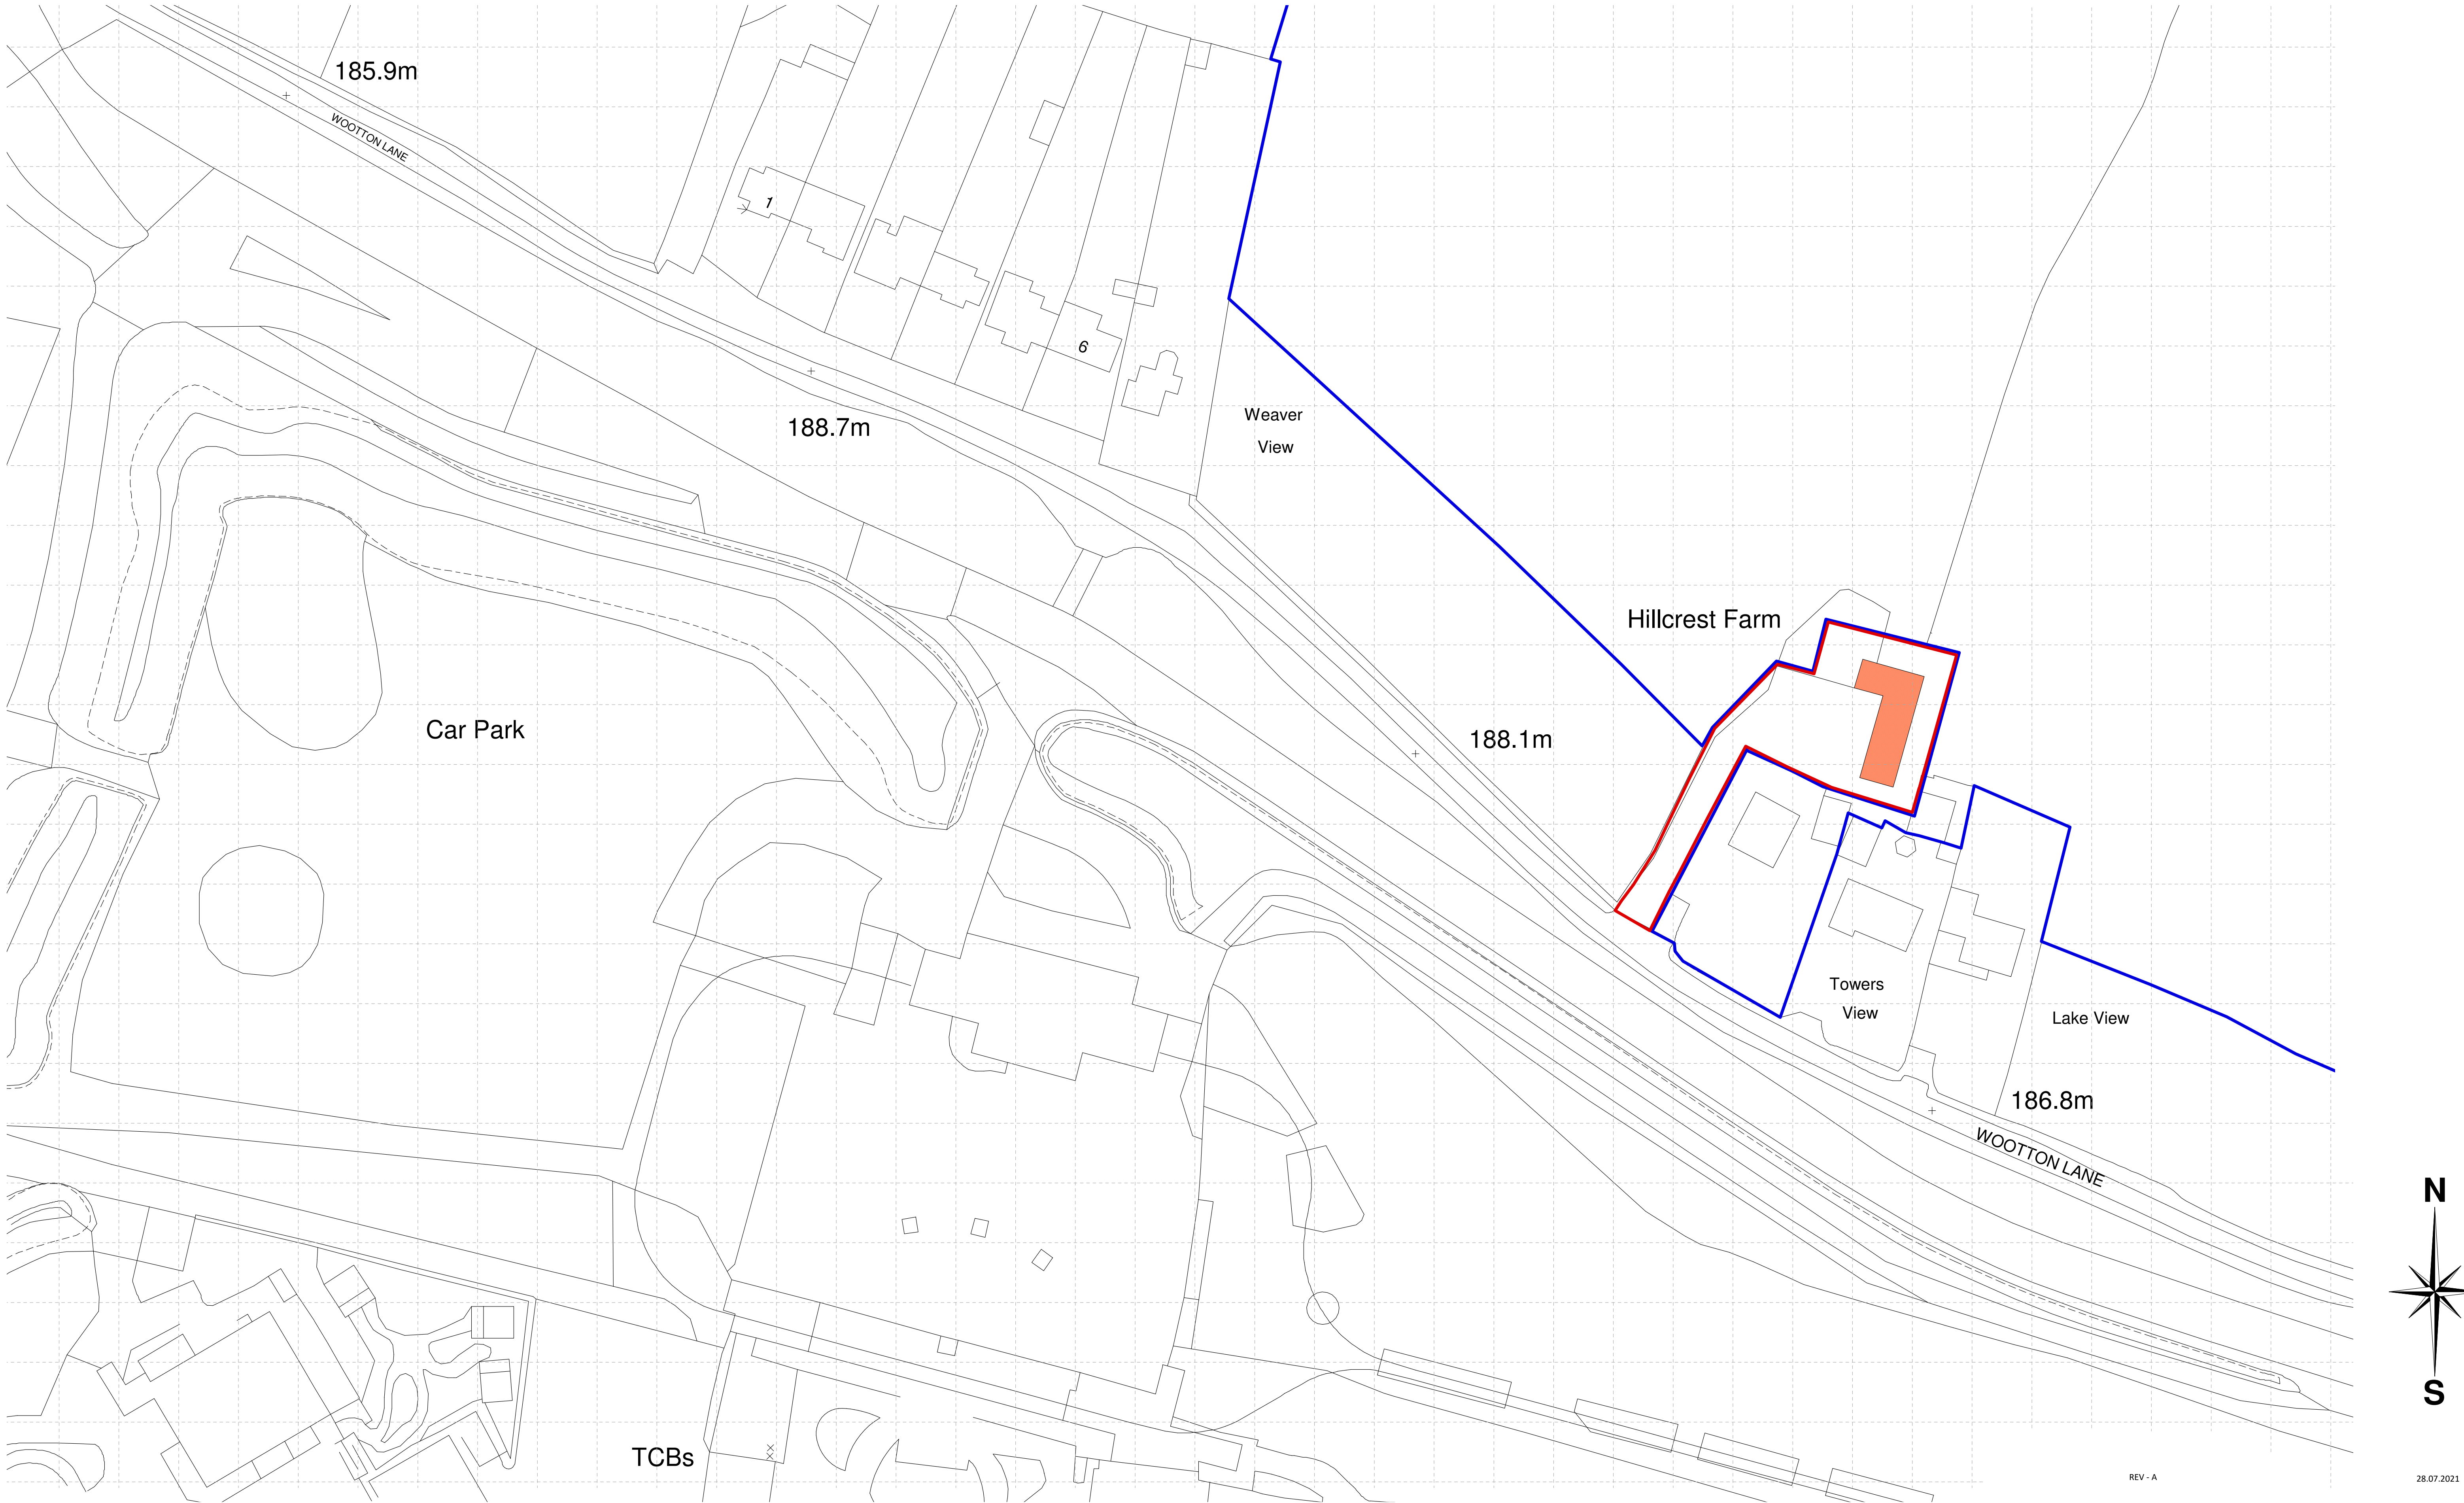

Ordnance Survey (c) Crown Copyright 2022. All rights reserved. Licence number 100022432
Site Plan Scale 1:500

REV - A	28.07.2021
REVISION	DATE