


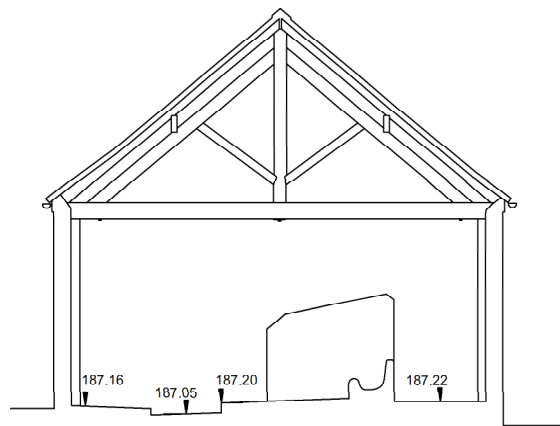


Datum: 195.00m.
Section B-B.

Existing Section B-B
Scale 1:100




Datum: 195.00m.
Elevation S.

Existing South Elevation
Scale 1:100

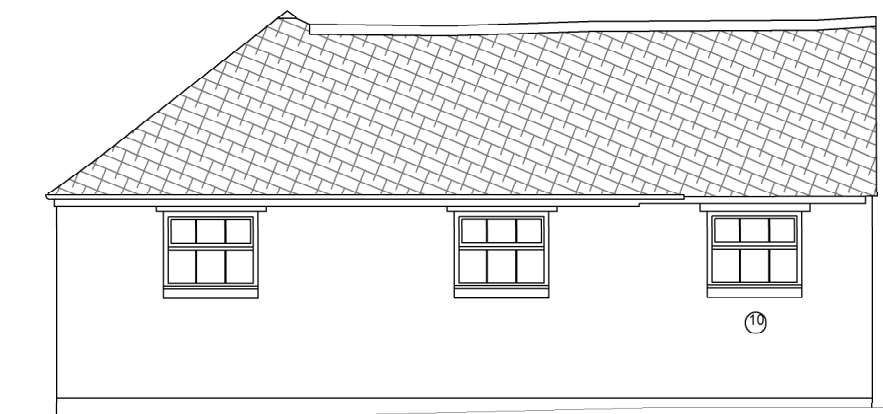


Datum: 195.00m.
Elevation N.

Existing North Elevation
Scale 1:100

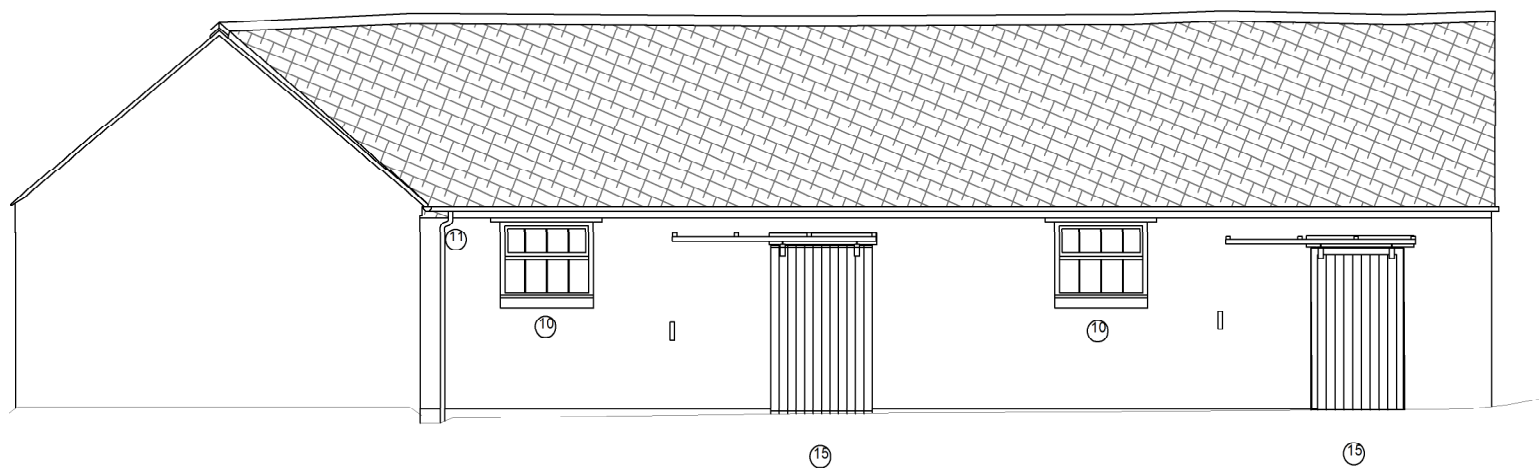


Datum: 195.00m.
Elevation W.

Existing West Elevation
Scale 1:100

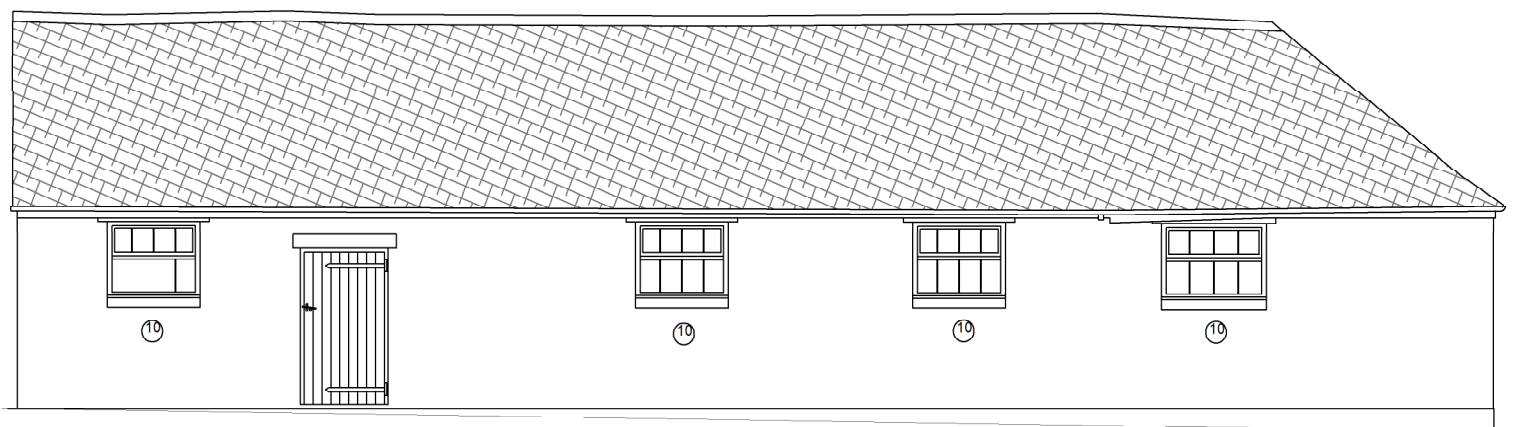


Datum: 195.00m.
Elevation E.

Existing East Elevation
Scale 1:100

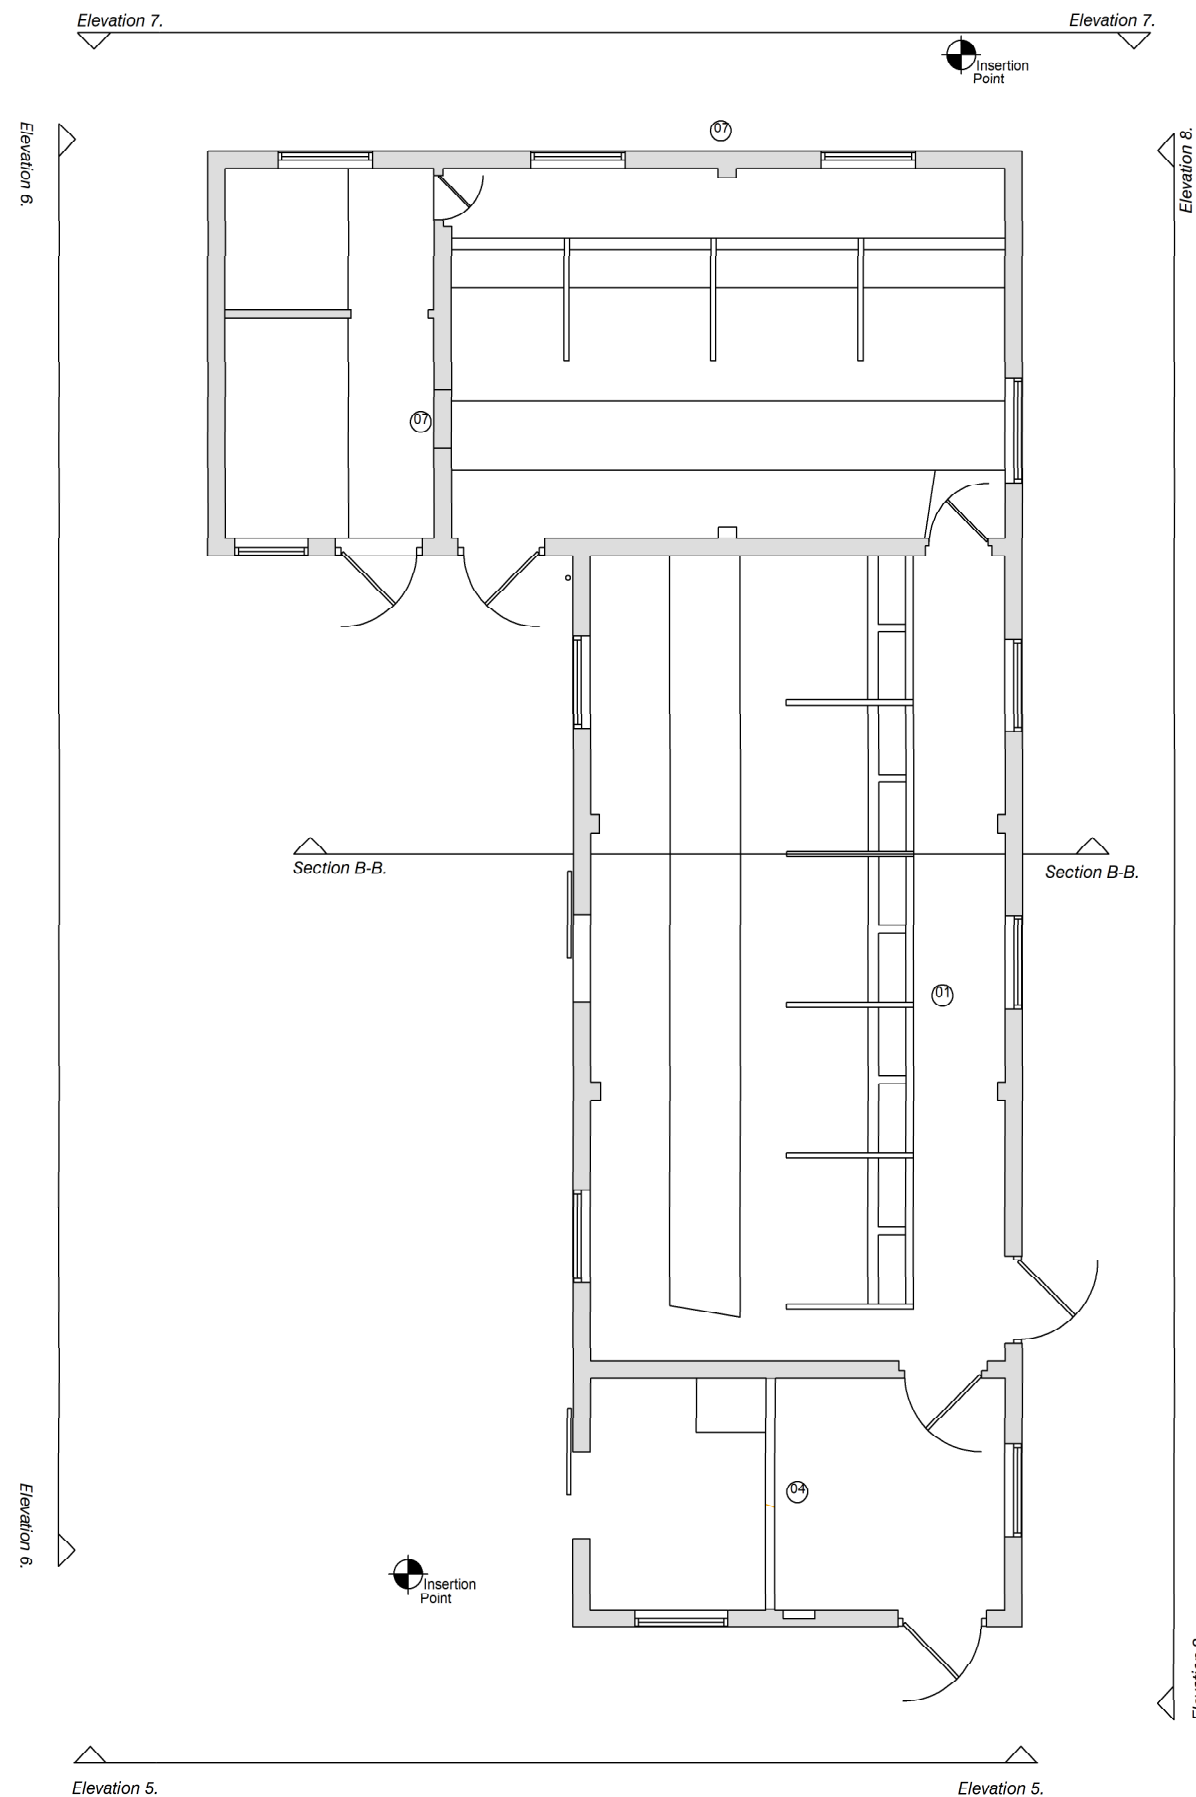

Existing Ground Floor Plan
Scale 1:100

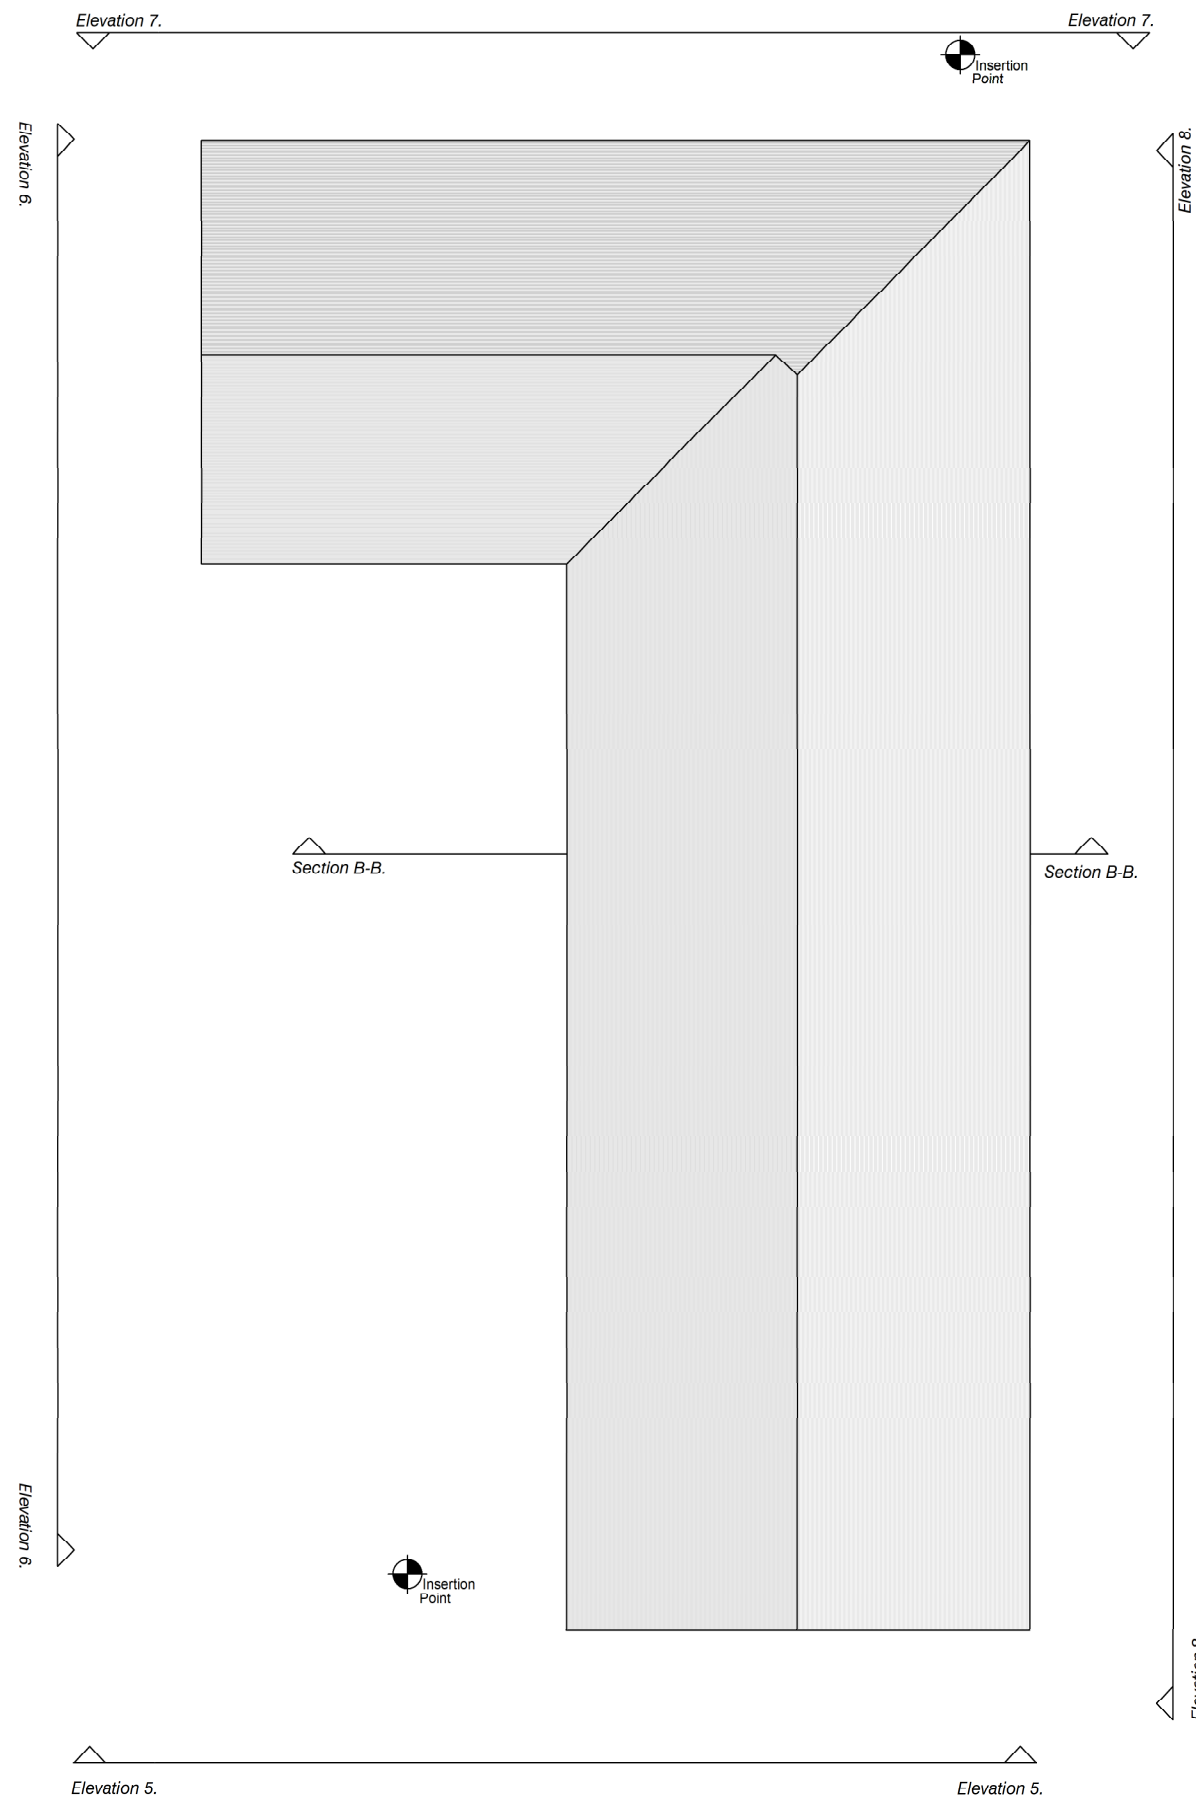

Existing Roof Plan
Scale 1:100

