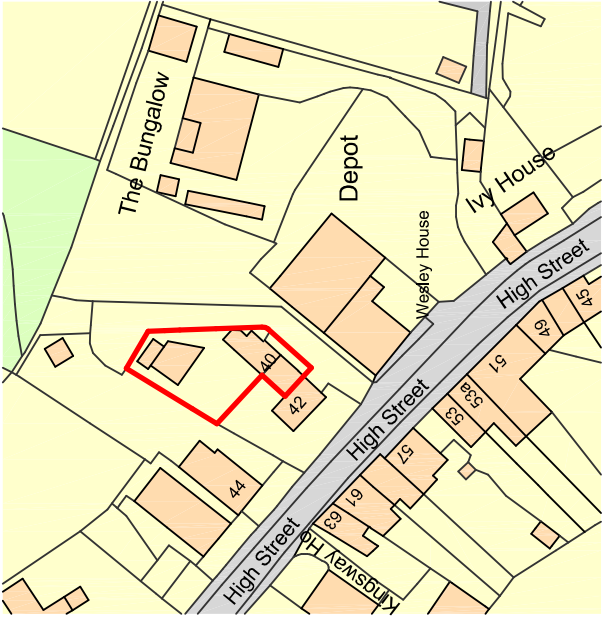
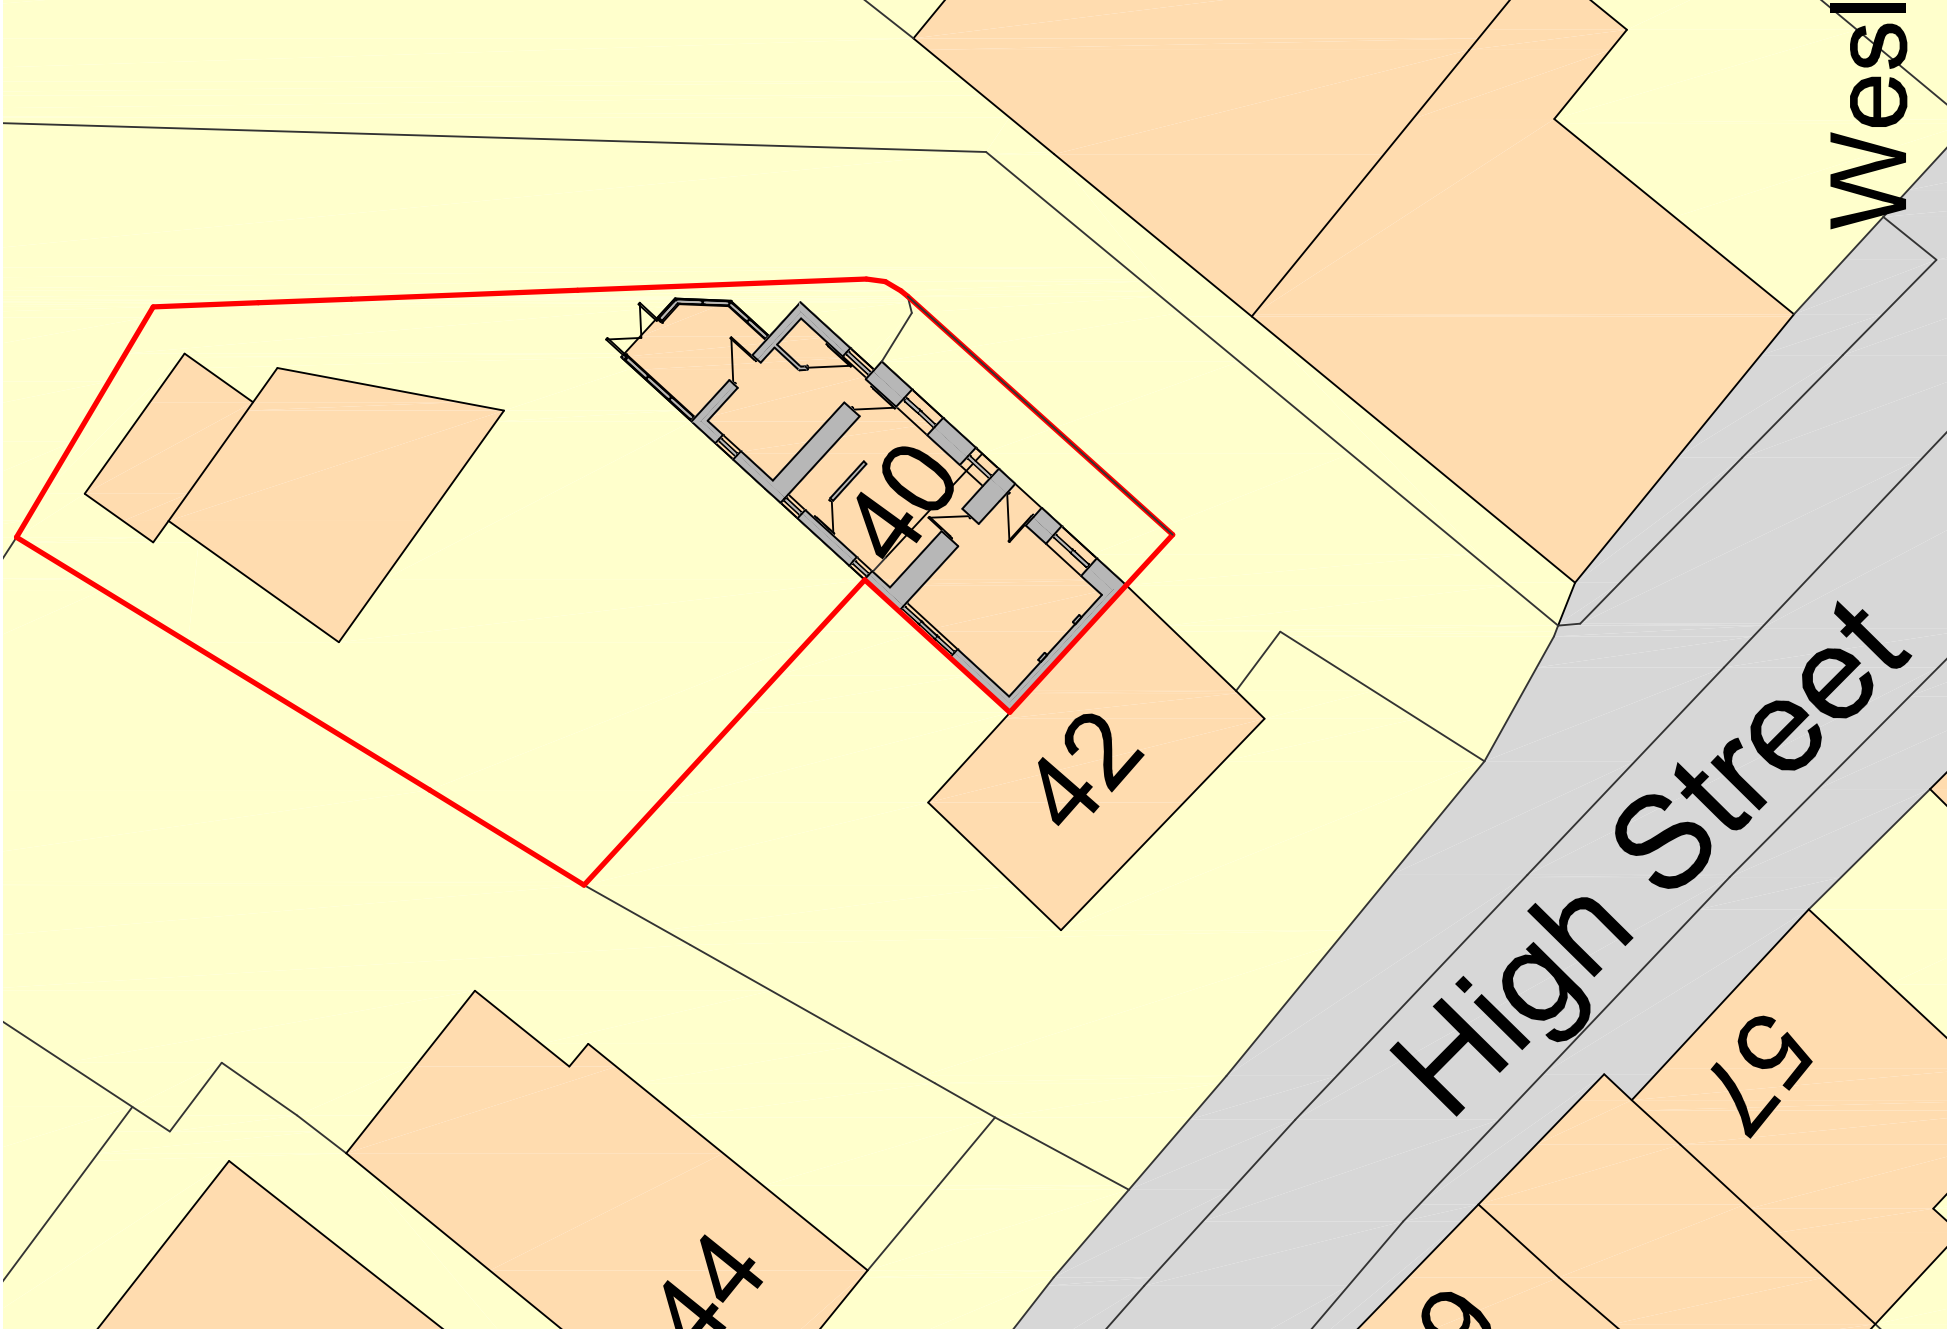


**DBD Architectural
Consultancy Ltd ©2022**

- 1. Copyright is vested with DBD Architectural Consultancy Ltd.
- 2. All dimensions to be checked on site before proceeding.
- 3. Contractor to check/adjust dimensions of new work to suit existing conditions. Do not assume existing structure or details are plumb, square or level.
- 4. Contractor must notify the architect of any discrepancies before proceeding.
- 5. All drawings to be read in conjunction with all other consultants drawings and specs.

Rev.	Date	Description
B	13.09.22	Minor Amendments
A	01.09.22	Minor Amendments

DBD Architectural Consultancy Ltd
50 Broad Street, Leek,
Staffordshire, ST13 5NS
01538 383118
mail@dbdconsultants.co.uk
www.dbdconsultants.co.uk

Mr and Mrs Ede
40 High Street
Kingsley
ST10 2AE
Client

Side extension
Project

Site Plans

Scale: Planning	Date: 28.07.22	Sheet: 2241
Scale: A3		
Scale: 1:200		

Drawing Number: **PL 01B**