



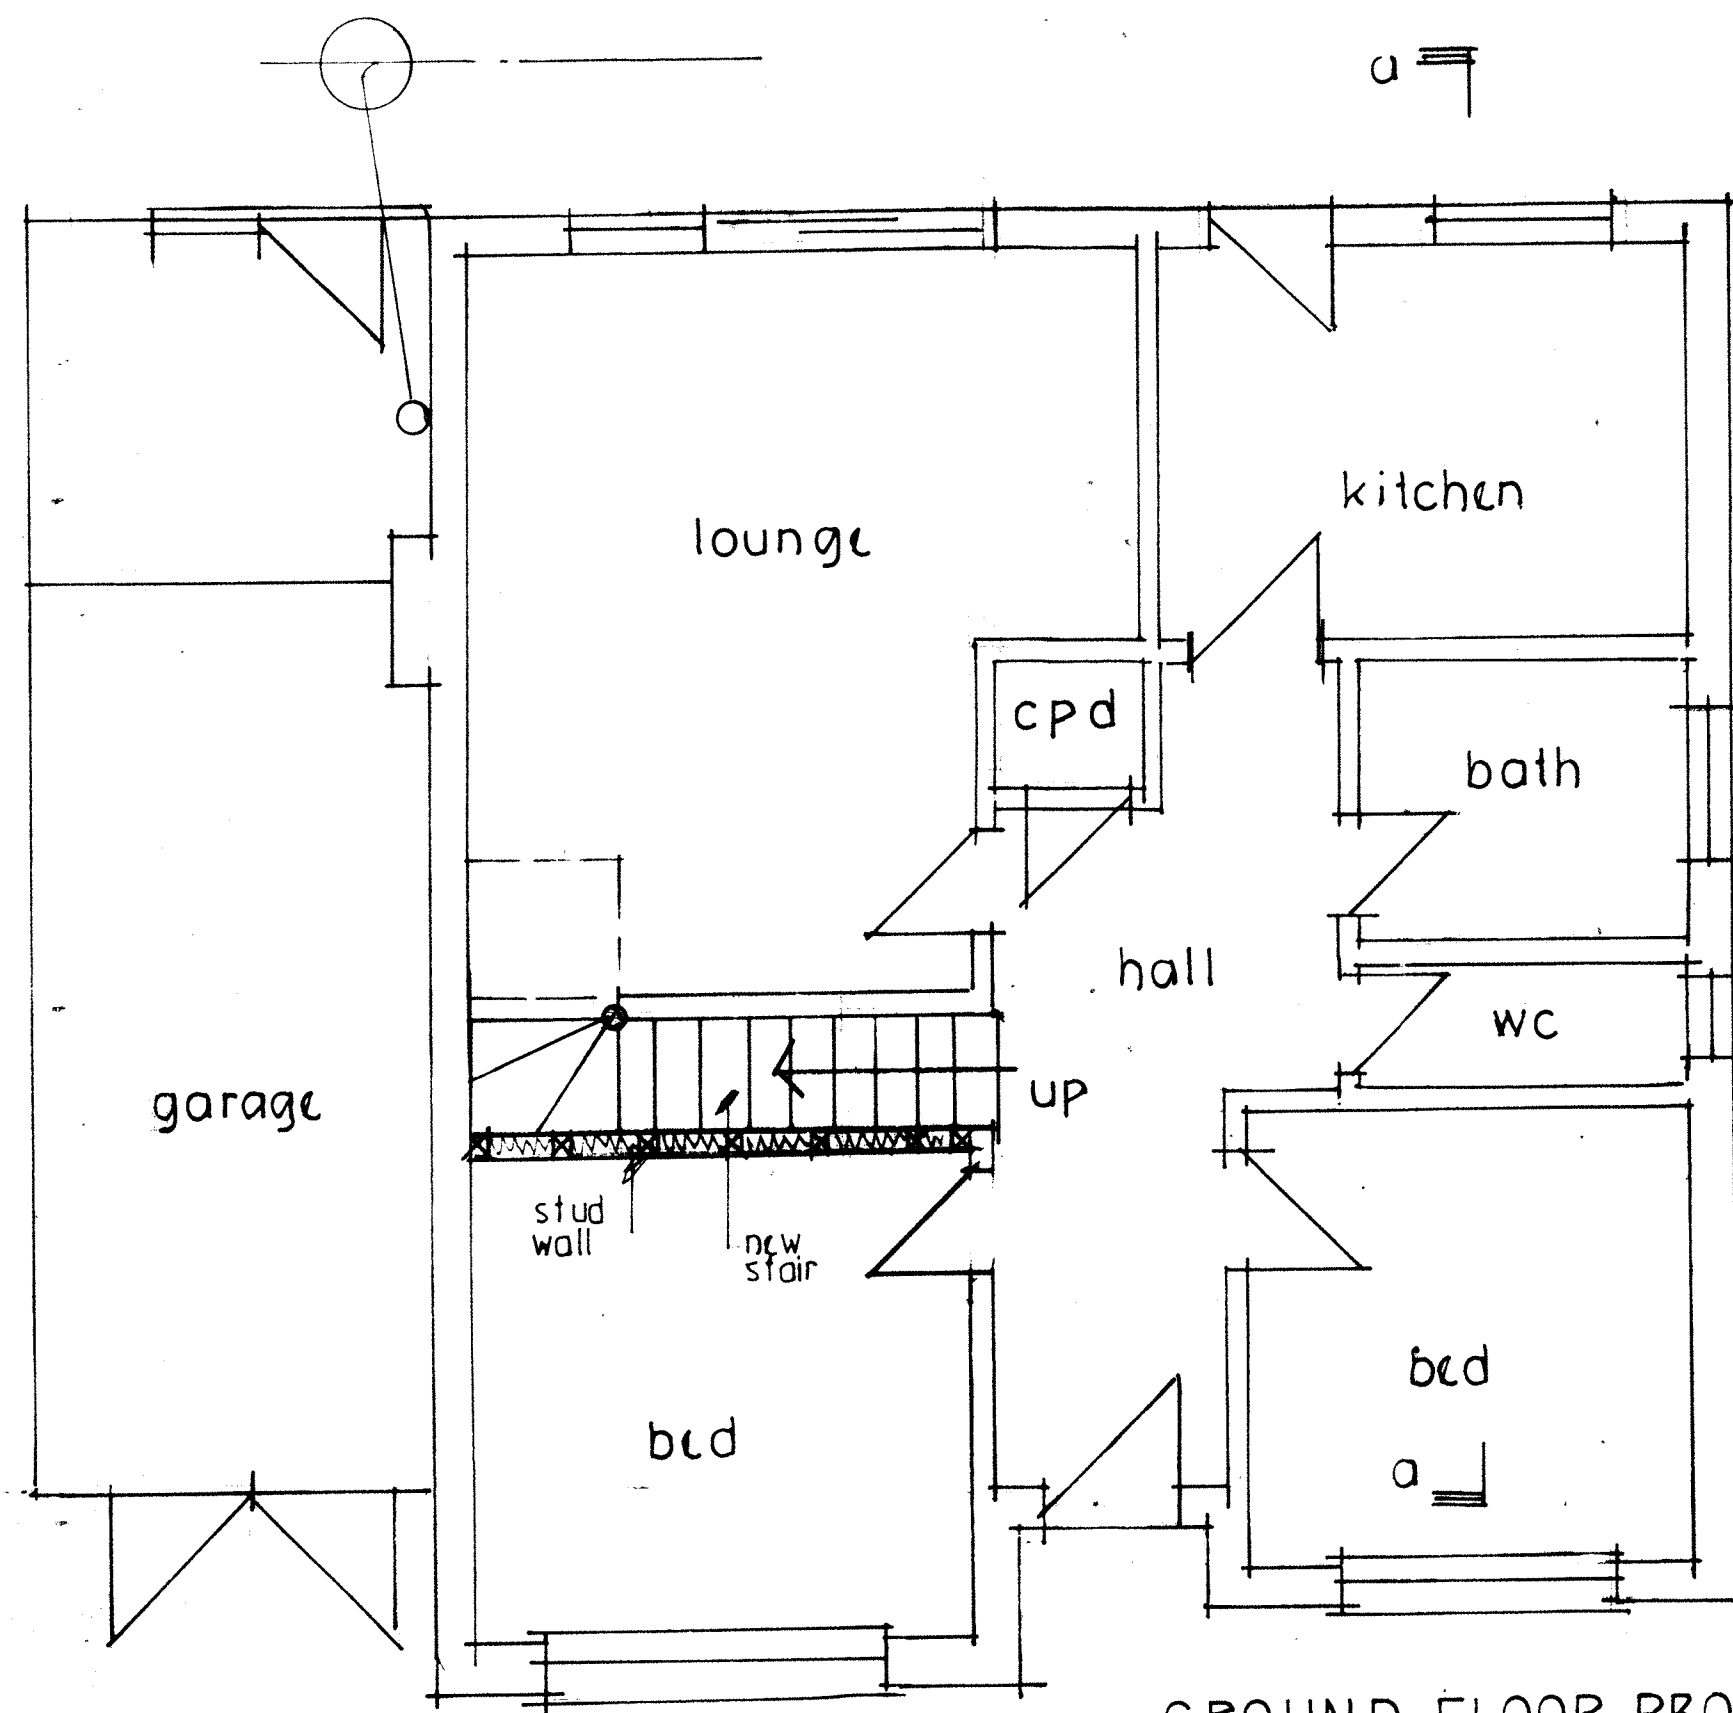


GROUND FLOOR PROPOSED

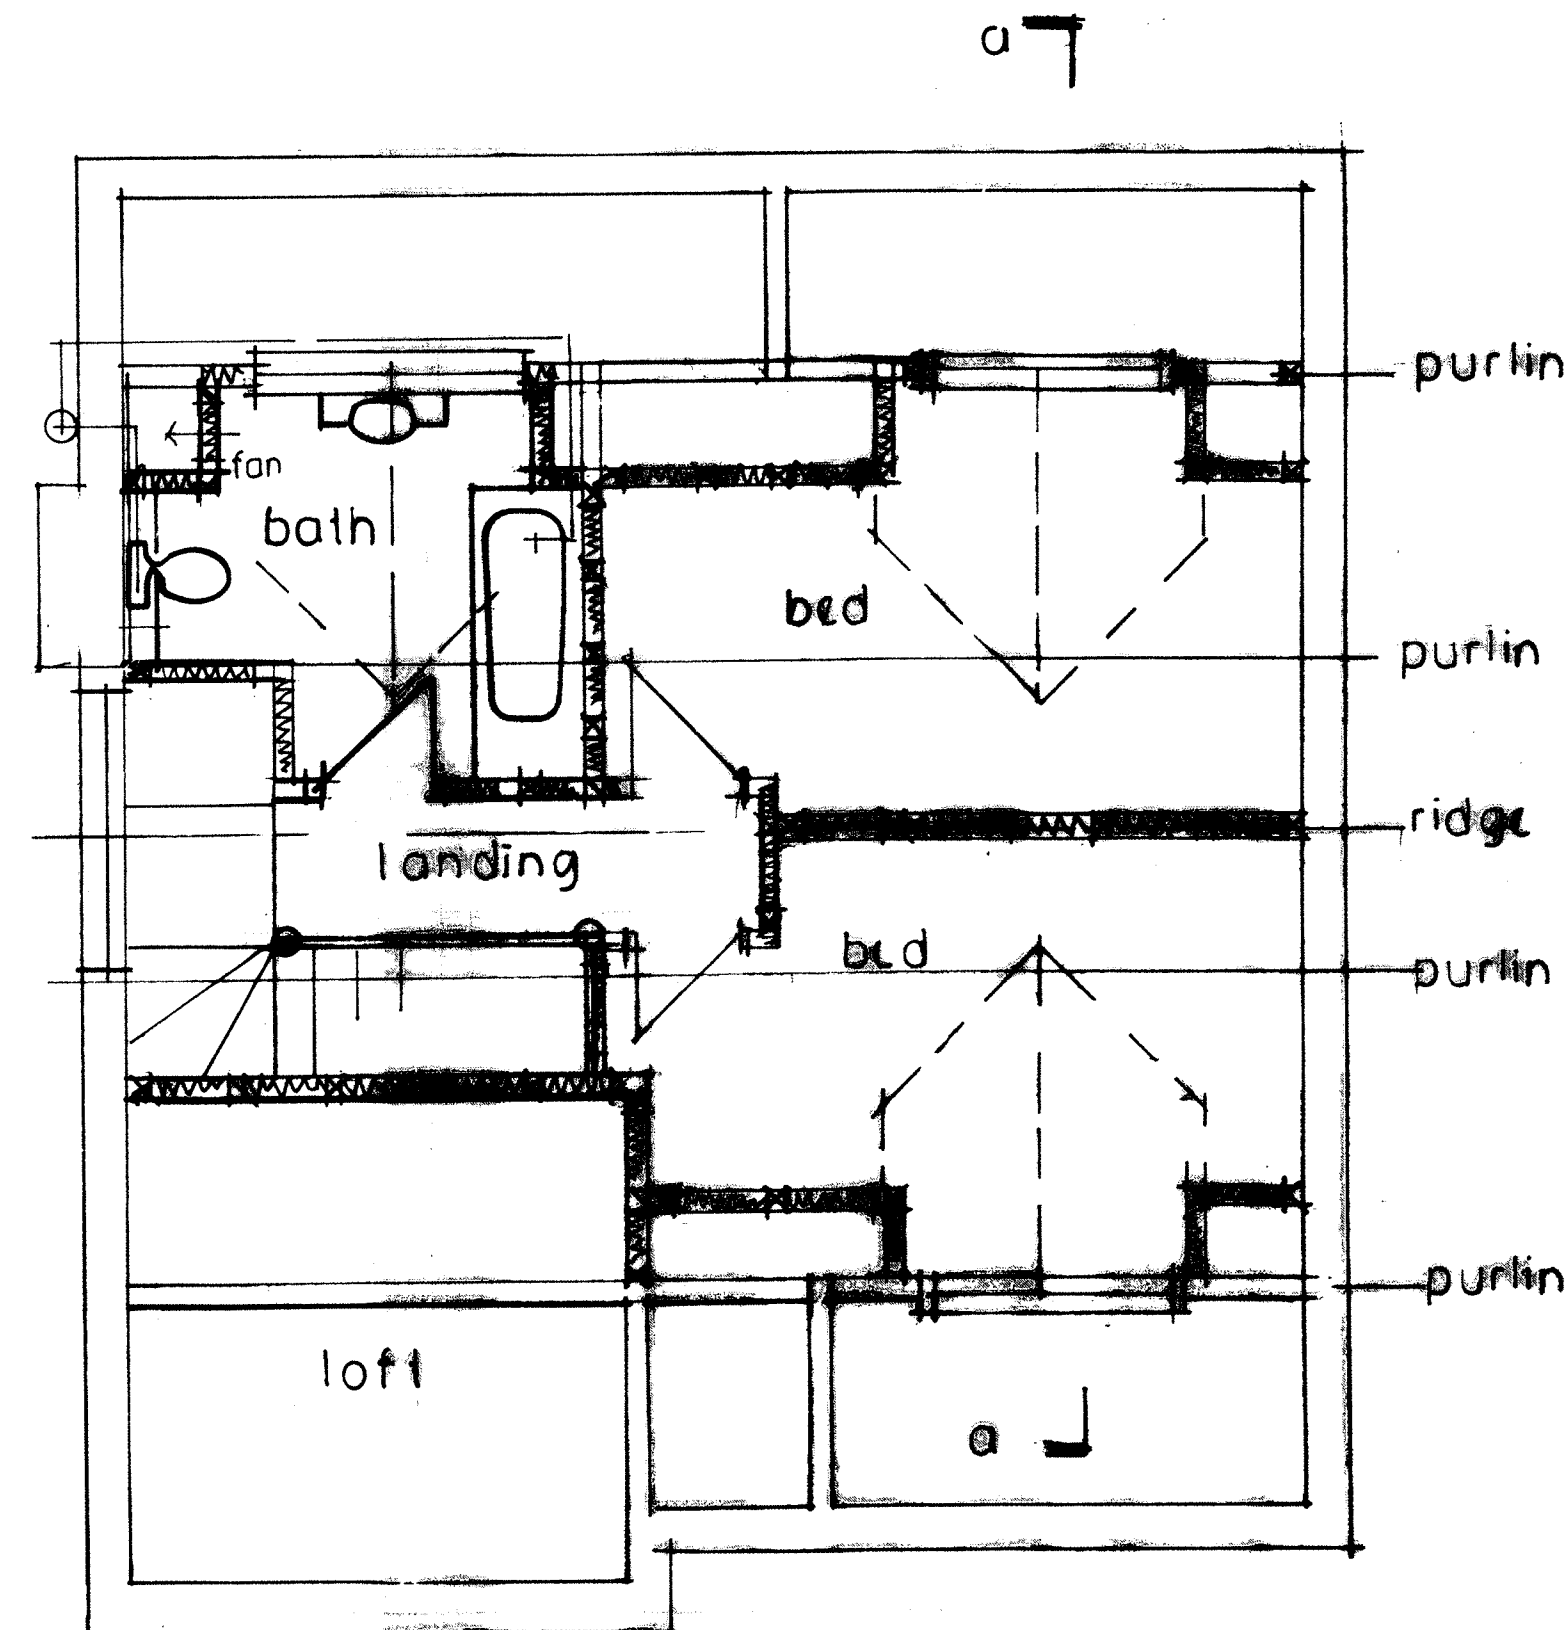

LOFT / 1ST FLOOR PROPOSED

tile or pvc shiplap cladding on battens on breather felt on 20 ext ply on vap barrier on 100x50 stud frame

insulate between main roof rafters + all dormer with 100 kingspan thermapitch, ensure 50 airgap over, underdraw with additional 50 kingspan.

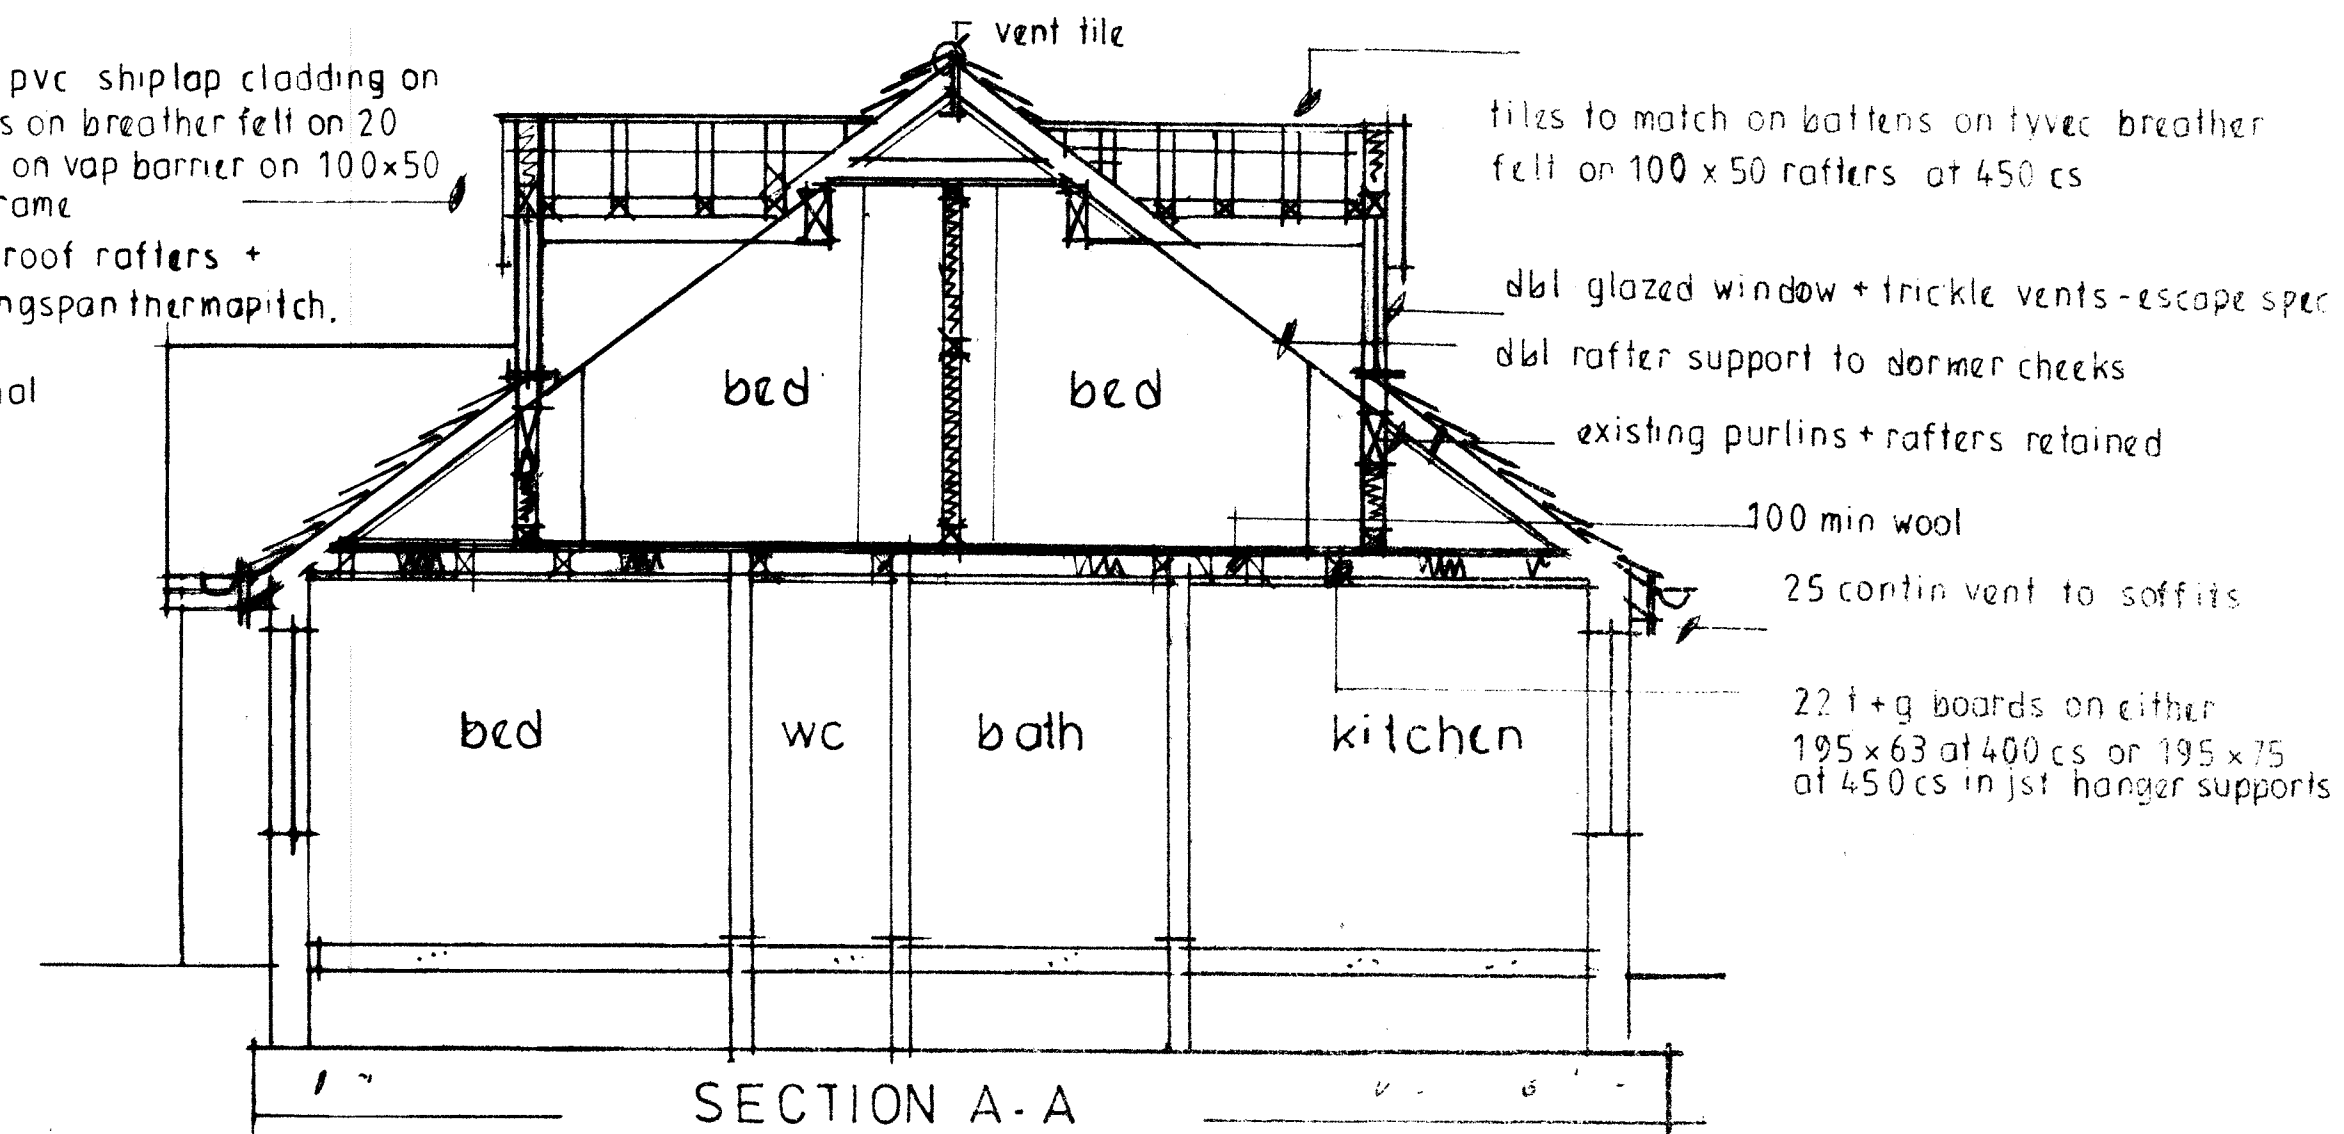


fit mains operated battery back up smoke alarm.

proposed loft conversion
43, the meadows, endon. st9 9bg


scale 1:50 0 1 2
ELEVATIONS AT 1:100 0 1 2 3 4 5 6 7 m



FRONT ELEVATION

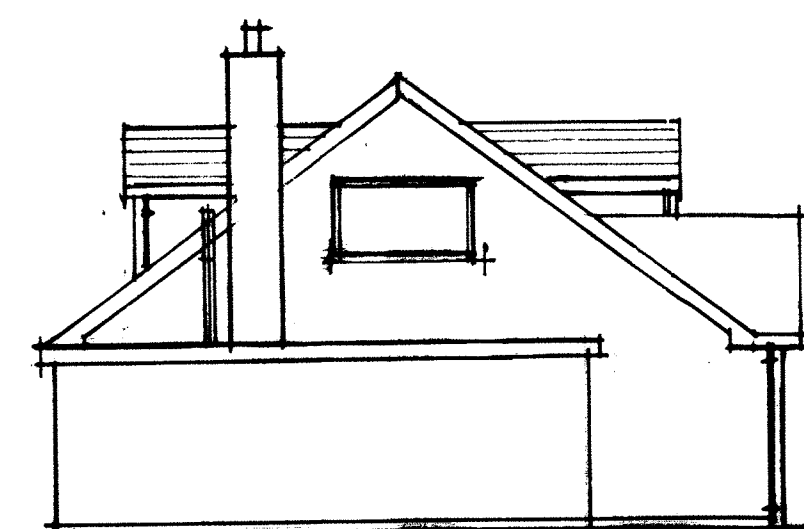

SIDE ELEVATION

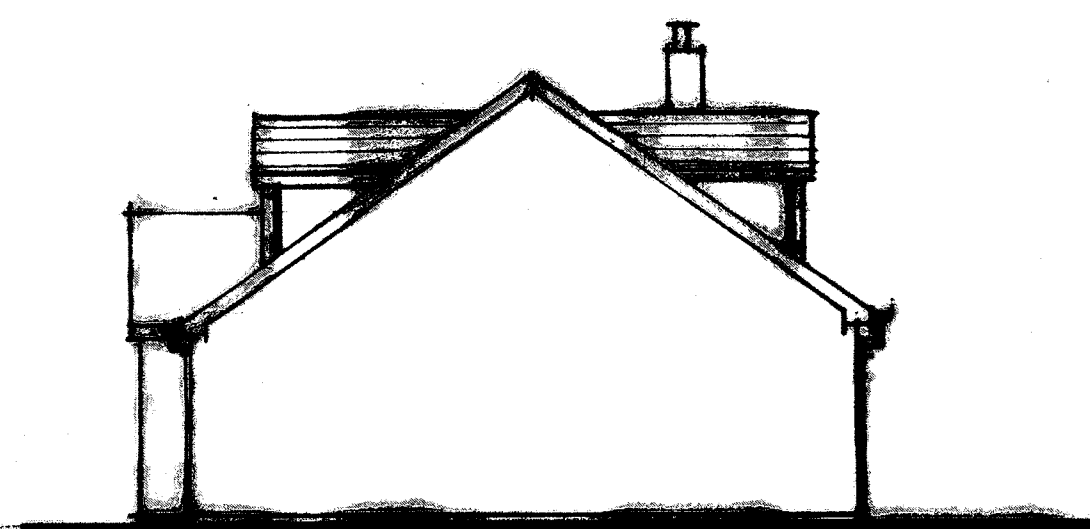

SIDE ELEVATION



REAR ELEVATION