



South Elevation

West Elevation

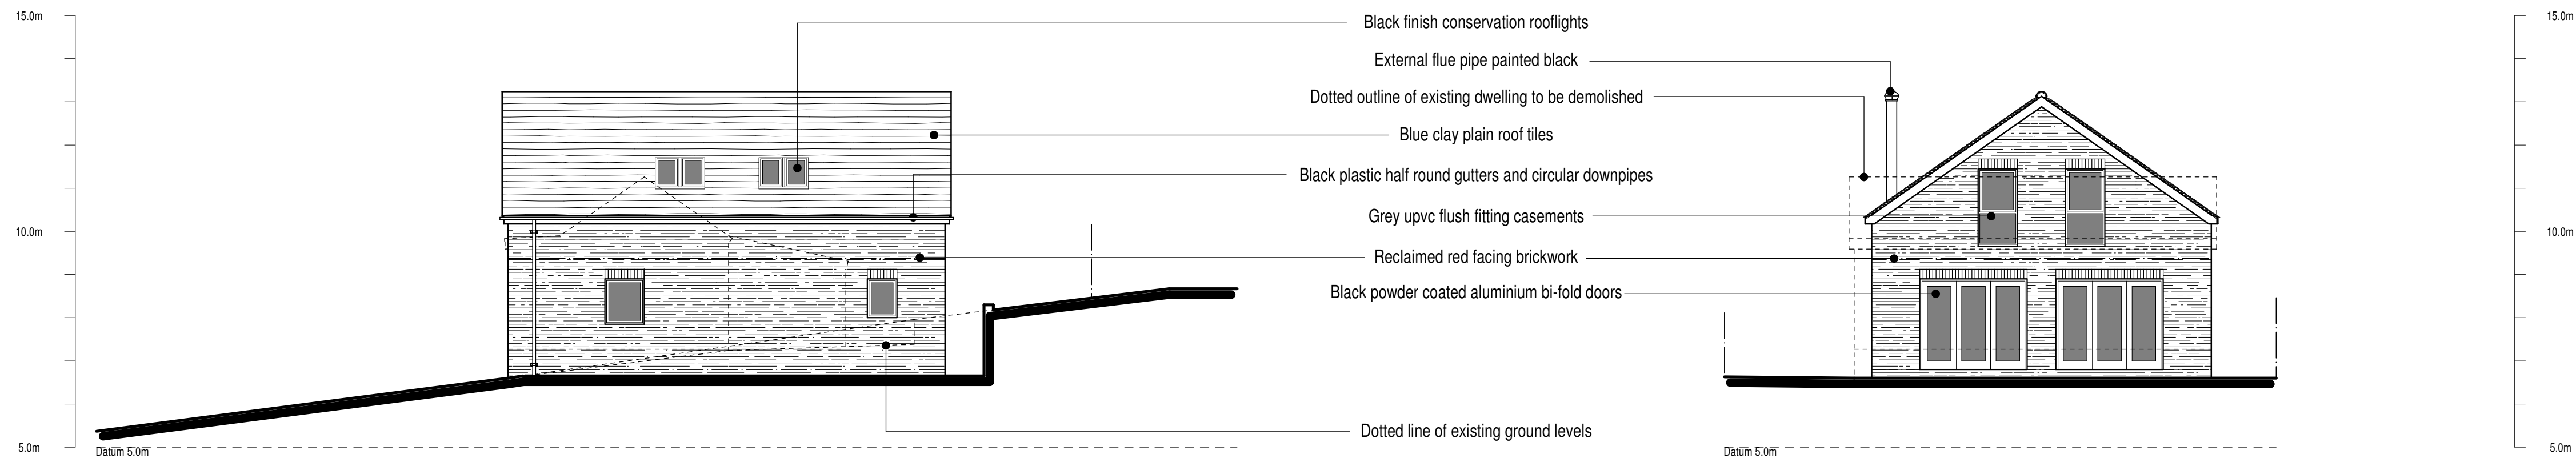


North Elevation


East Elevation

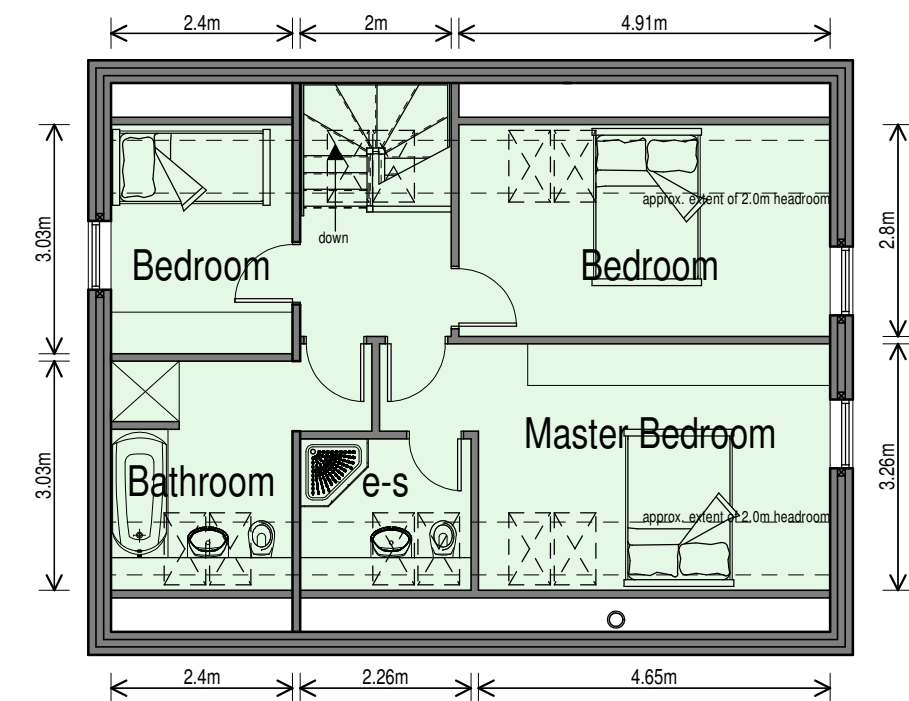


First Floor Plan

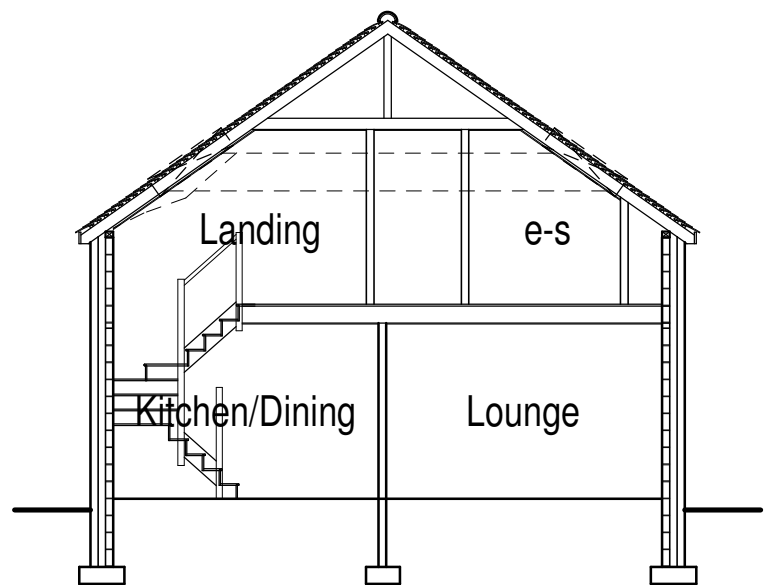

Cross Section

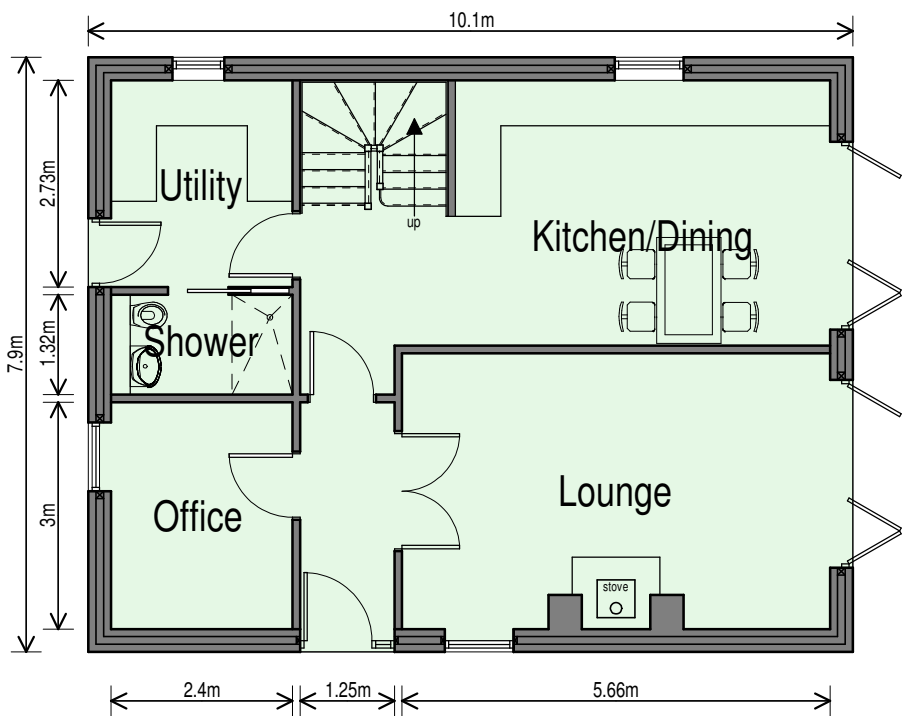

Ground Floor Plan

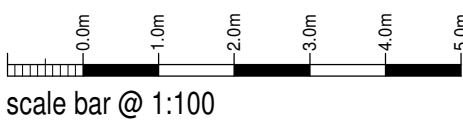

Mr P Jones

Proposed Replacement Dwelling,
Geelong,
Rudyard,
Leek,
ST13 8RP

Planning Proposal
Floor Plan and Elevations

Date	Sheet	Scale
July 2022	A1	1:100
Dwg No.	Rev.	Drawn
2022-2681-05	D	RG

A - 22/07/2022 - PLAN UPDATED FOR PLANNING SUBMISSION
B - 01/08/2022 - KITCHEN AND UTILITY WINDOWS ADDED
C - 10/08/2022 - RETAINING WALL AMENDED
D - 16/08/2022 - HEIGHT BARS ADDED



10 Cawdry Buildings, Fountain Street, Leek, ST13 6JP
Telephone: 01538 386002
E-mail: info@sammonsltd.co.uk
Web: www.sammonsltd.co.uk

This drawing is copyright.
All dimensions must be checked prior to commencement.