


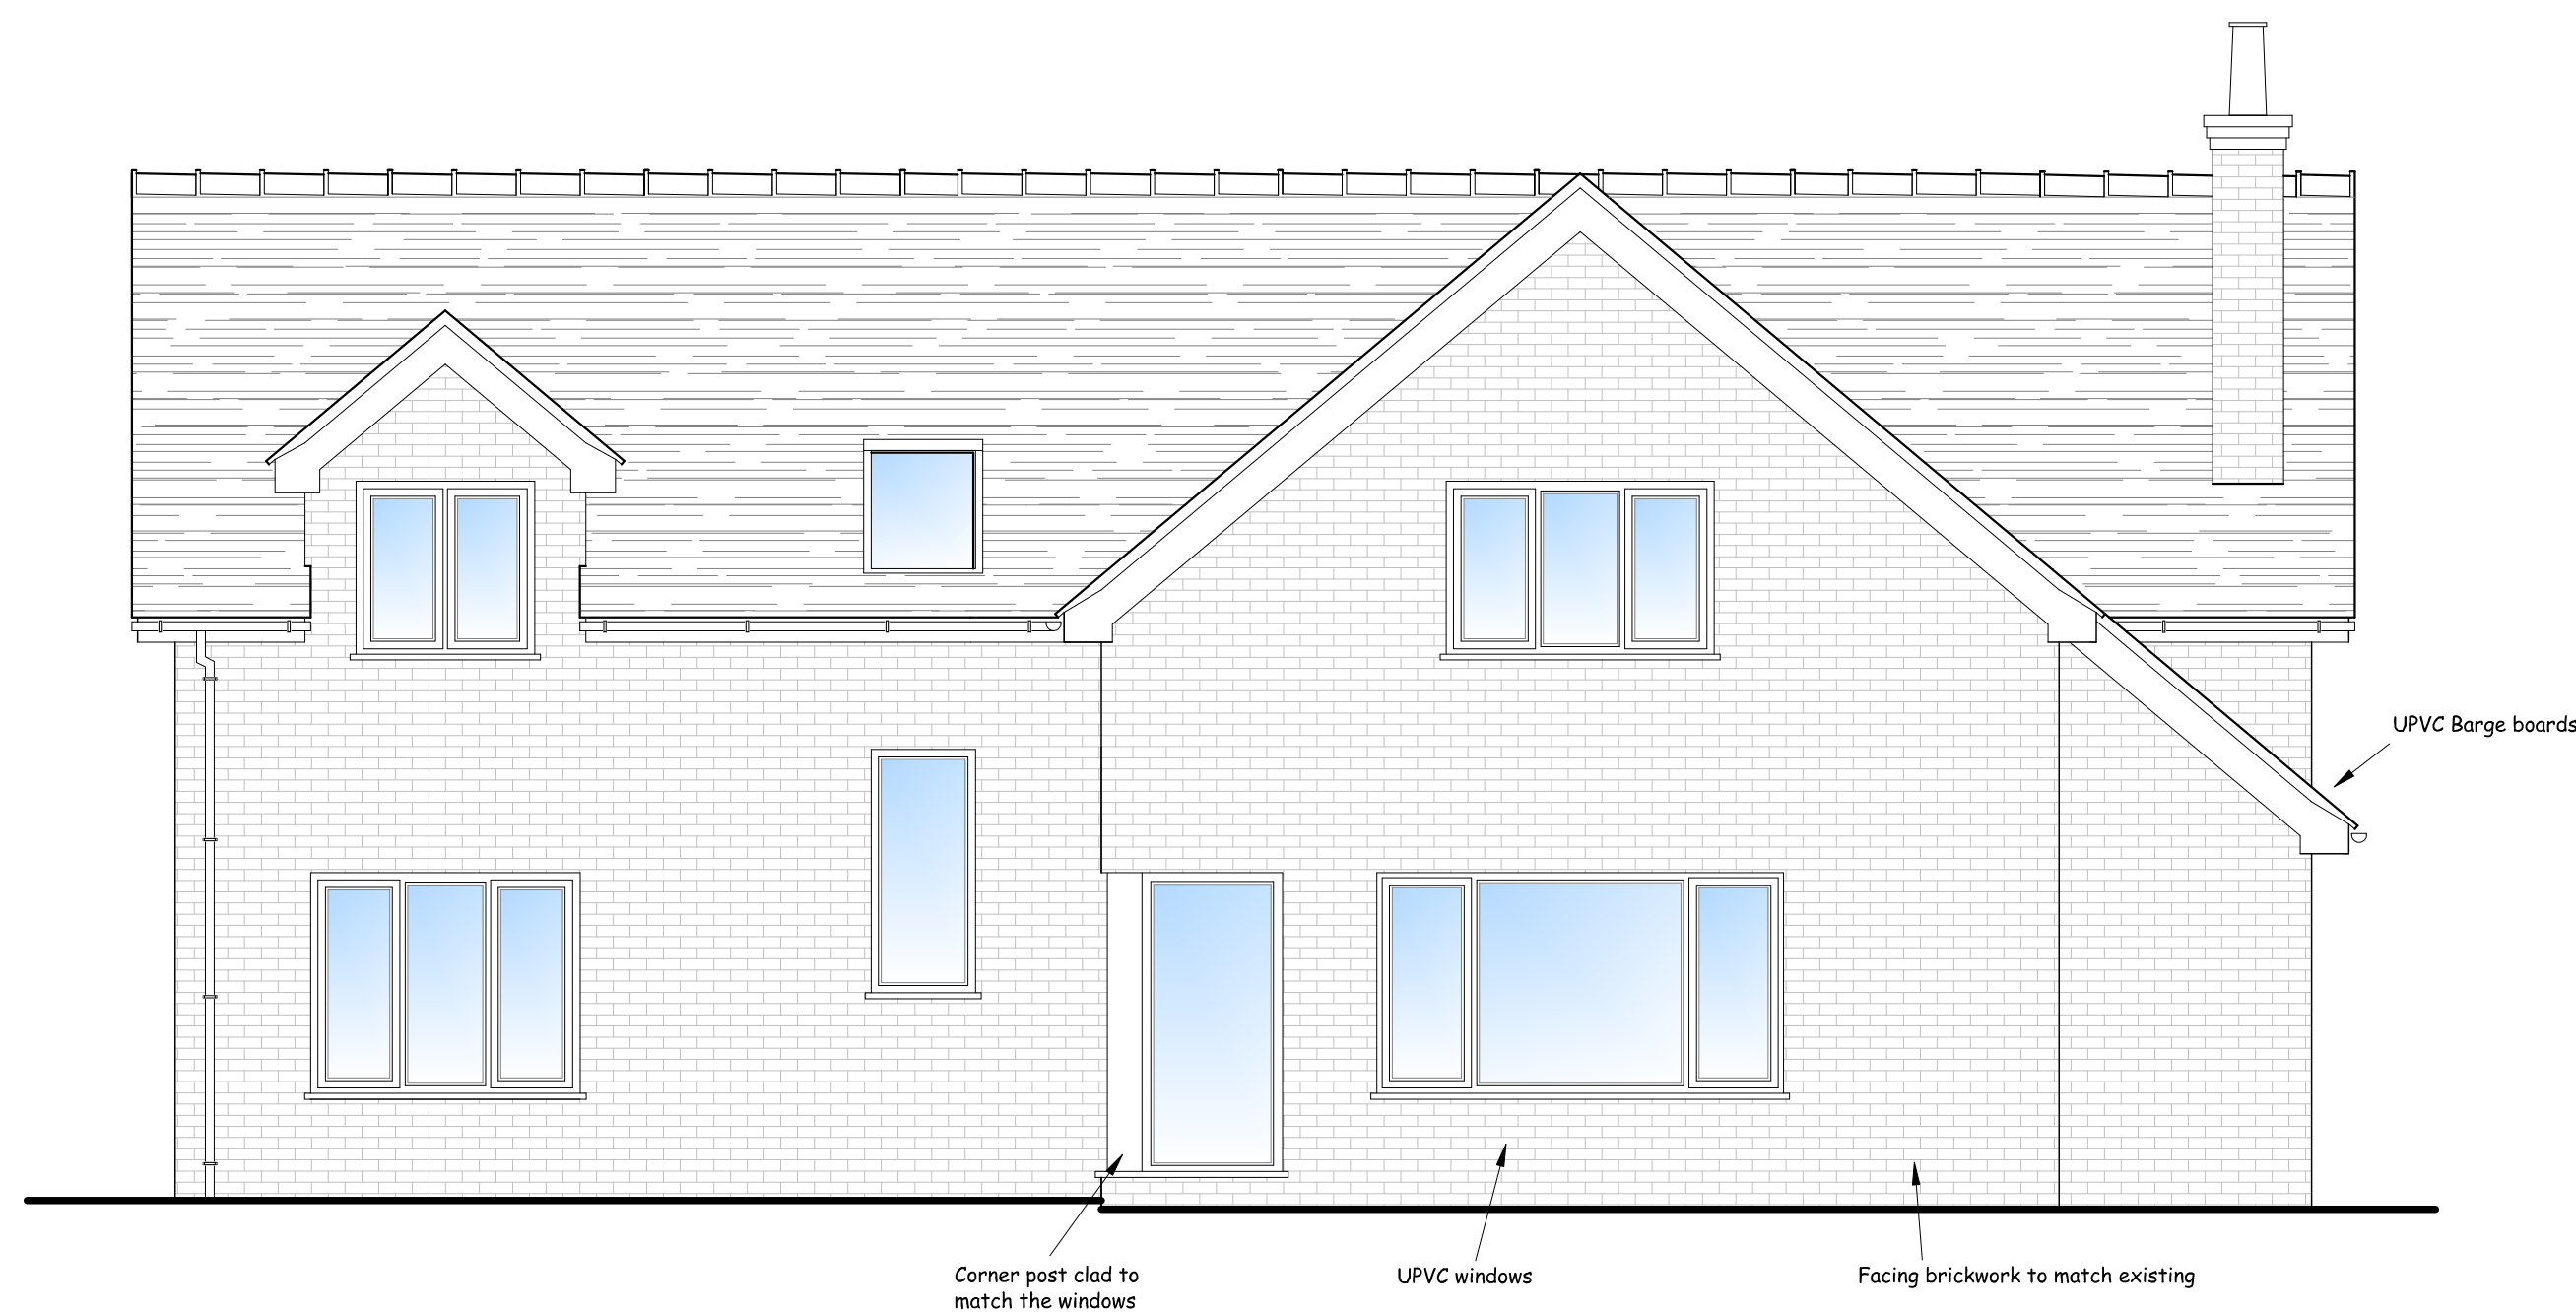


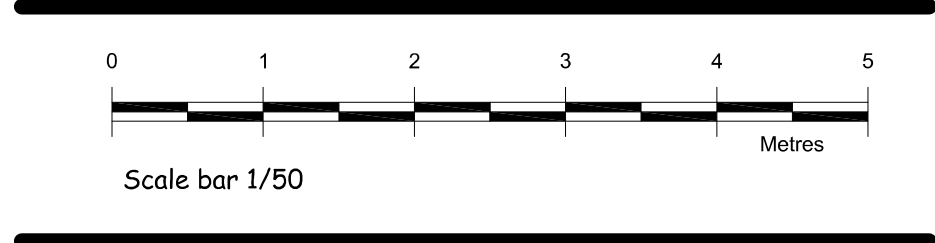


PROPOSED FRONT ELEVATION (South)

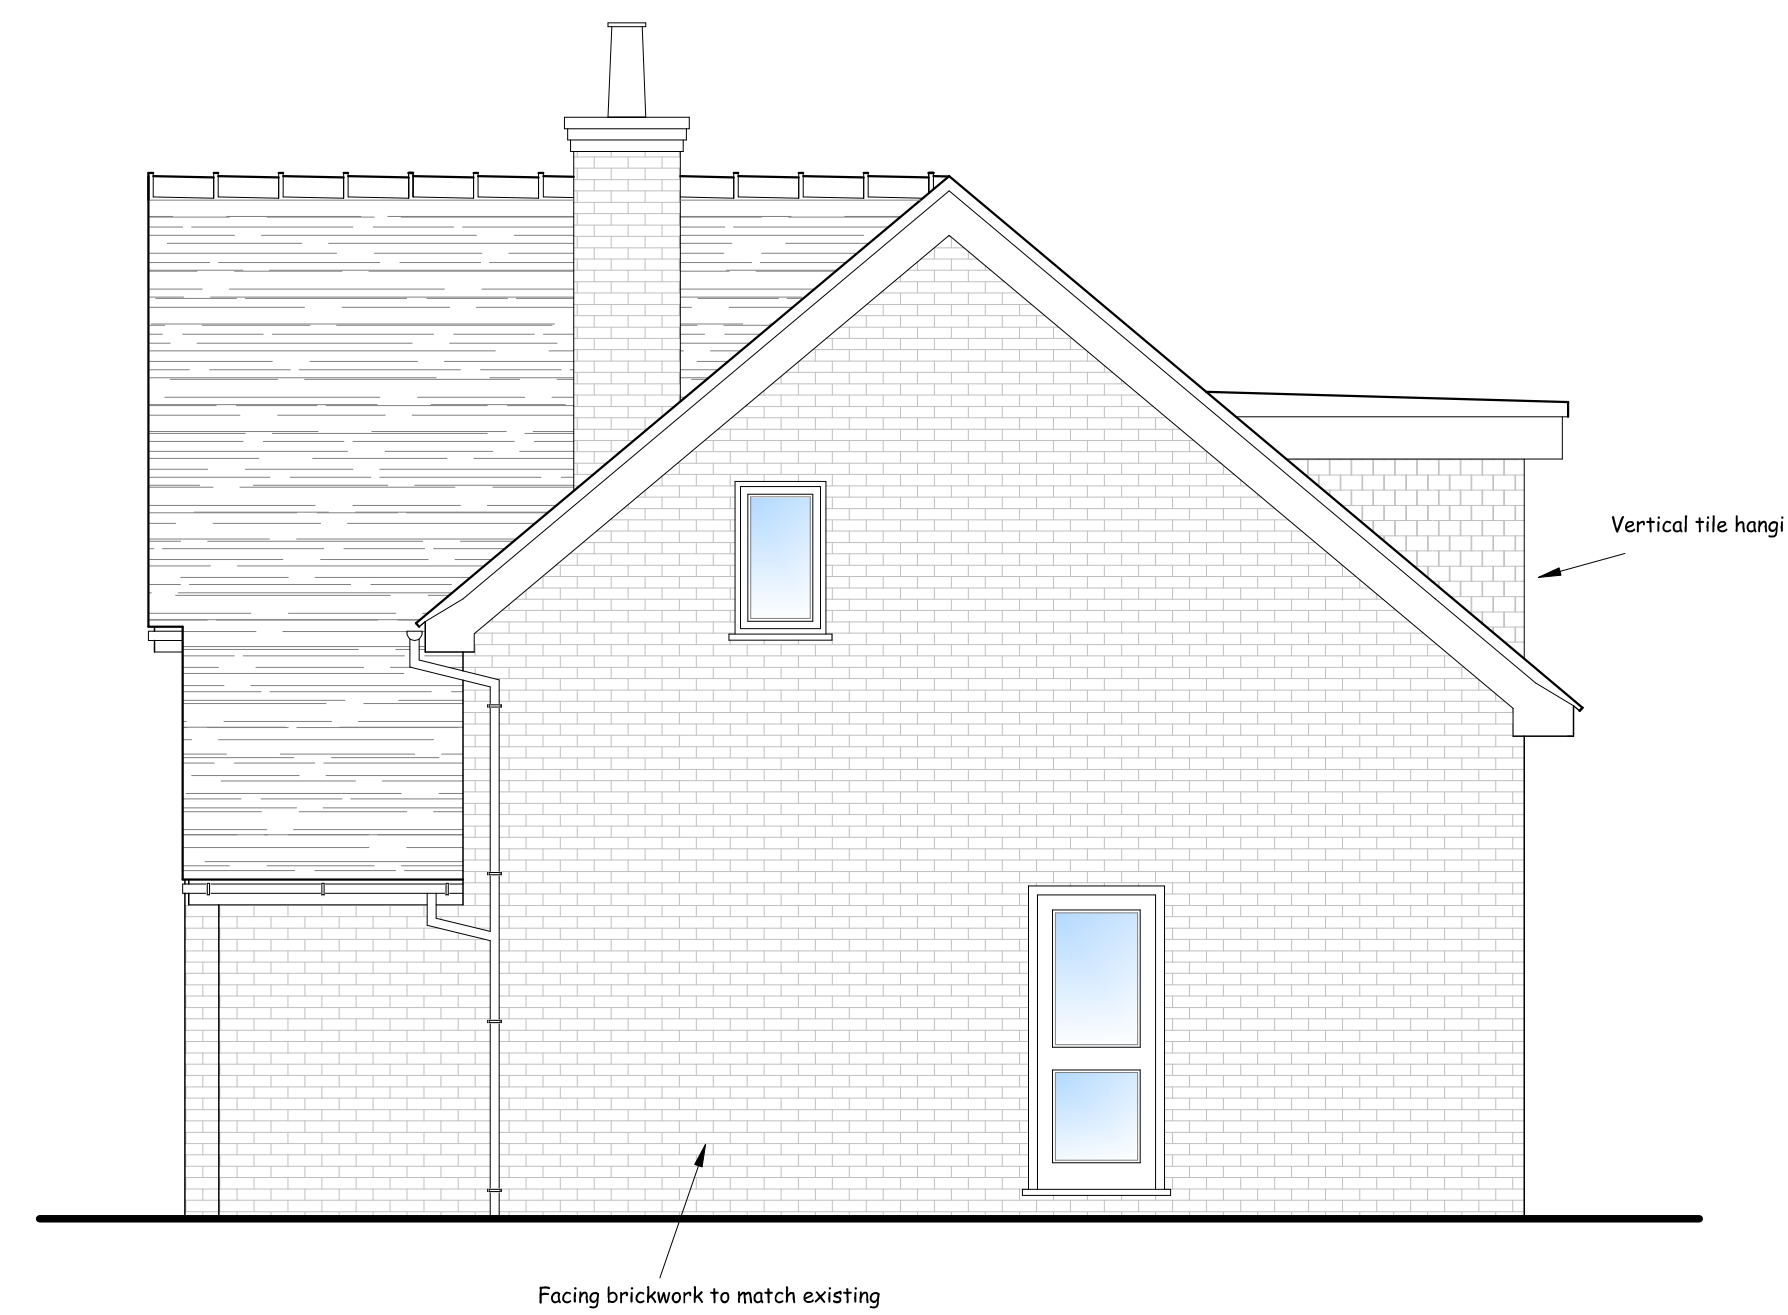

PROPOSED SIDE ELEVATION (East)

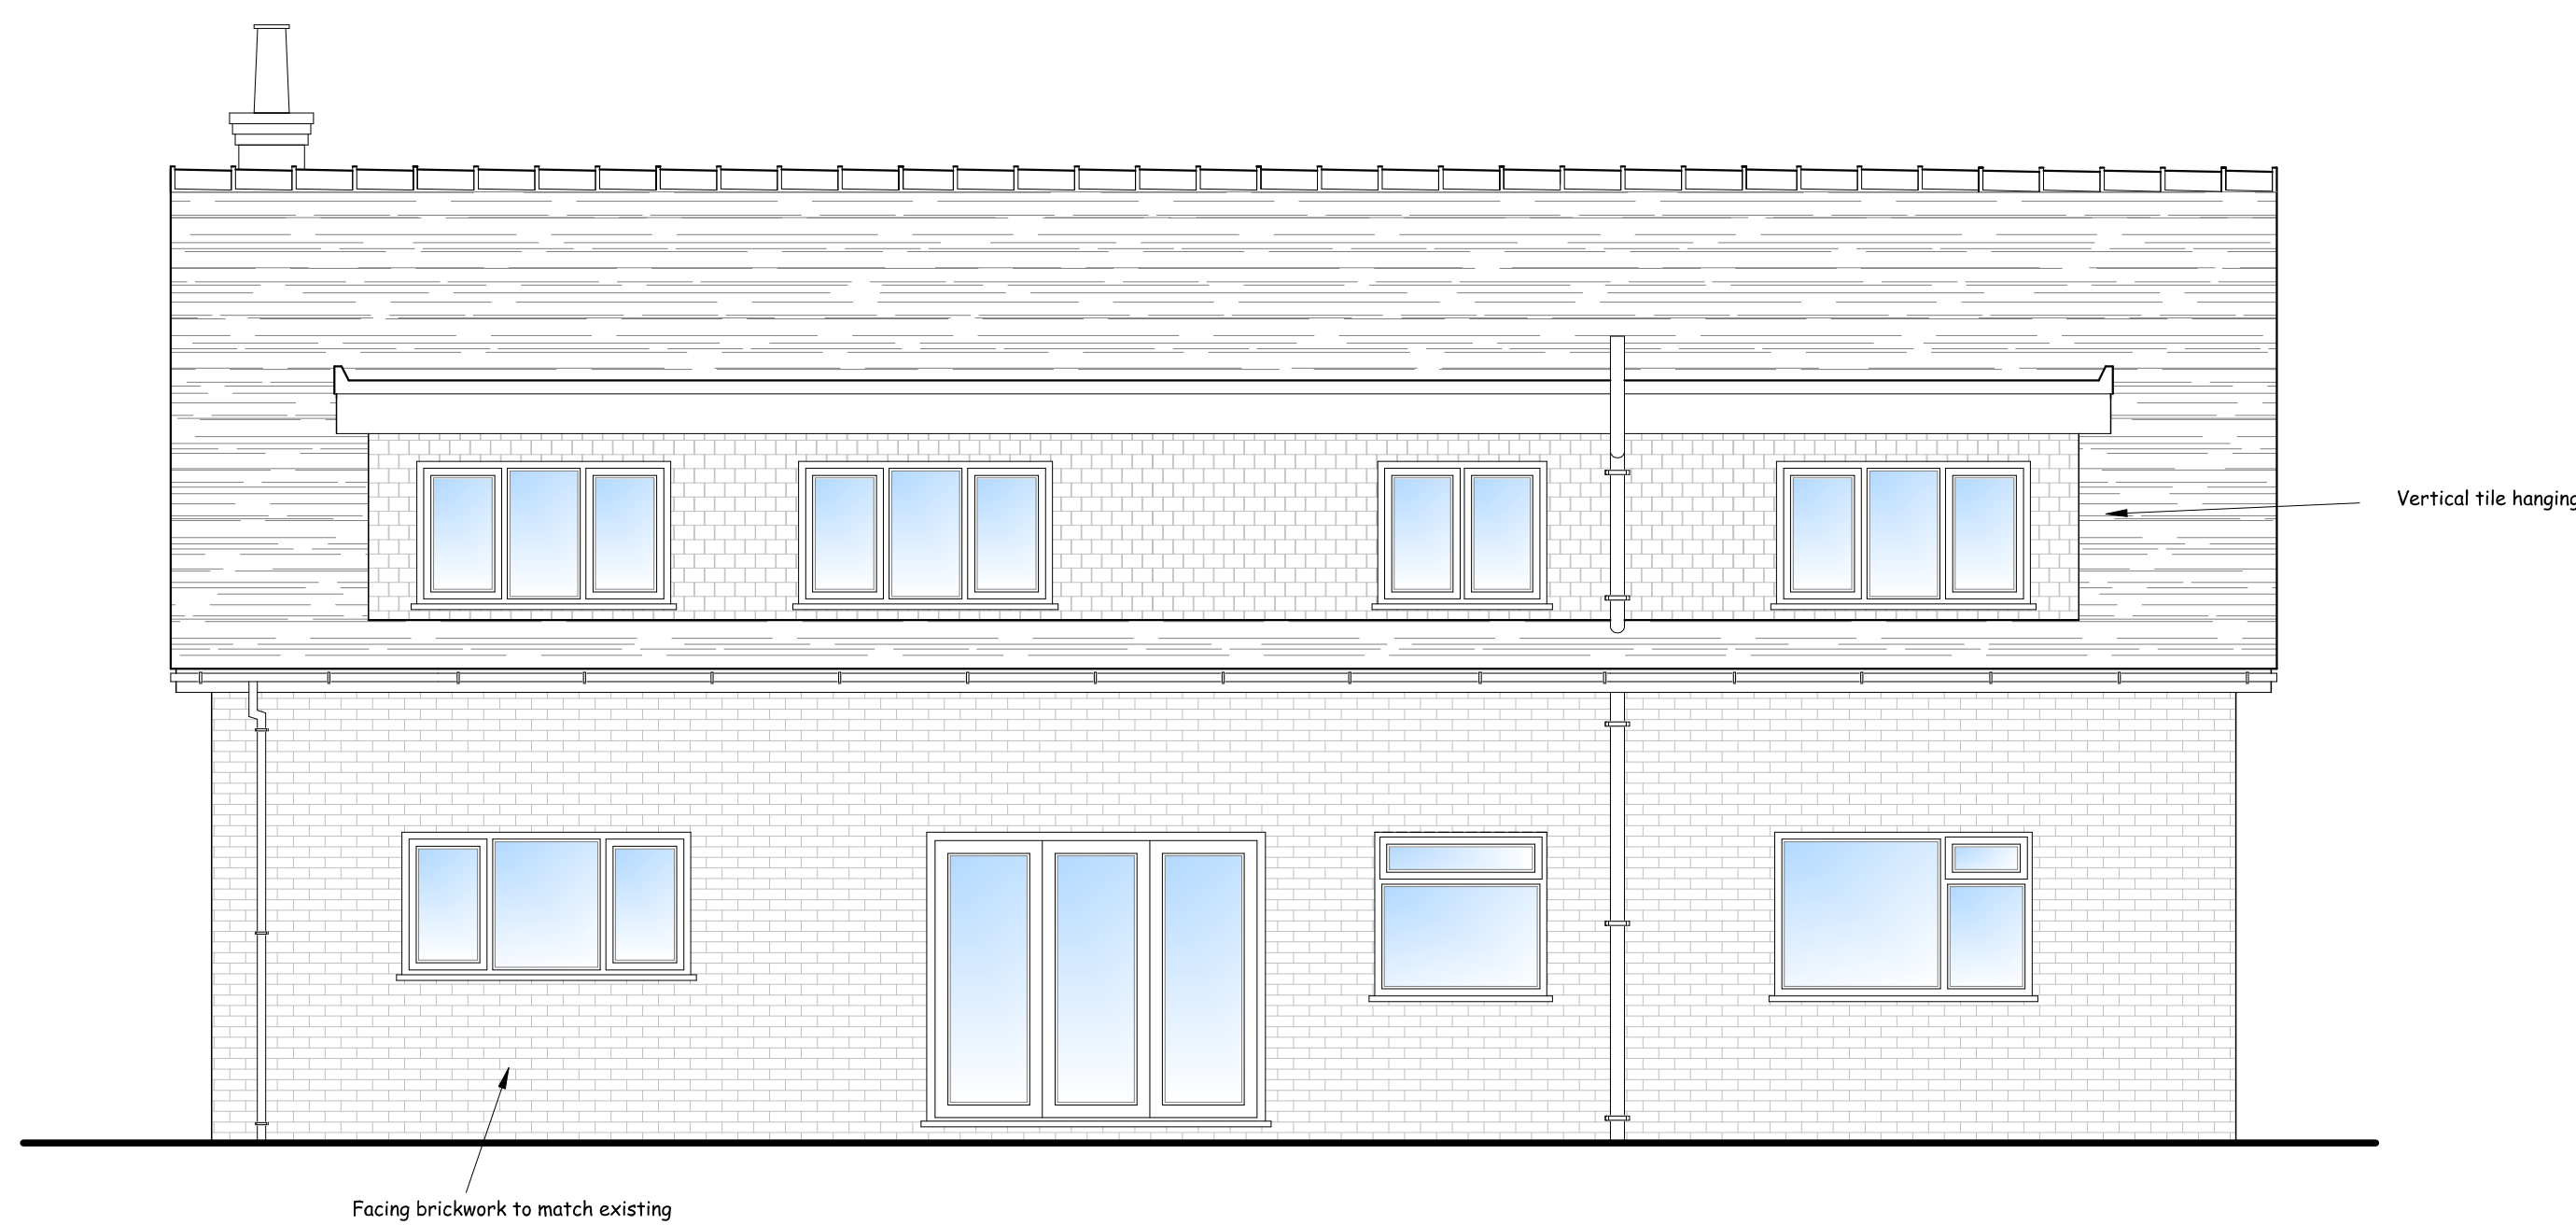


PROPOSED REAR ELEVATION (North)

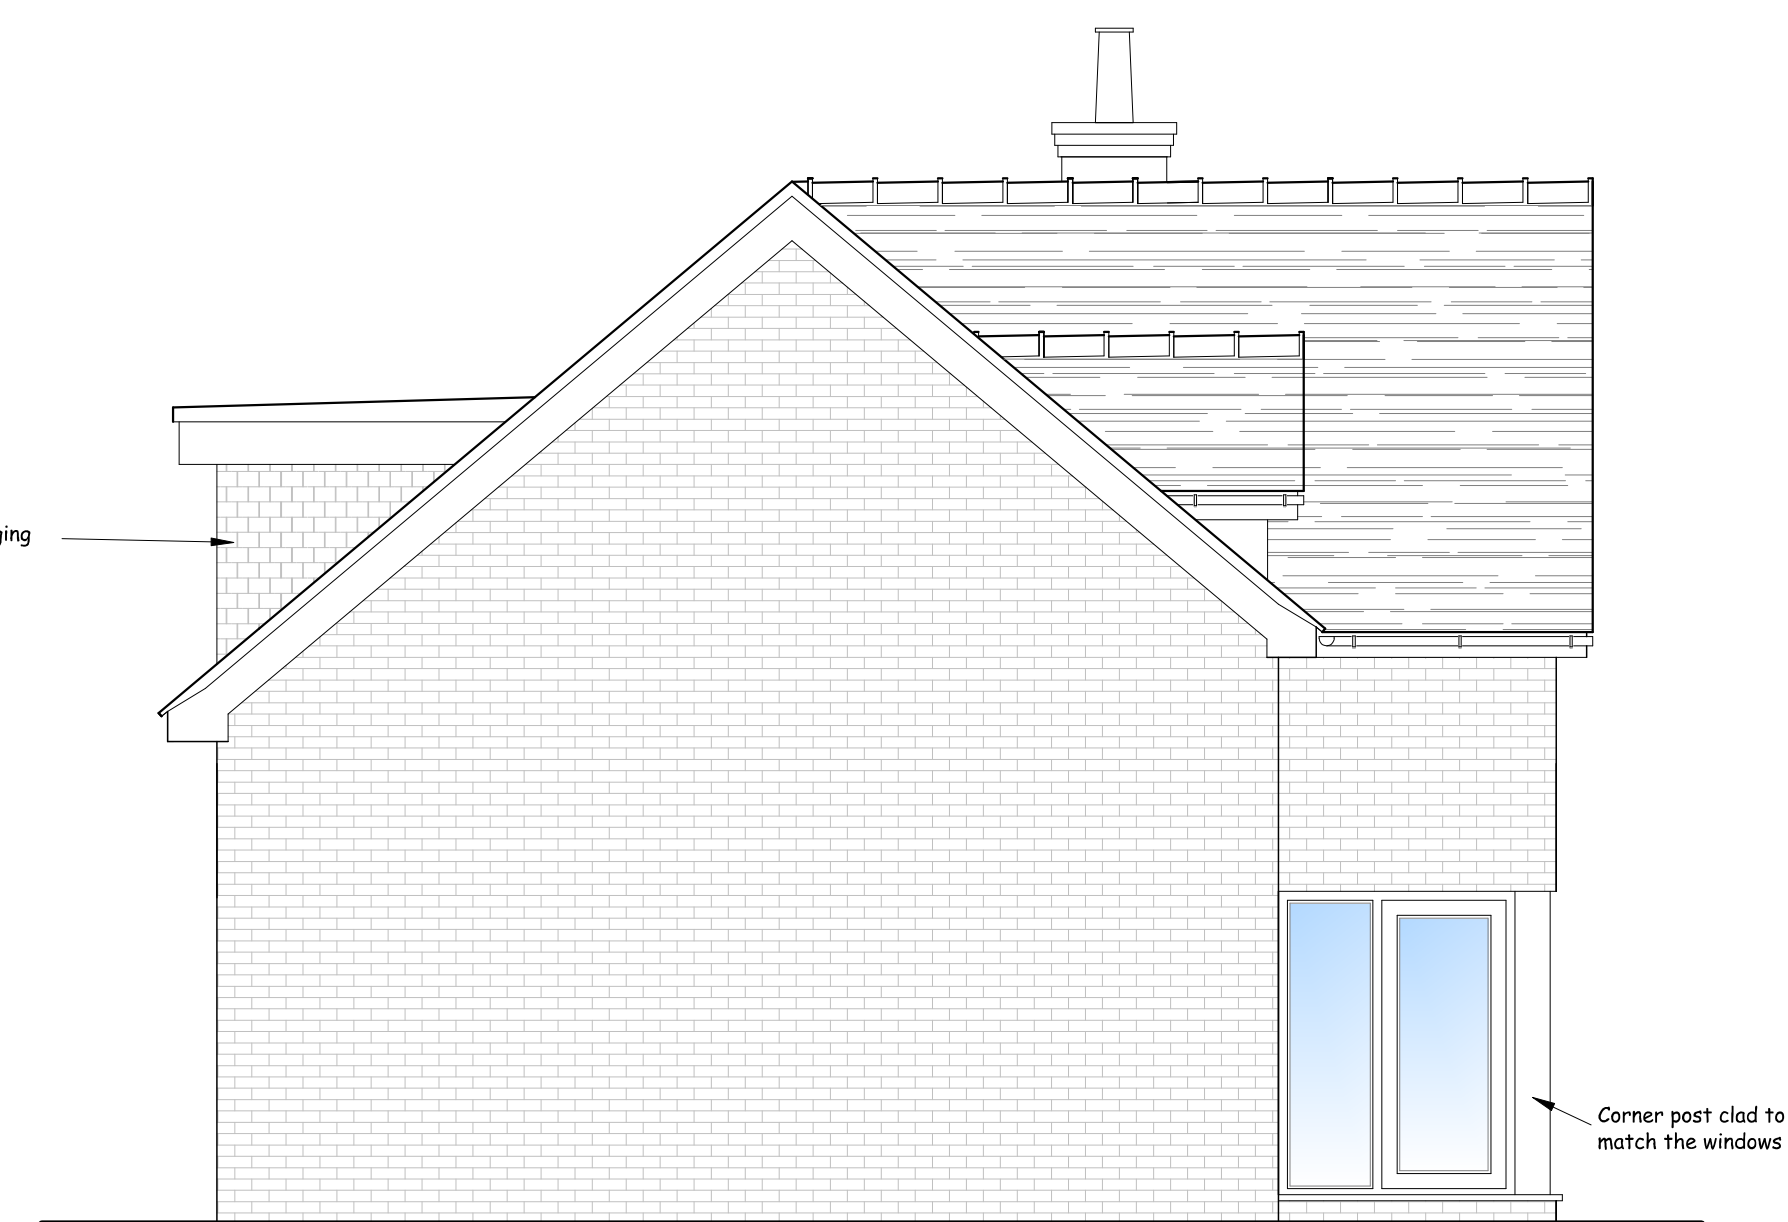

PROPOSED SIDE ELEVATION (West)

Drawing Status: Planning

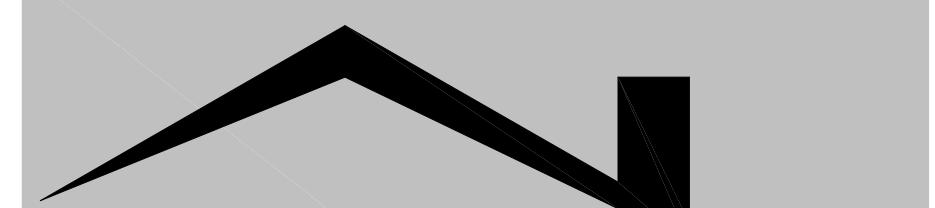
Nigel Forrester MCIOS
Building Design Services
I LETT HOUSE, SMITHY BANK, ALTON, STAFFS, ST10 4AD
TEL 01538 702164
www.nigelforrester.co.uk www.sap-calc.co.uk

CLIENT

Mr J Bentley

PROJECT

Proposed extension including adding a first floor to provide additional accommodation at
24 Draycott Road
Tea
Staffordshire
ST10 4JF

DRAWING NUMBER 22/659/02

Proposed elevations

SCALES 1/50 @ A1