




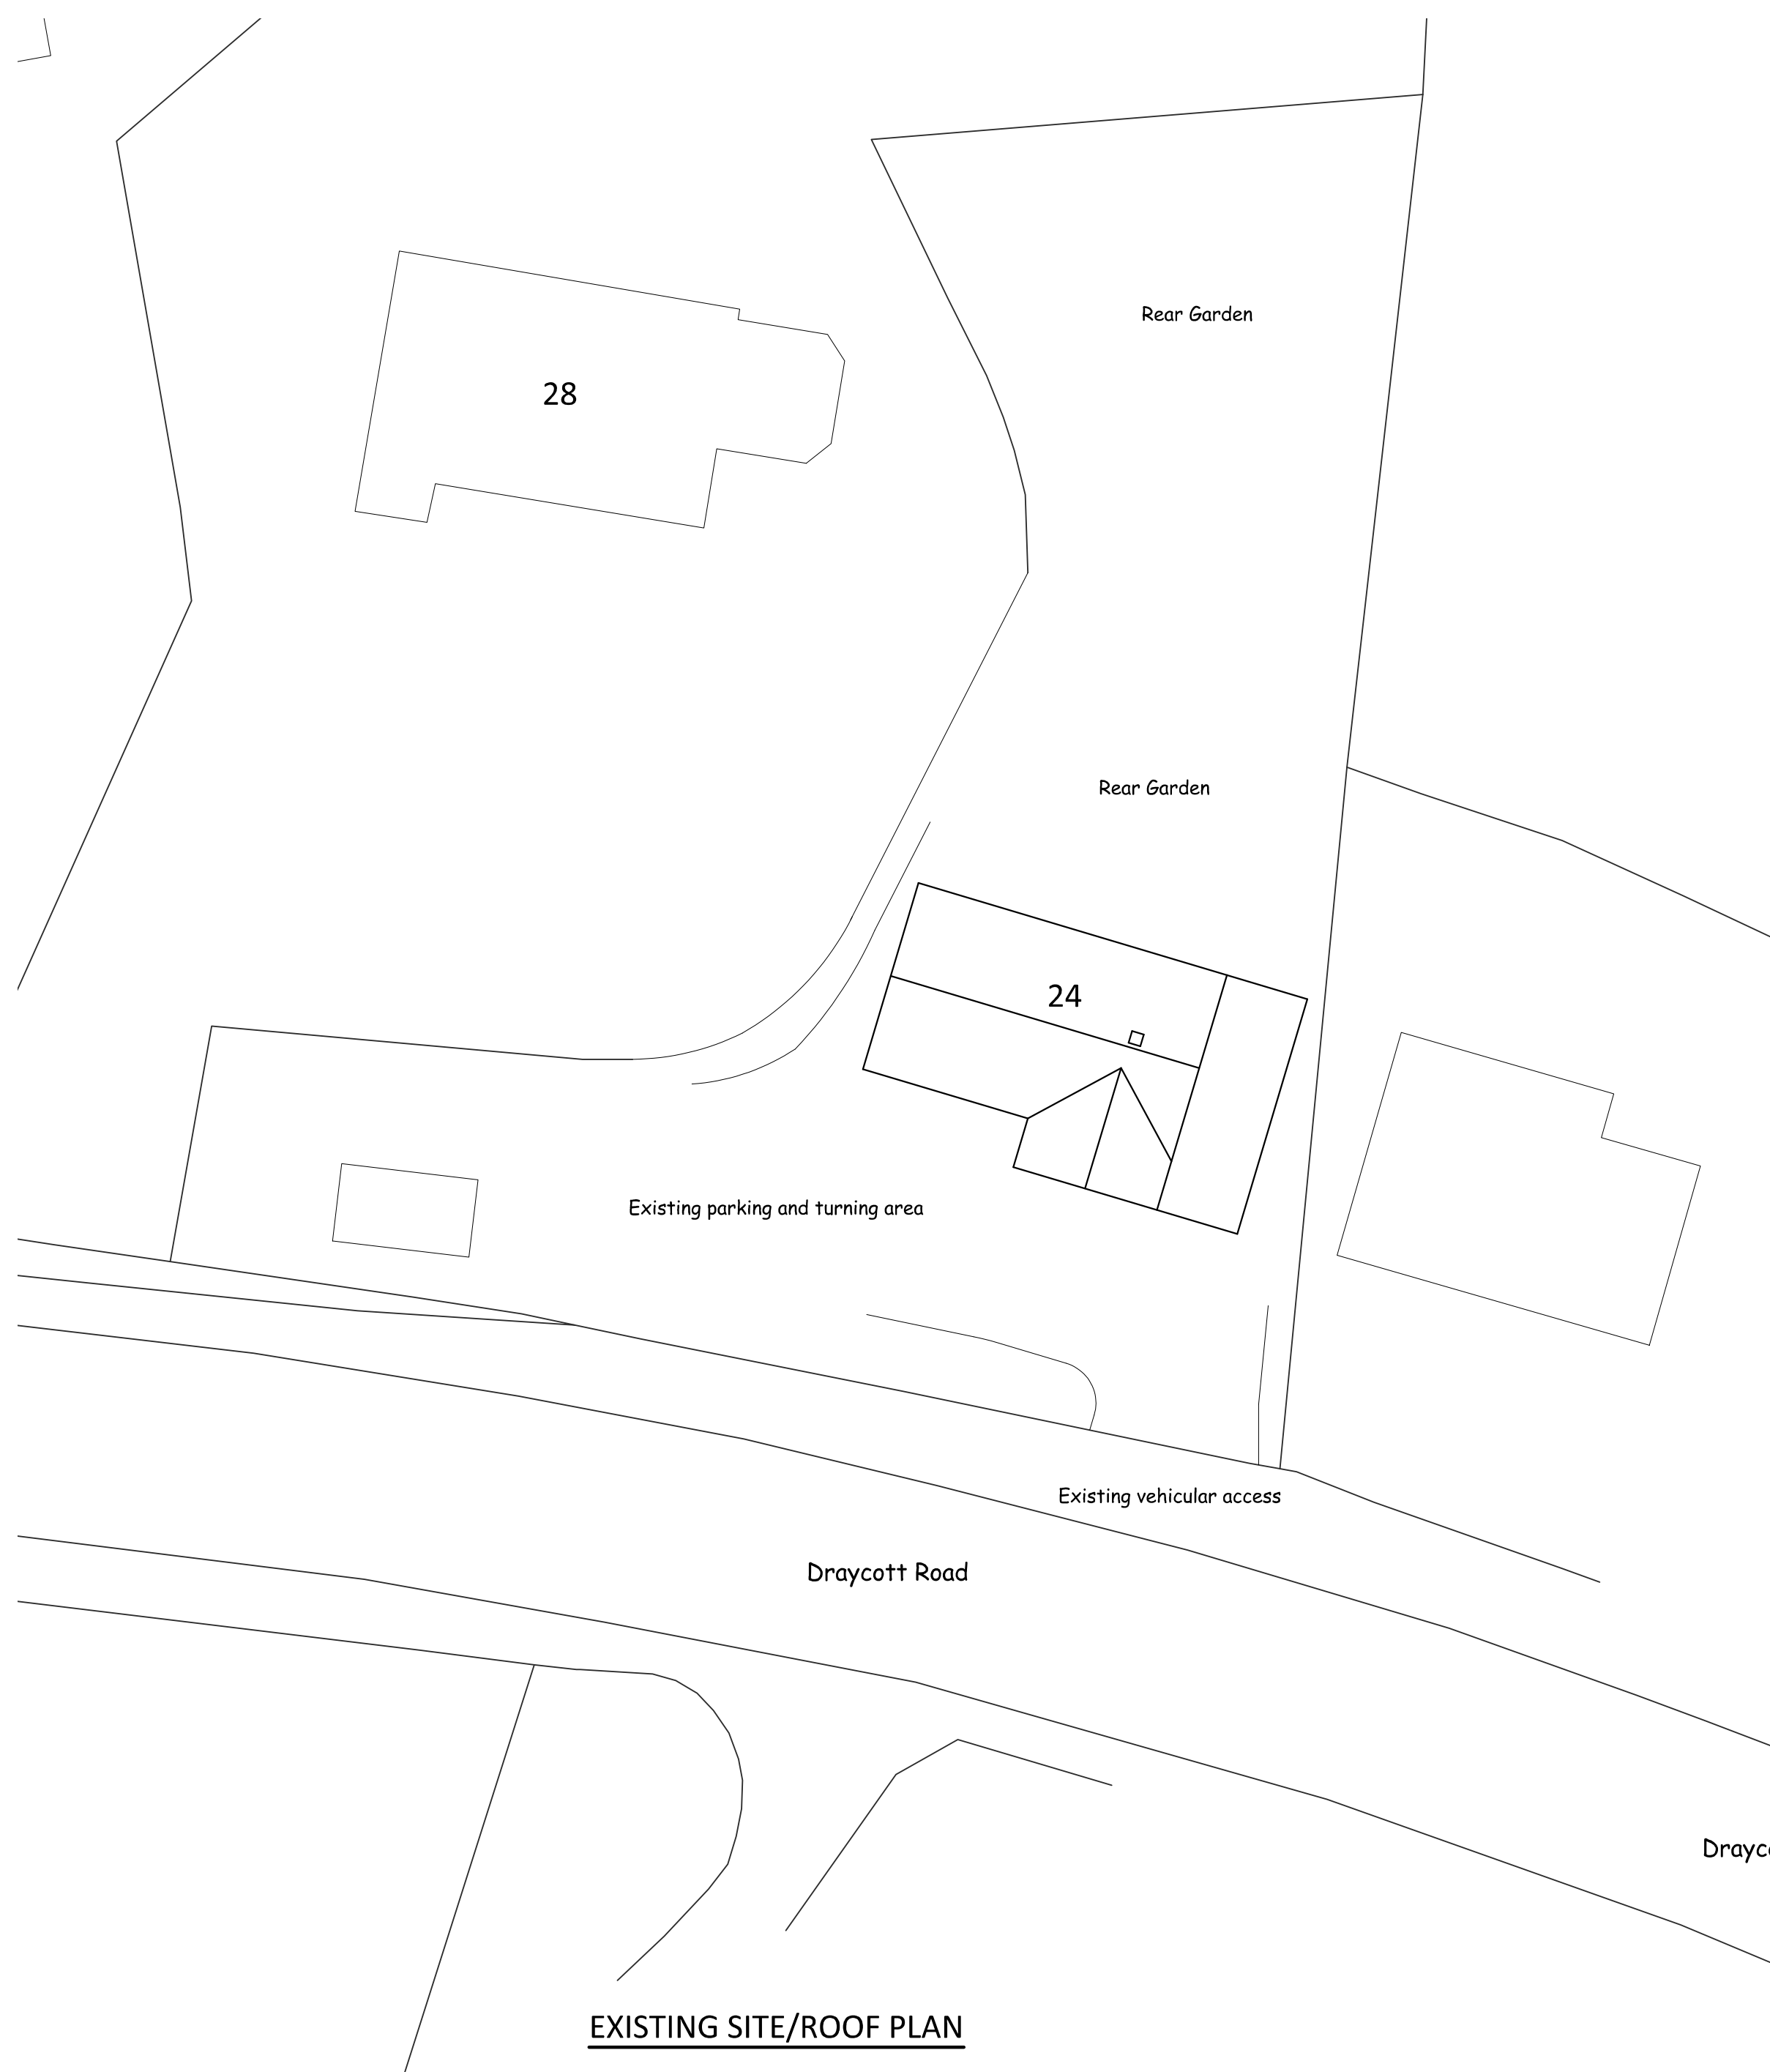


EXISTING SITE/ROOF PLAN

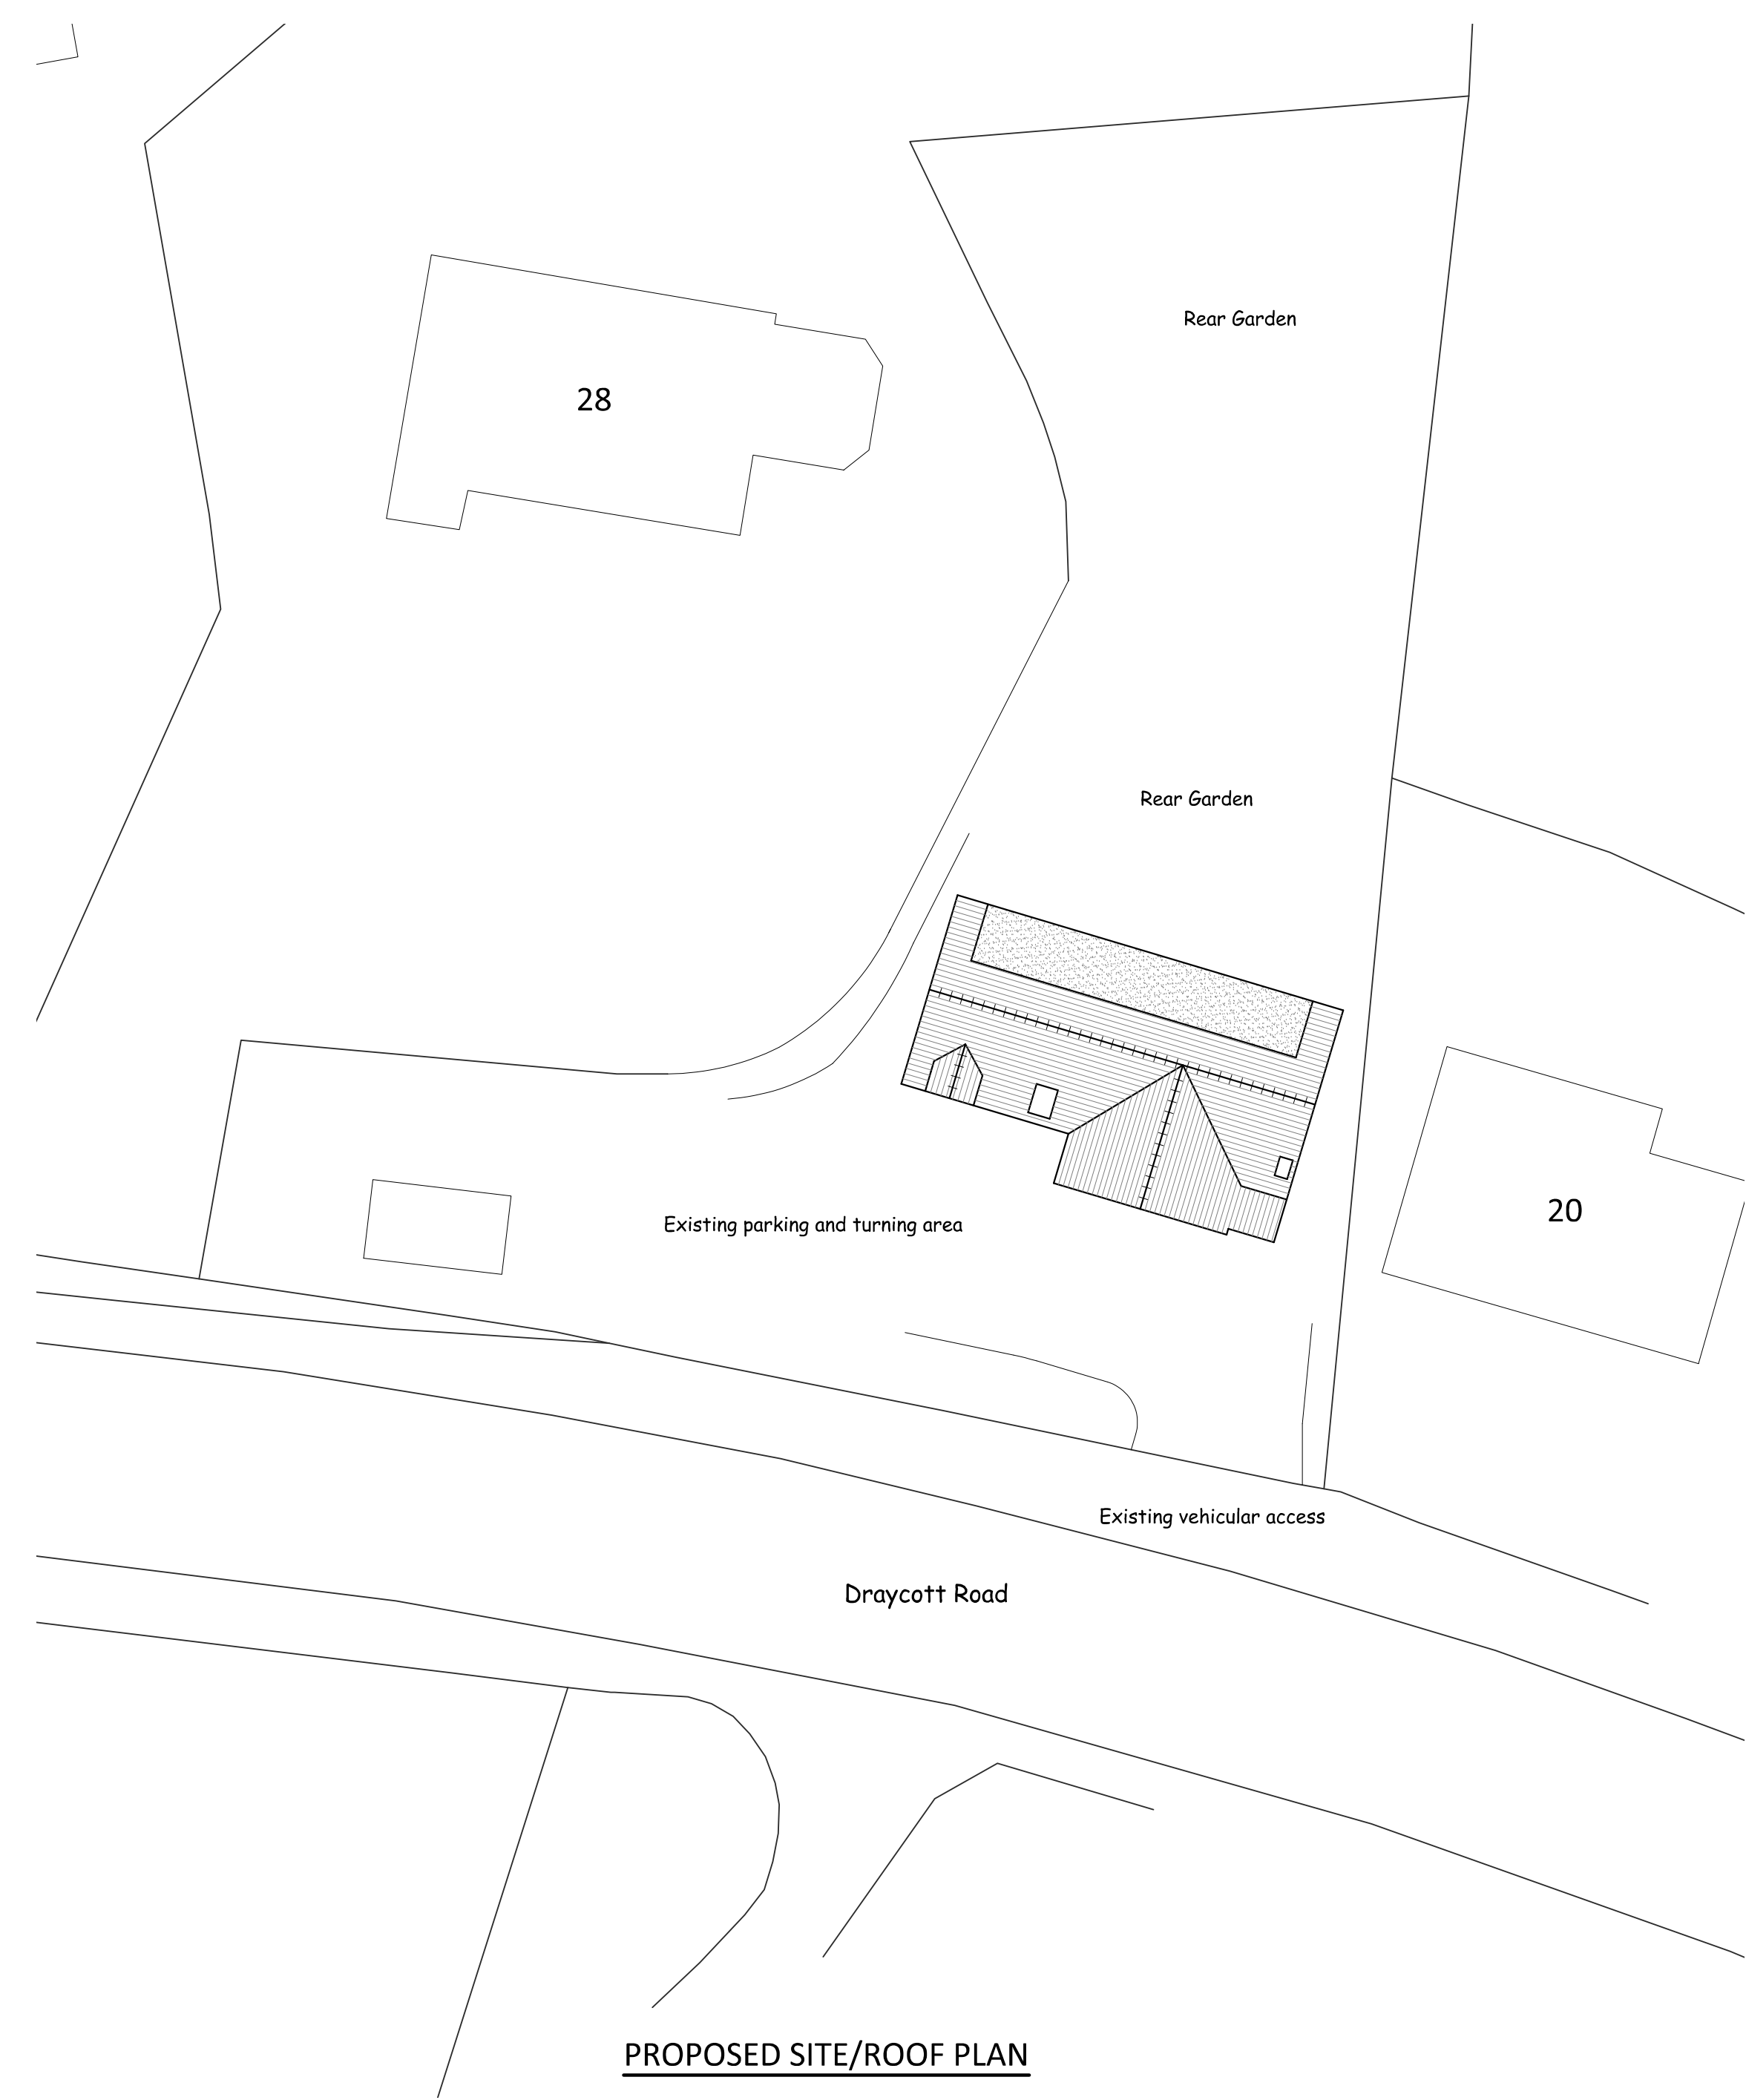

PROPOSED SITE/ROOF PLAN

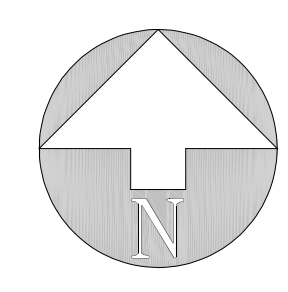

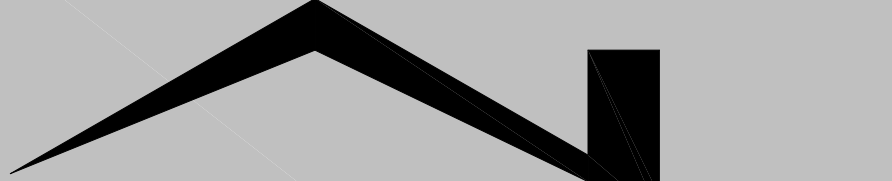
Nigel Forrester MCIOS
Building Design Services

I LETT HOUSE, SMITHY BANK, ALTON, STAFFS, ST10 4AD
TEL 01538 702164
www.nigelforrester.co.uk www.sap-calc.co.uk

CLIENT

Mr J Bentley

PROJECT

Proposed extension including adding a first floor to provide additional accommodation at
24 Draycott Road
Tea
Staffordshire
ST10 4JF

DRAWING NUMBER 22/659/04

Site/roof plans

SCALES 1/200 @ A1