




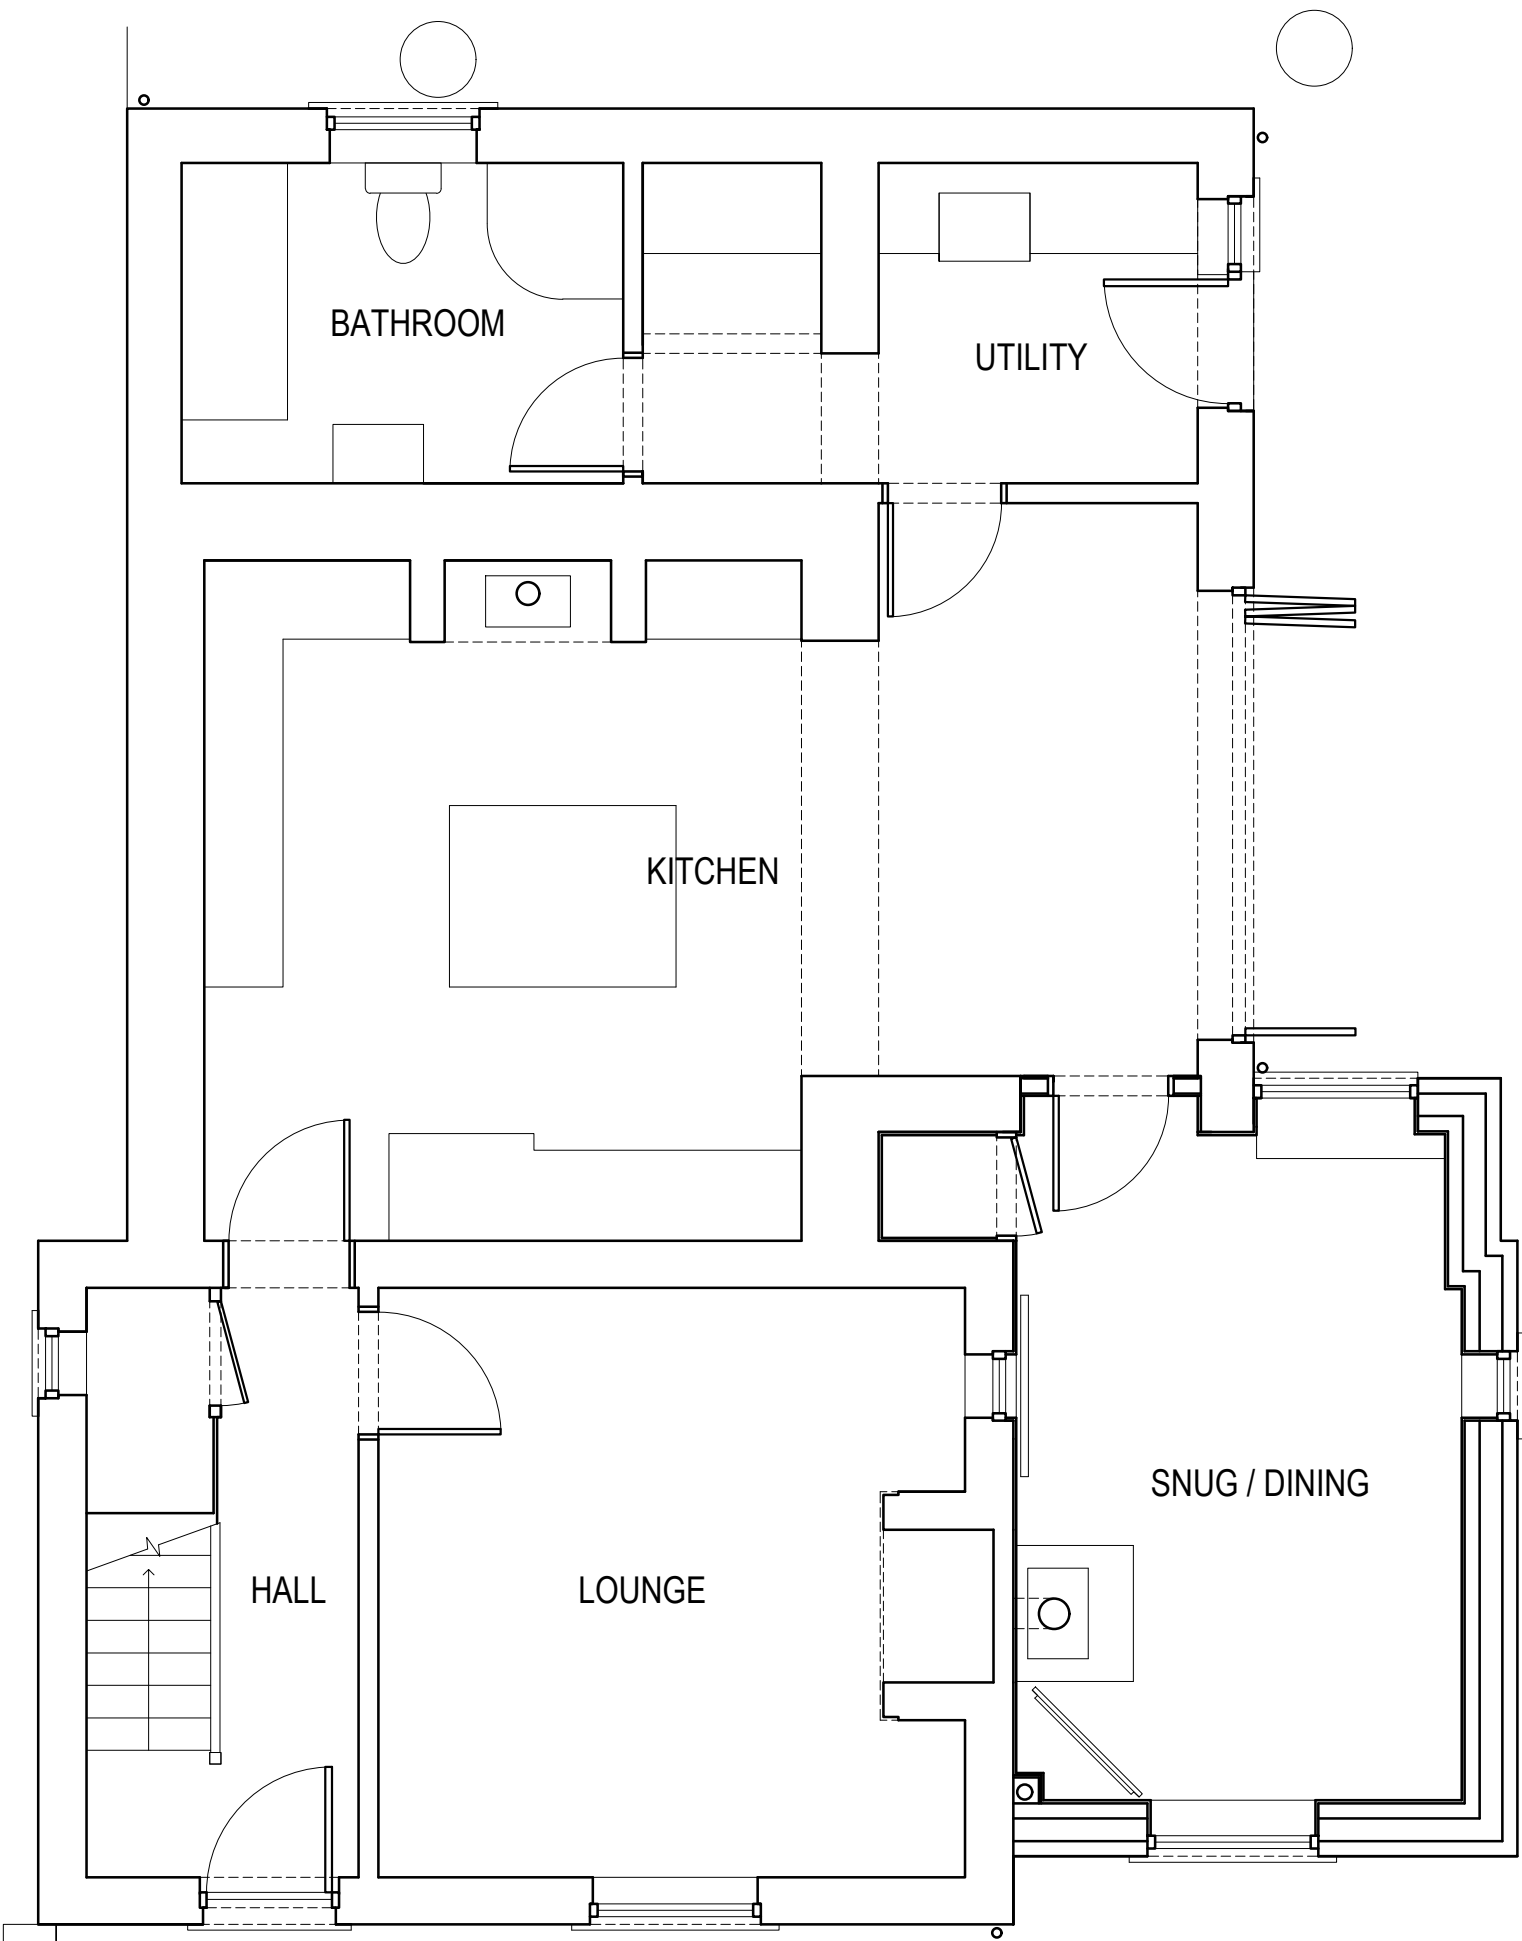

GROUND FLOOR PLAN / PART SITE PLAN - PROPOSED

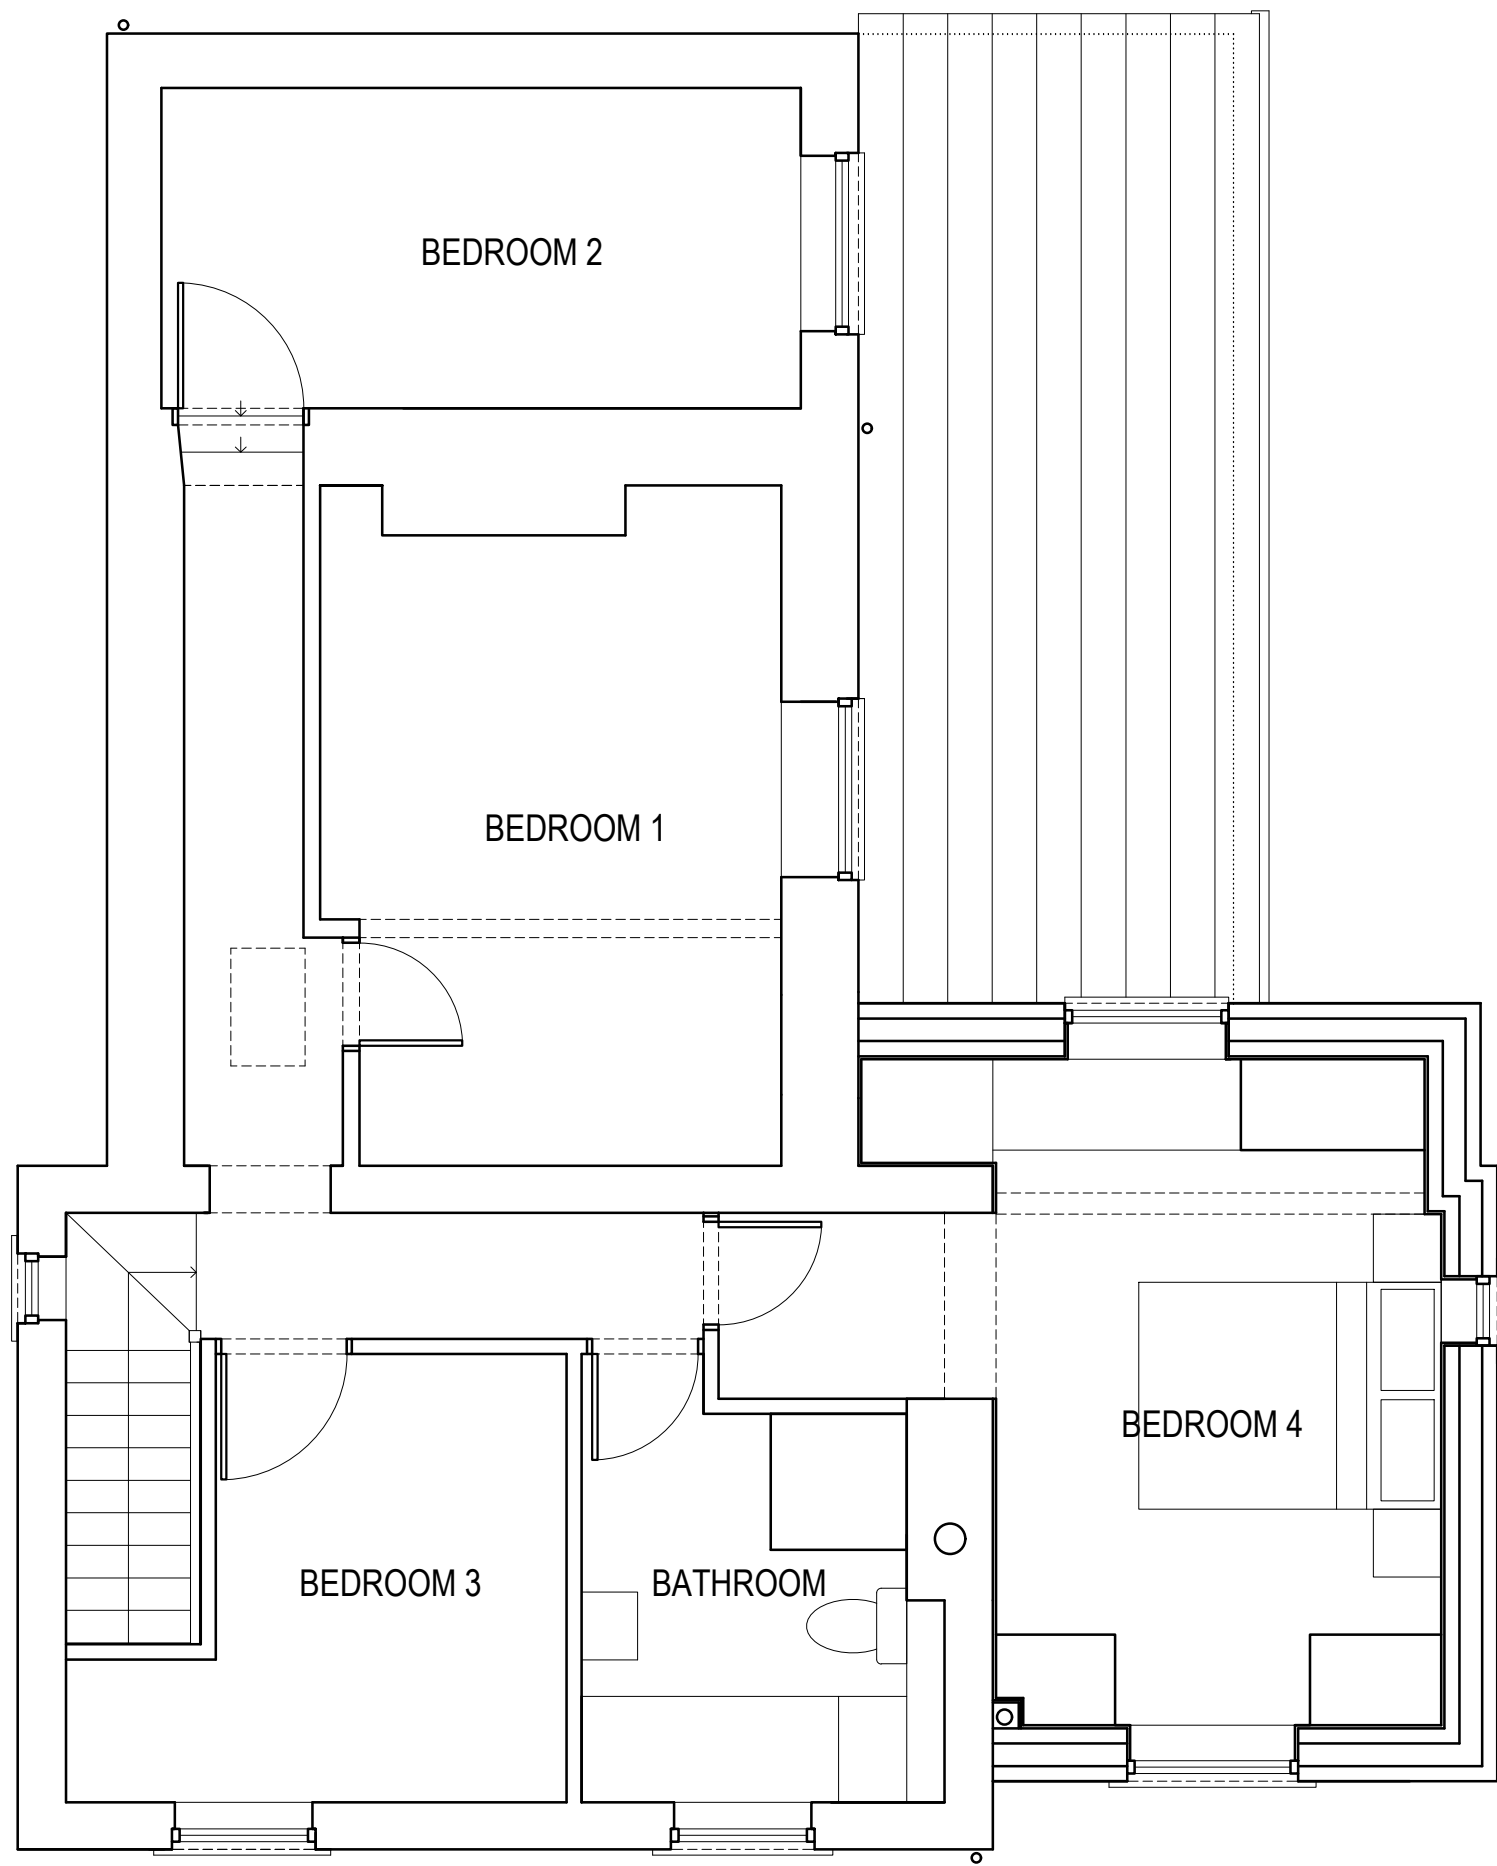

FIRST FLOOR PLAN - PROPOSED

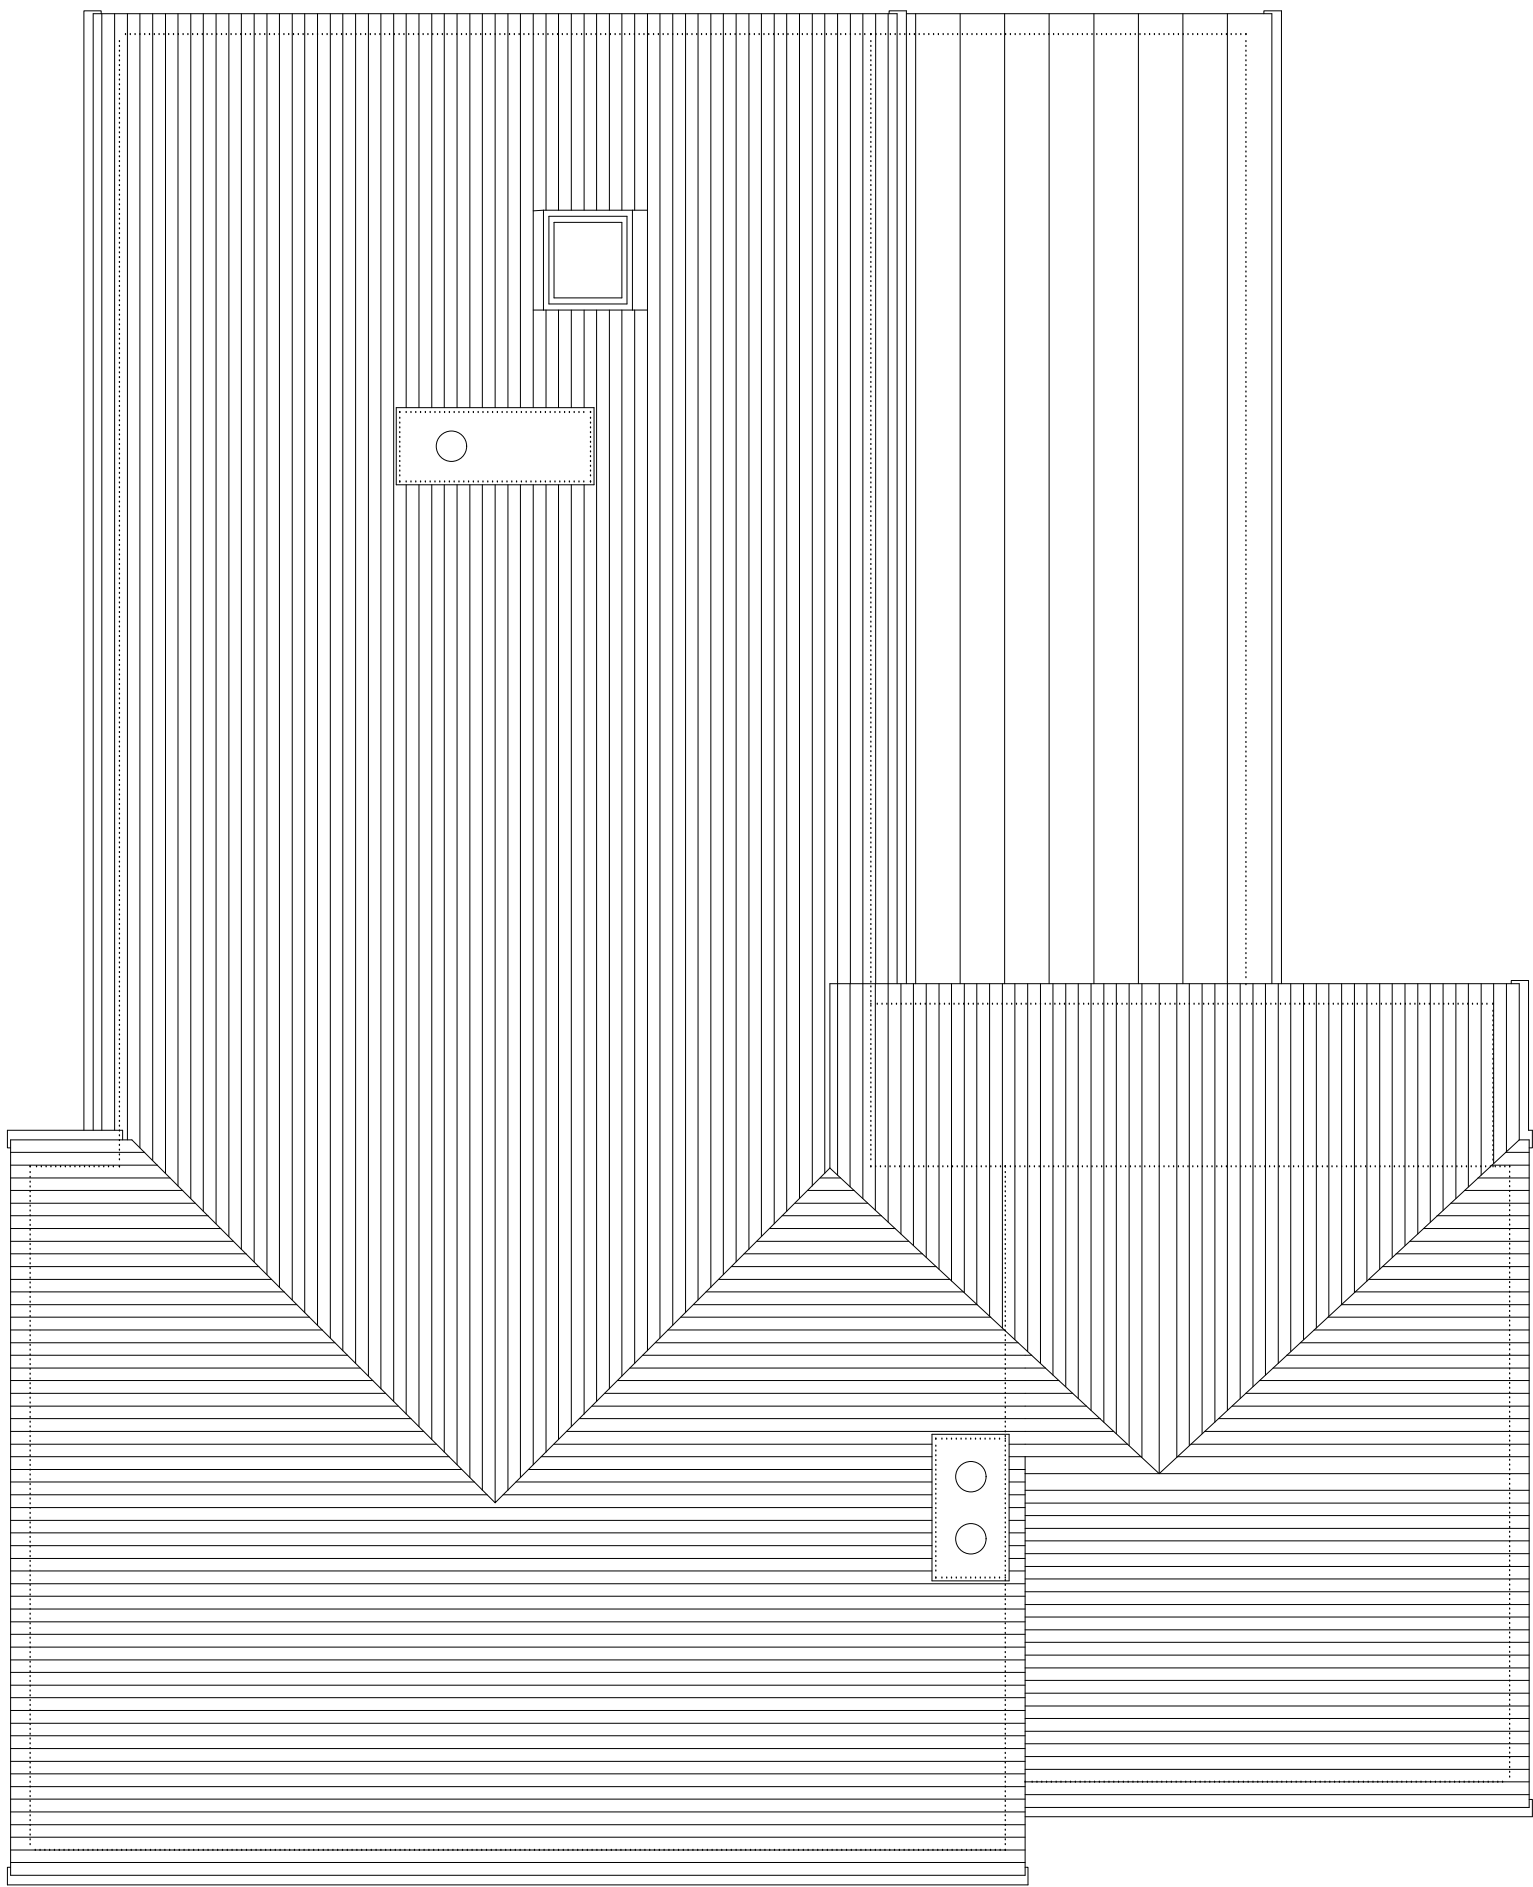

ROOF PLAN - PROPOSED



FRONT (SOUTH EAST) ELEVATION - PROPOSED



SIDE (NORTH EAST) ELEVATION / SITE SECTION - PROPOSED



REAR (NORTH WEST) ELEVATION - PROPOSED

©COPYRIGHT DAVID BAILEY ARCHITECT LTD

NOTES:
BUILDER TO CHECK SETTING OUT DIMENSIONS WITH THE ARCHITECT PRIOR TO CONSTRUCTION AND NOT RELY ON SCALING OFF DRAWINGS.

REV	DESCRIPTION	DATE	INT.

DAVID BAILEY ARCHITECT LTD Gillow Fold Farm, 26 Mow Lane, Gillow Heath, Biddulph, Staffordshire, ST8 6QQ Tel: 01782 516355 E-mail: davidbailey.architect@btinternet.com	
PROJECT:	BROW HILL, BLACK LANE, WHISTON, STAFFORDSHIRE, ST10 2HZ

SCALE:	1:50 @A1	TITLE:	FLOOR PLANS / PART SITE PLAN, ELEVATIONS / SITE SECTION - PROPOSED
DATE:	JULY 2022	JOB NUMBER:	00818
DRAWN BY:	DB	DRAWING NUMBER:	00818-005