


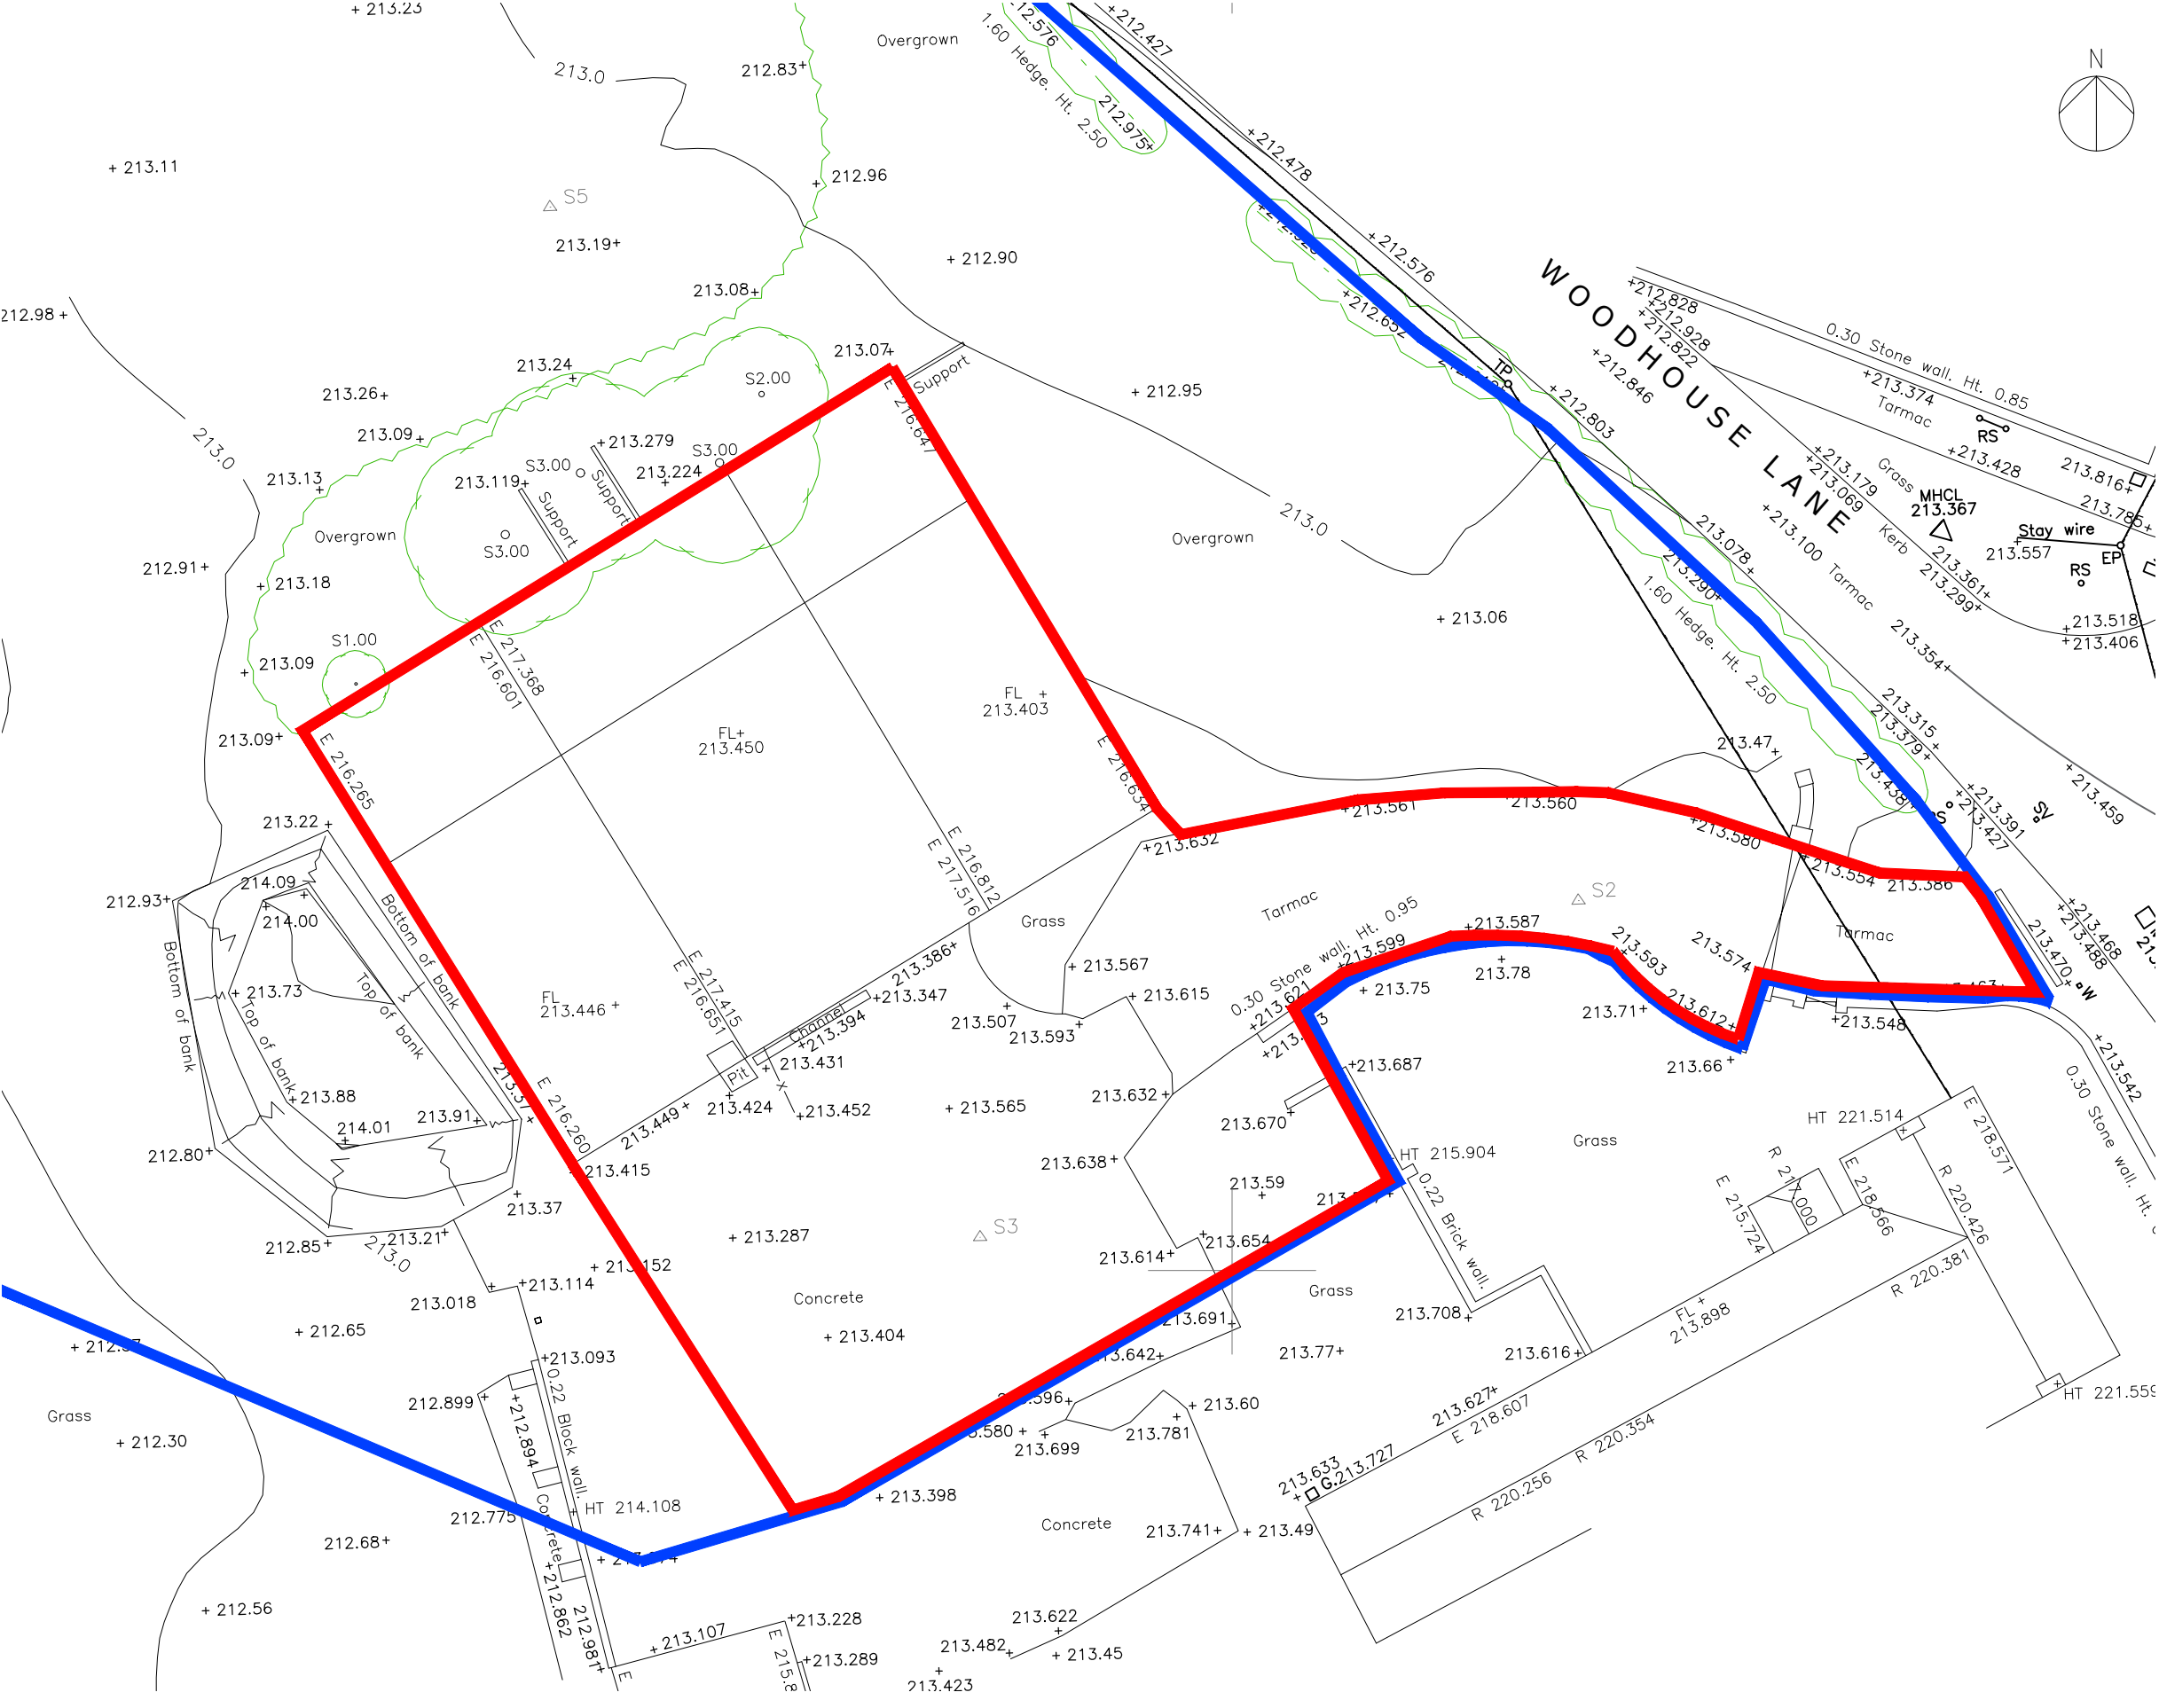

- Residential Curtilage
- Plot Ownership Boundary

A Residential curtilage updated 26.09.22 EI

Status **PLANNING**

Project  
Newfold Farm, Sytch Road, Brown Edge,  
Stoke-on-Trent, ST6 8QX

Client  
Mr and Mrs Guest

Drawing  
Residential Curtilage Plan

|            |                |          |
|------------|----------------|----------|
| Project No | Drawing Number | Revision |
| PR-0700    | PL-003         | A        |

|          |                  |         |       |
|----------|------------------|---------|-------|
| Date     | Scale (A3 Sheet) | Checked | Drawn |
| 27.05.22 | 1:200            | ALH     | EI    |



France + Associates  
83 Fitzwilliam Street  
Huddersfield  
HD1 5LG

t: 01484 960 560  
e: admin@franceandassociates.co.uk  
www.franceandassociates.co.uk

GROUND FLOOR PLAN  
Scale 1:200

